



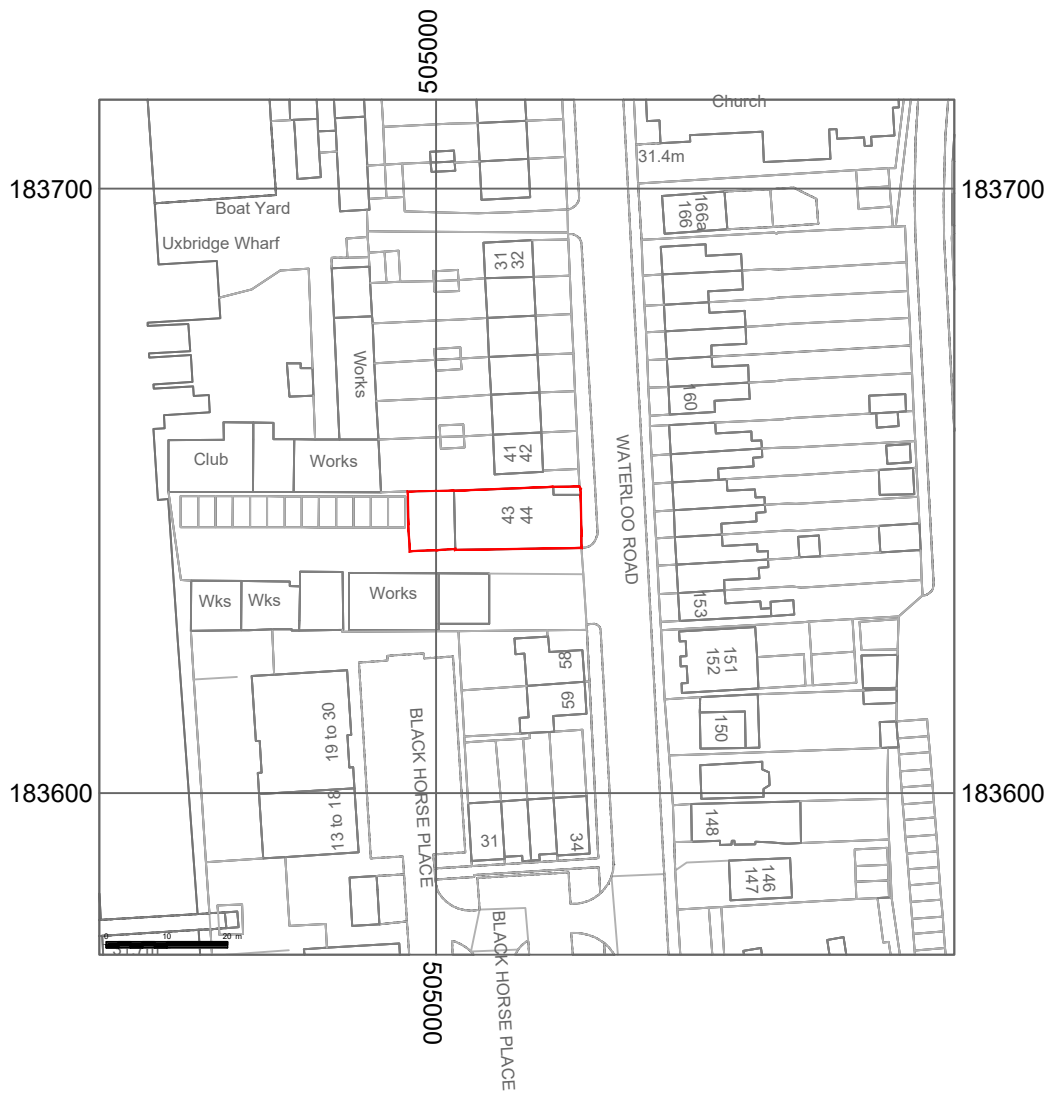

1 **SITE LOCATION PLAN**
1:1250



2nd Floor
Stanmore House
15 - 19 Church Road
Stanmore
Middlesex HA7 4AR
T: 020 8954 5731
F: 020 8954 9279
E: info@jaspargroup.co.uk

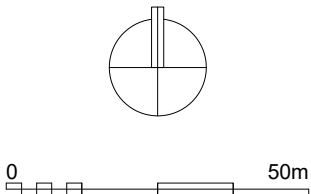

Rev	Description	Date
All dimensions and levels to be checked on site by contractor prior to preparation of shop drawings and commencement of work on site. Do not scale from this drawing or reproduce without consent. This drawing and the design is the copyright and property of Jasper Group and may not be used in part or in whole without prior written consent. This drawing is to be read in conjunction with all relevant consultants and/or specialist's drawings/documents and any discrepancies or variations are to notified to Jasper Group before the affected work commences.		

PROJECT: The Old Mission House 44 Waterloo Road Uxbridge Middlesex UB8 2QX			
DRAWING: Site Location Plan			
DWN: AM	CKD: -	DATE: 22/05/17	STATUS: PD
SCALE: 1:1250@A3	DWG NO: JIM043 - BPS - GA - 900	REV: -	

183700

183600


183700

183600




2


SITE BLOCK PLAN
1:500

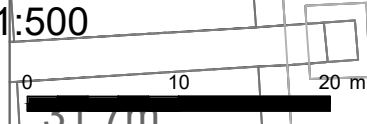

2nd Floor
Stanmore House
15 - 19 Church Road
Stanmore
Middlesex HA7 4AR
T: 020 8954 5731
F: 020 8954 9279
E: info@jaspargroup.co.uk


 


Rev	Description	Date
All dimensions and levels to be checked on site by contractor prior to preparation of shop drawings and commencement of work on site. Do not scale from this drawing or reproduce without consent. This drawing and the design is the copyright and property of Jaspargroup and may not be used in part or in whole without prior written consent. This drawing is to be read in conjunction with all relevant consultants and/or specialist's drawings/documents and any discrepancies or variations are to be notified to Jaspargroup before the affected work commences.		
PROJECT: The Old Mission House 44 Waterloo Road Uxbridge Middlesex UB8 2QX		
DRAWING: PERMITTED DEVELOPMENT Site Block Plan		
DWN: AM	CKD: -	DATE: 22/05/17
STATUS: PD		REV: -
SCALE: 1:500@A3	DWG NO: JM043 - BPS - GA - 900	

 

KEY


 Existing structure

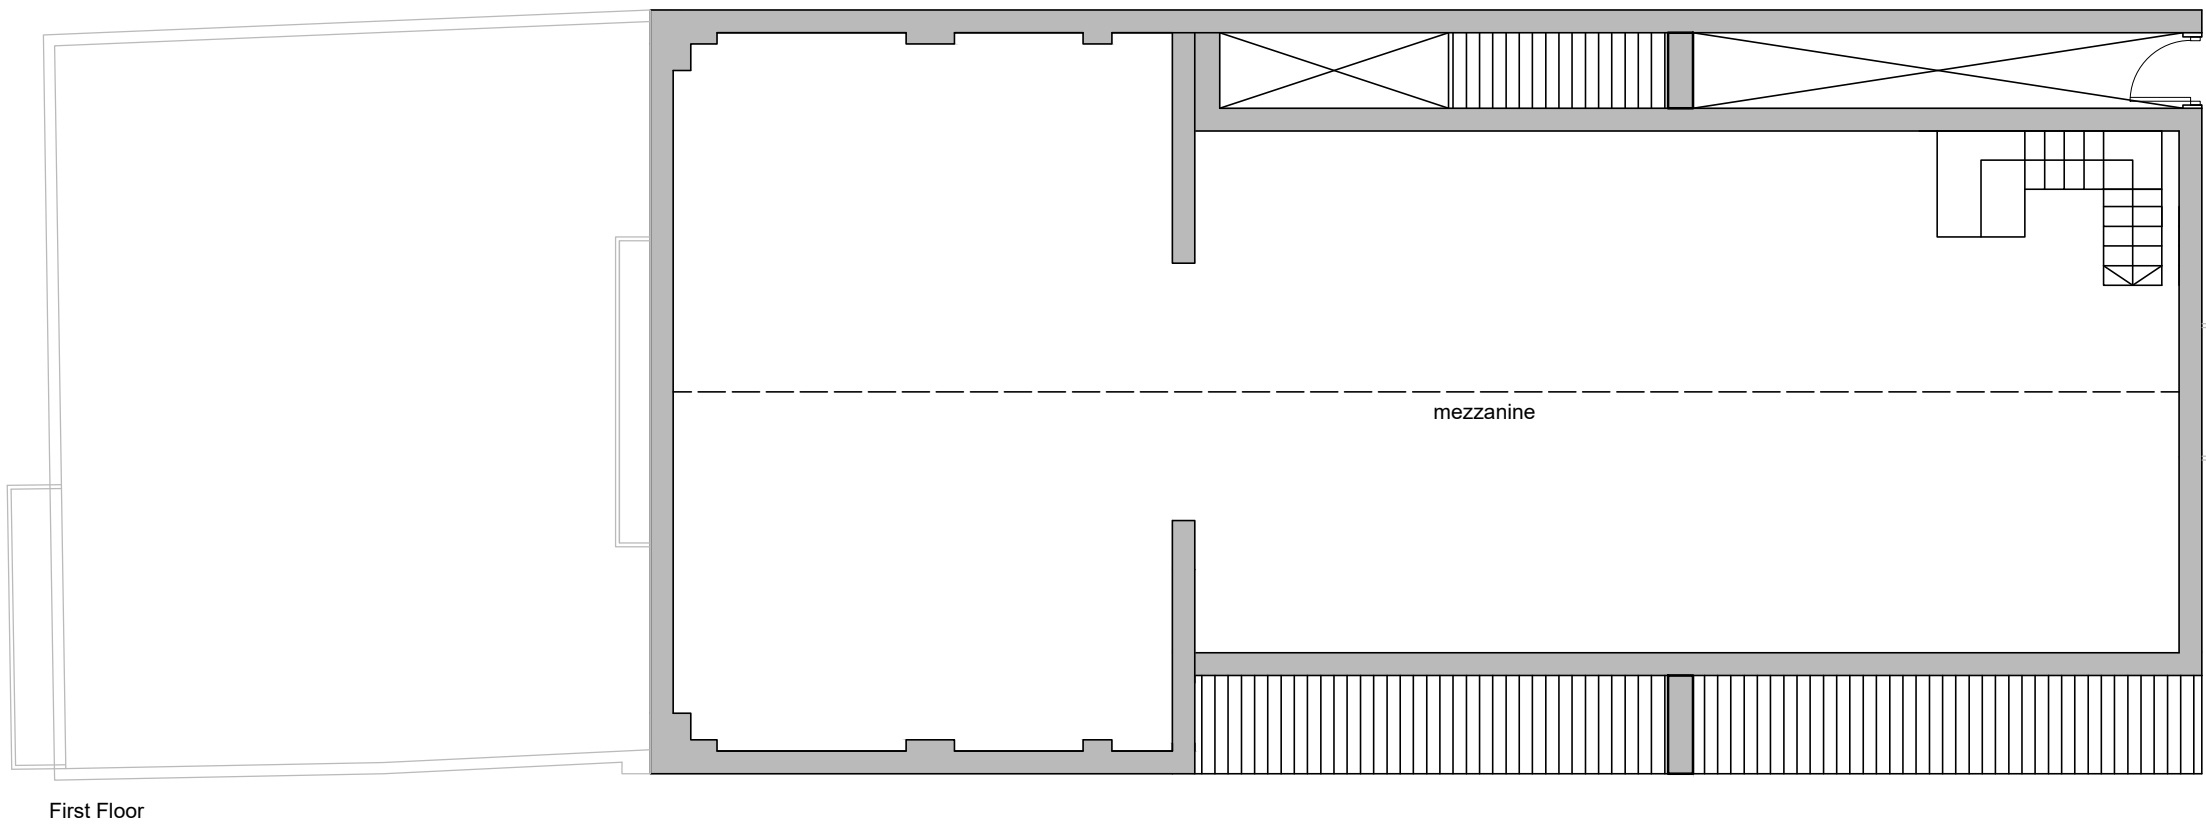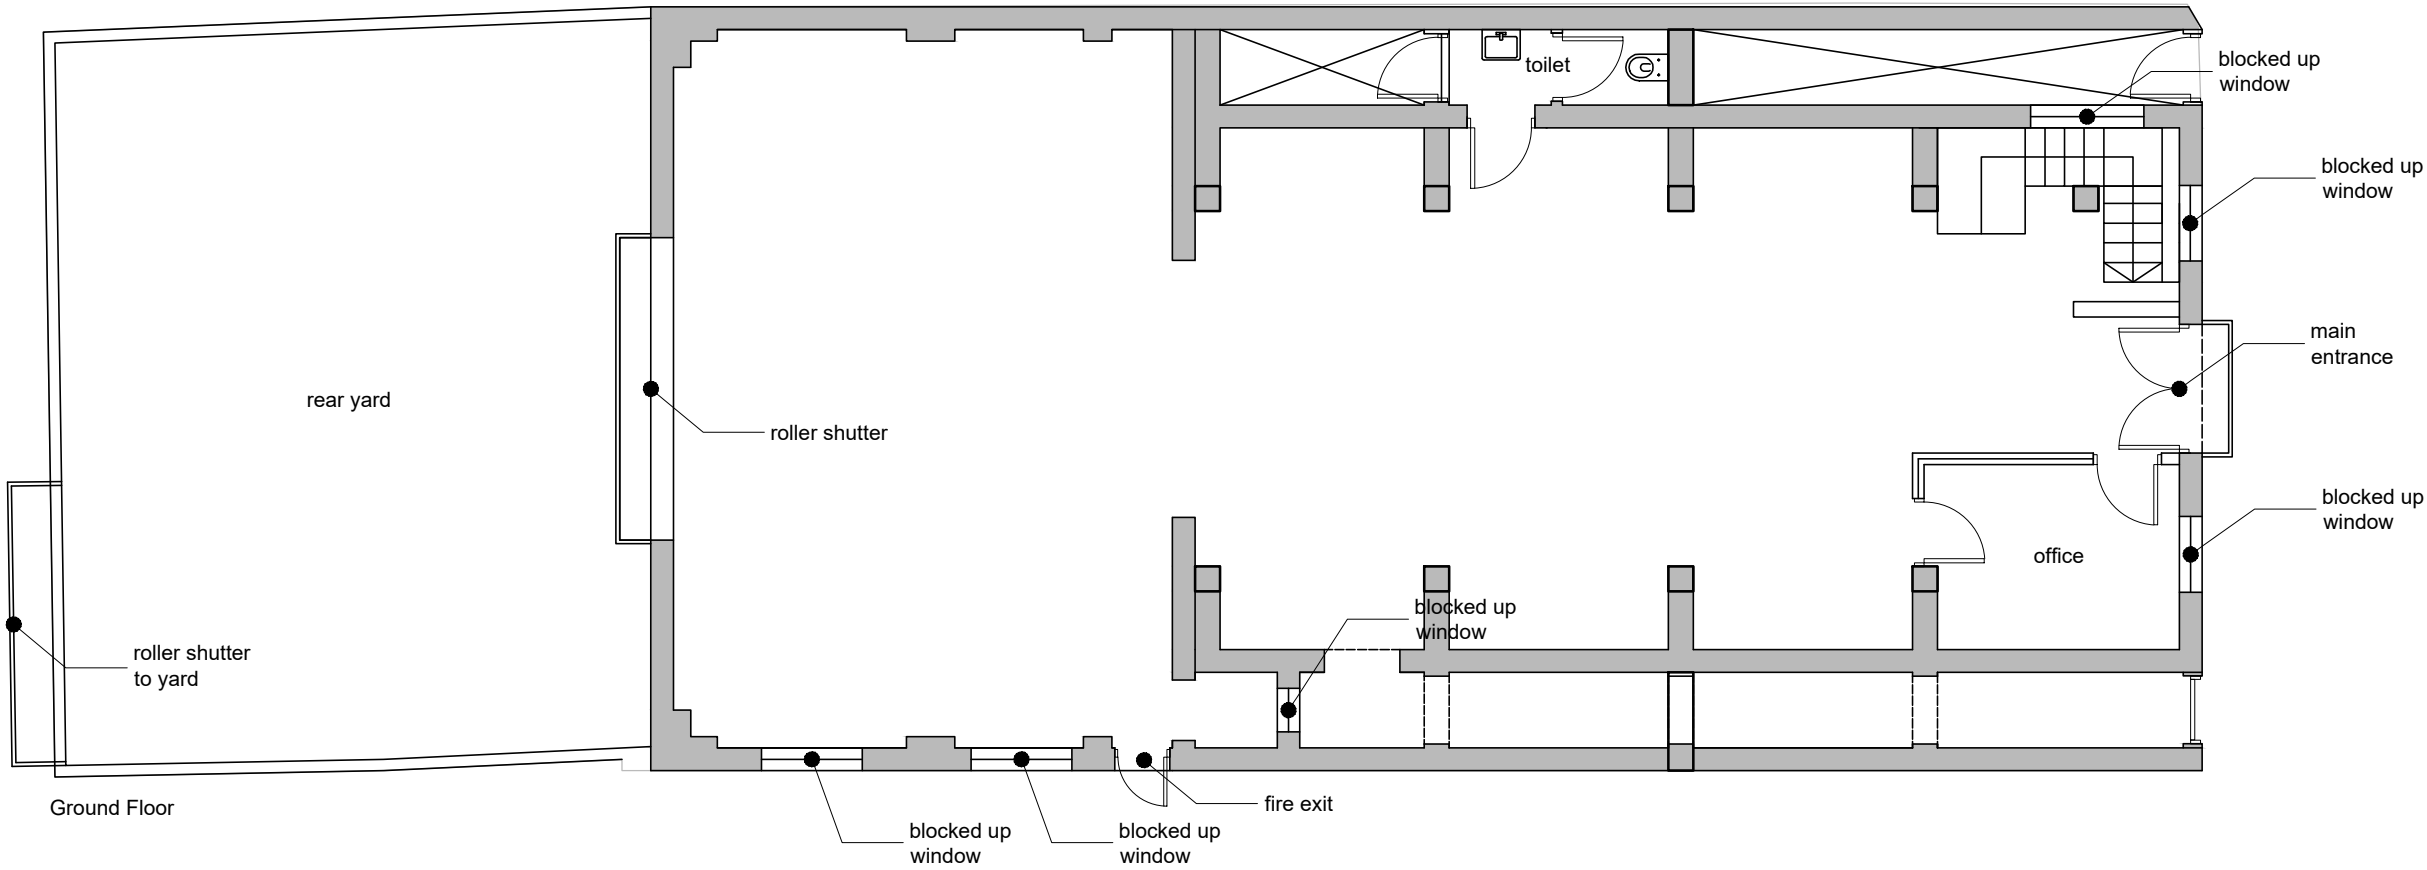

3

EXISTING GROUND & FIRST FLOOR
1:100

Rev	Description	Date
All dimensions and levels to be checked on site by contractor prior to preparation of shop drawings and commencement of work on site. Do not scale from this drawing or reproduce without consent. This drawing and the design is the copyright and property of Jaspargroup and may not be used in part or in whole without prior written consent. This drawing is to be read in conjunction with all relevant consultants and/or specialist's drawings/documents and any discrepancies or variations are to be notified to Jaspargroup before the affected work commences.		
PROJECT: The Old Mission House 44 Waterloo Road Uxbridge Middlesex UB8 2QX		
DRAWING: PERMITTED DEVELOPMENT Existing Ground Floor & First Floor Plan		
DWN: AM	CKD: -	DATE: 22/05/17
STATUS: PD		REV: -
SCALE: 1:100@A3	DWG NO: JM043 - BPS - GA - 900	

 

KEY

Unit 1

Unit 2



Unit 3

Unit 4


Unit 5

Unit 6

New openings / velux subject to full planning application

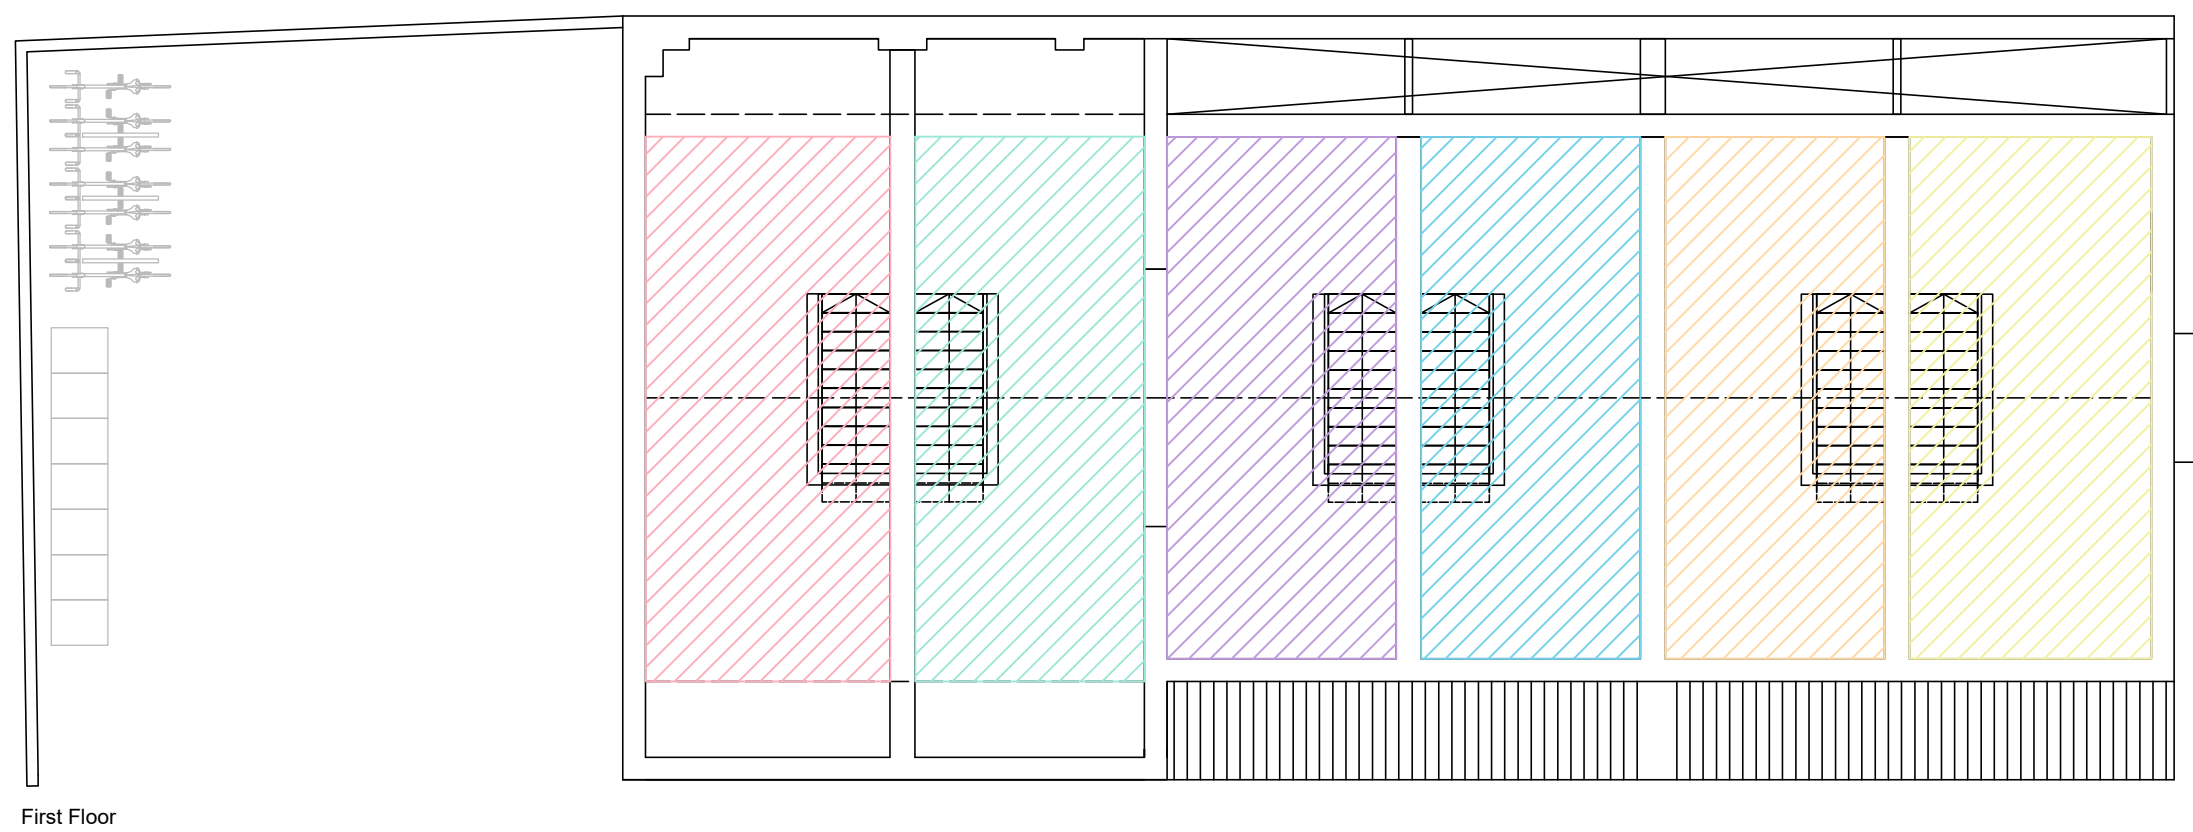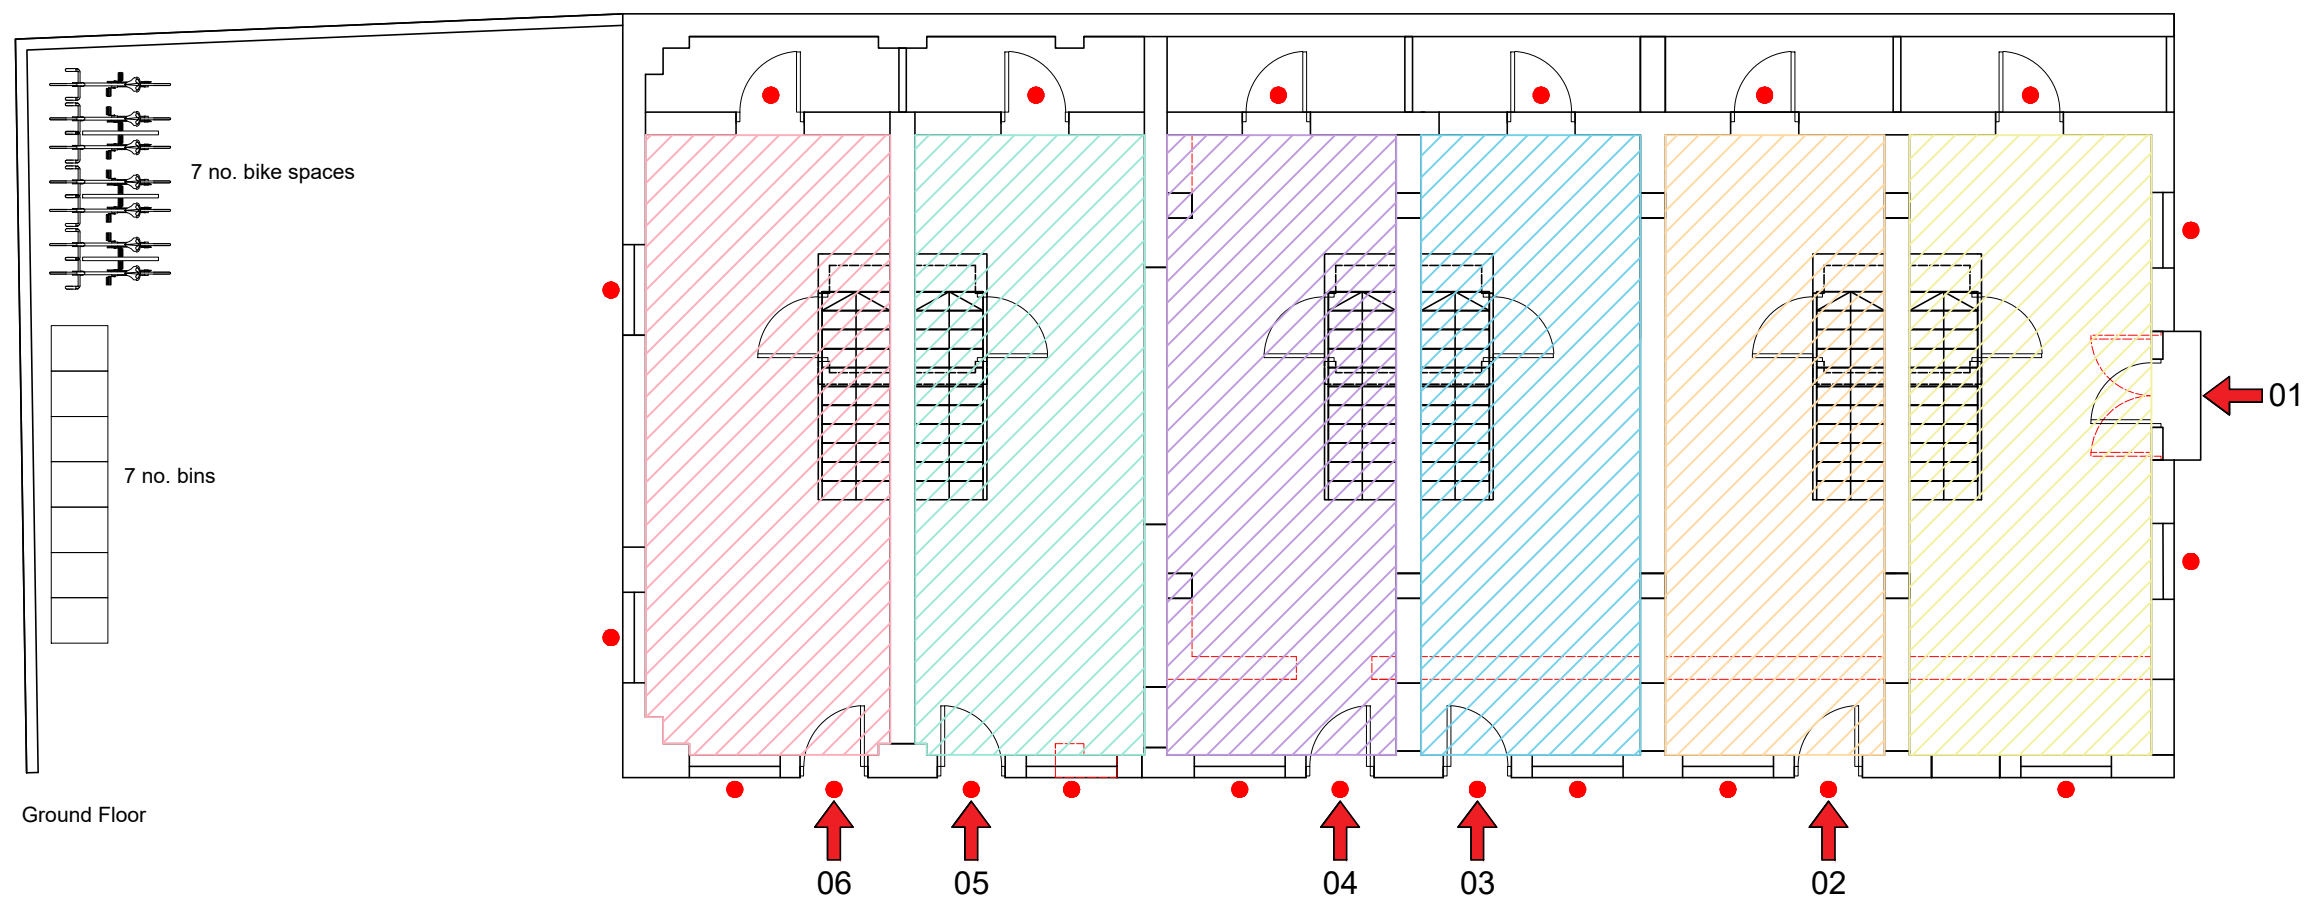


Rev	Description	Date
All dimensions and levels to be checked on site by contractor prior to preparation of shop drawings and commencement of work on site. Do not scale from this drawing or reproduce without consent. This drawing and the design is the copyright and property of Jaspargroup and may not be used in part or in whole without prior written consent. This drawing is to be read in conjunction with all relevant consultants and/or specialist's drawings/documents and any discrepancies or variations are to be notified to Jaspargroup before the affected work commences.		
PROJECT: The Old Mission House 44 Waterloo Road Uxbridge Middlesex UB8 2QX		
DRAWING: PERMITTED DEVELOPMENT Proposed Ground Floor & First Floor Plan		
DWN: AM	CKD: -	DATE: 22/05/17
STATUS: PD		REV: -
SCALE: 1:100@A3	DWG NO: JM043 - BPS - GA - 900	

 


● New openings
/ velux subject
to full planning
application

velux
windows
subject to
separate full
planning
application

Rev	Description	Date
All dimensions and levels to be checked on site by contractor prior to preparation of shop drawings and commencement of work on site. Do not scale from this drawing or reproduce without consent. This drawing and the design is the copyright and property of Jaspargroup and may not be used in part or in whole without prior written consent. This drawing is to be read in conjunction with all relevant consultants and/or specialist's drawings/documents and any discrepancies or variations are to be notified to Jaspargroup before the affected work commences.		
PROJECT: The Old Mission House 44 Waterloo Road Uxbridge Middlesex UB8 2QX		
DRAWING: PERMITTED DEVELOPMENT Existing & Proposed Roofplans		
DWN: AM	CKD: -	DATE: 22/05/17
STATUS: PD		REV: -
SCALE: 1:100 @ A3	DWG NO: JM043 - BPS - GA - 900	

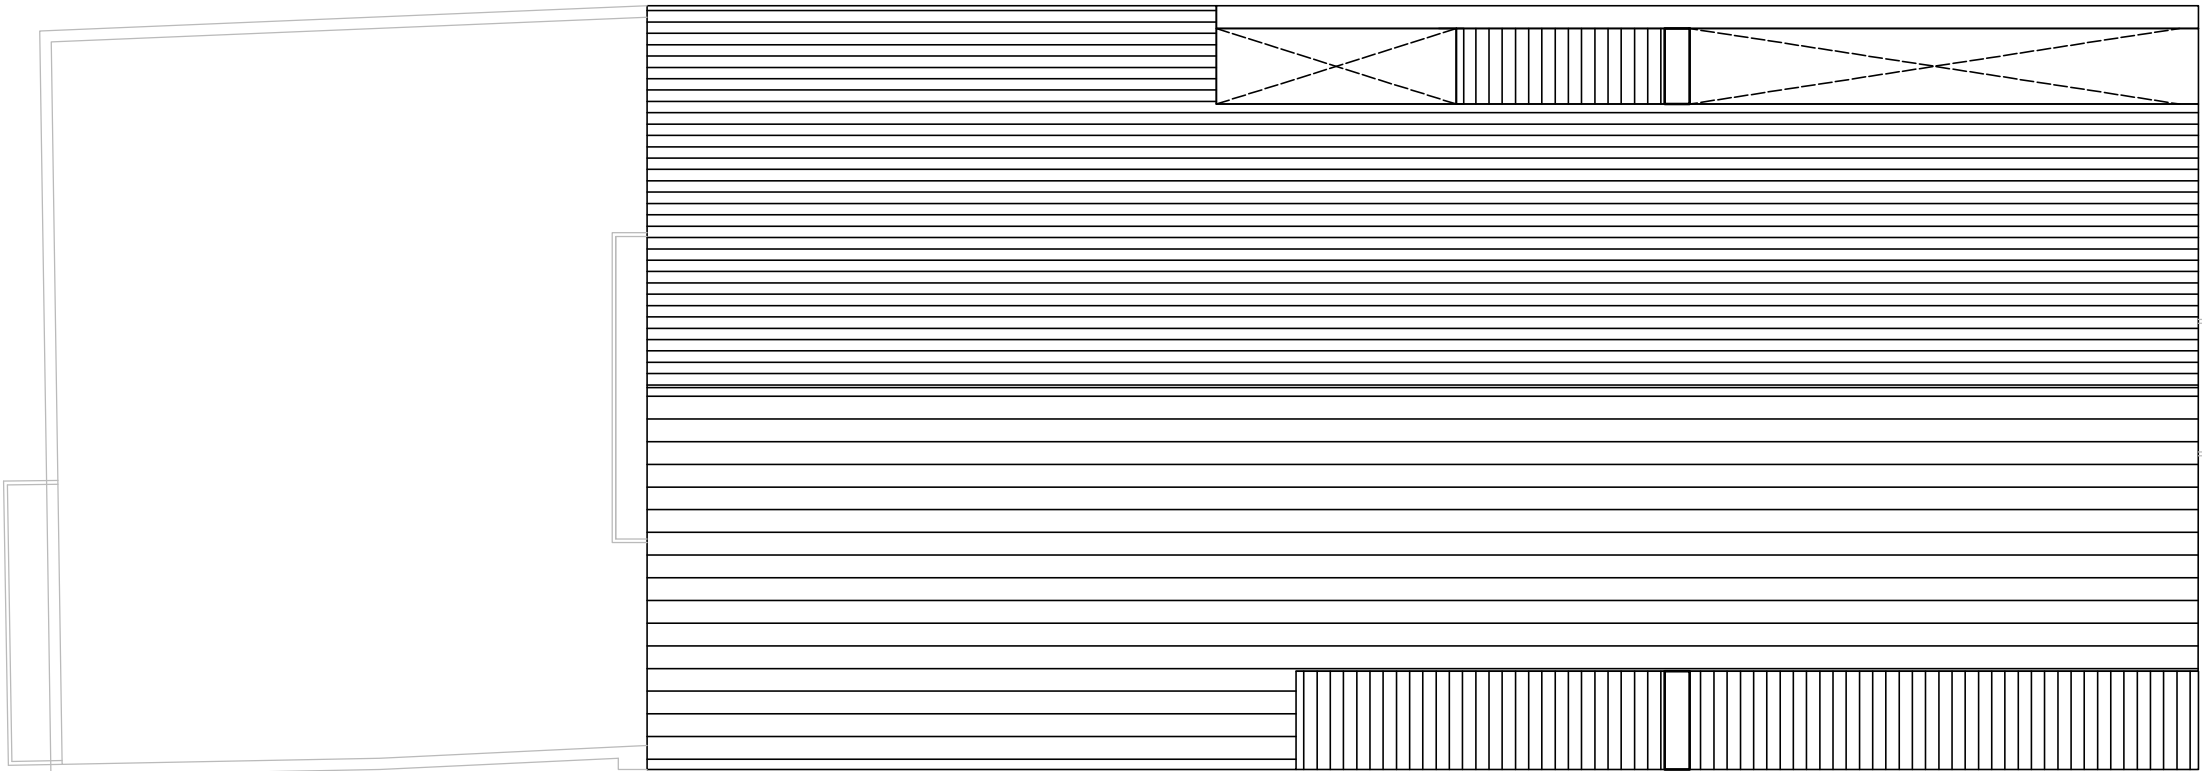

Existing Roofplan

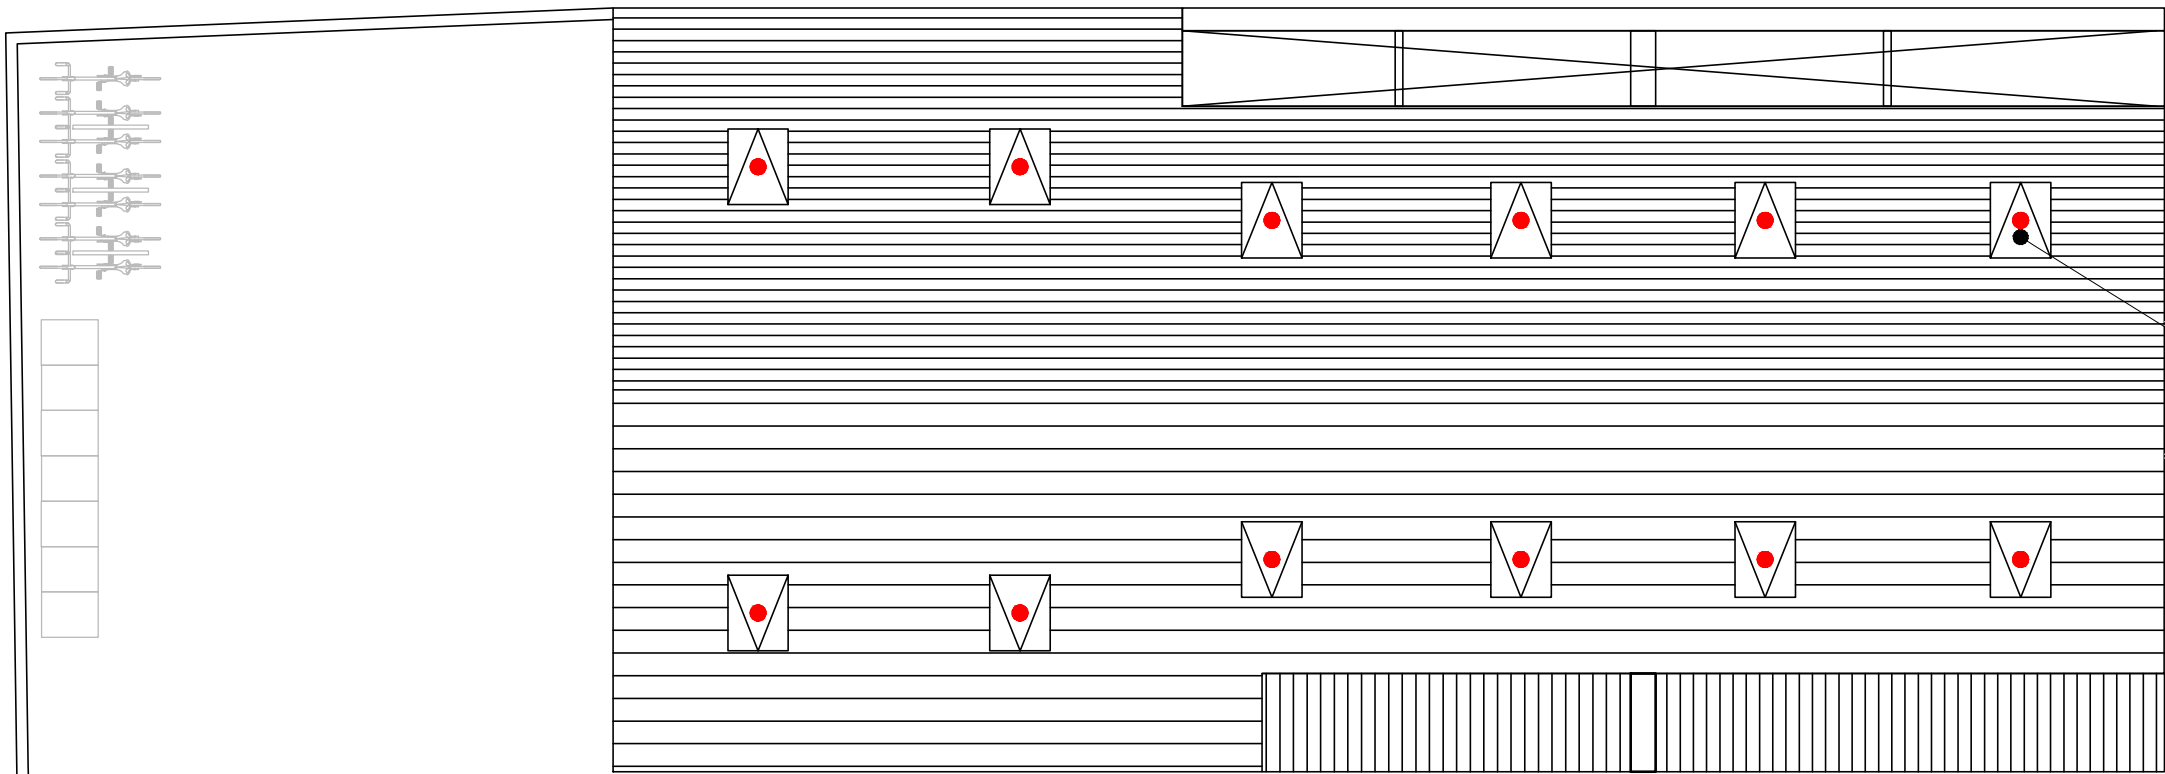

Proposed Roofplan