




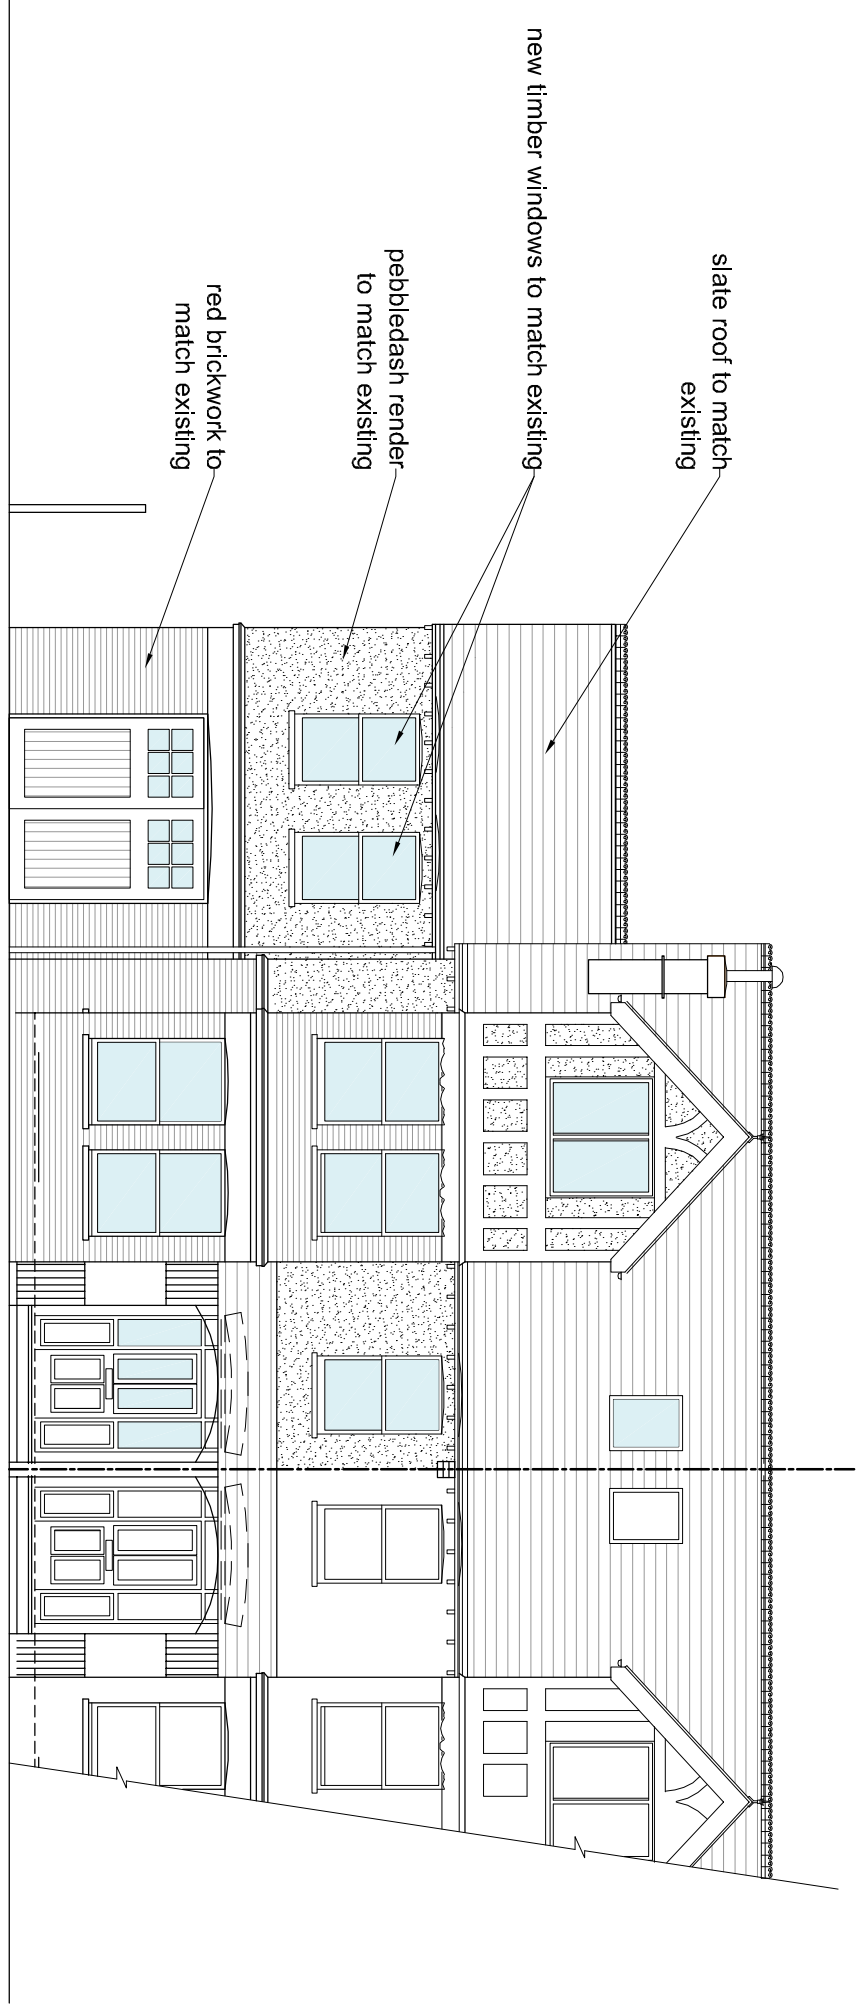


Front Elevation

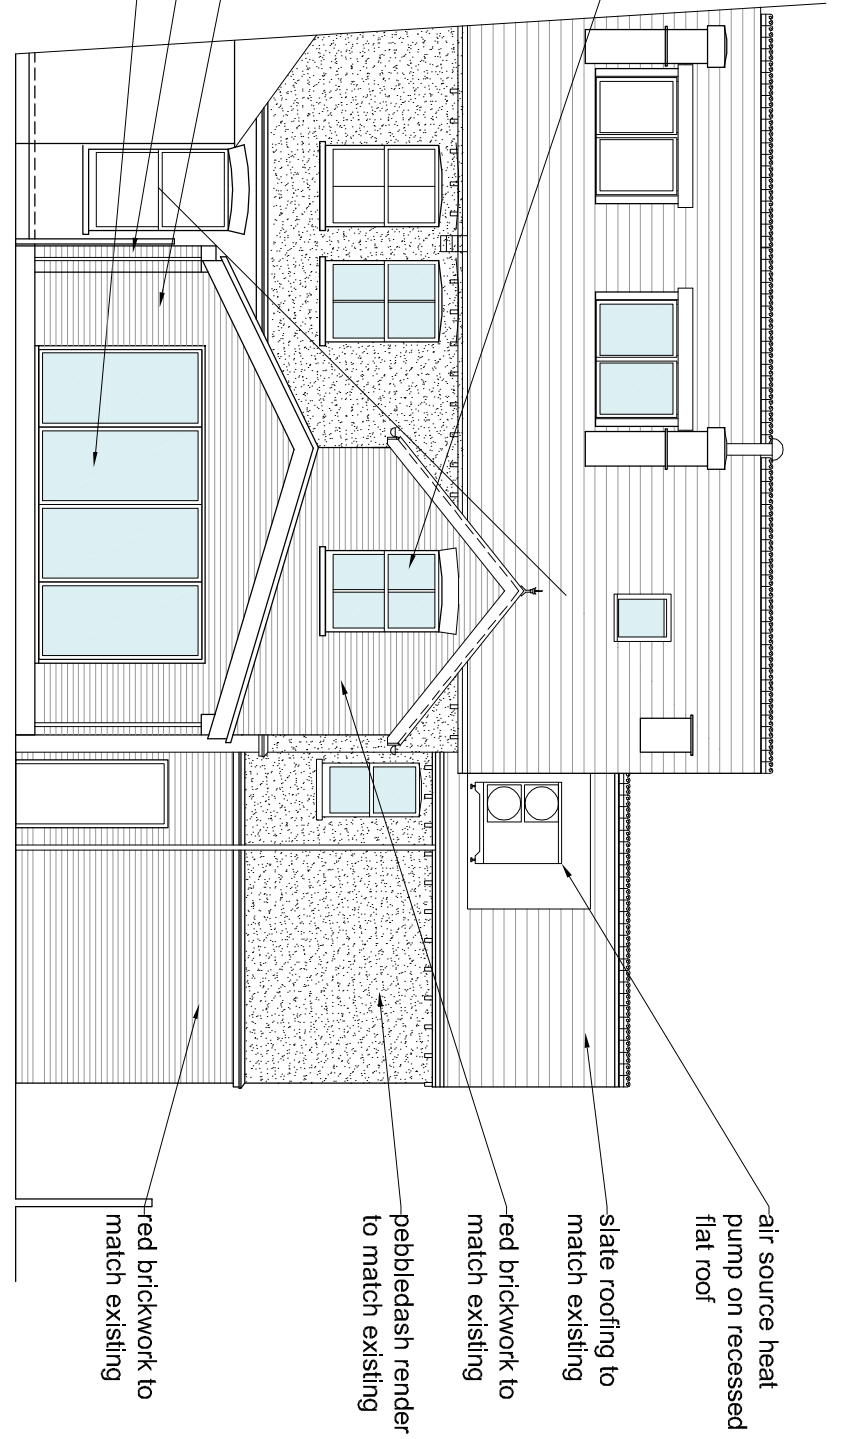


Rear Elevation

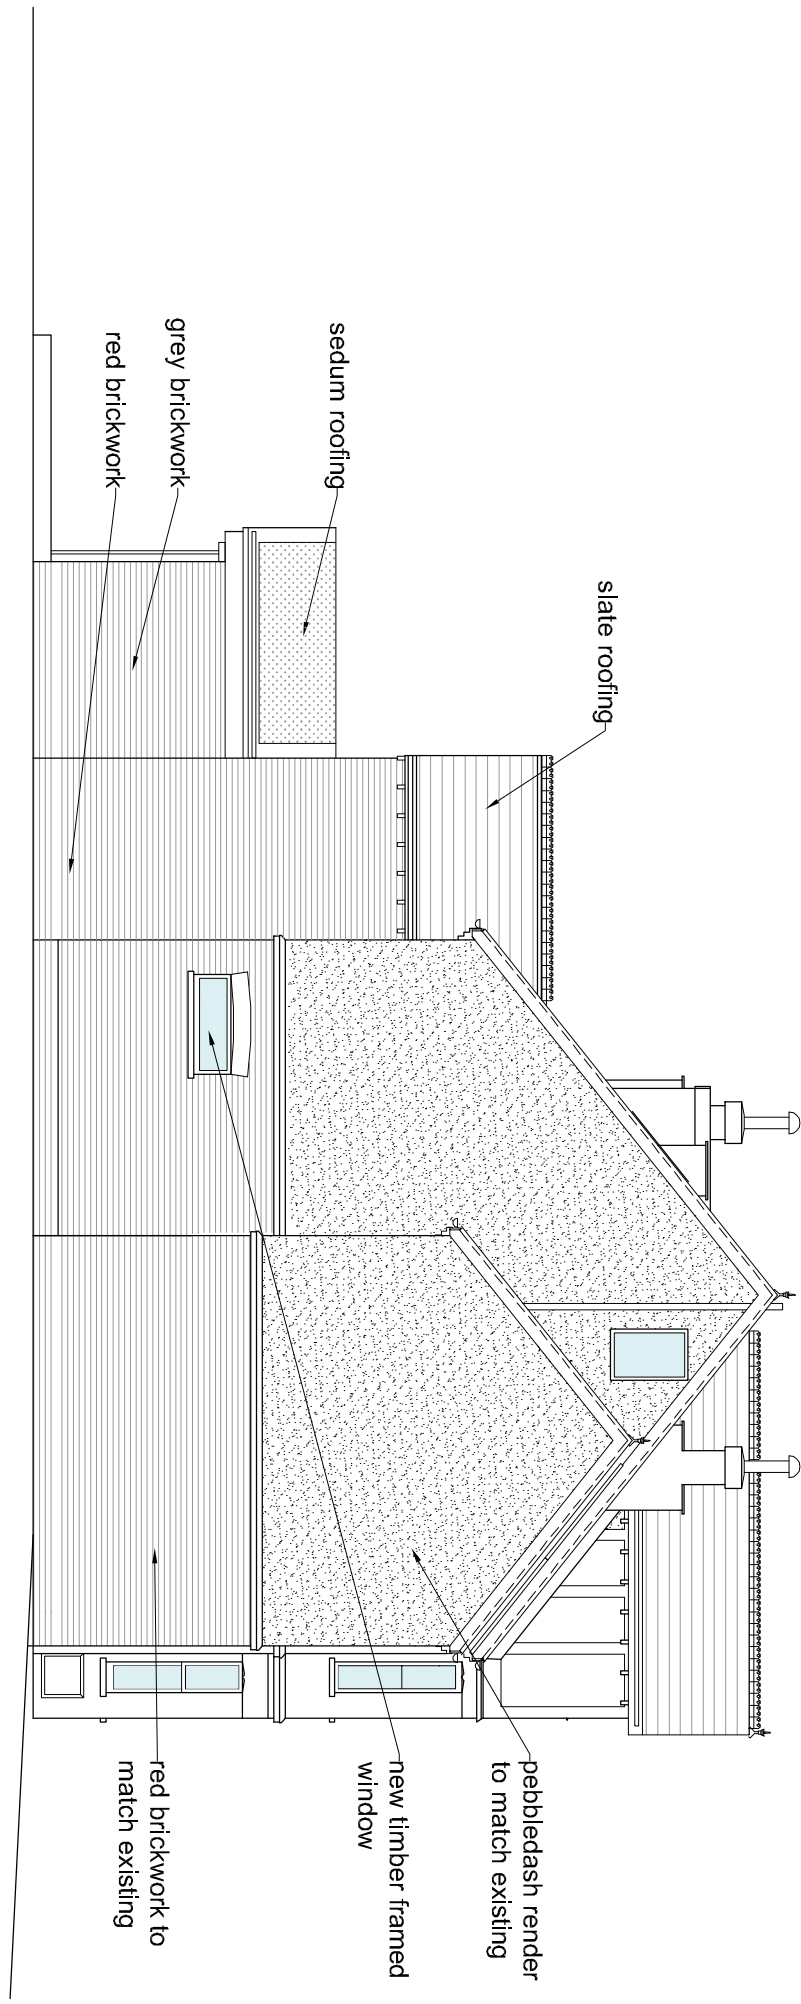


Left Side Elevation

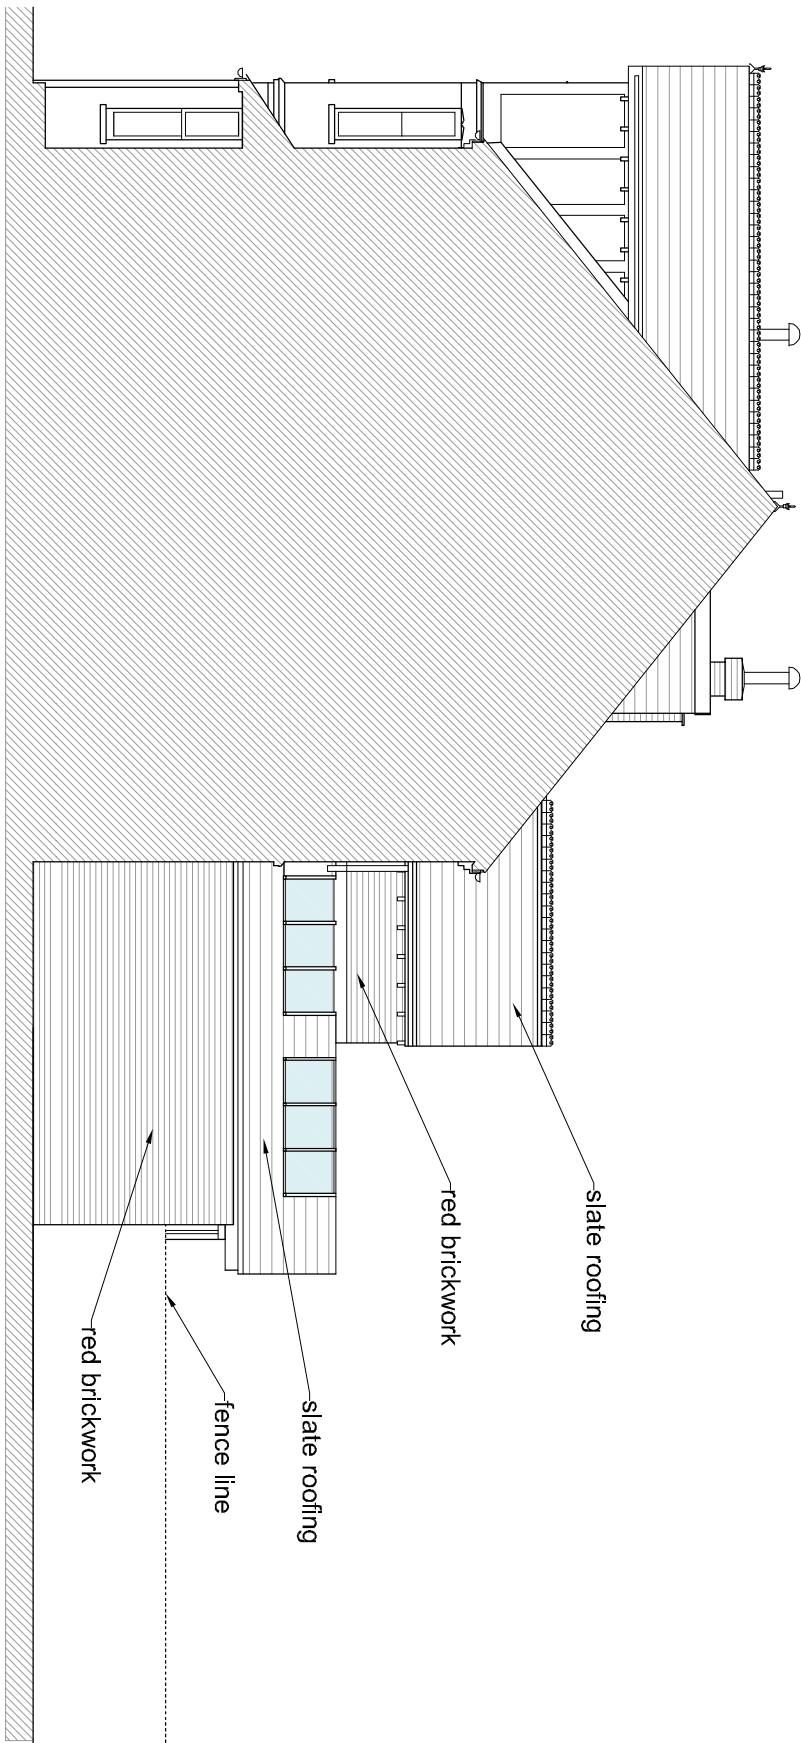


Right Side Elevation

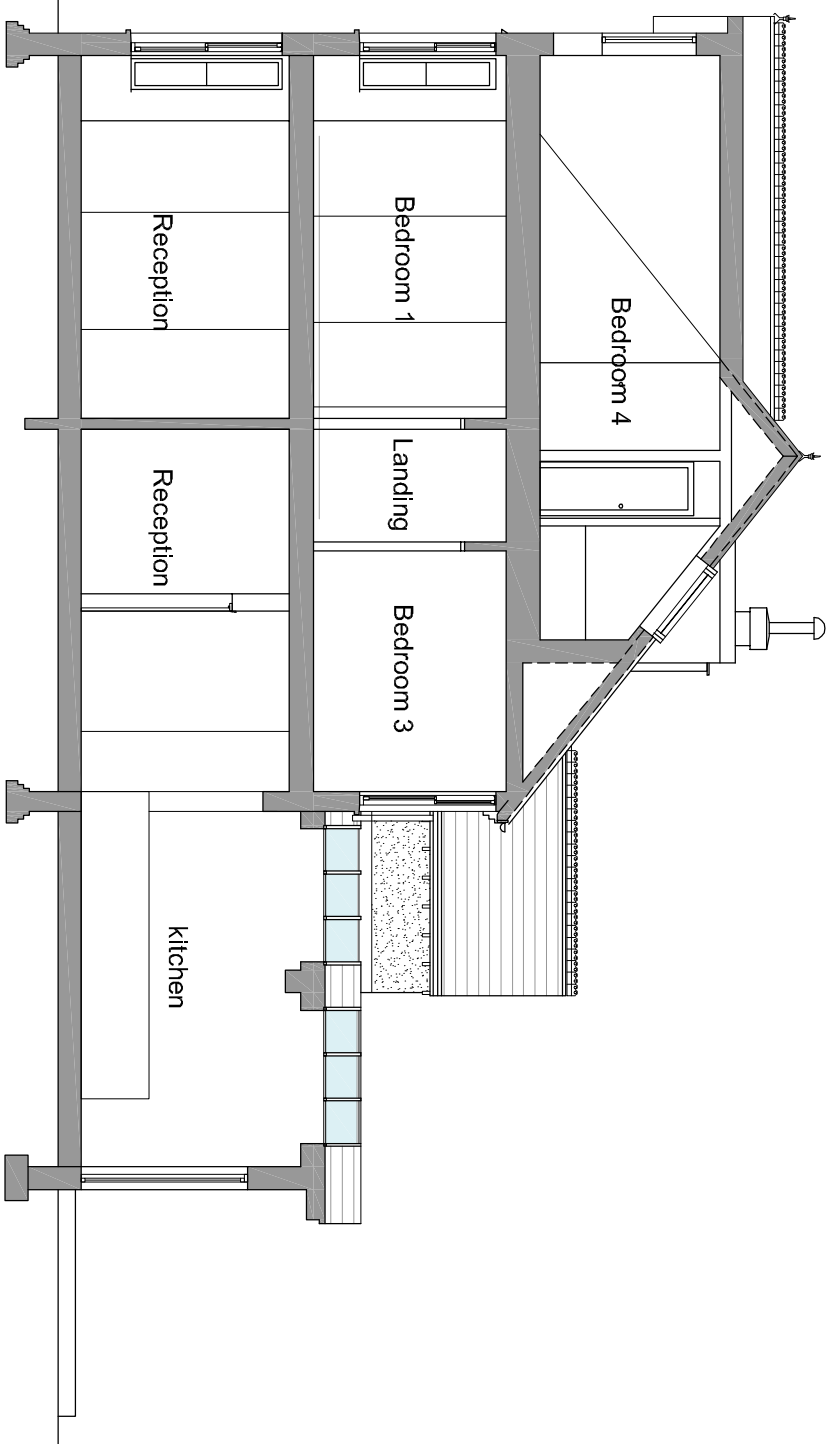


Section A-A

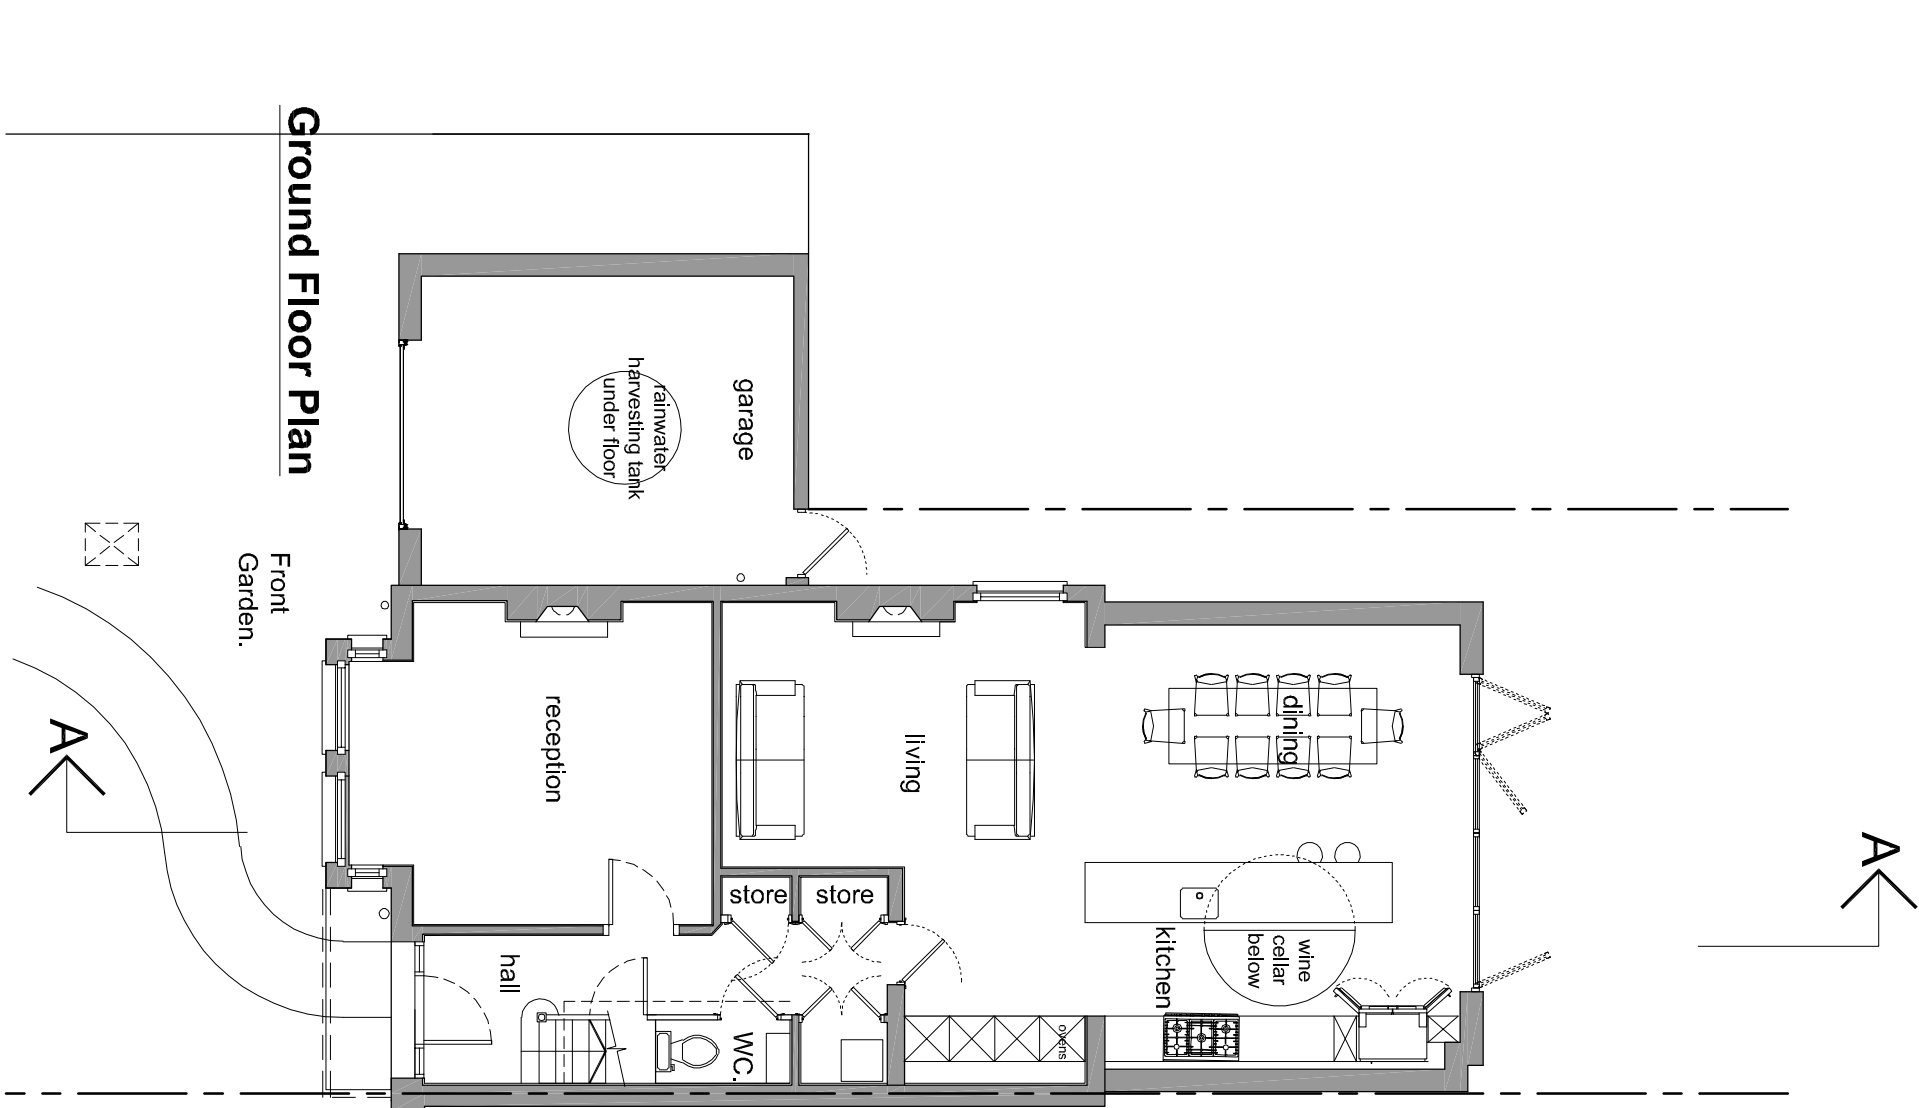


Ground Floor Plan

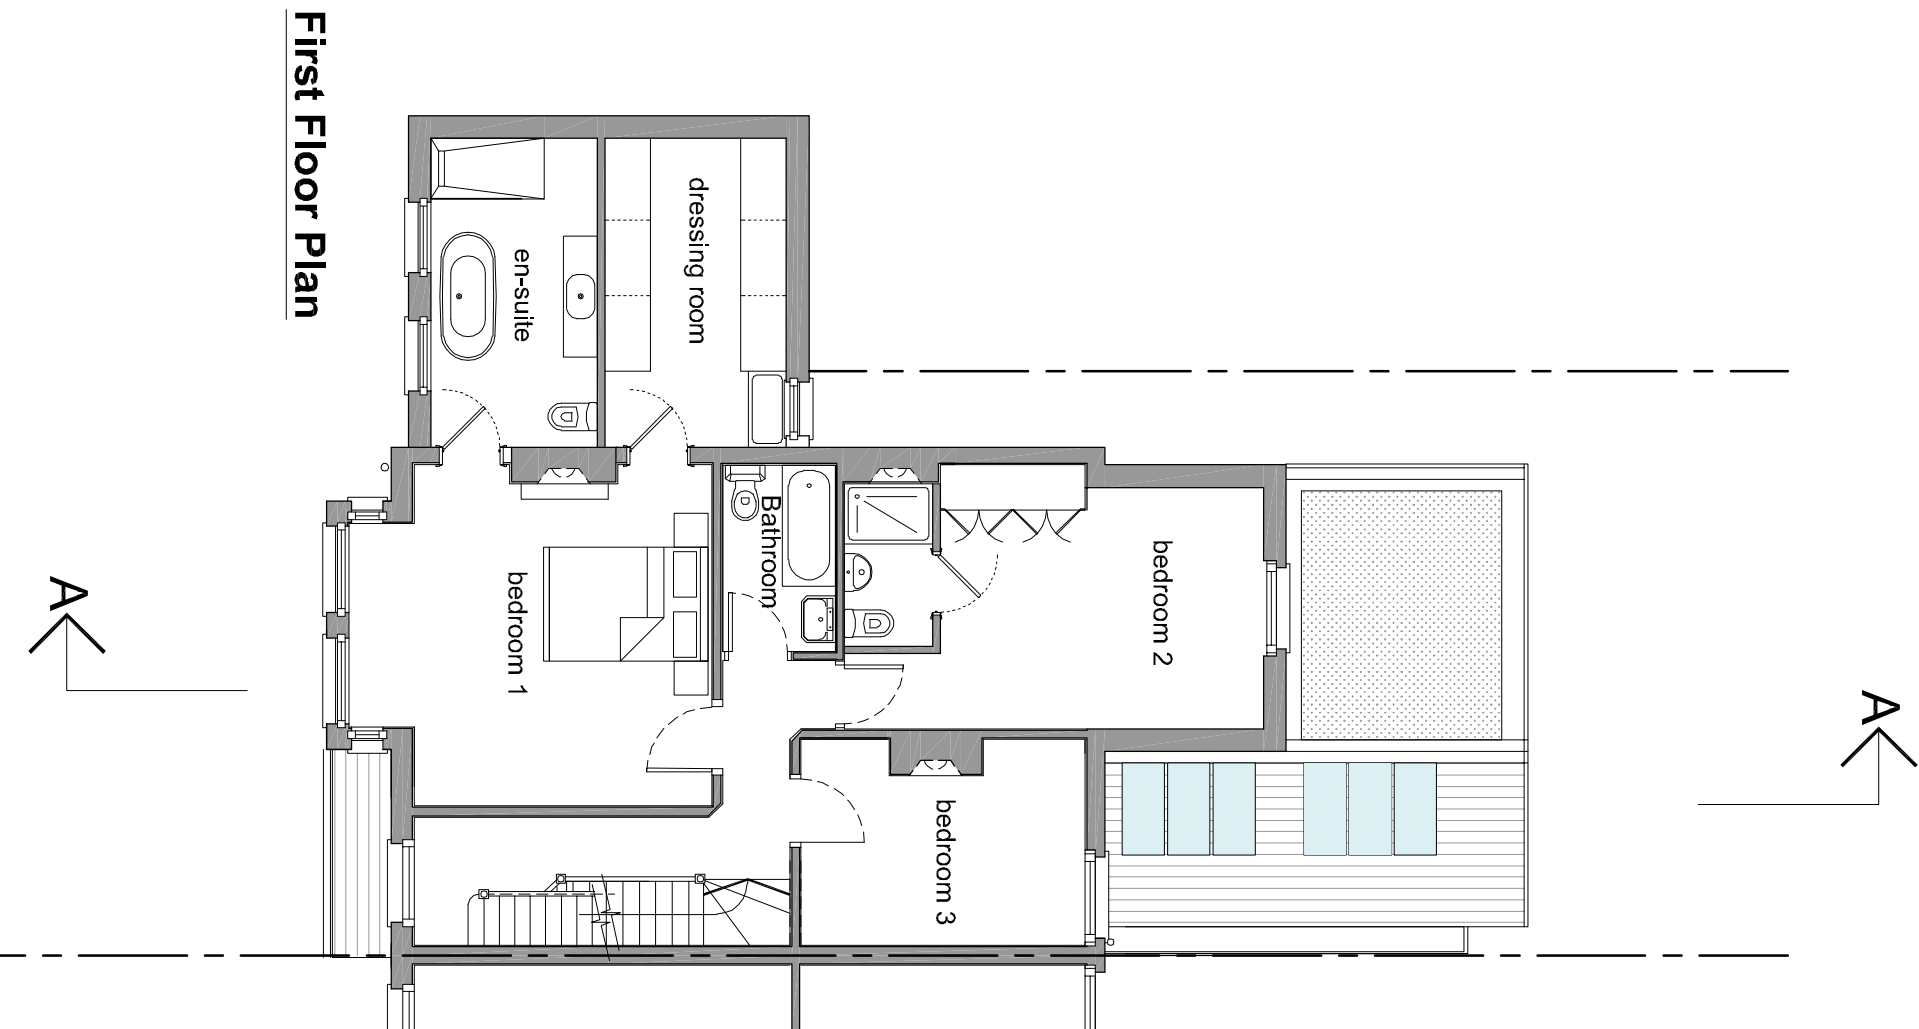


First Floor Plan

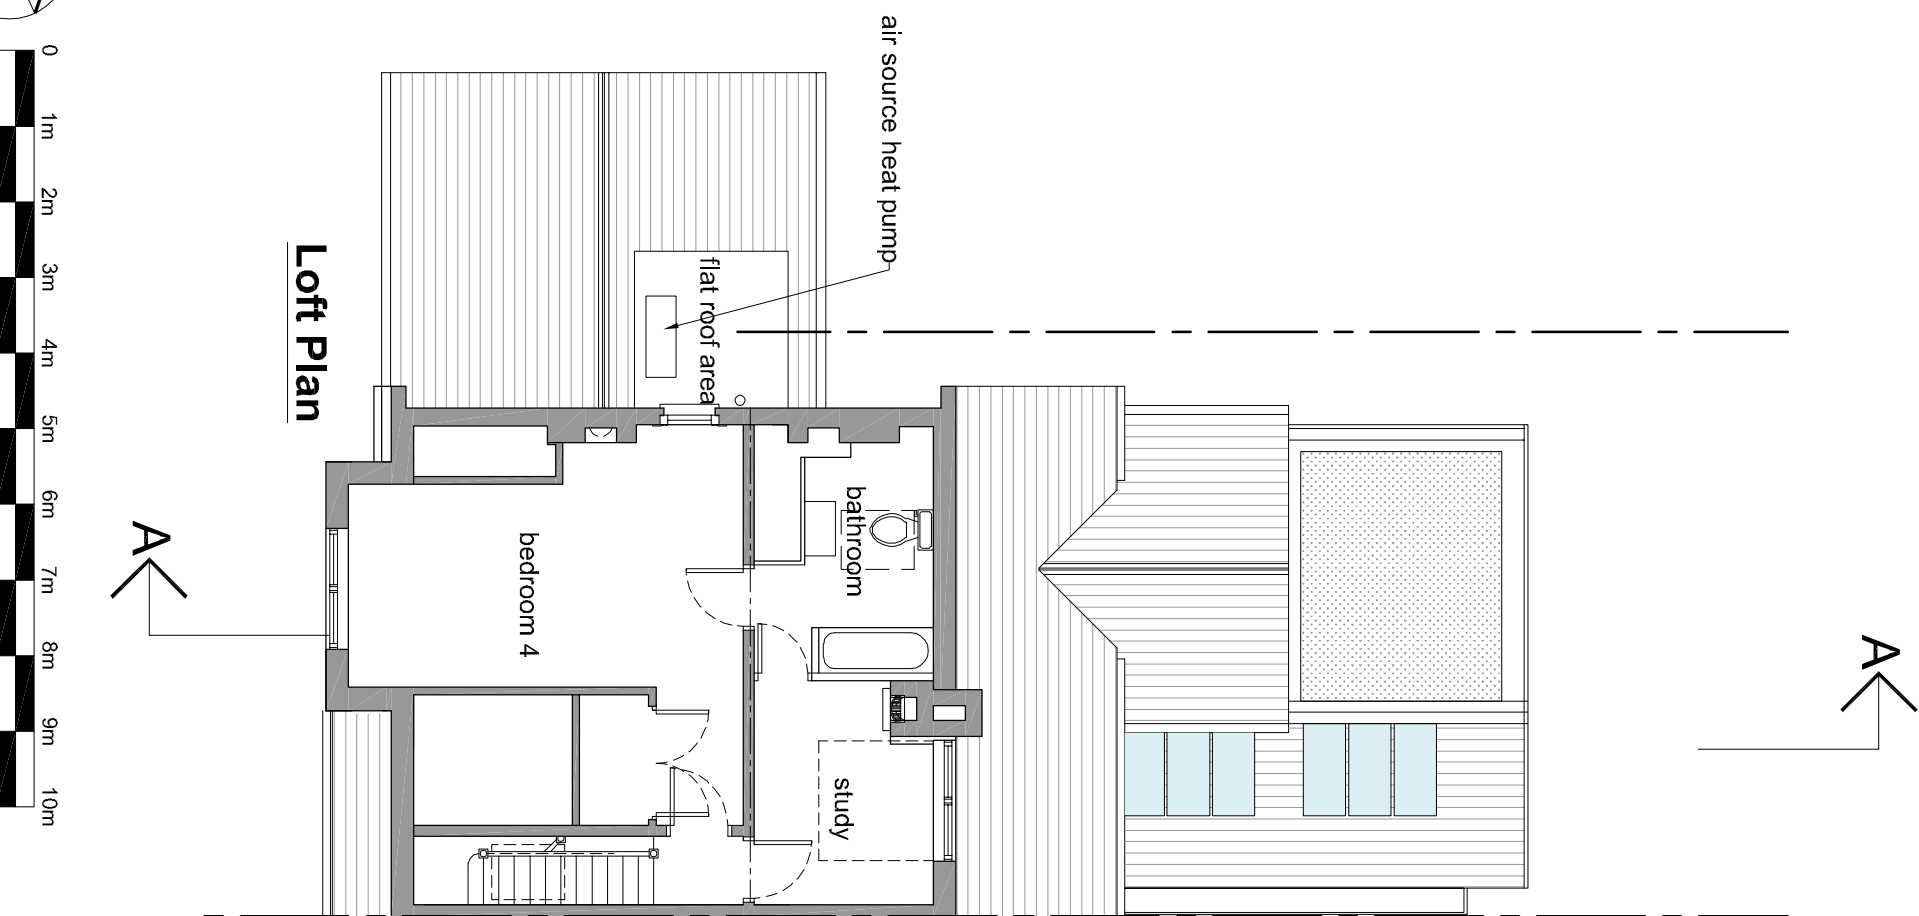

Loft Plan

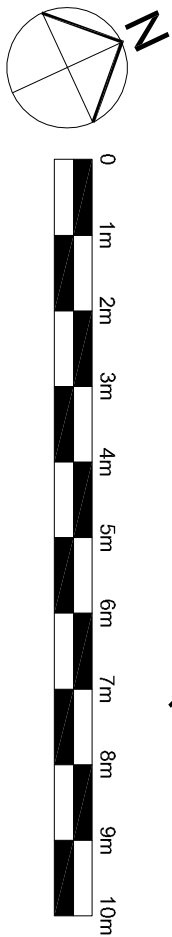

Site/Roof Plan 1:200

 

Rev	Description	Date
E	Ground floor side lean-to removed	30/01/2020
D	Updated as client comments	30/07/2019
C	Revised Scheme	17/07/2019
B	Right side elevation added	18/04/2019
A	Updated to client comments	08/04/2019

NOADES
architects
Unit 2
2 Pinchin Street
London
E1 1SA
020 3621 1637
www.noadesarchitects.com

Client
Helene and Chris Hibbert
Project
1 Chester Road HA6 1BE
Remodelling and Extension
Description
Proposed Drawings

Scale
1:100 uno
Job No.
4061
Drawn
MN
Drawing No.
P-003
Date
Jan 19
Rev
E