
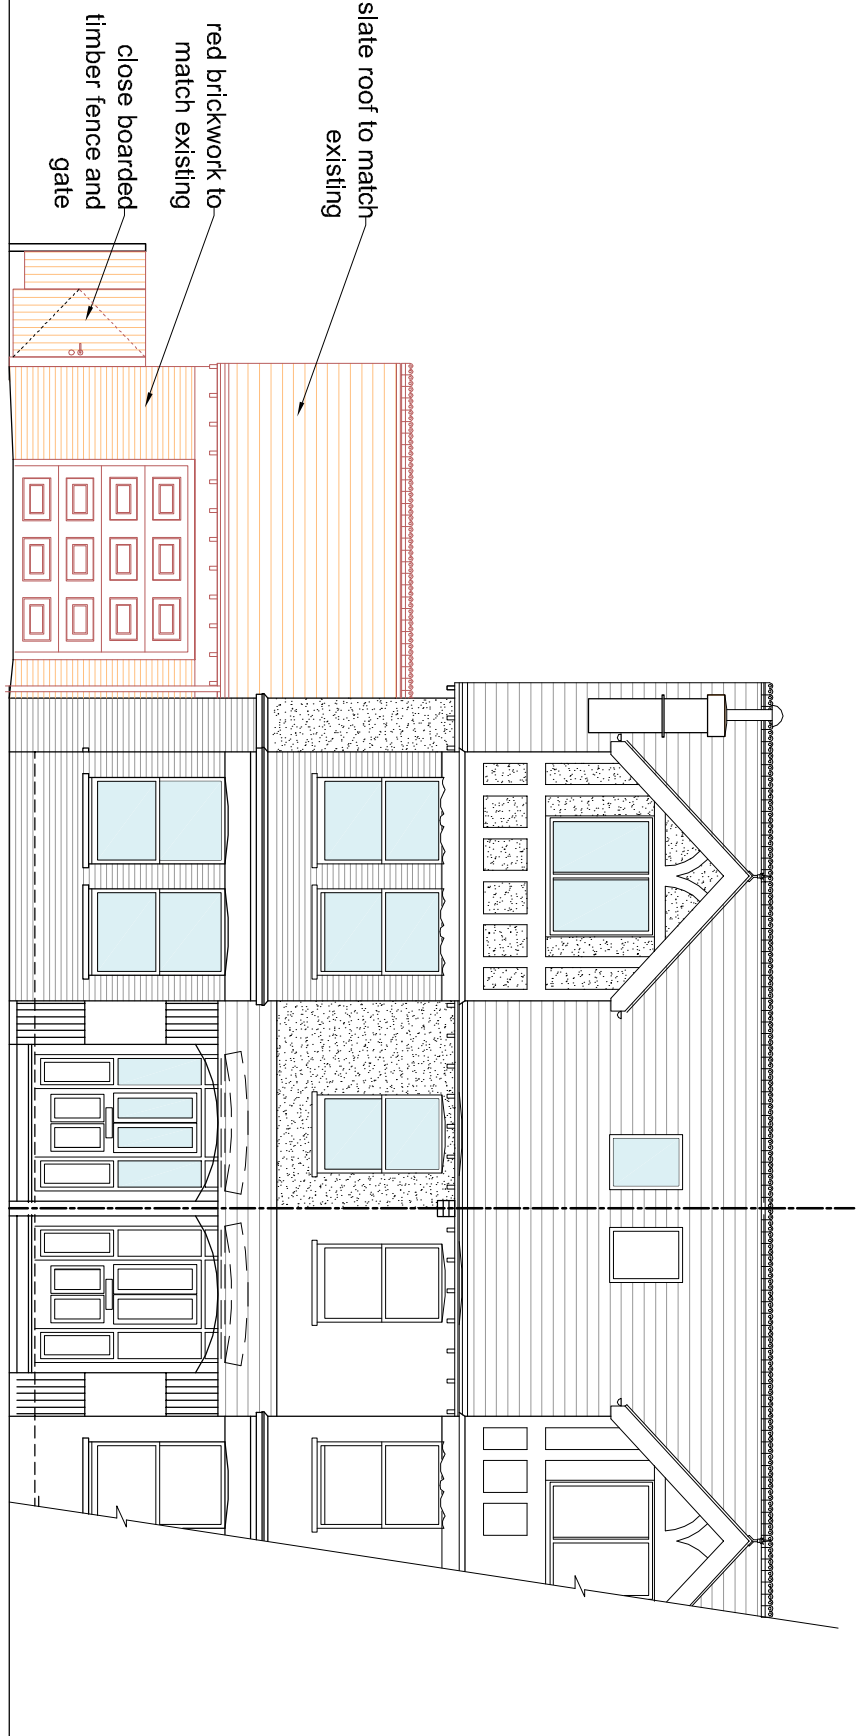


Notes on Tree Protection Measures


----- denotes heras fence line

Fencing to be heras fencing with scaffold pole bracing - refer to diagram below.


Fencing to be erected prior to any building work starting and to remain in place until all building work is complete. Photographic record to be kept.

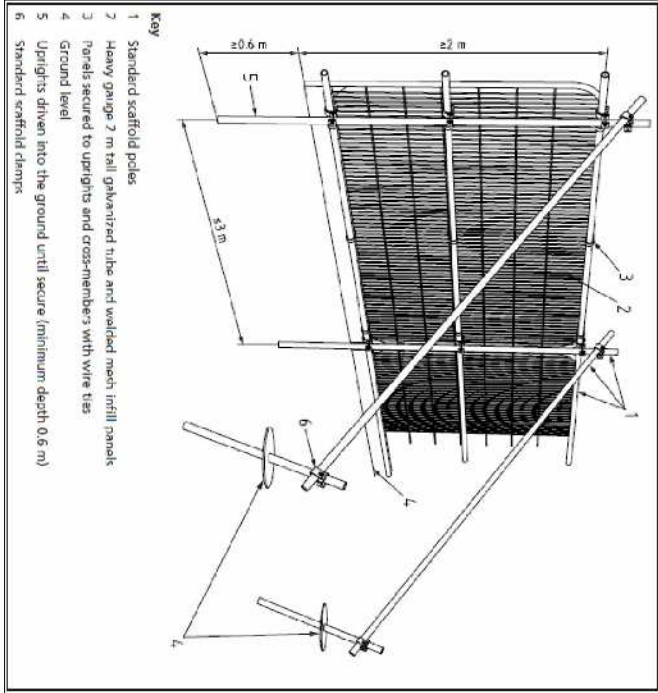


Front Elevation

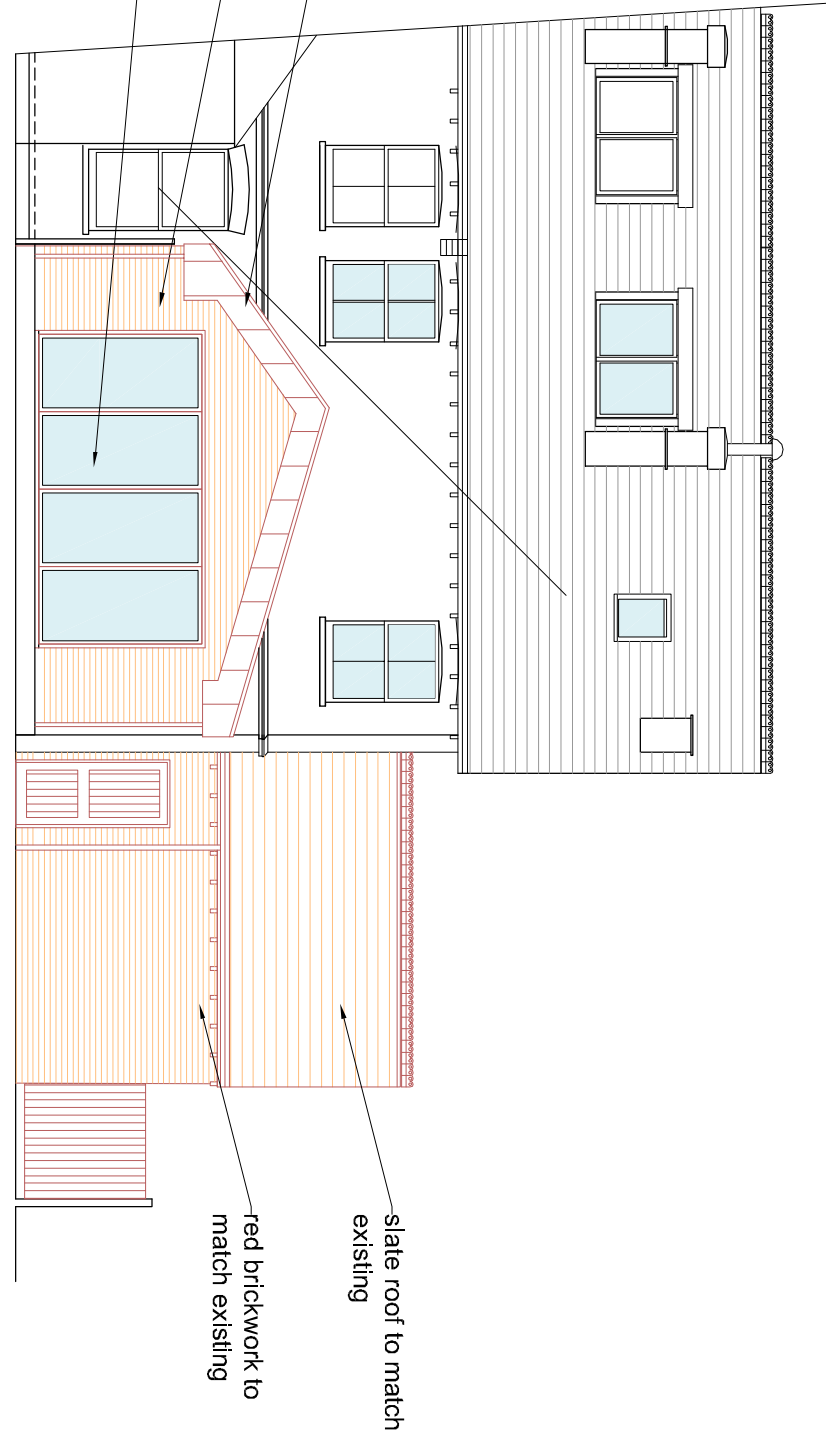


Rear Elevation

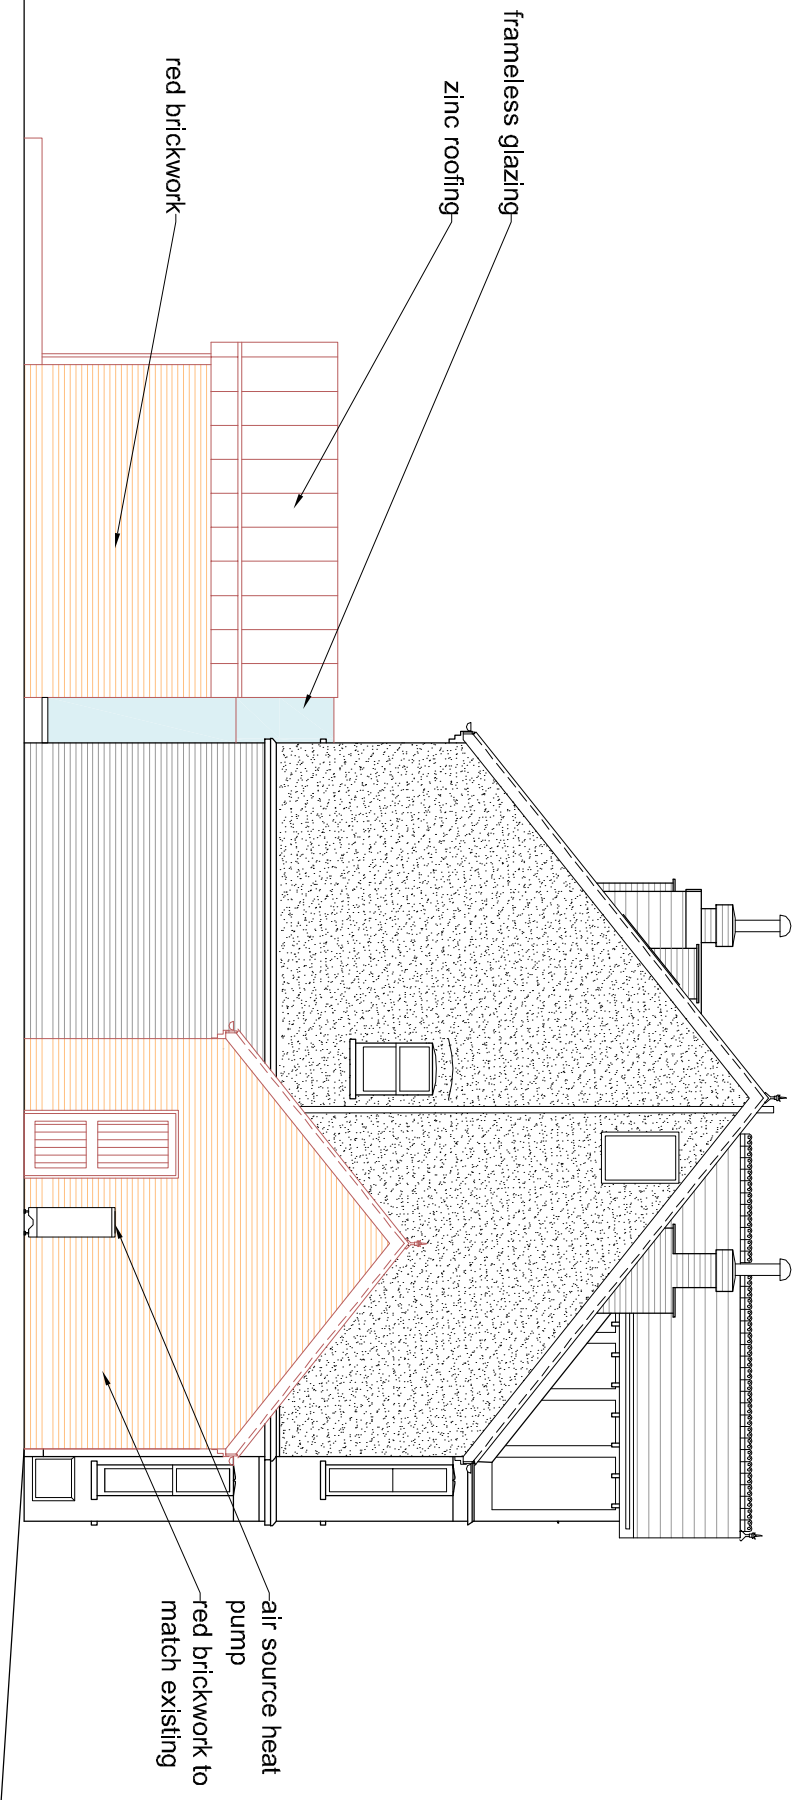


Left Side Elevation

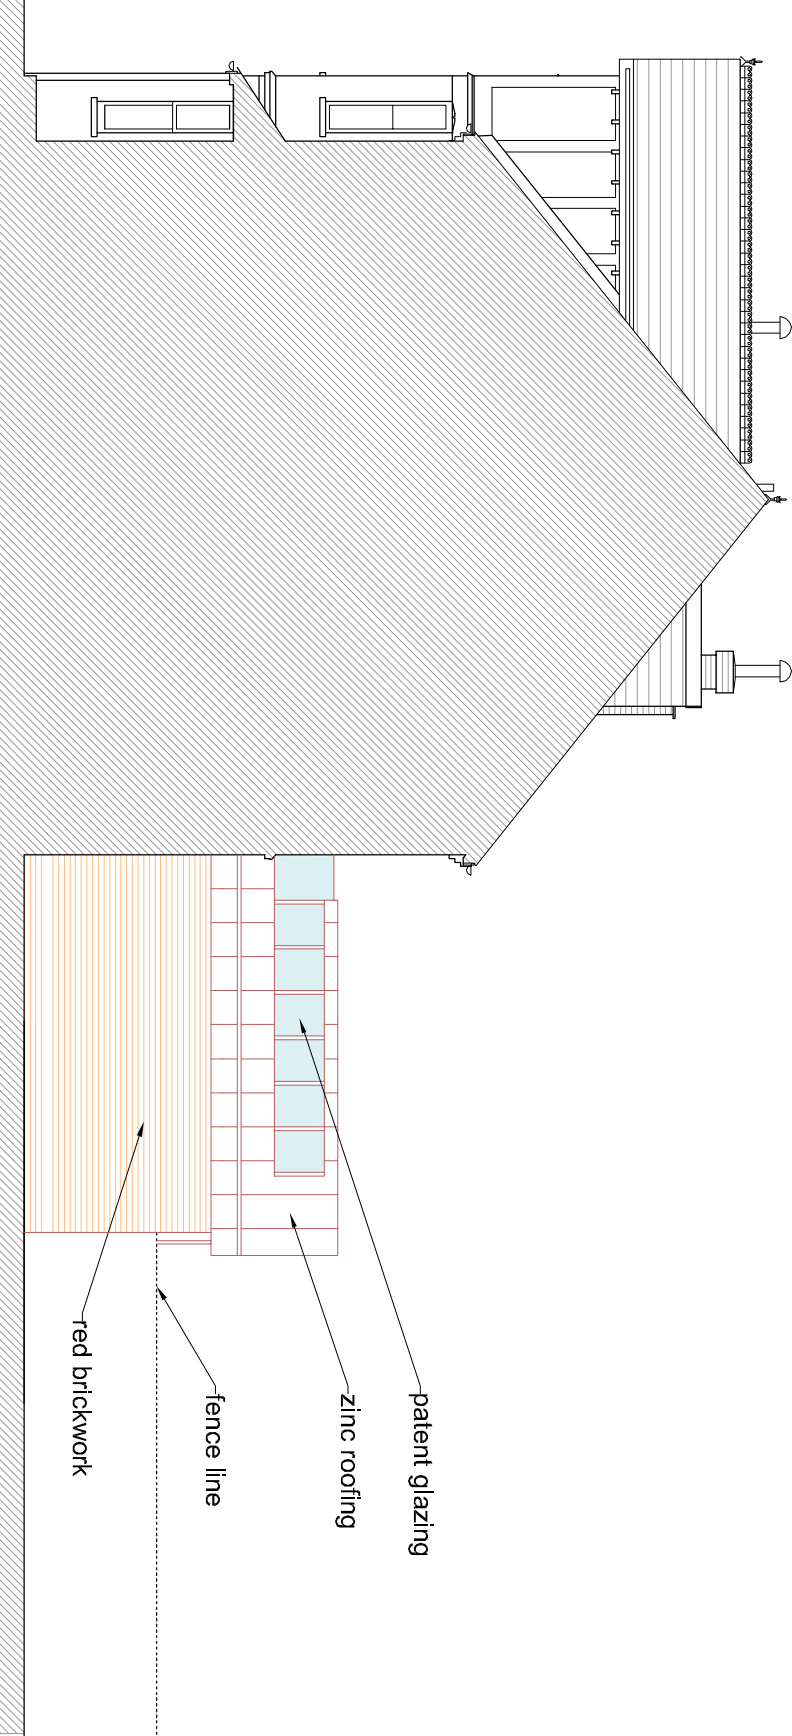


Right Side Elevation

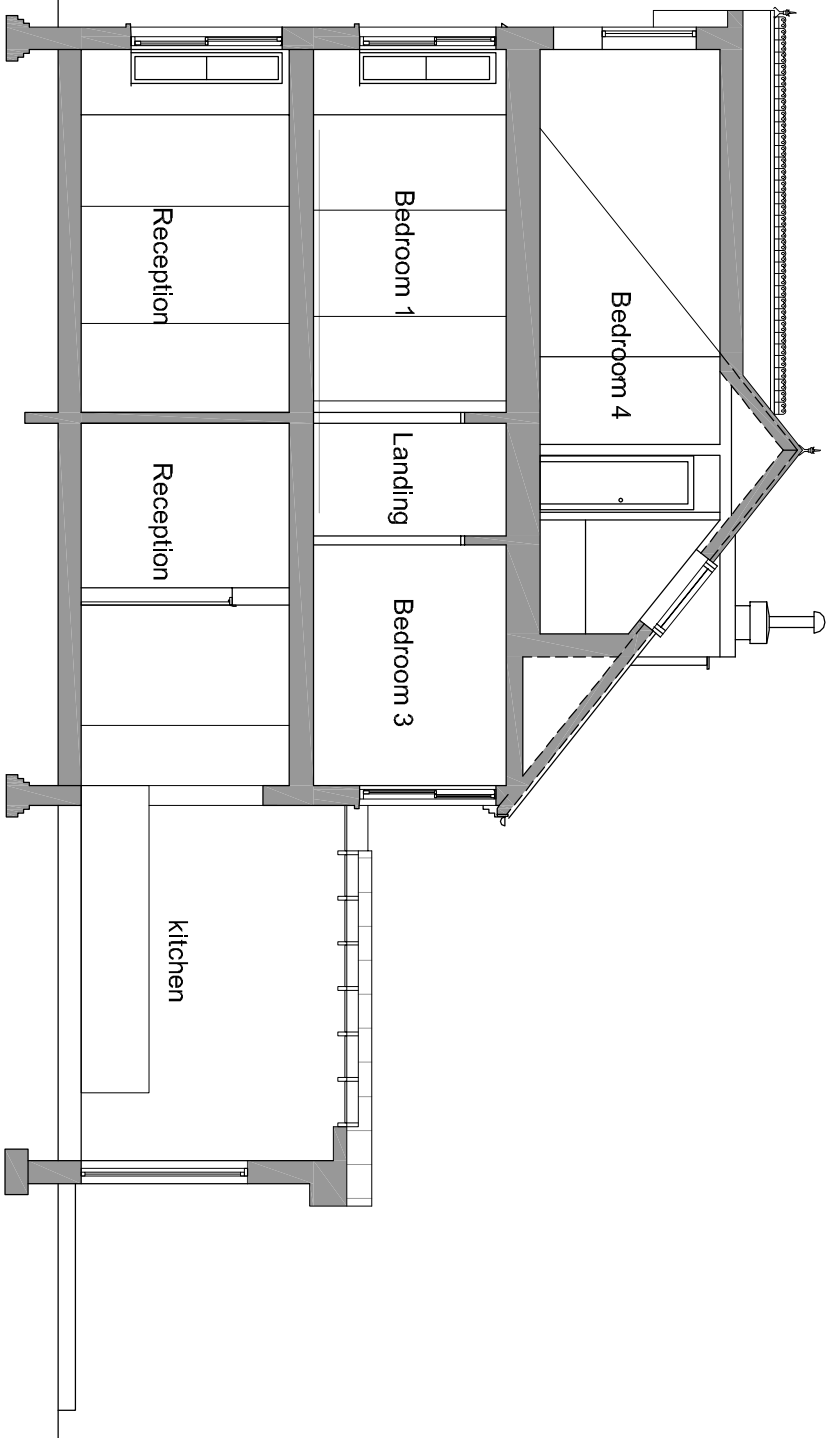


Section A-A

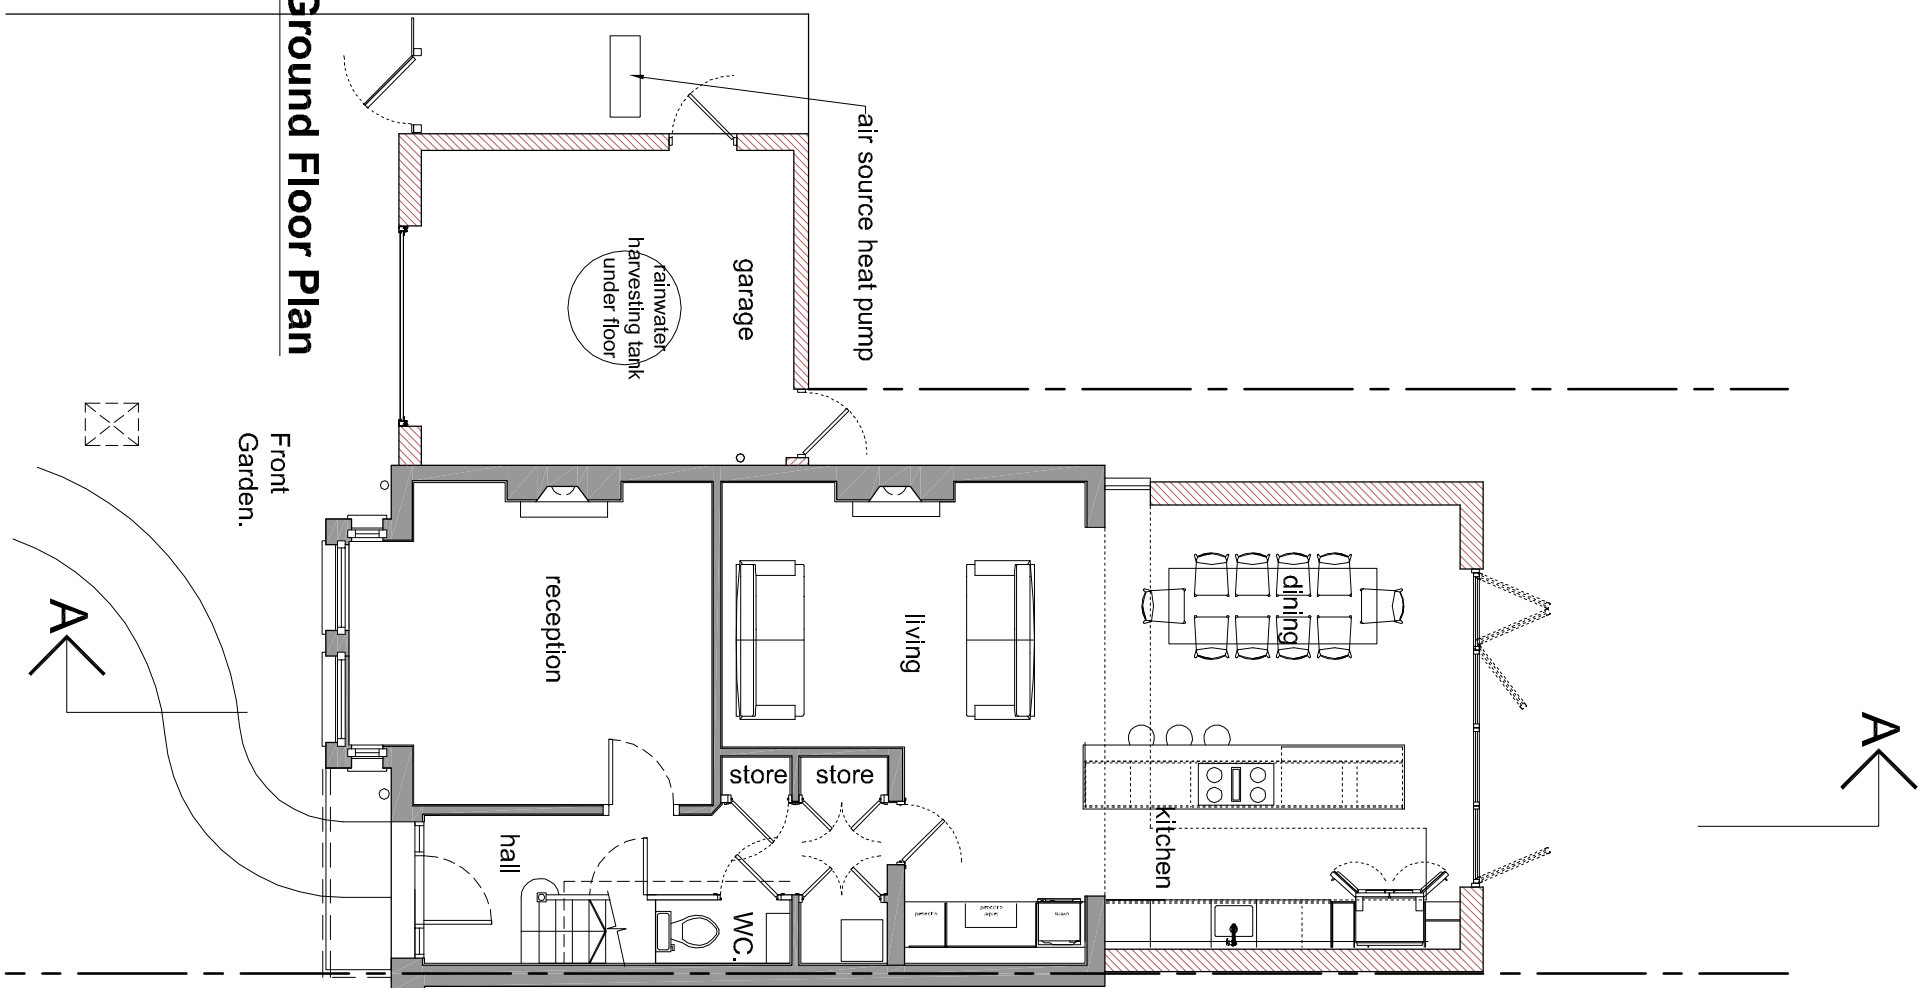



Ground Floor Plan

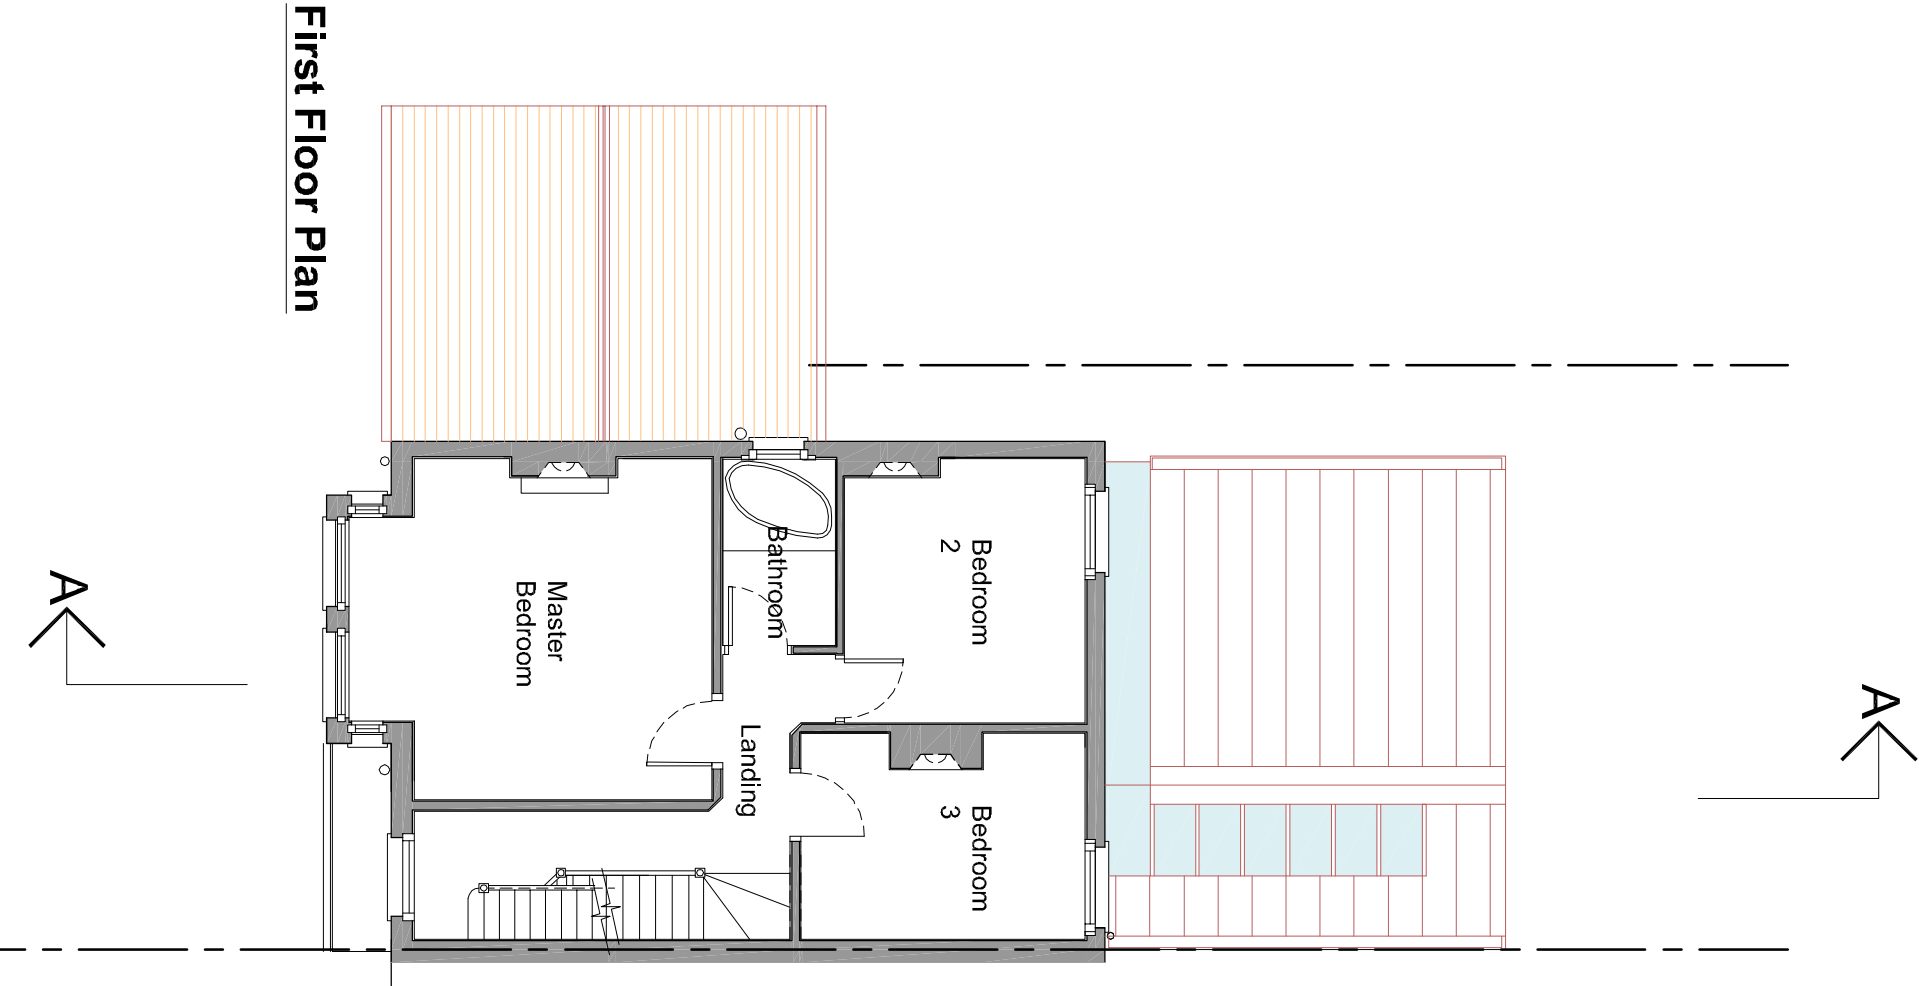

First Floor Plan

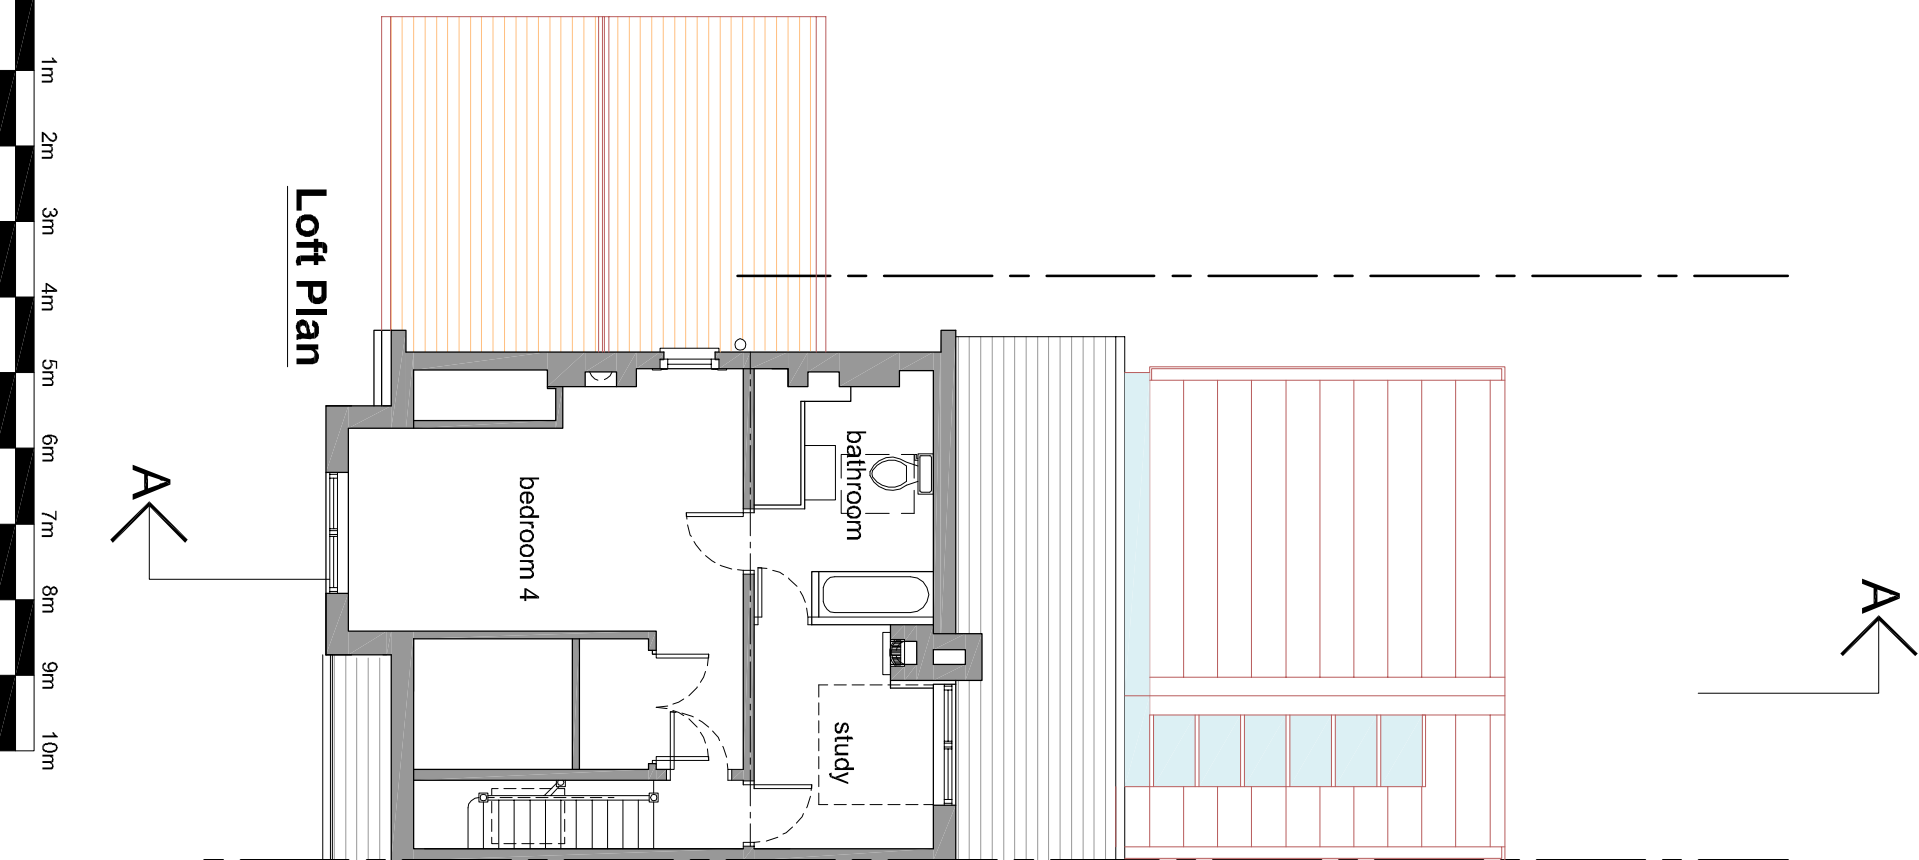

Loft Plan

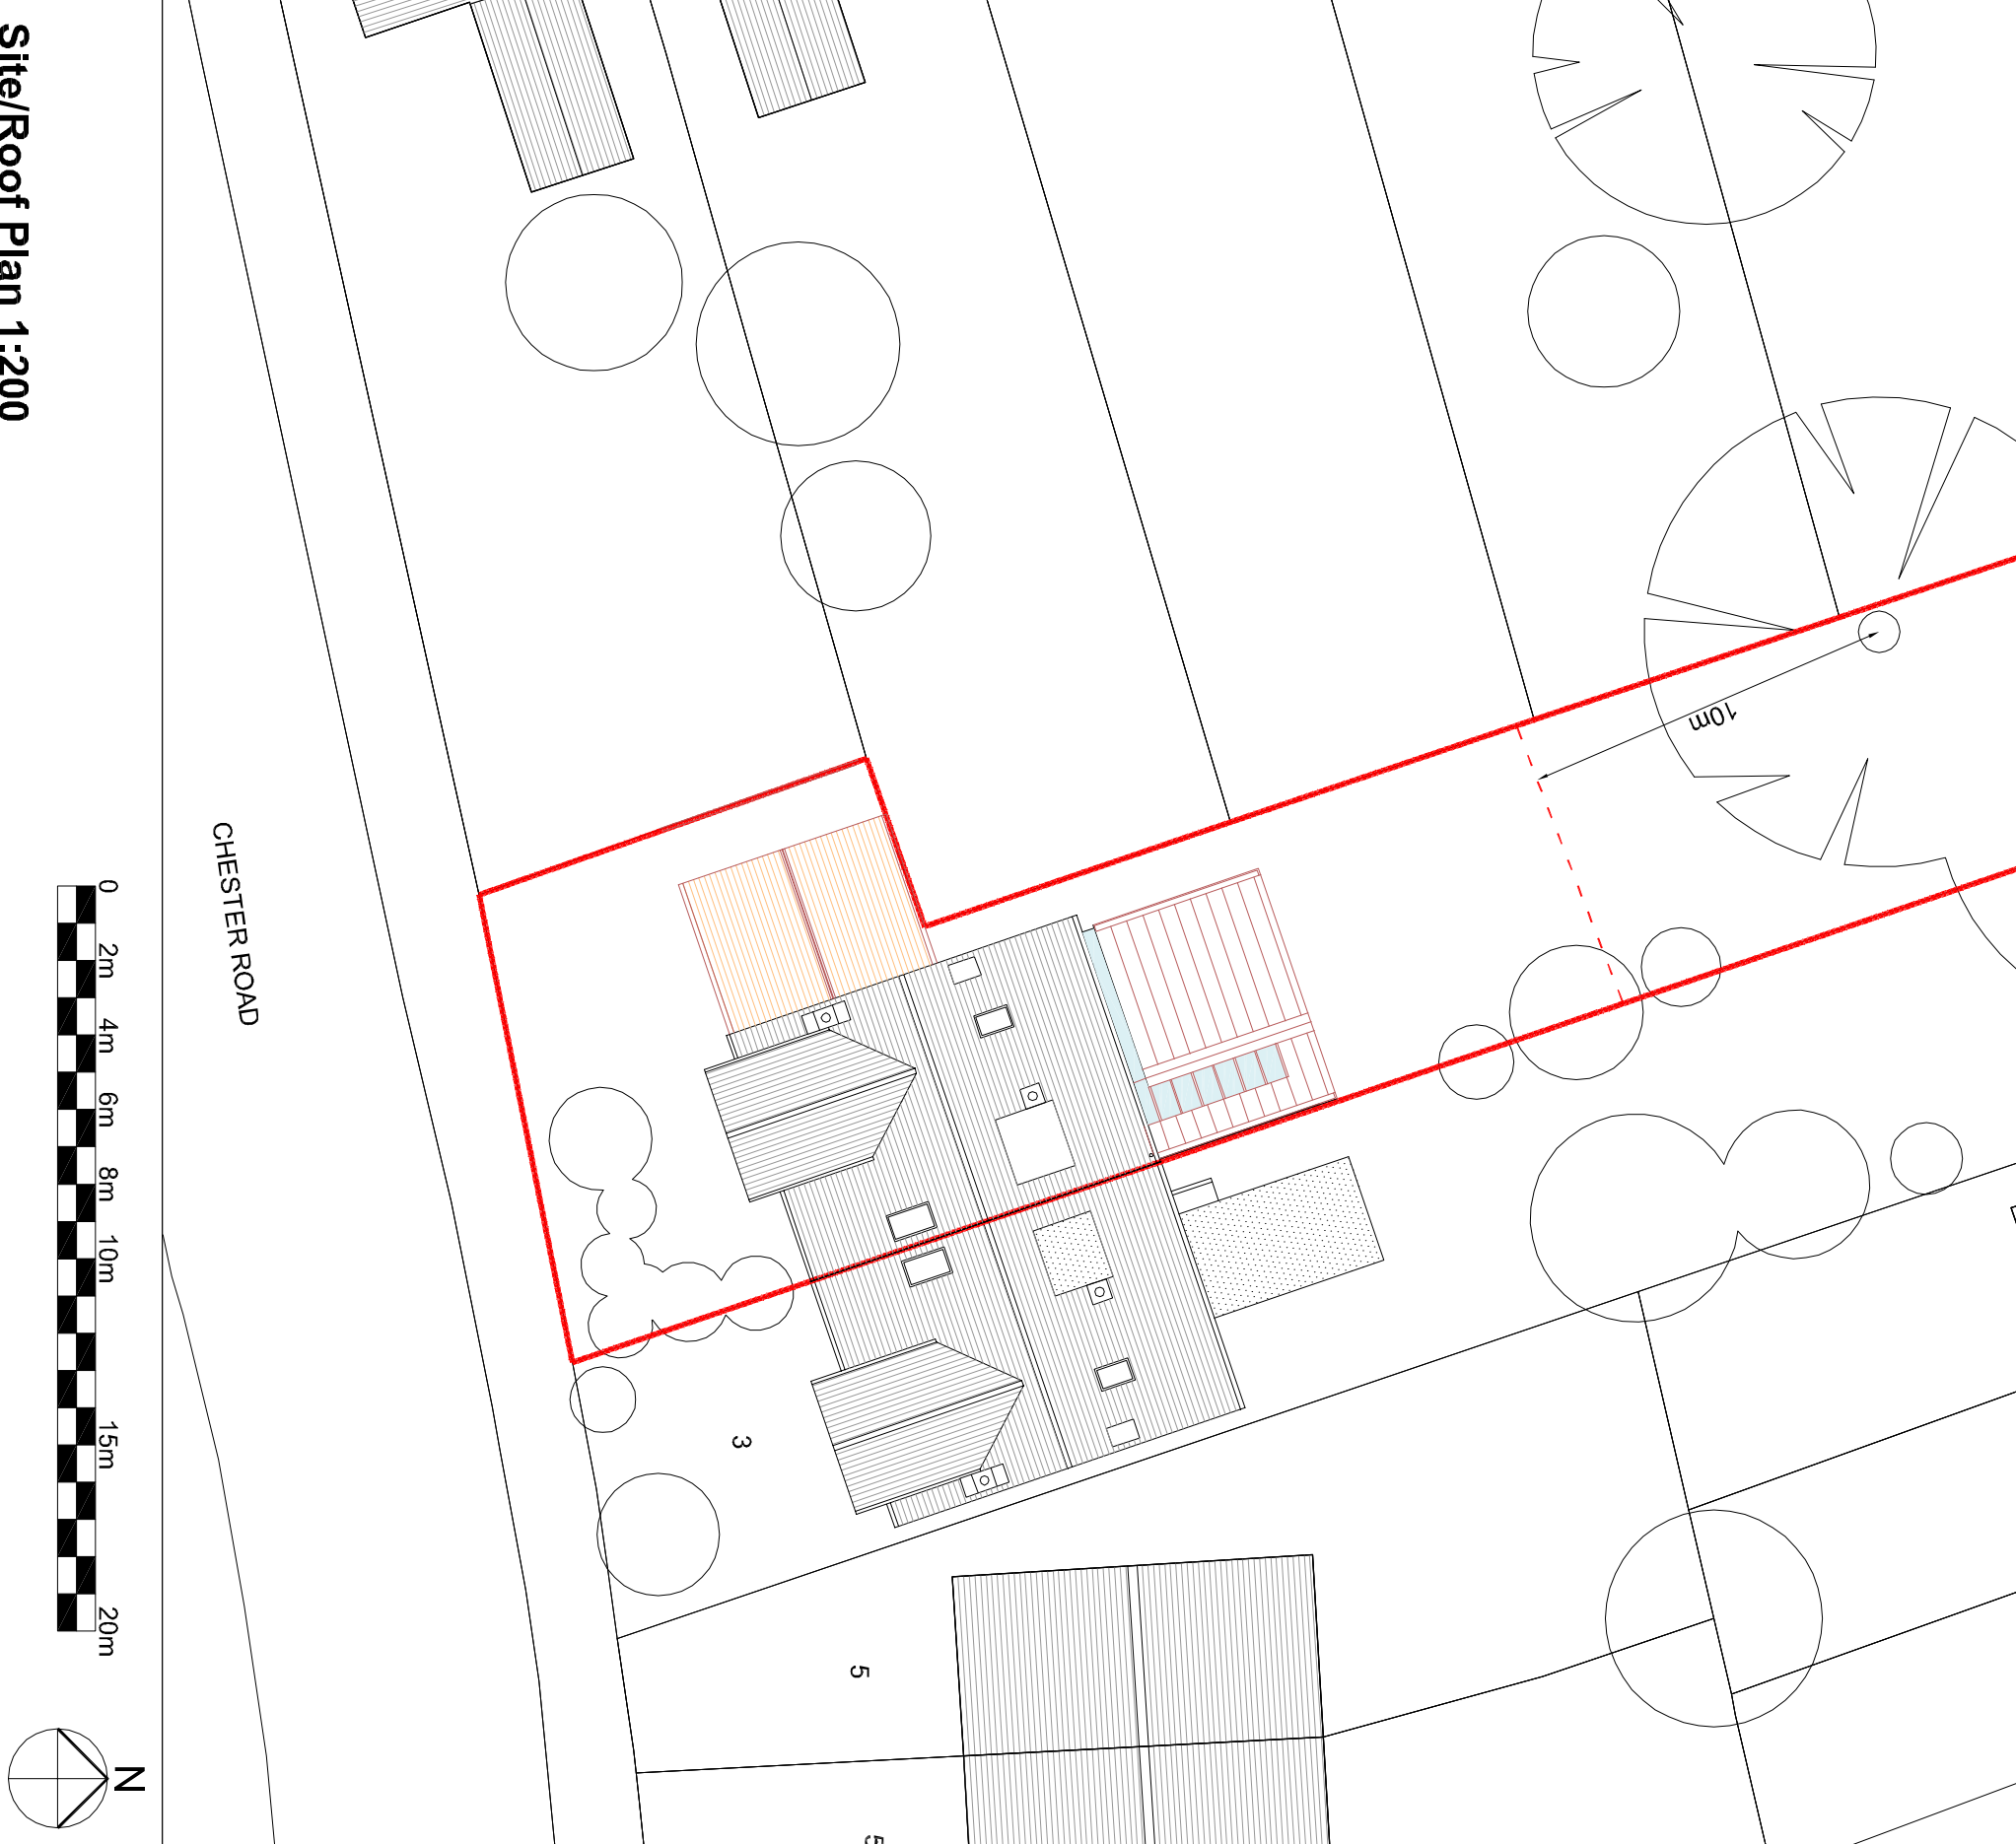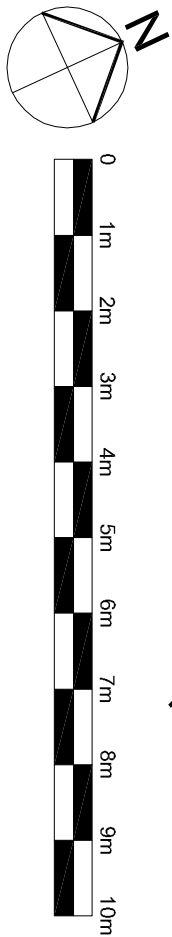

Site/Roof Plan 1:200

N	Side extension updated	23/12/2021
M	Rear extension changed to red brick	03/12/2021
L	Planning Issue	06/10/2021
K	Planning Draft	22/09/2021
J	Updated to new scheme	17/09/2021
I	Solar panels removed	23/02/2021
H	Planning Issue	12/01/2021
G	Heat pump moved, solar panels added	09/10/2020
F	Ground floor side lean-to removed	30/01/2020
E	Updated as client comments	30/07/2019
D	Revised Scheme	17/07/2019
C	Right side elevation added	18/04/2019
B	Updated to client comments	08/04/2019
A		

Do not scale from this drawing

NOADES
architects

4 Penn Way
Cherrywood
Hertfordshire
WD3 5HQ
01923 282360
www.noadesarchitects.com

Client
Helene and Chris Hibbert
Project
1 Chester Road HA6 1BE
Remodelling and Extension
Description
Proposed Drawings

Scale
1:100 uno
Job No.
4061

Drawn
MN
Drawing No.
P-003

Date
Jan 19
Rev
N