




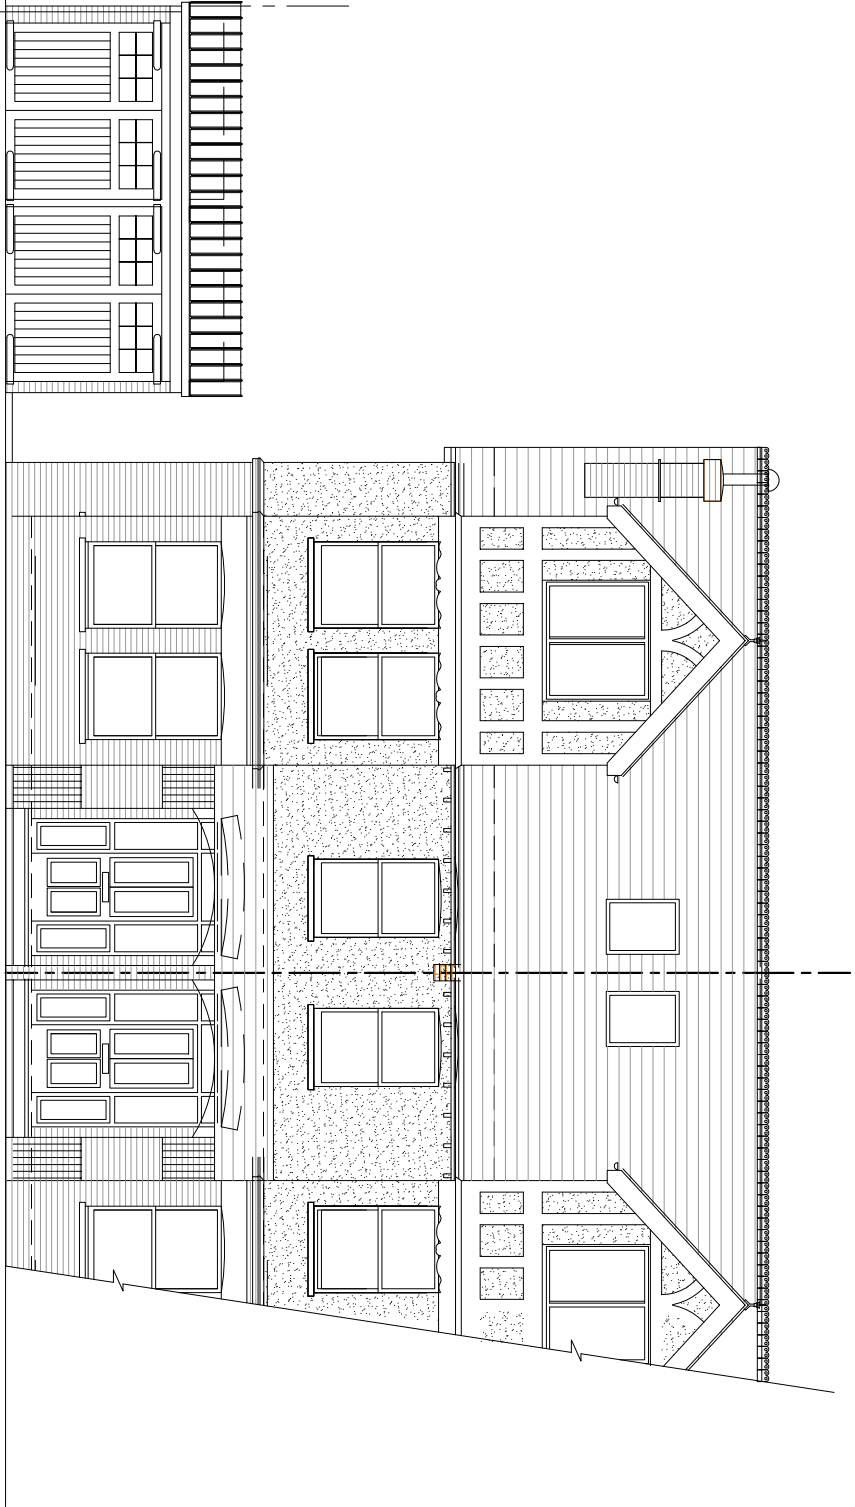


Front Elevation

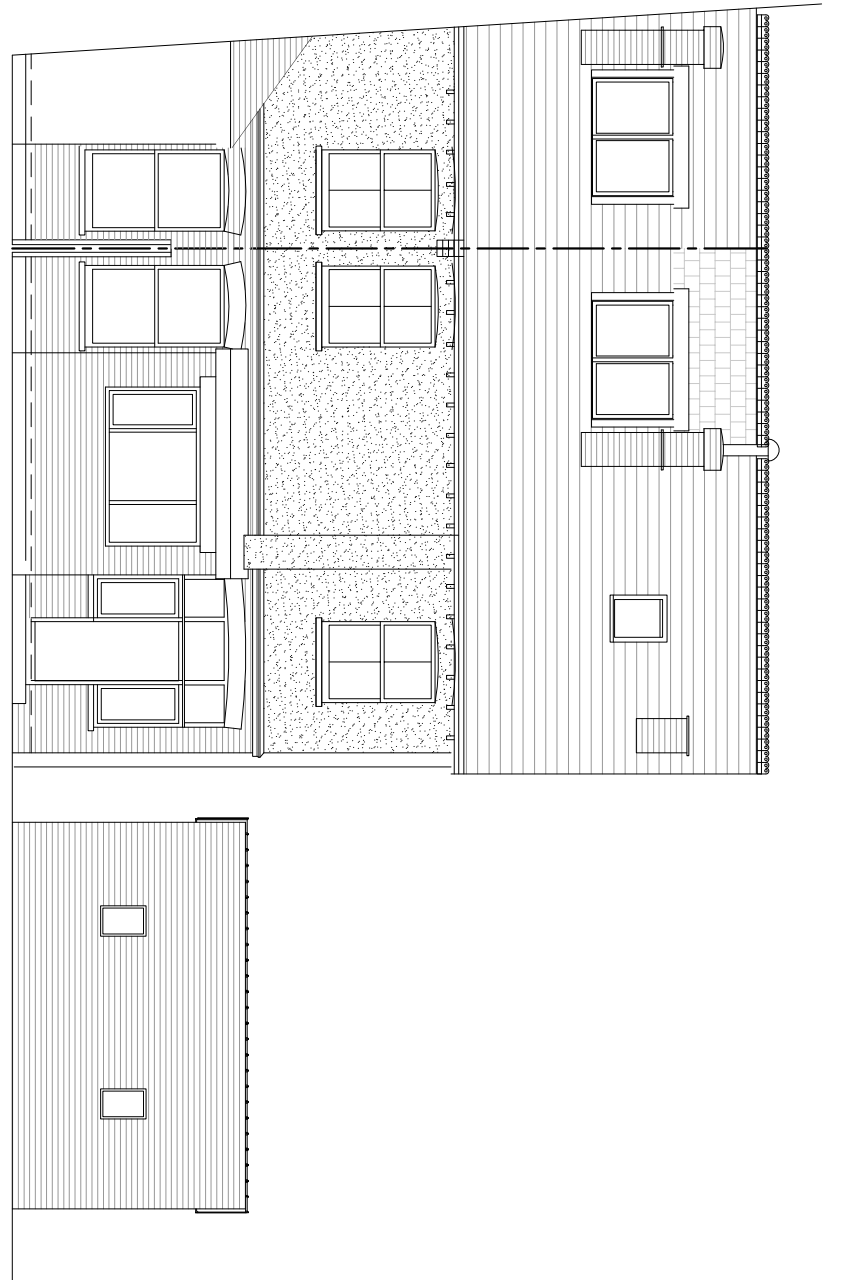


Rear Elevation

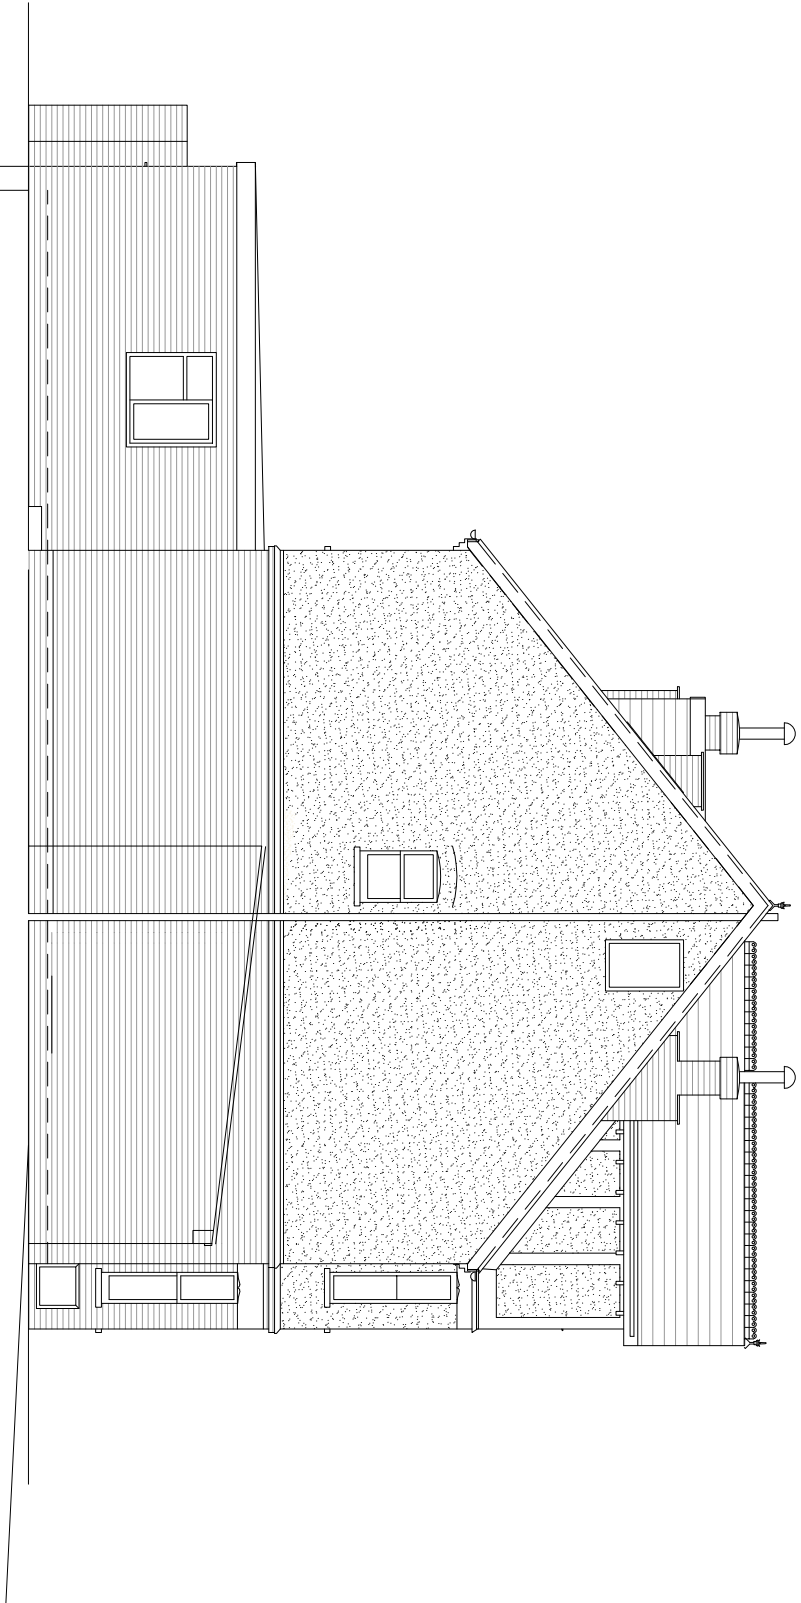


Left Side Elevation

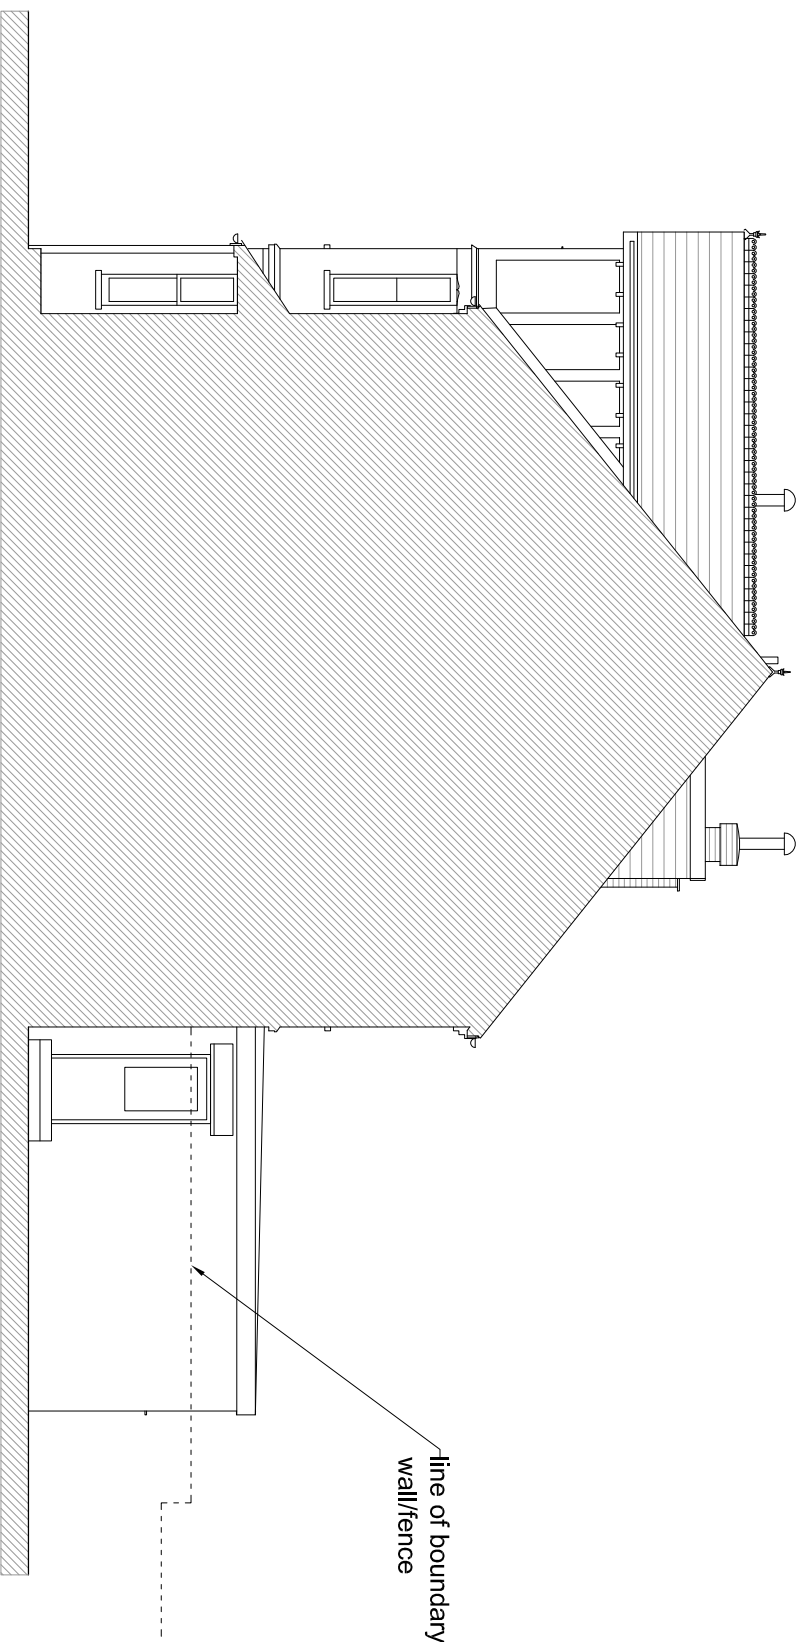


Right Side Elevation

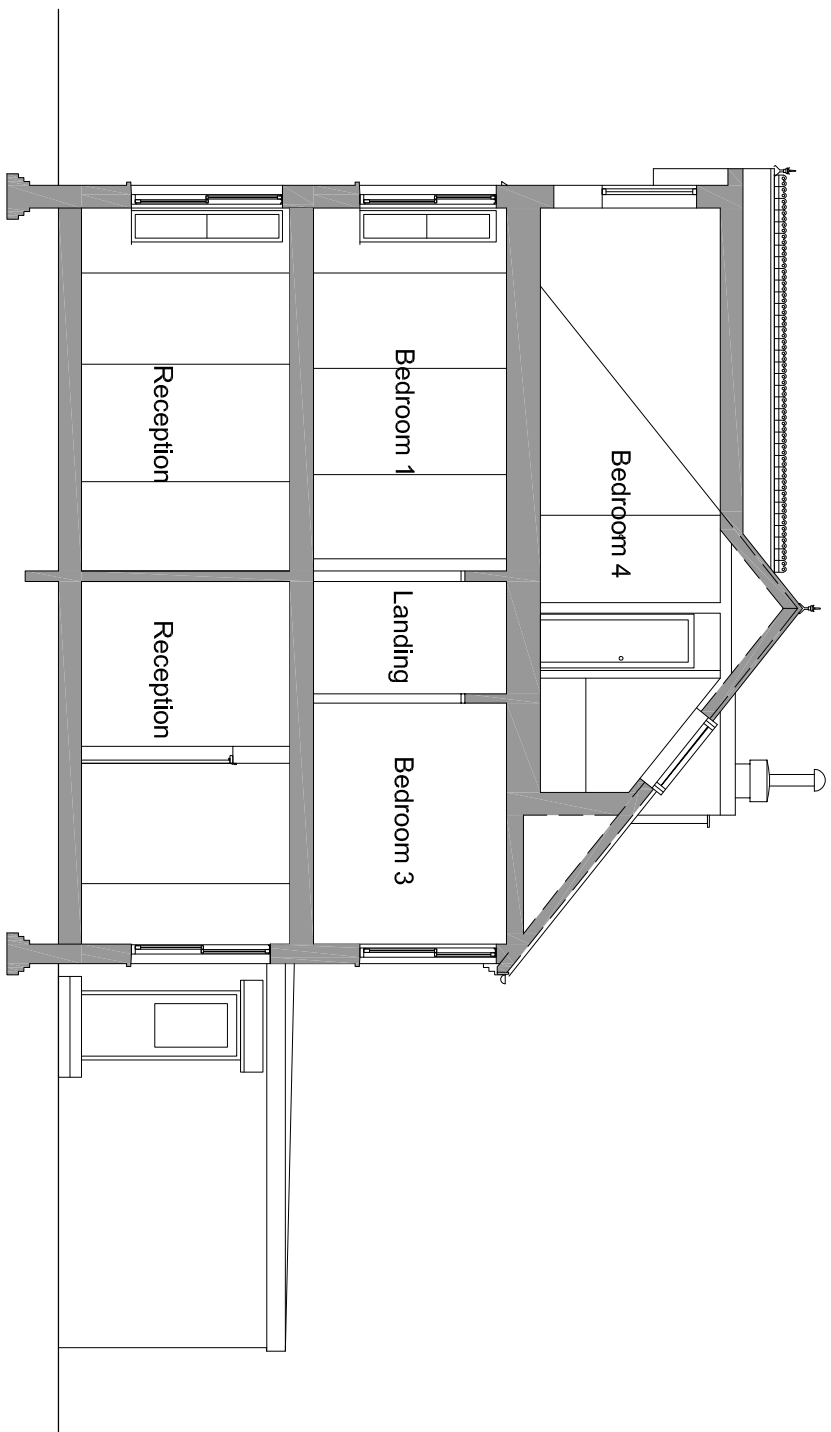


Section A-A

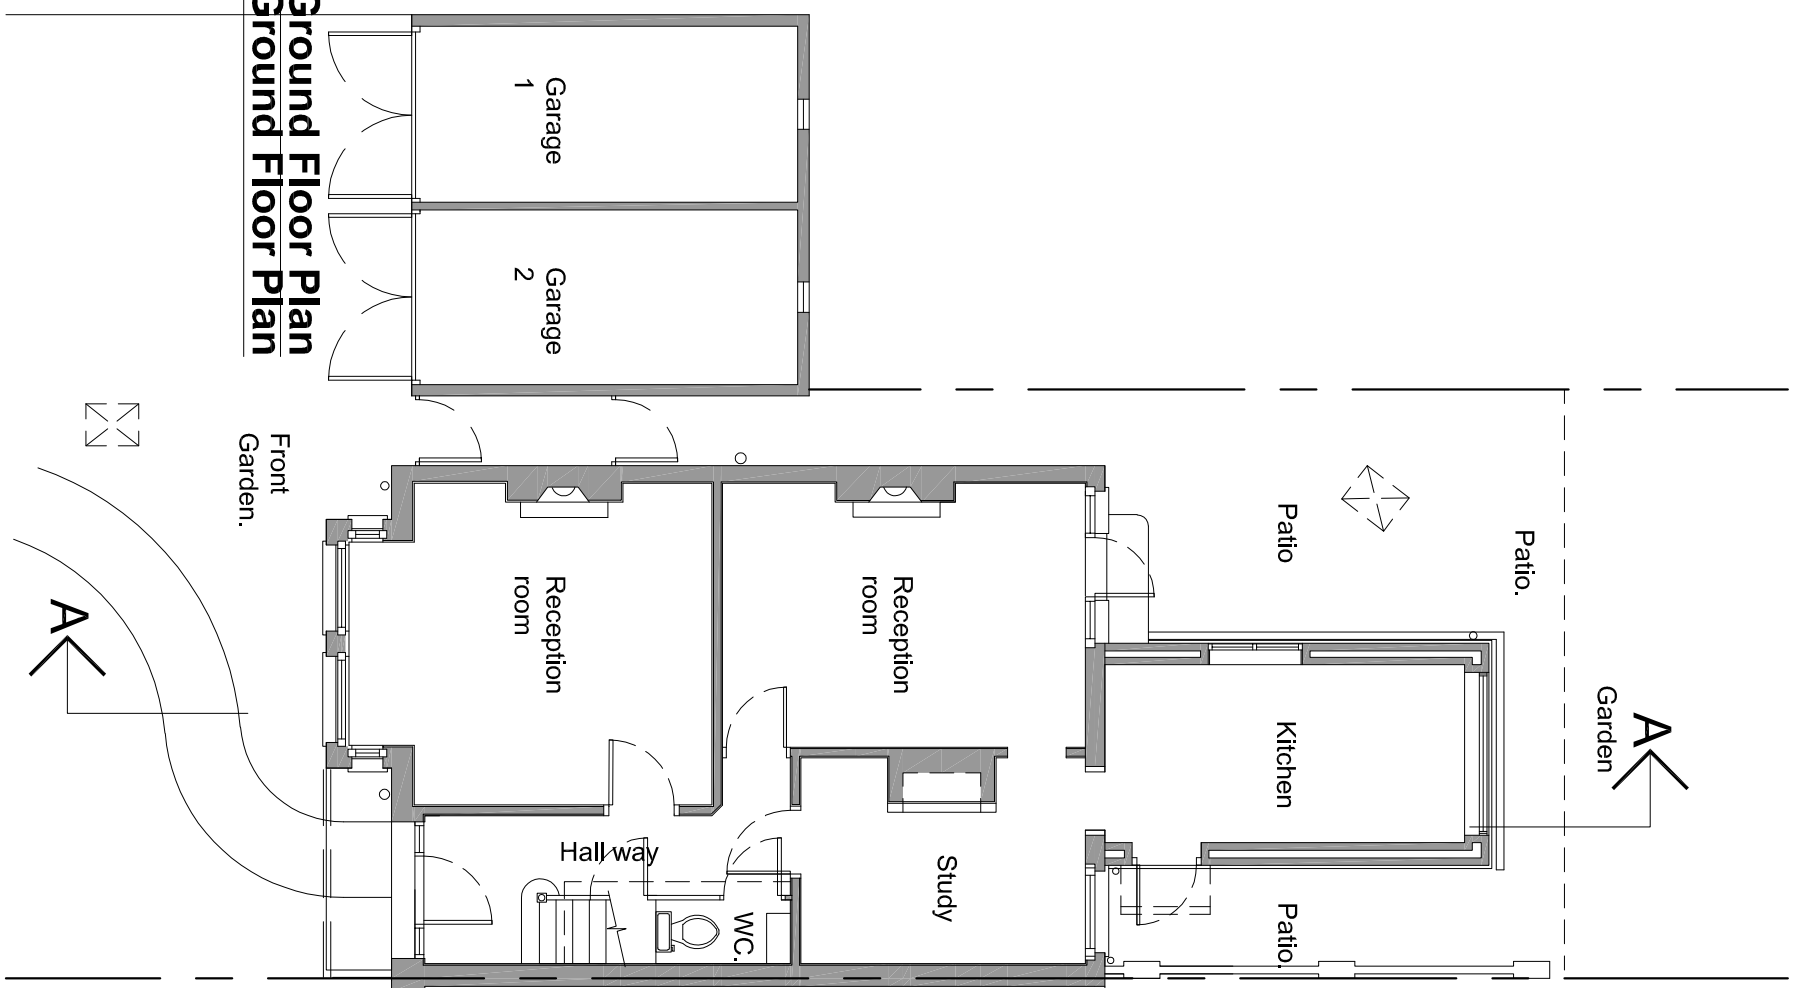



Ground Floor Plan

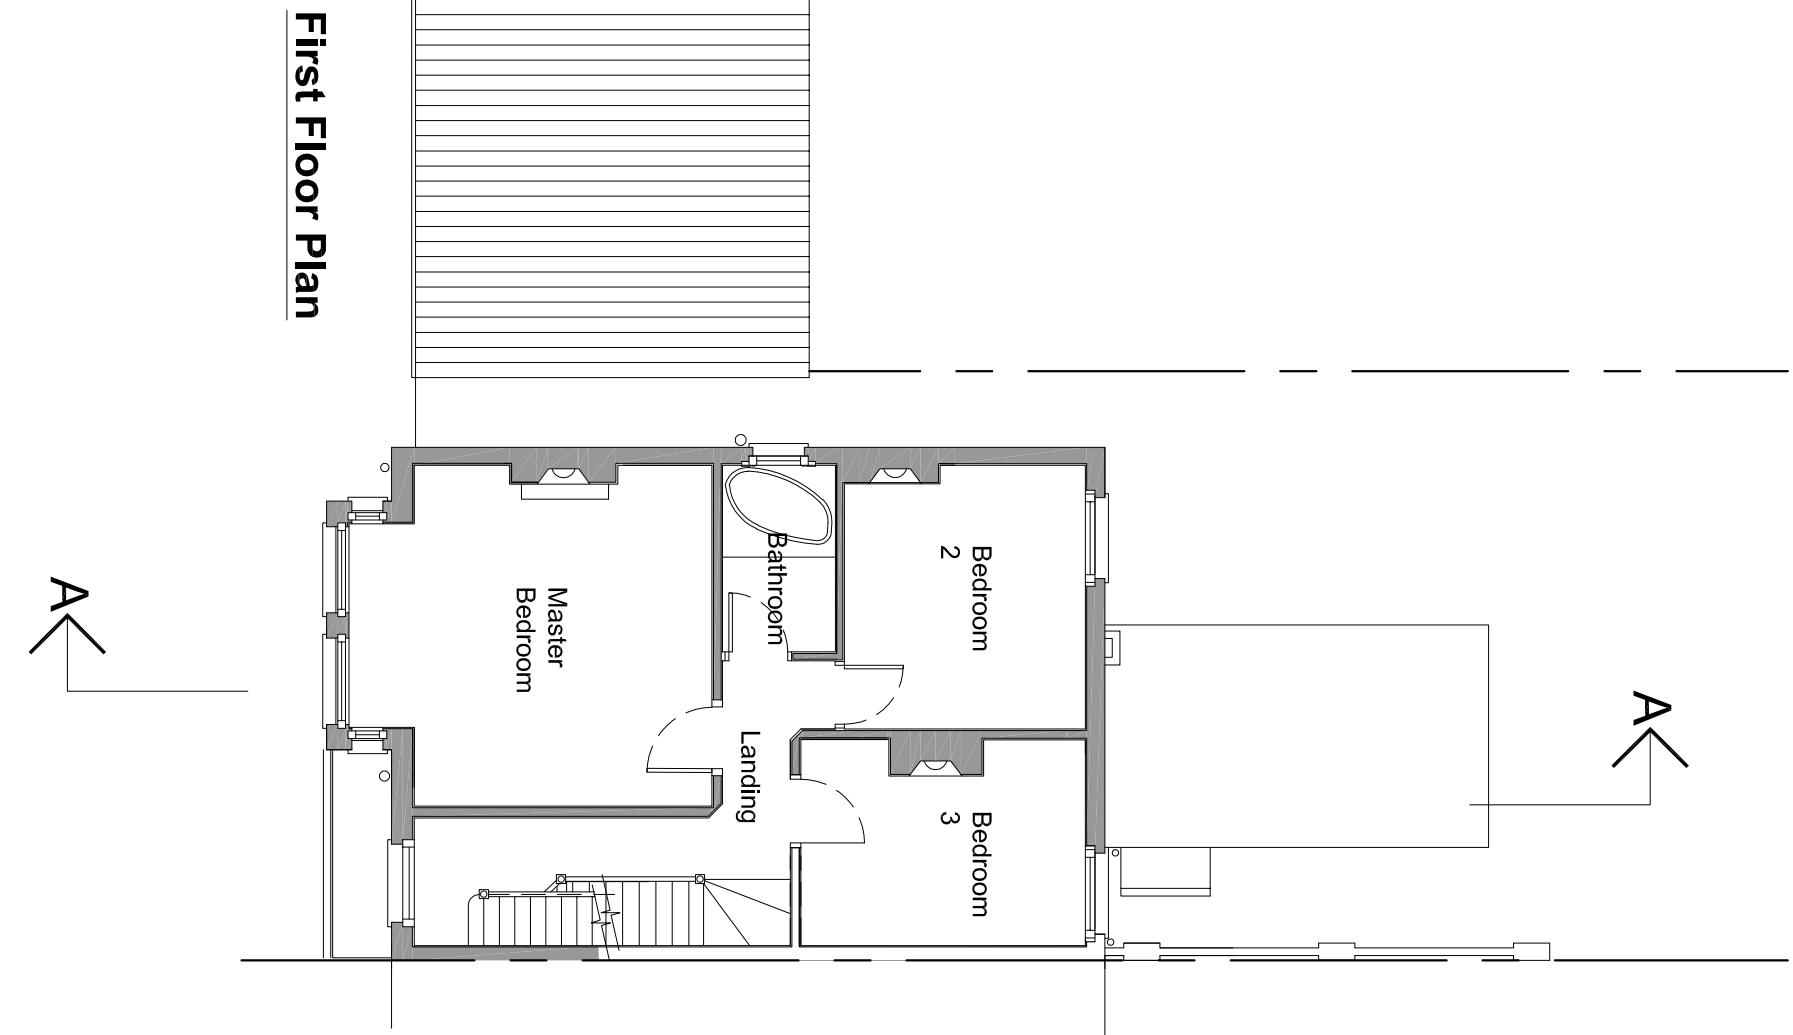



First Floor Plan

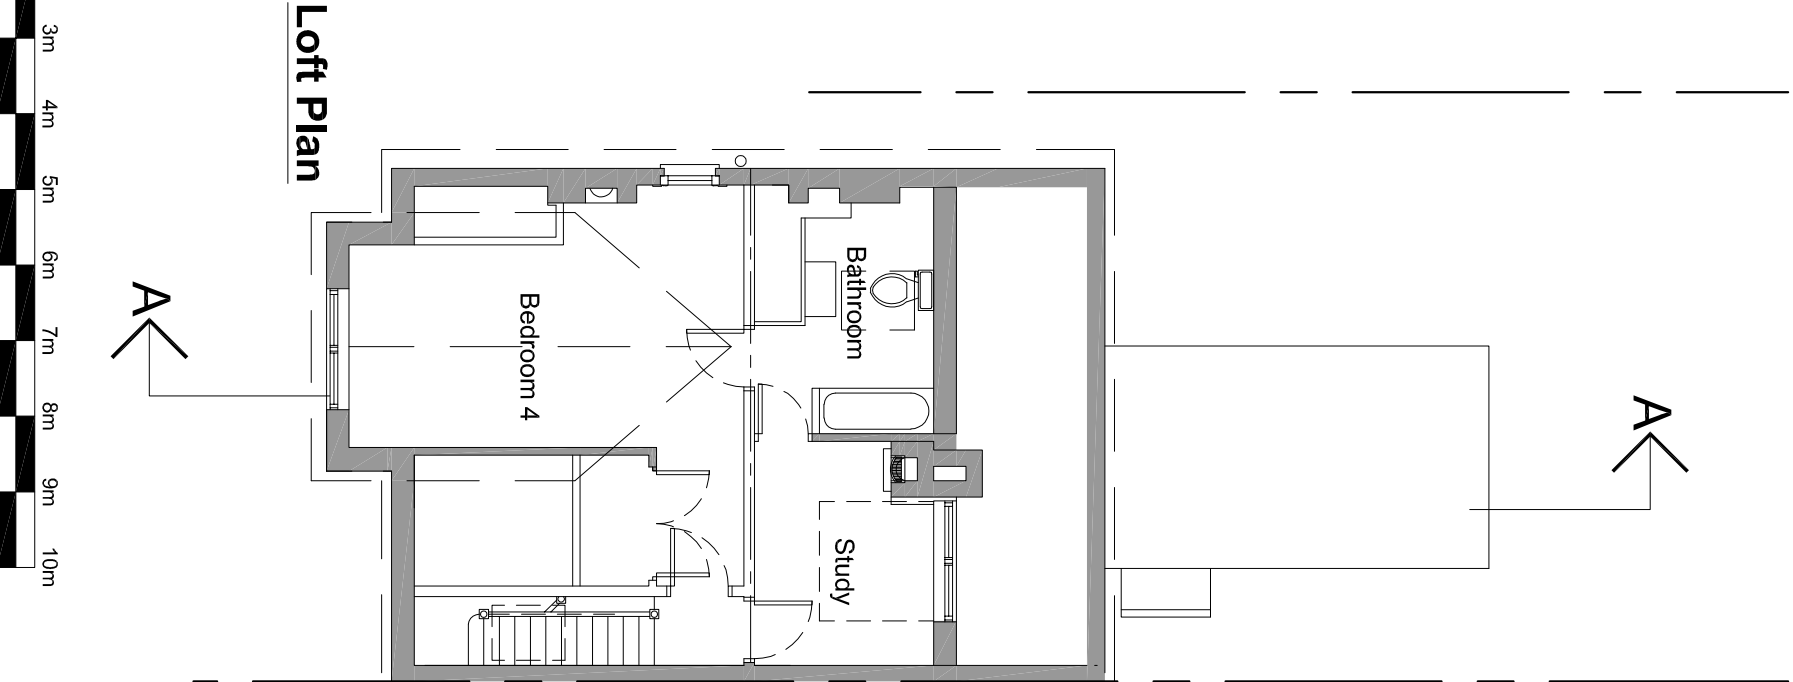

Loft Plan

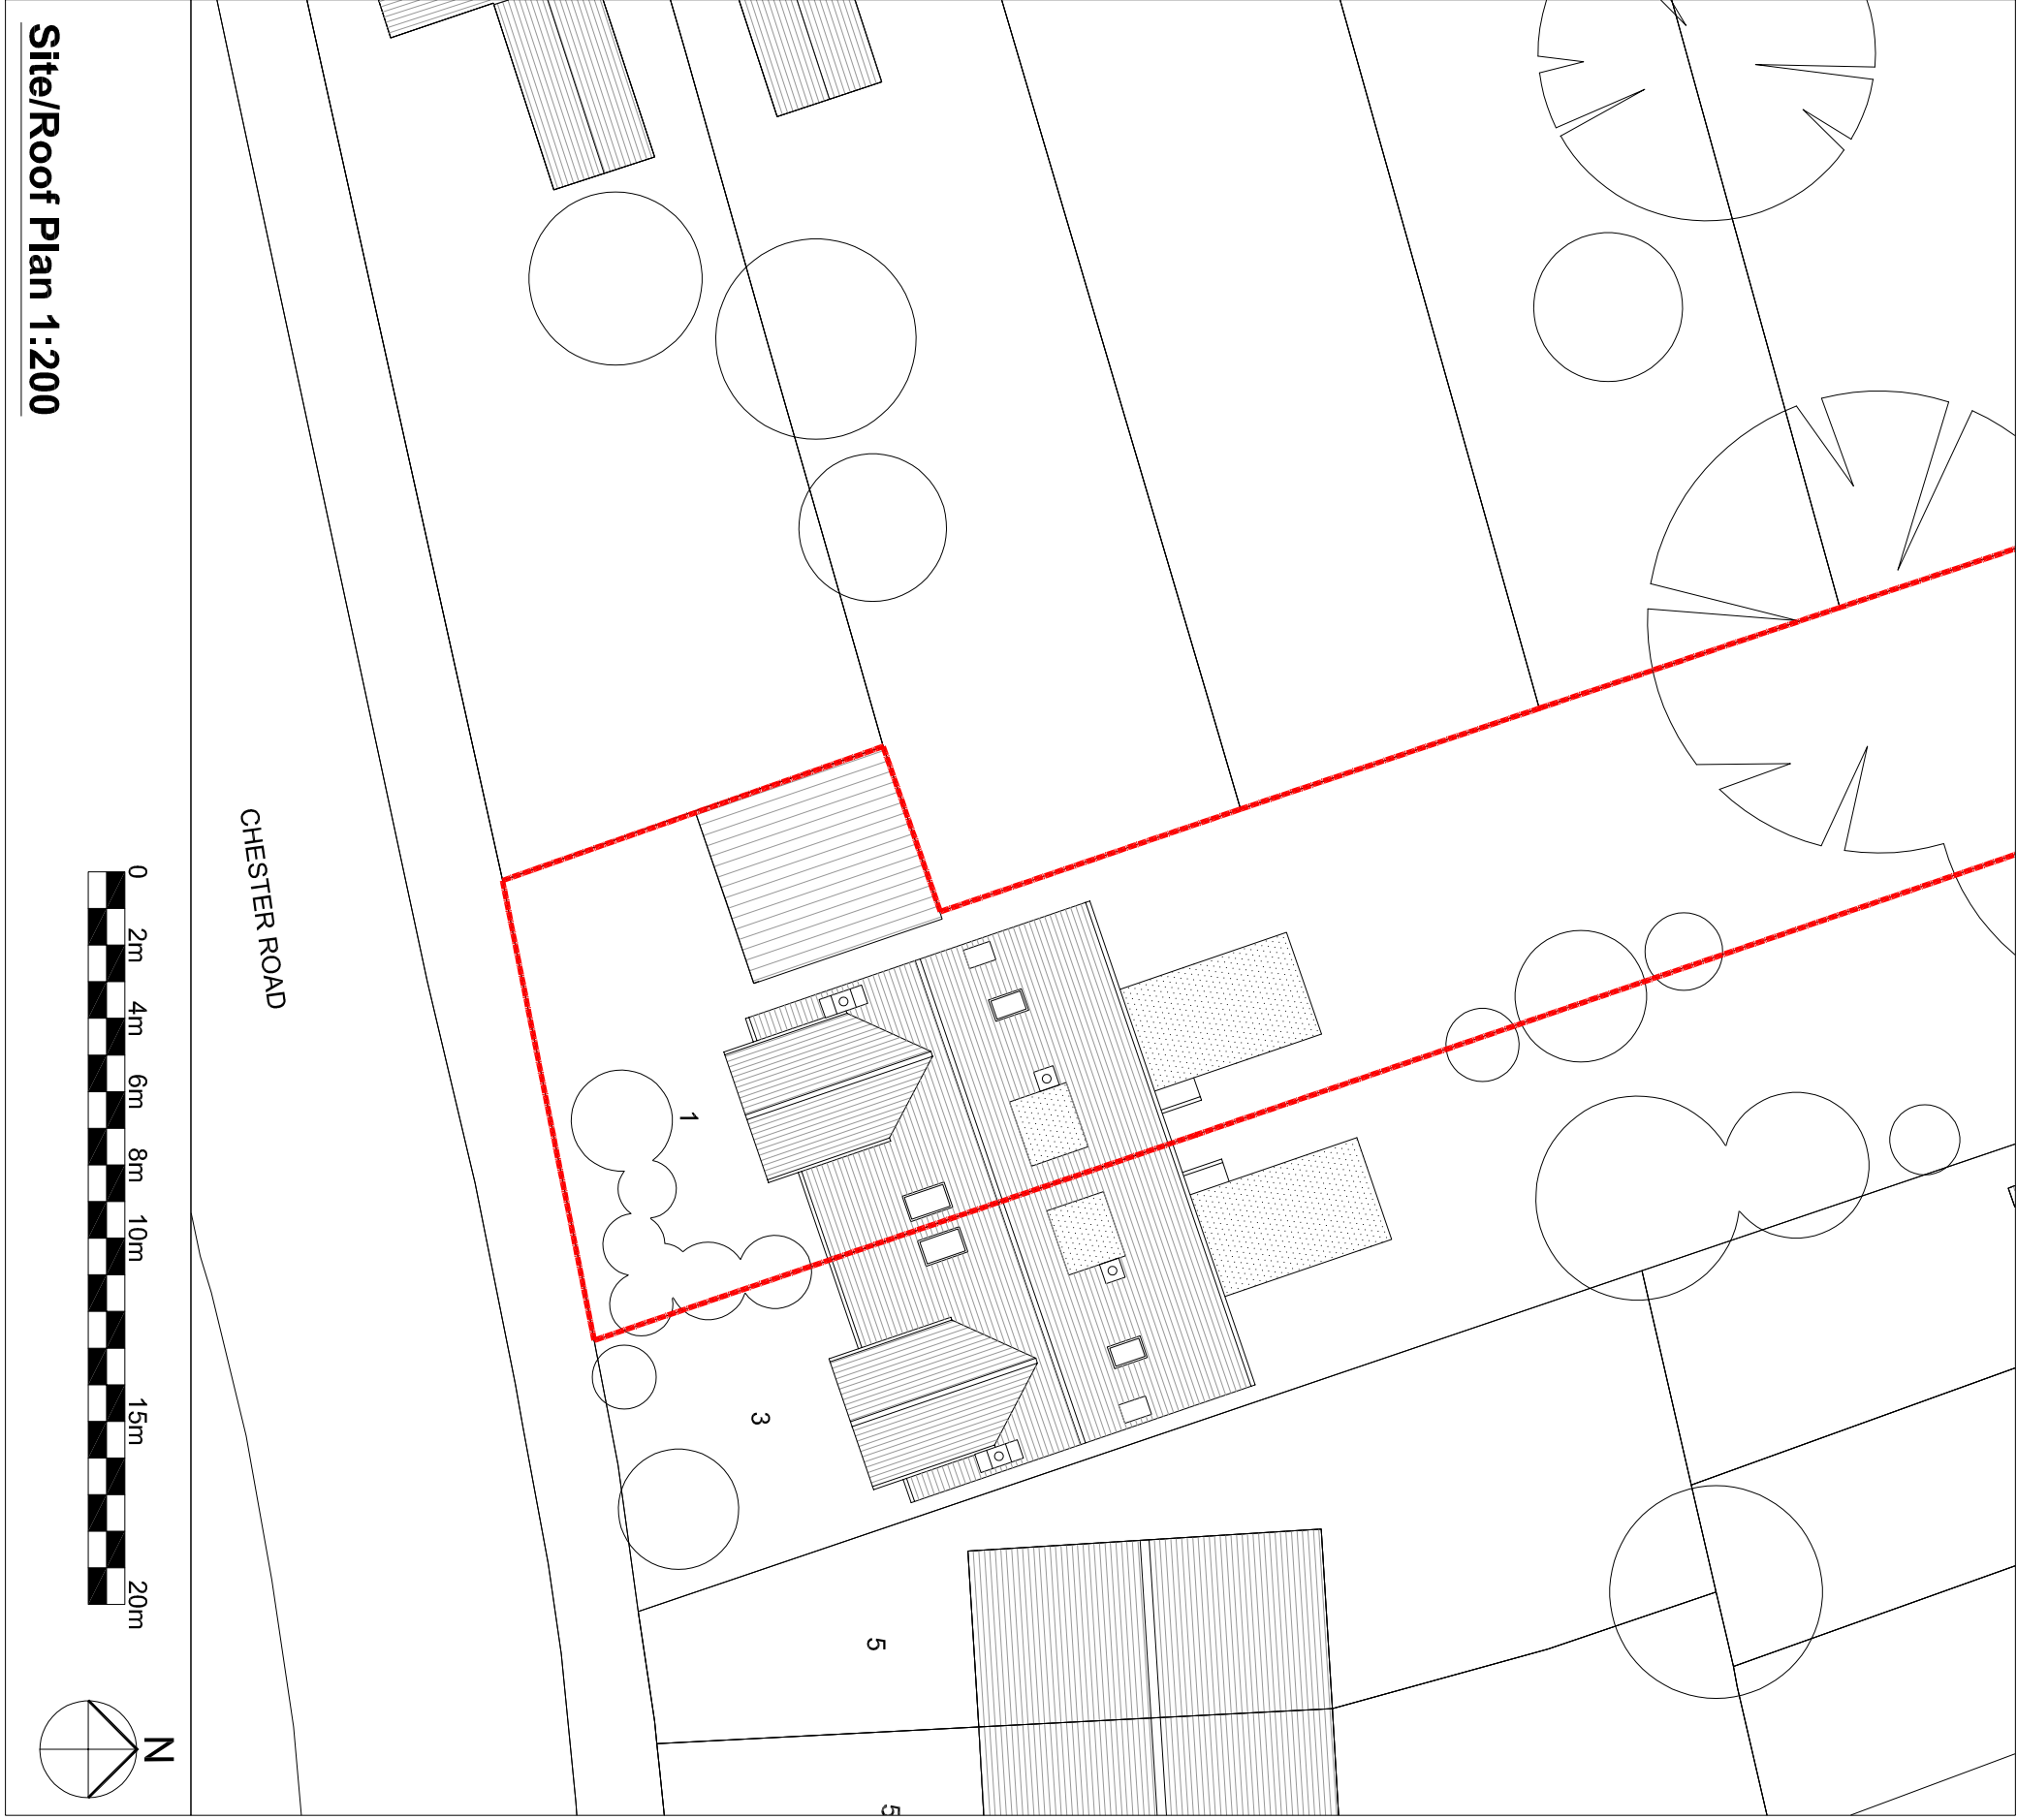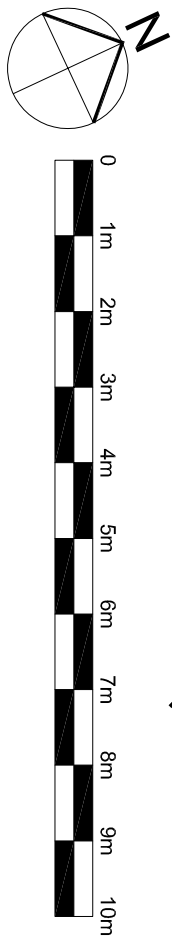

Site/Roof Plan 1:200

  

A	Right Elevation Added	18/04/2019
Rev	Description	Date
NOADES architects		
Unit 2 2 Pinchin Street London E1 1SA 020 3621 1637 www.noadesarchitects.com		

Client
Helene and Chris Hibbert
Project
1 Chester Road HA6 1BE
Remodeling and Extension
Description
Existing Drawings

Scale	Drawn	Date
1:100 uno	MN	Mar'19
Job No.	Drawing No.	Rev
4061	P-002	A