
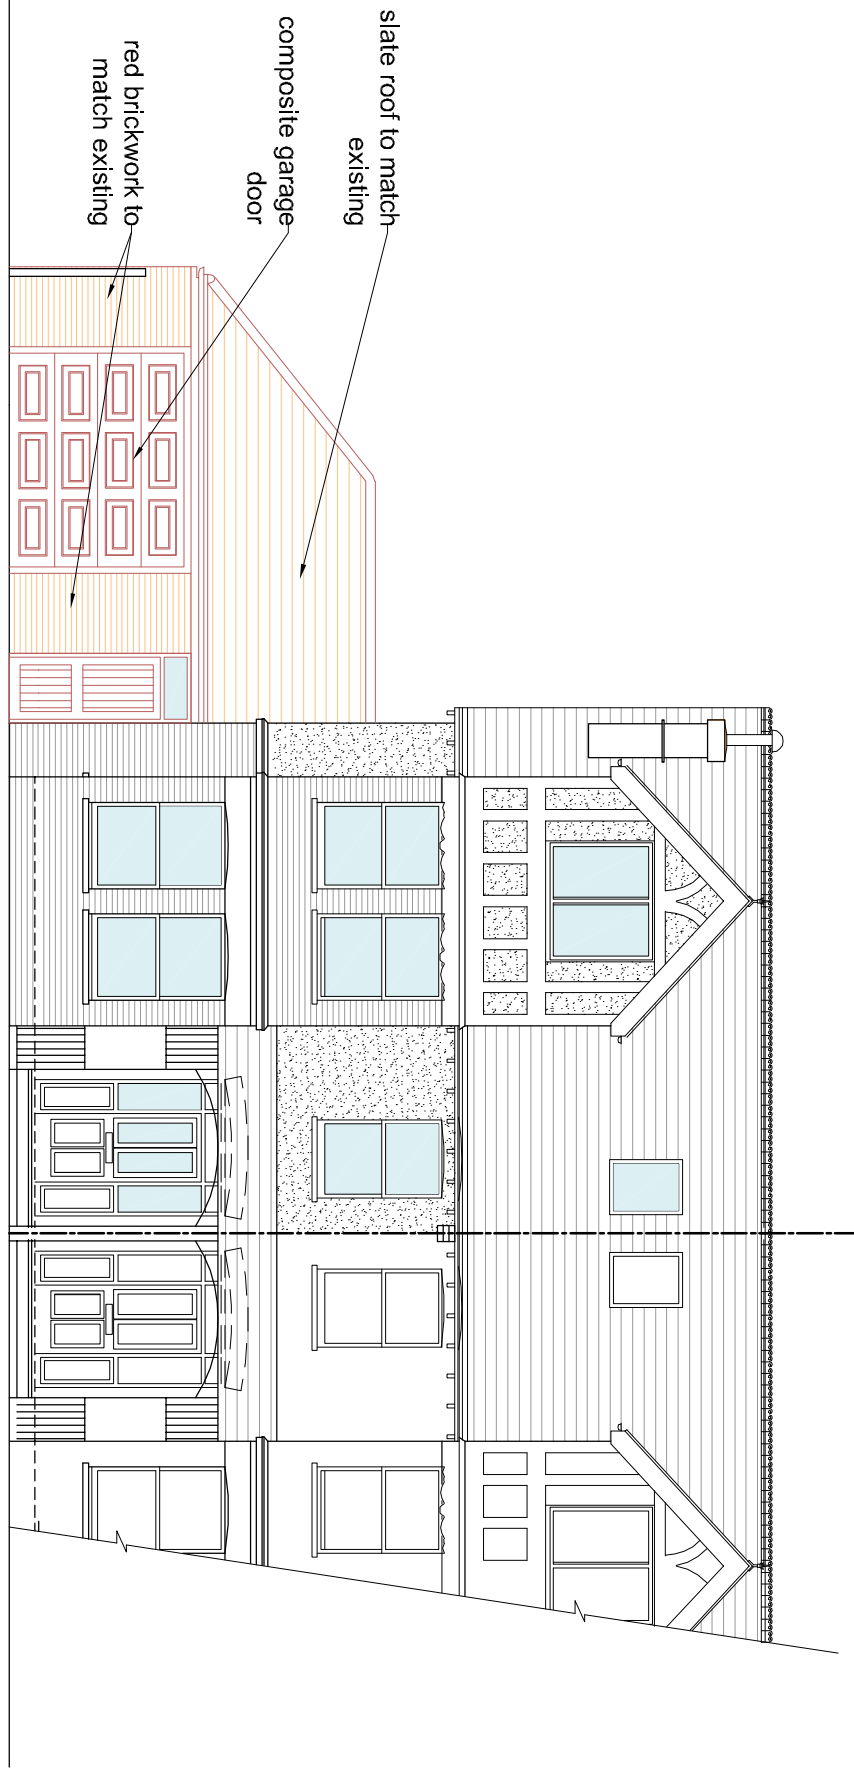


Notes on Tree Protection Measures


----- denotes heras fence line

Fencing to be heras fencing with scaffold pole bracing - refer to diagram below.


Fencing to be erected prior to any building work starting and to remain in place until all building work is complete. Photographic record to be kept.

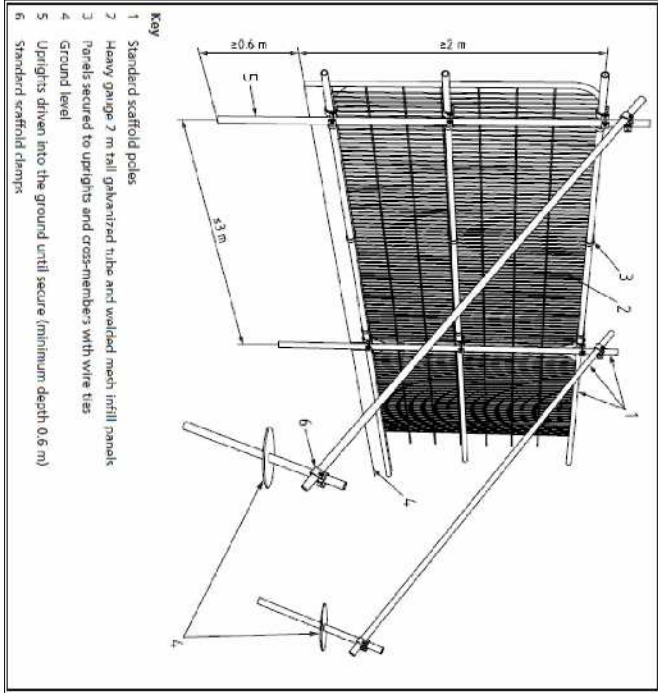


Front Elevation

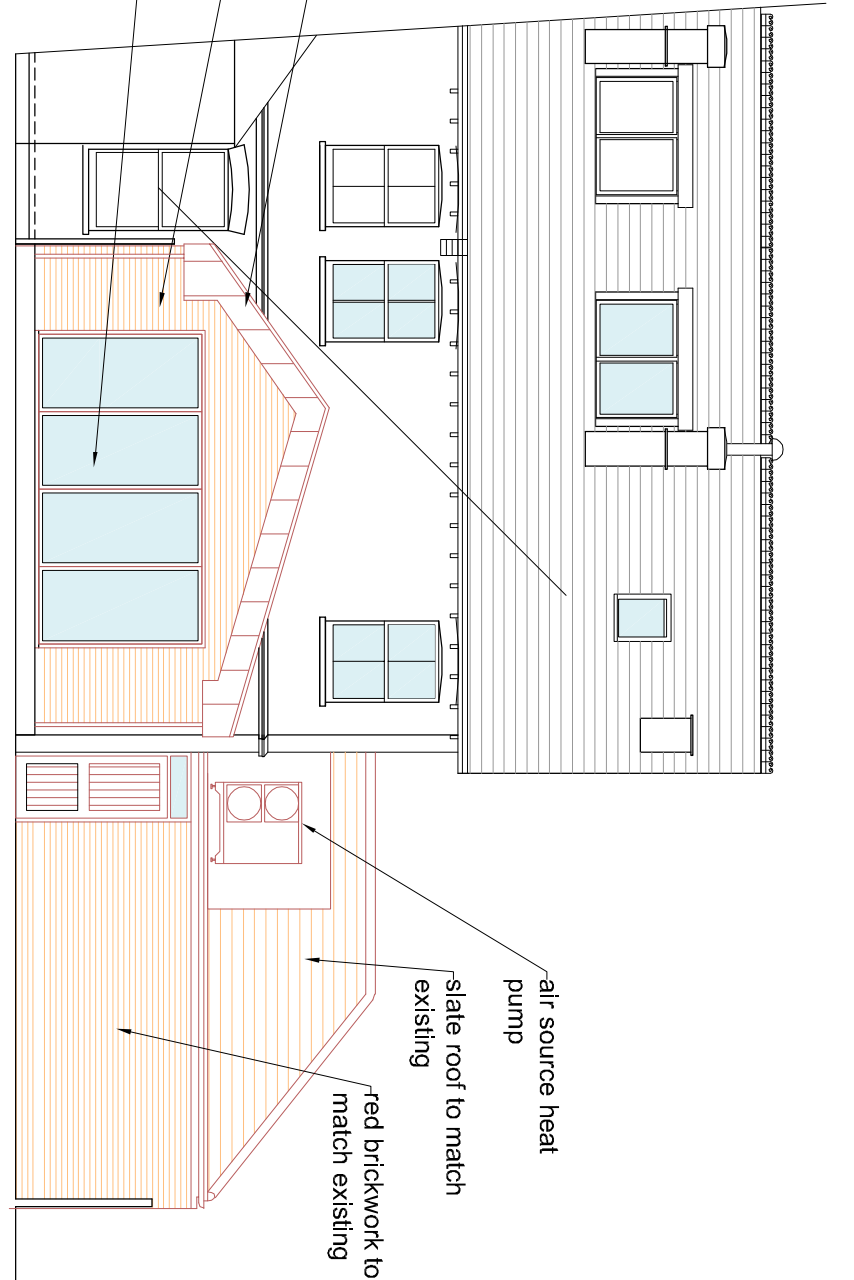


Rear Elevation

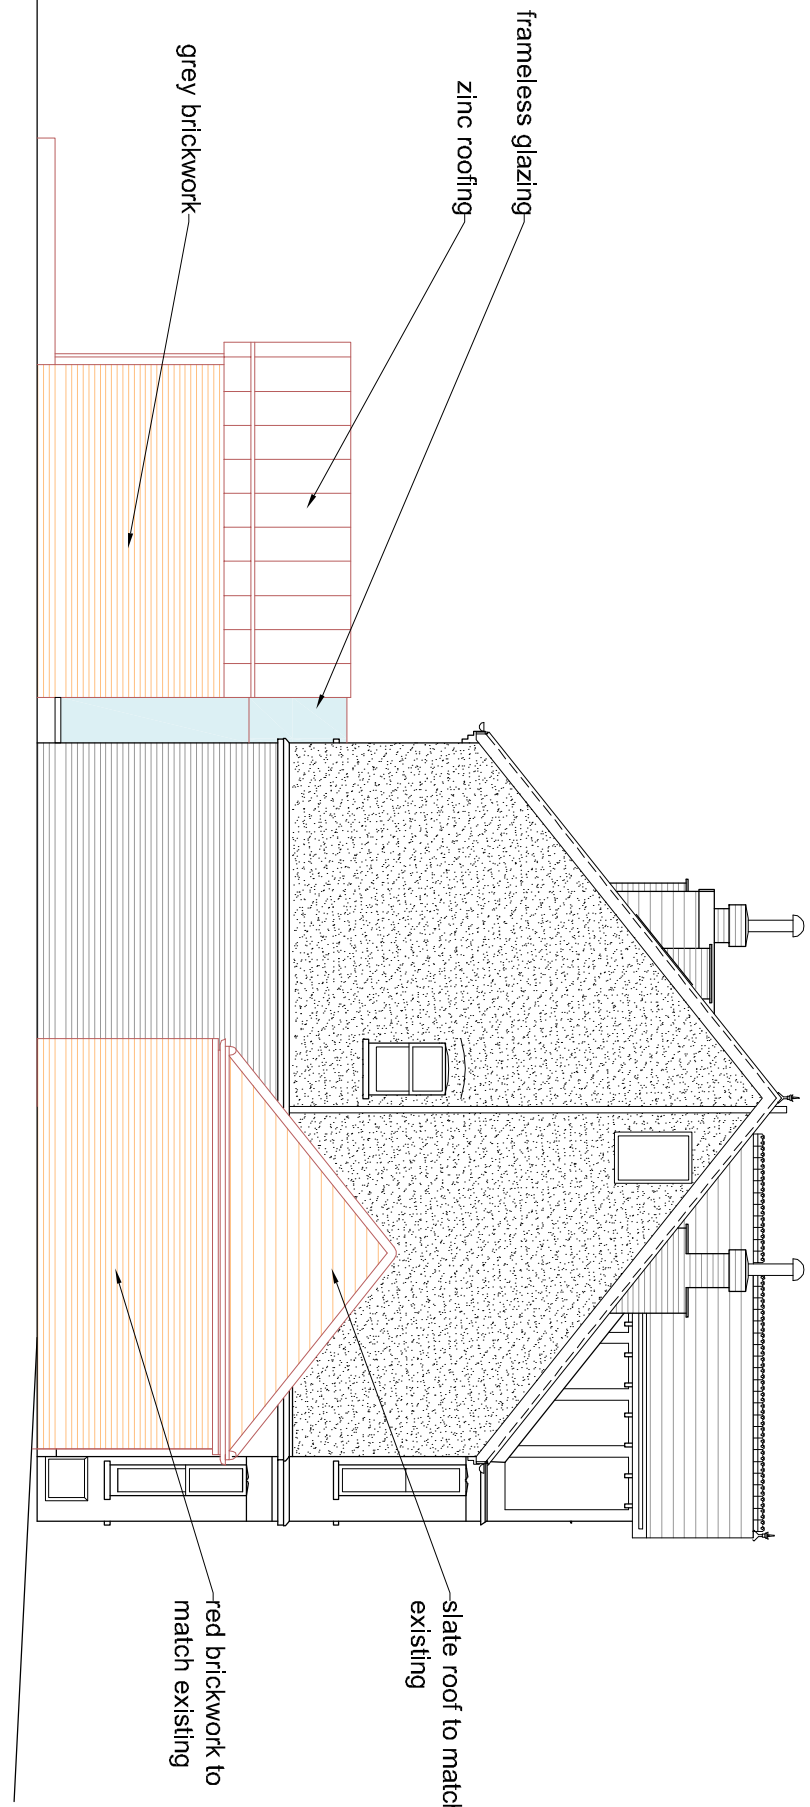


Left Side Elevation

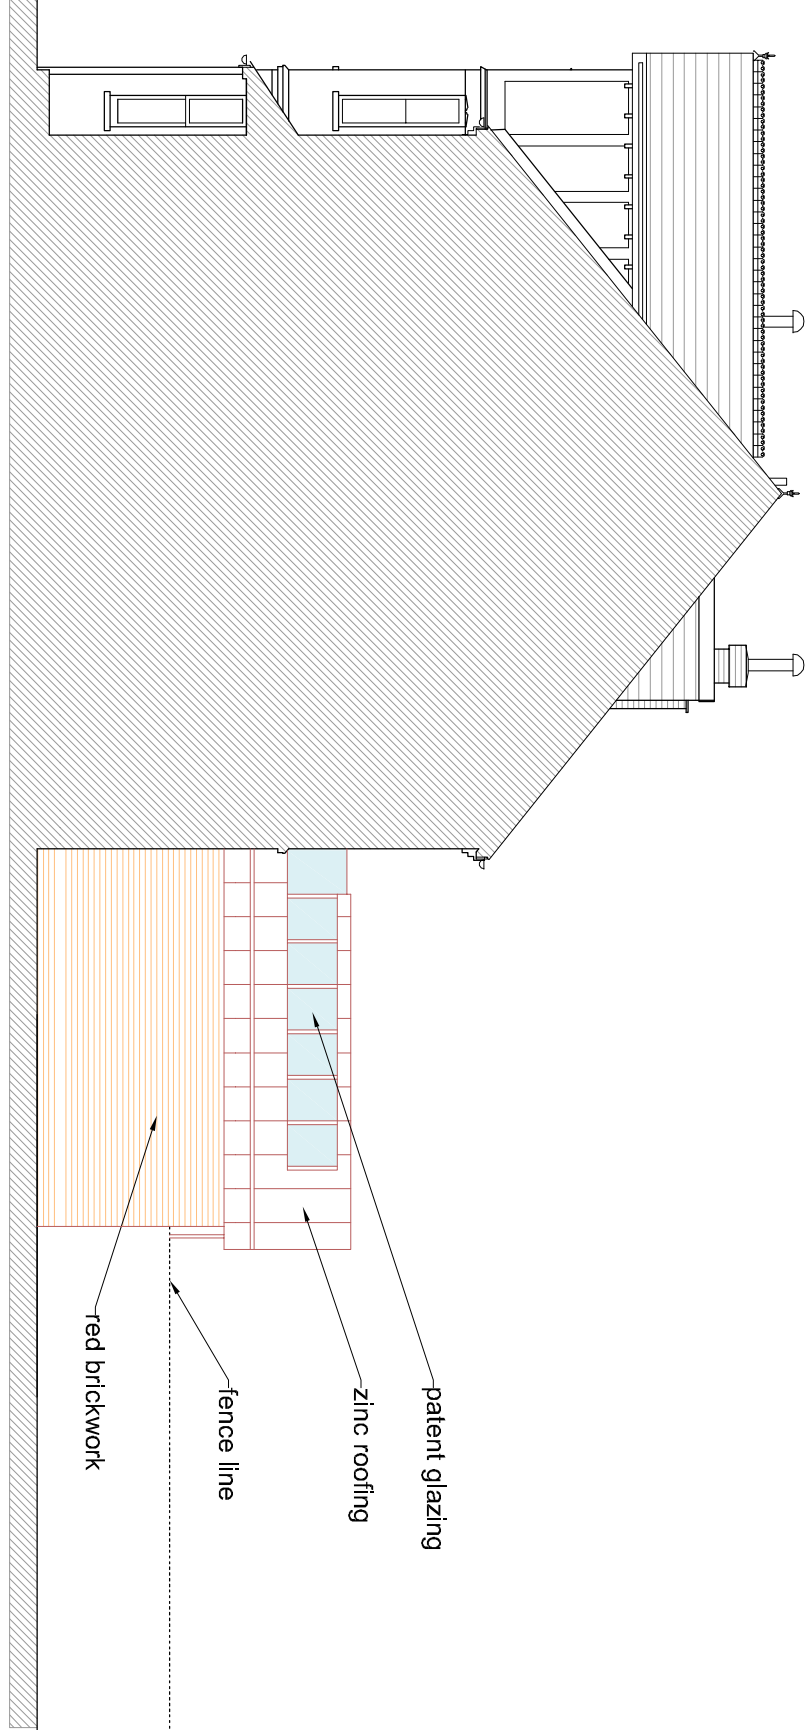


Right Side Elevation

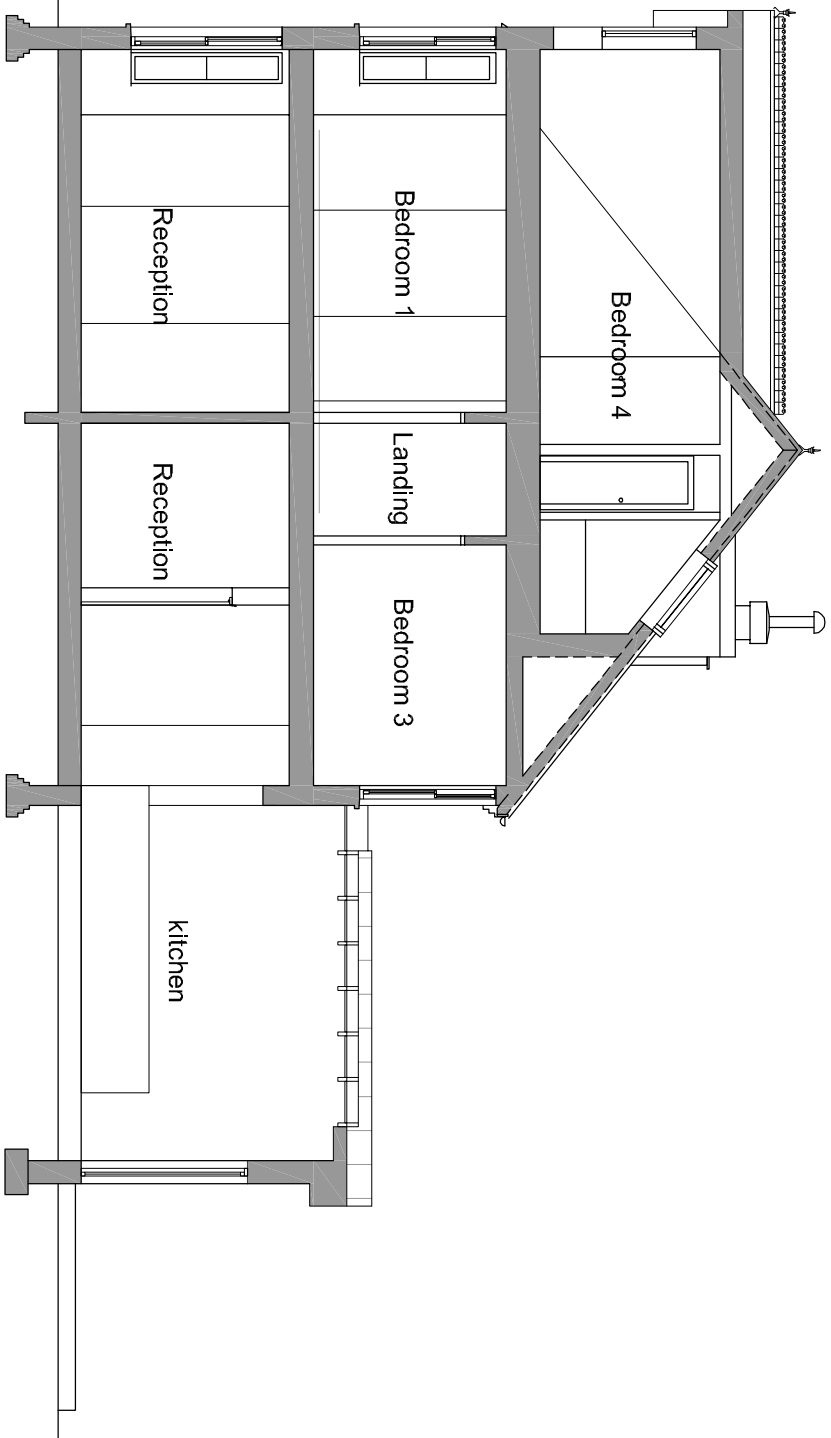


Section A-A

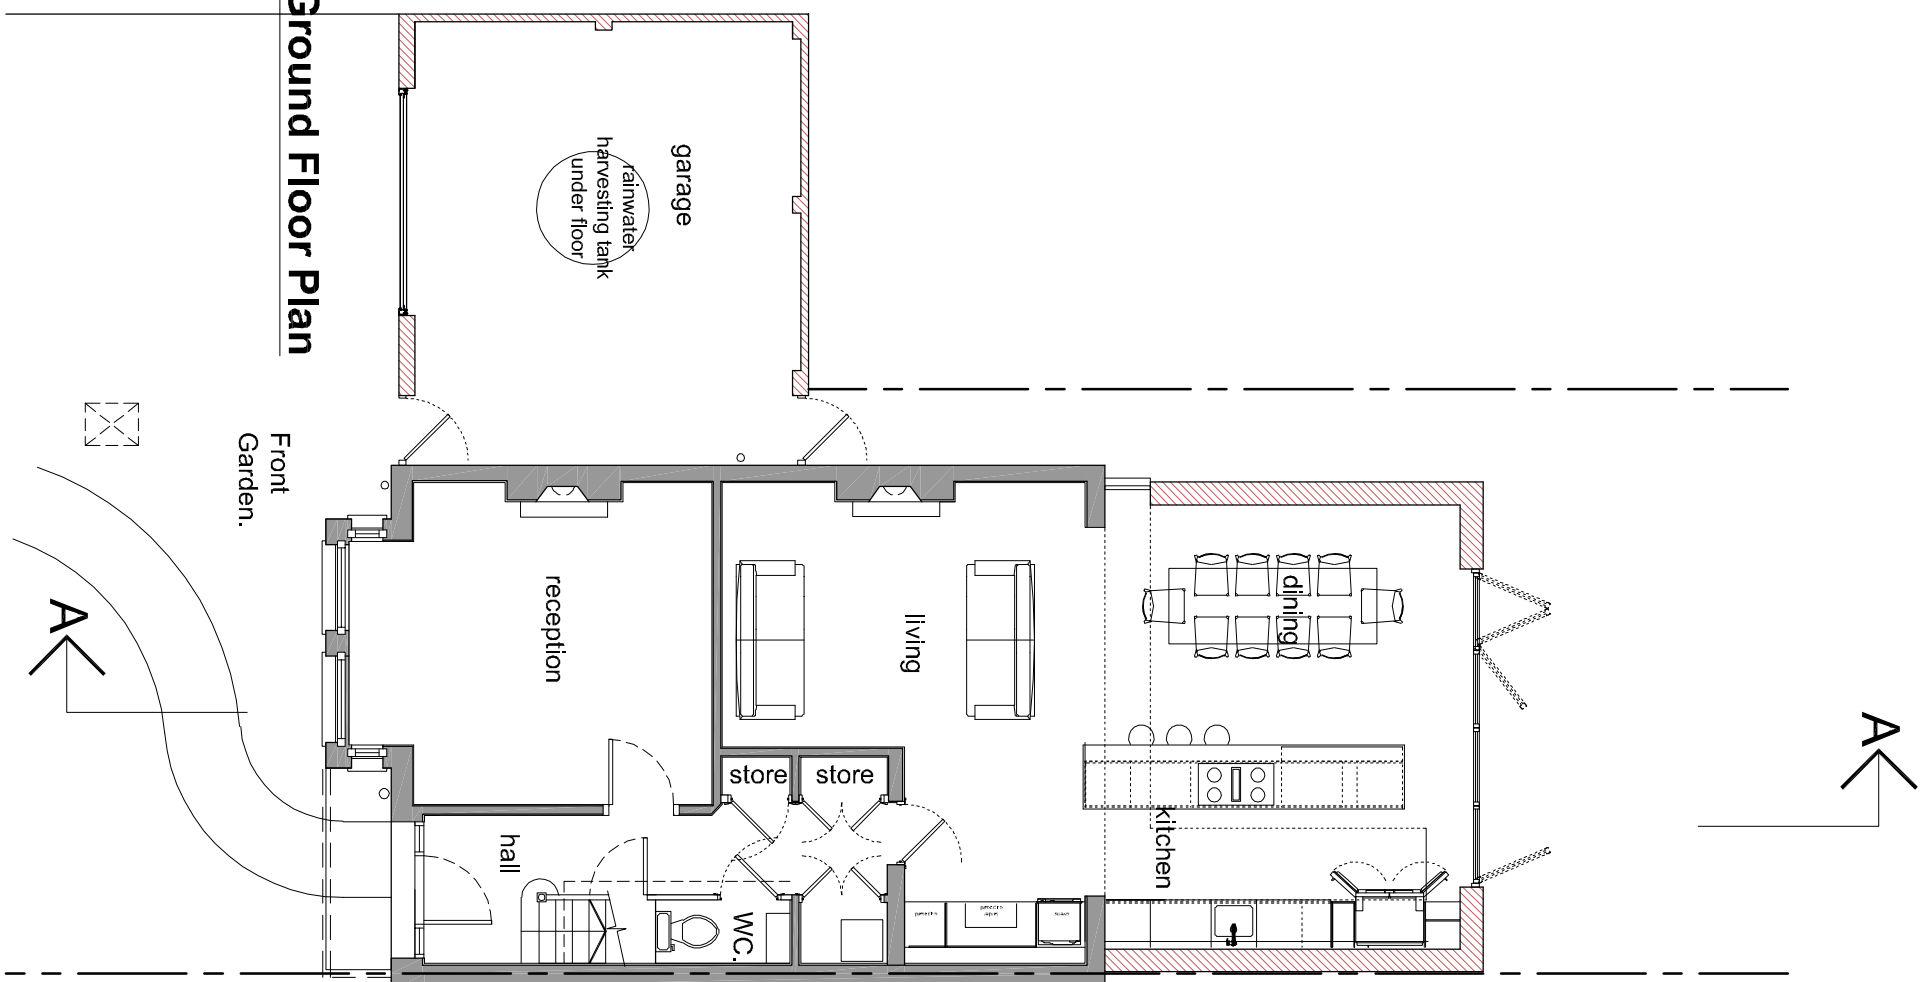



Ground Floor Plan

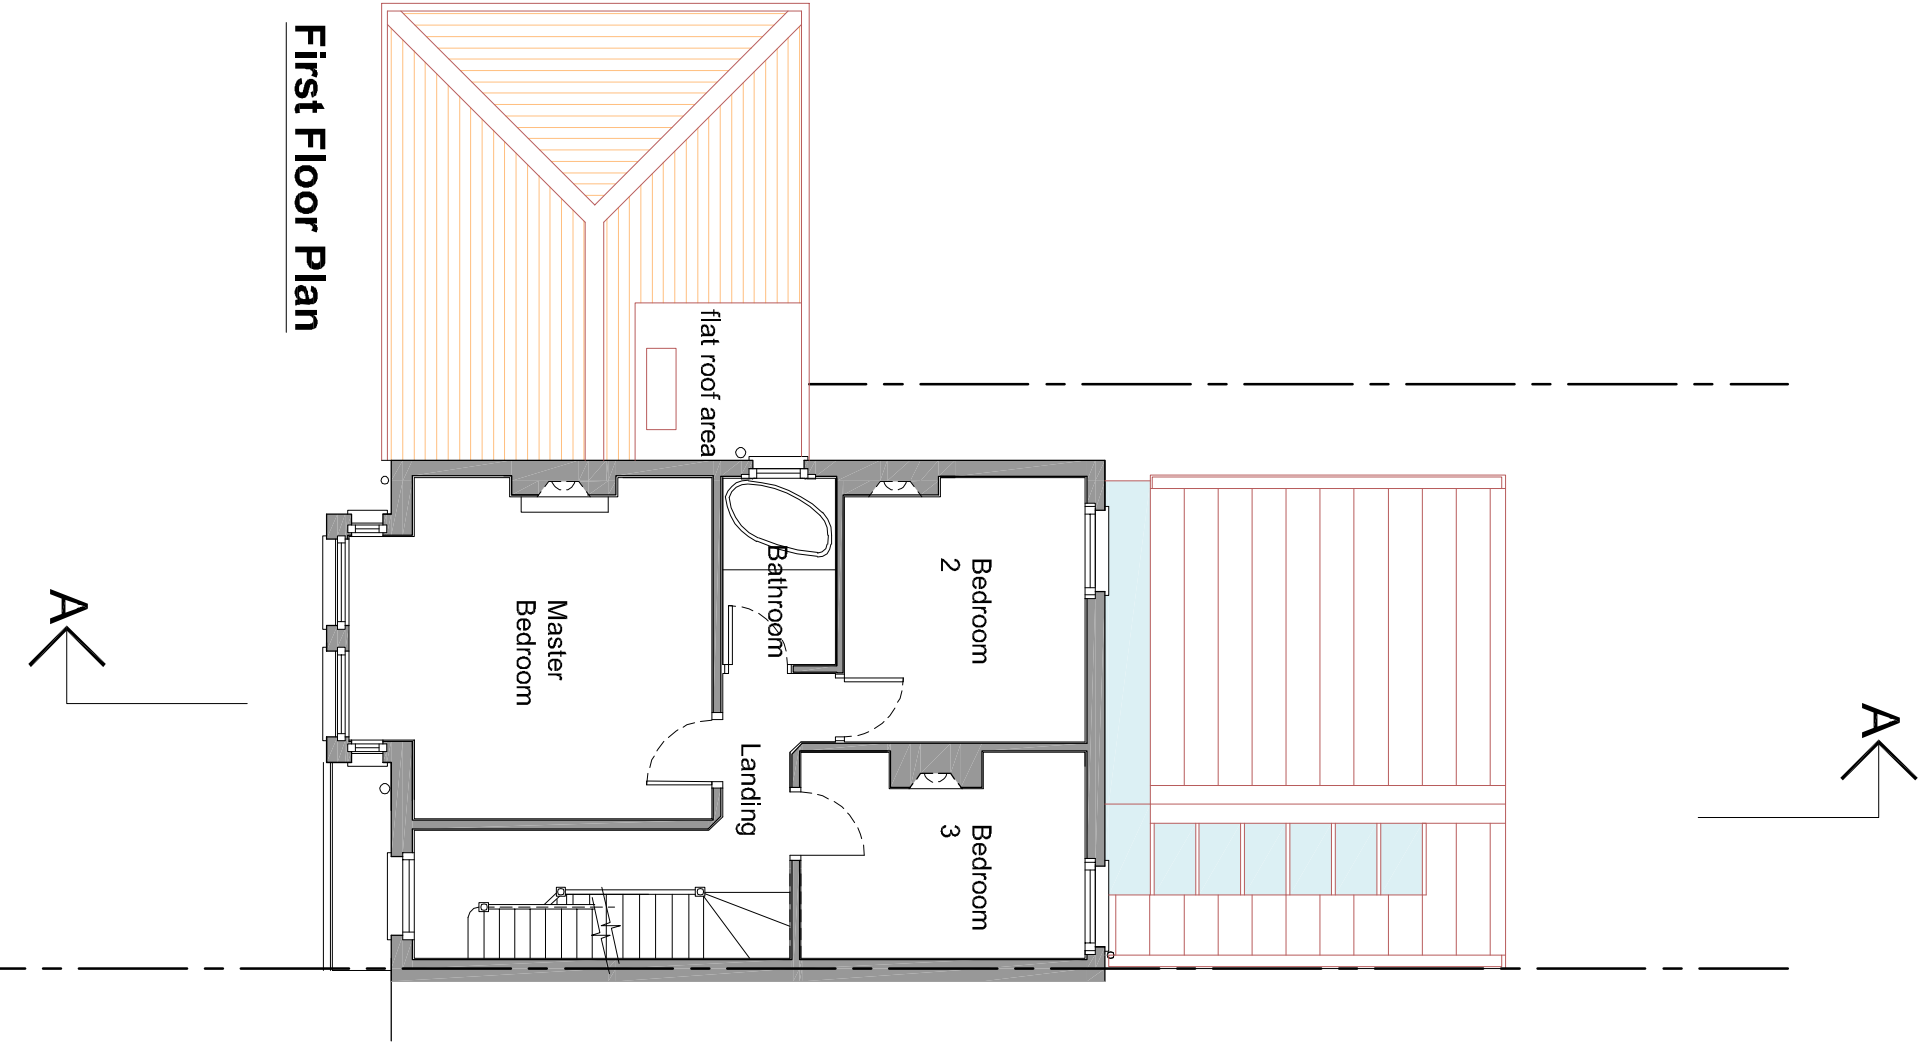


First Floor Plan

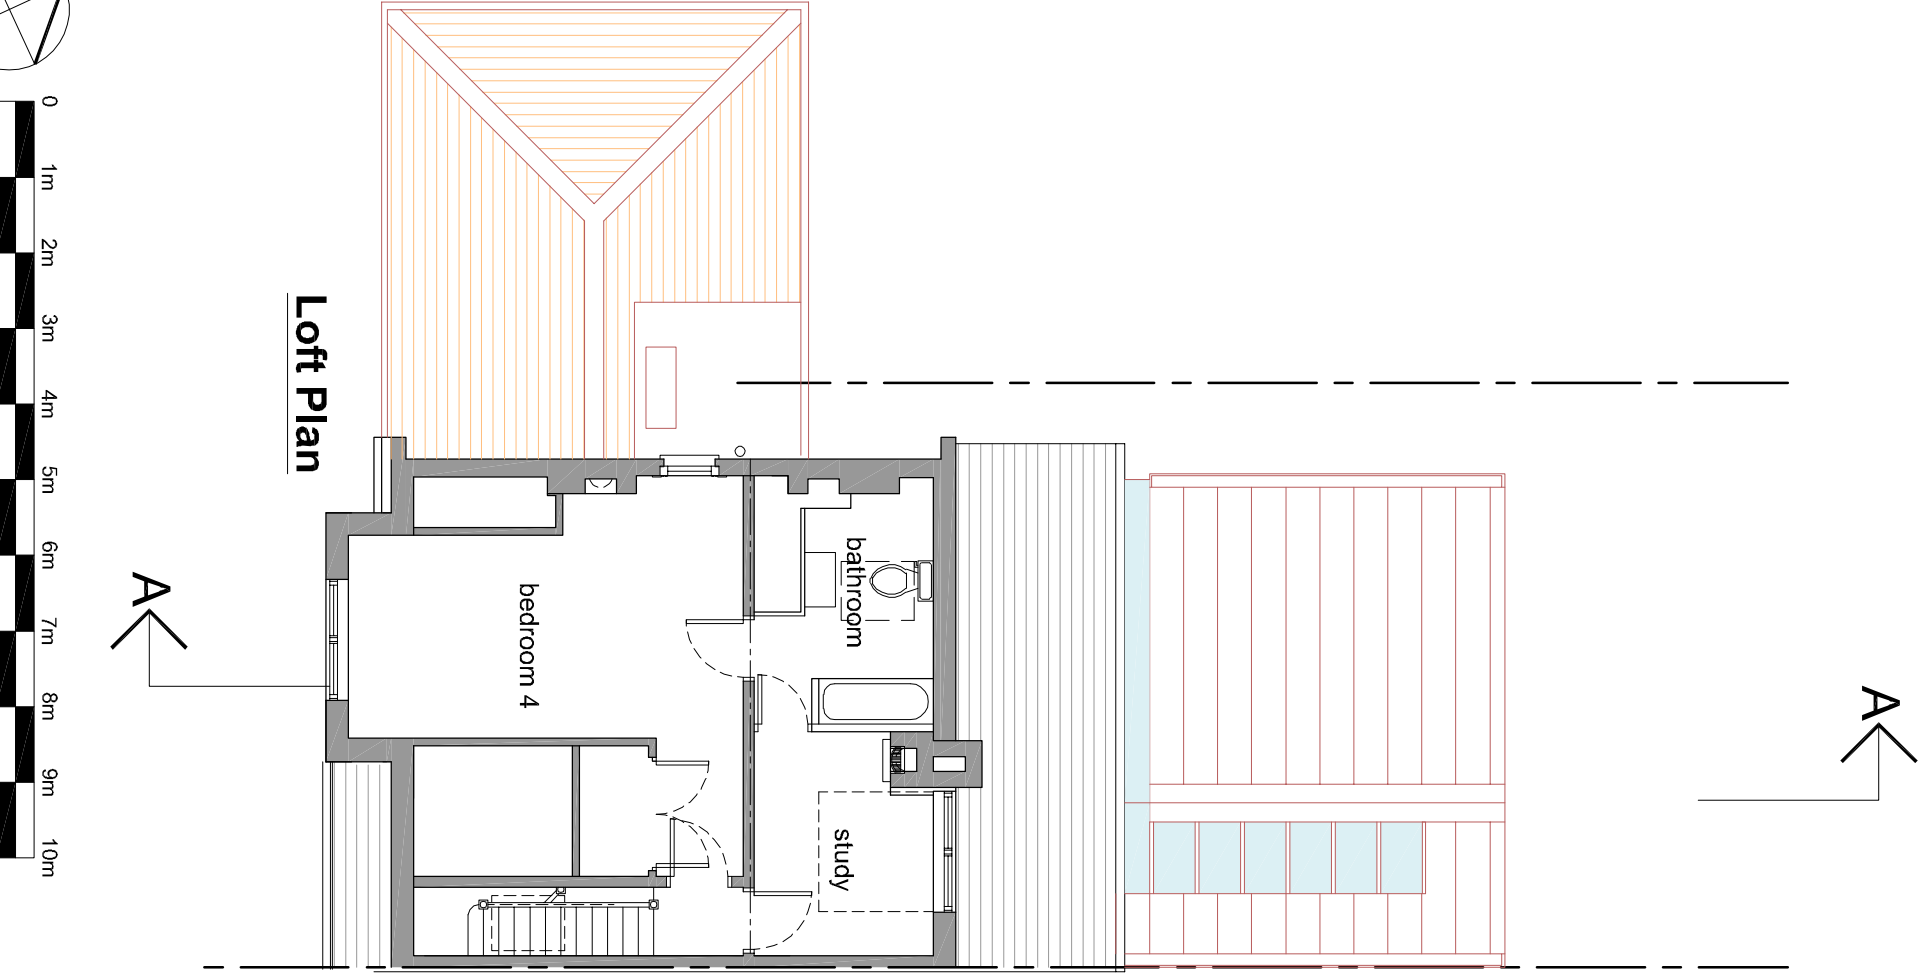

Loft Plan

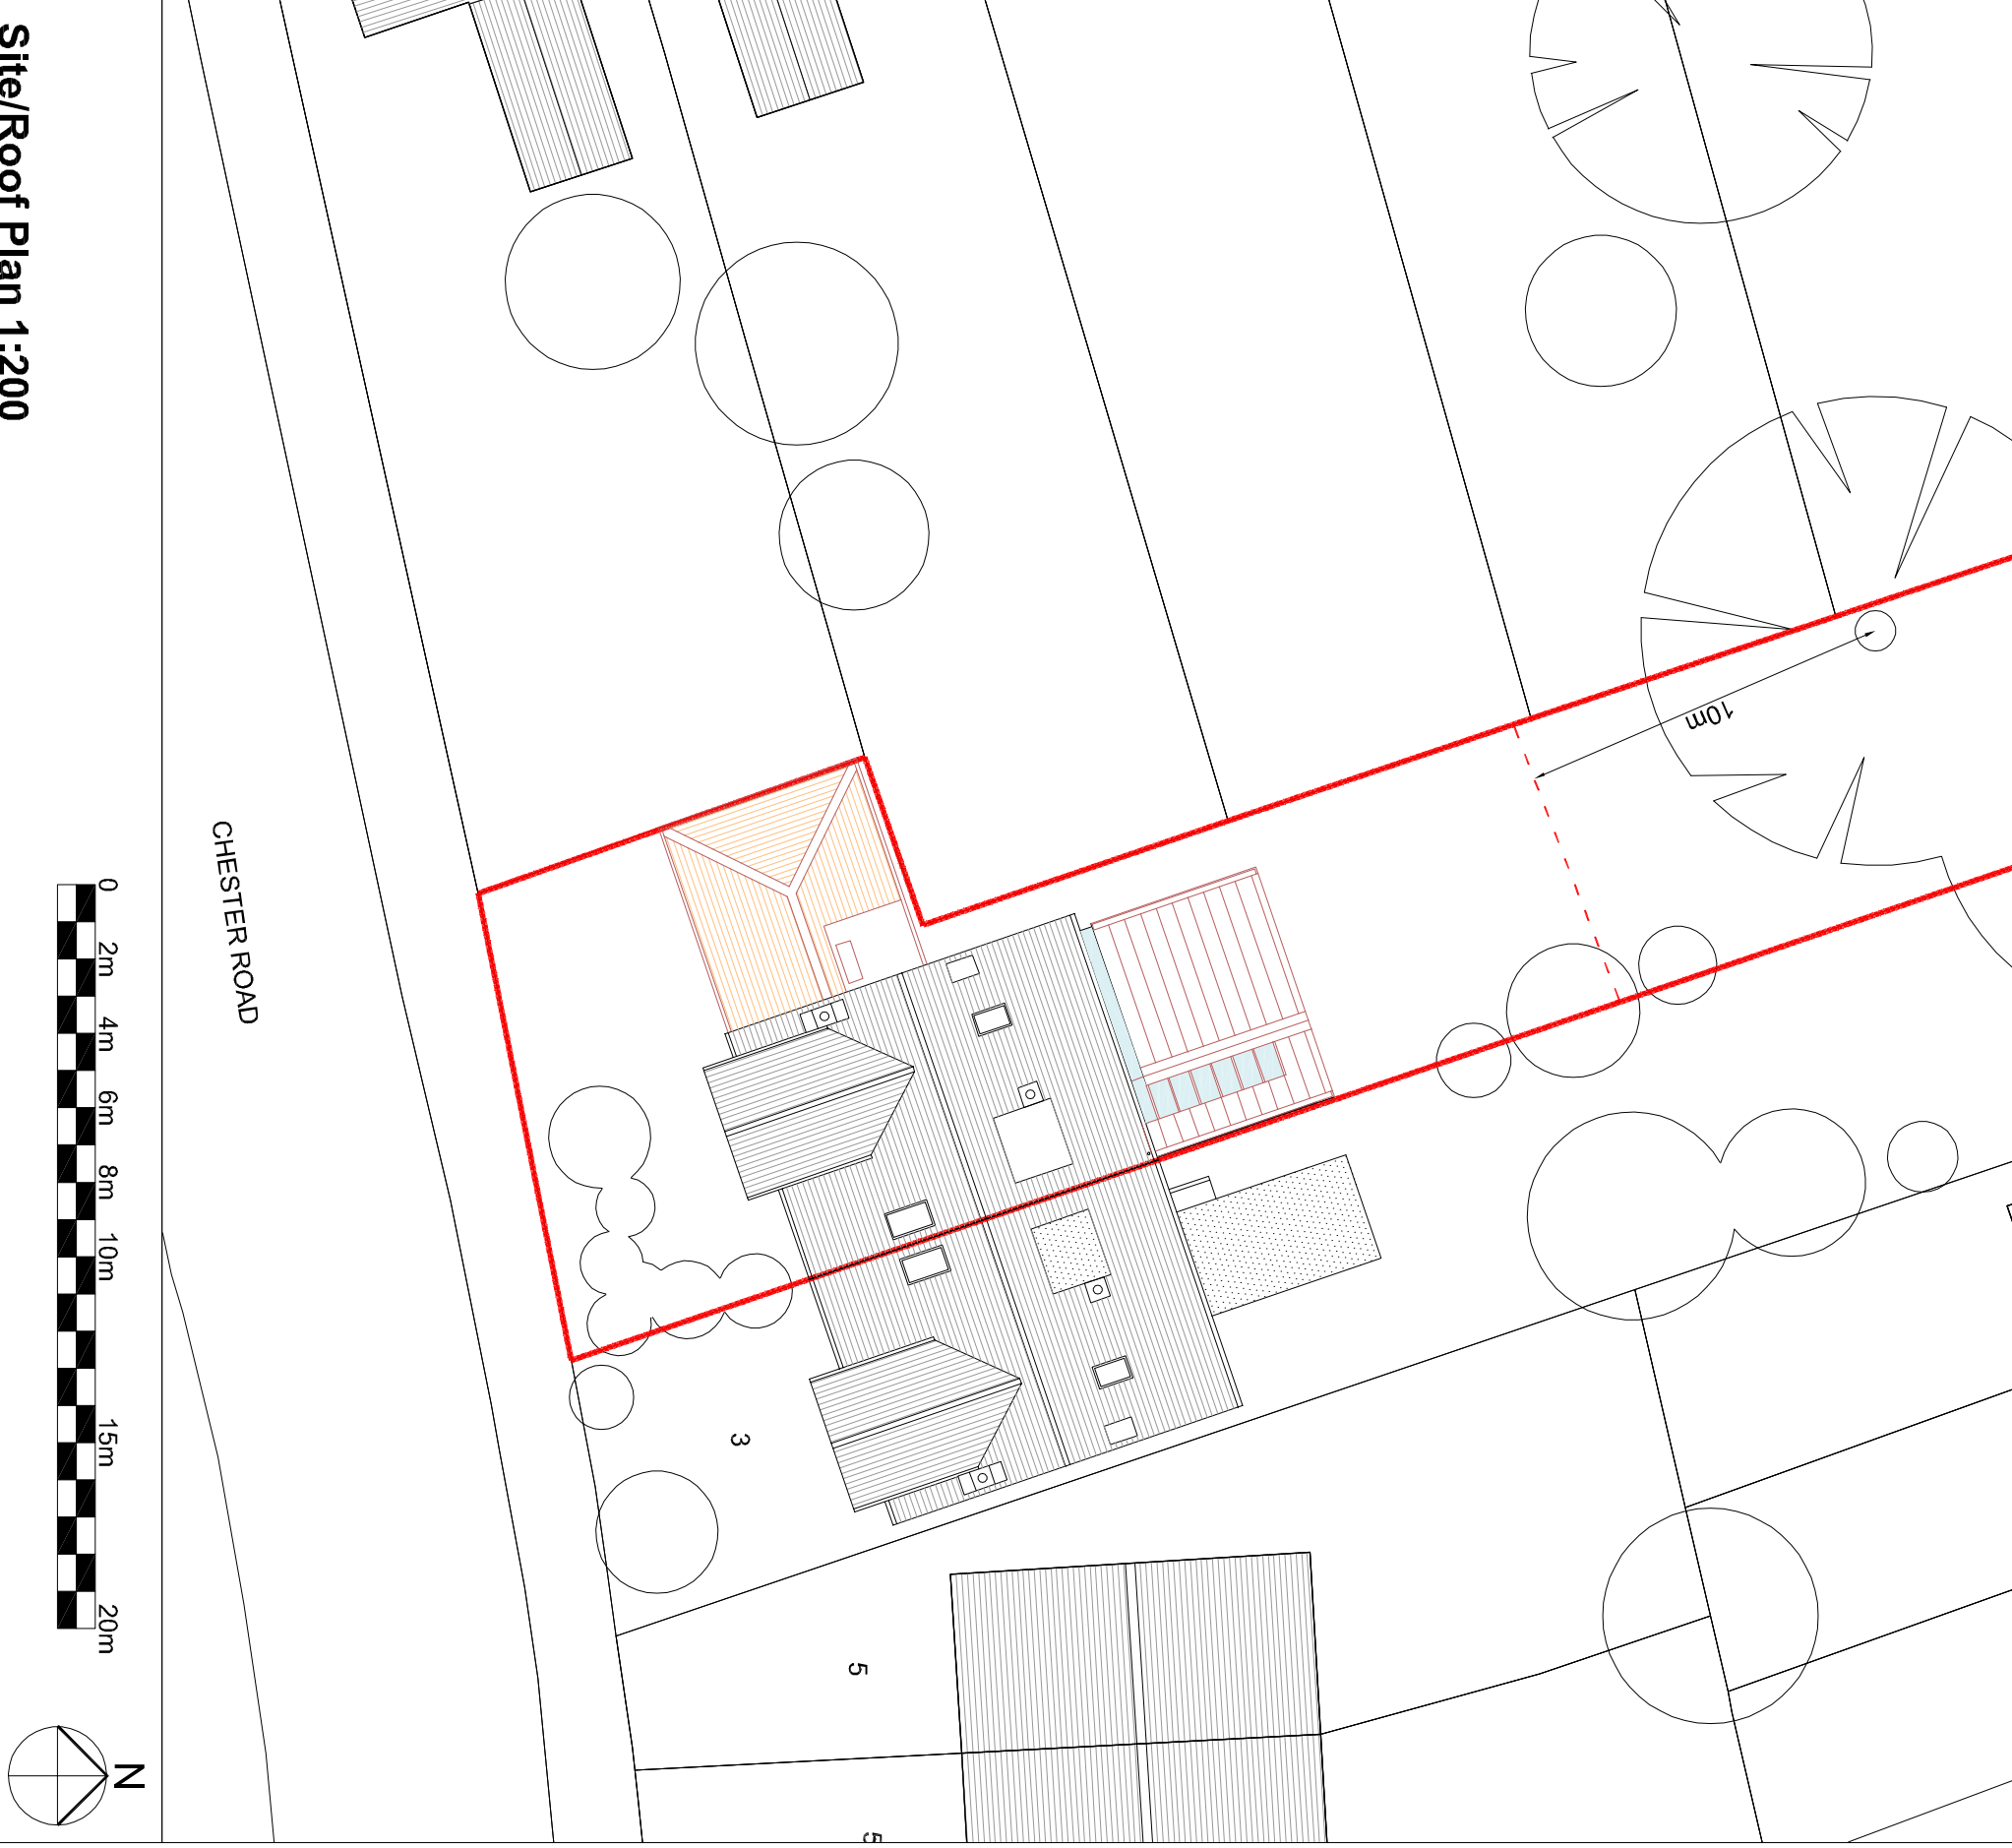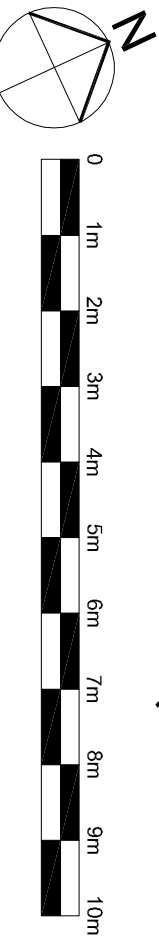

Site/Roof Plan 1:200

 

NOADES
architects
4 Penn Way
Cherrywood
Hertfordshire
WD3 5HQ
01923 282360
www.noadesarchitects.com

Client
Helene and Chris Hibbert
Project
1 Chester Road HA6 1BE
Remodelling and Extension
Description
Proposed Drawings

Scale 1:100 uno
Job No. 4061
Drawing No. P-003
Date Jan 19
Rev L