




REAR ELEVATION (UNIT 03 - 07)

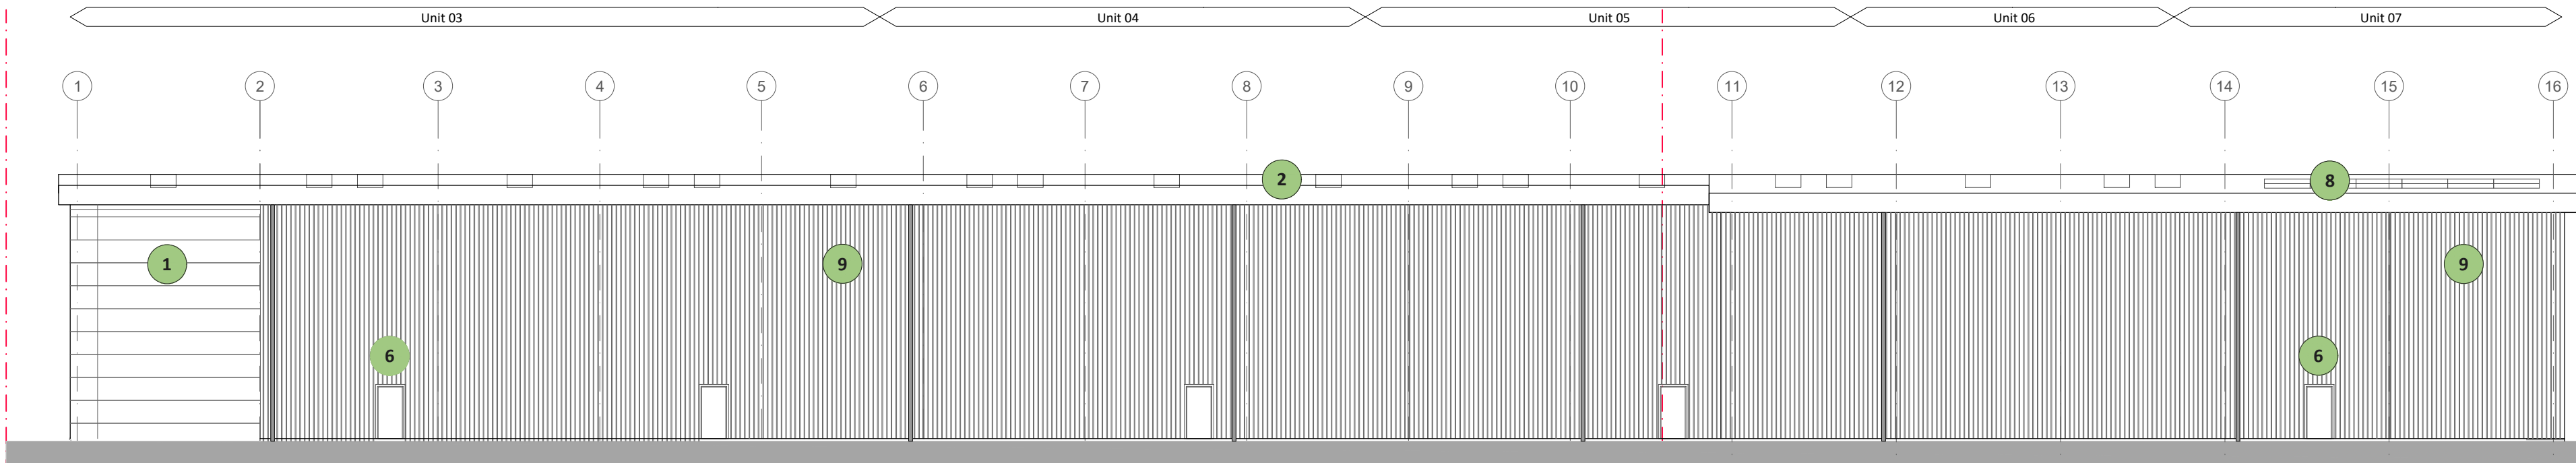

REAR ELEVATION (UNIT 03 - 07)

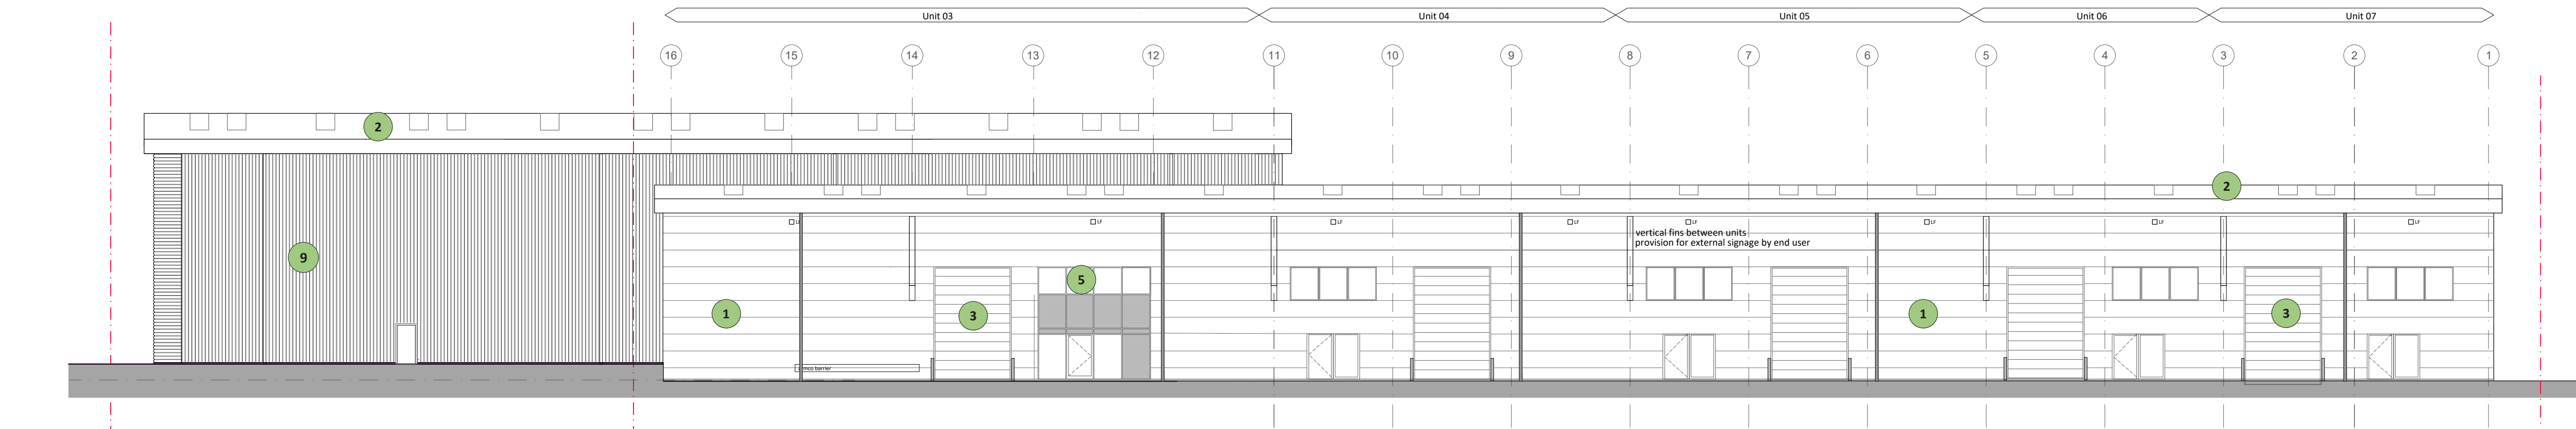

FRONT ELEVATION (UNIT 03 - 07)

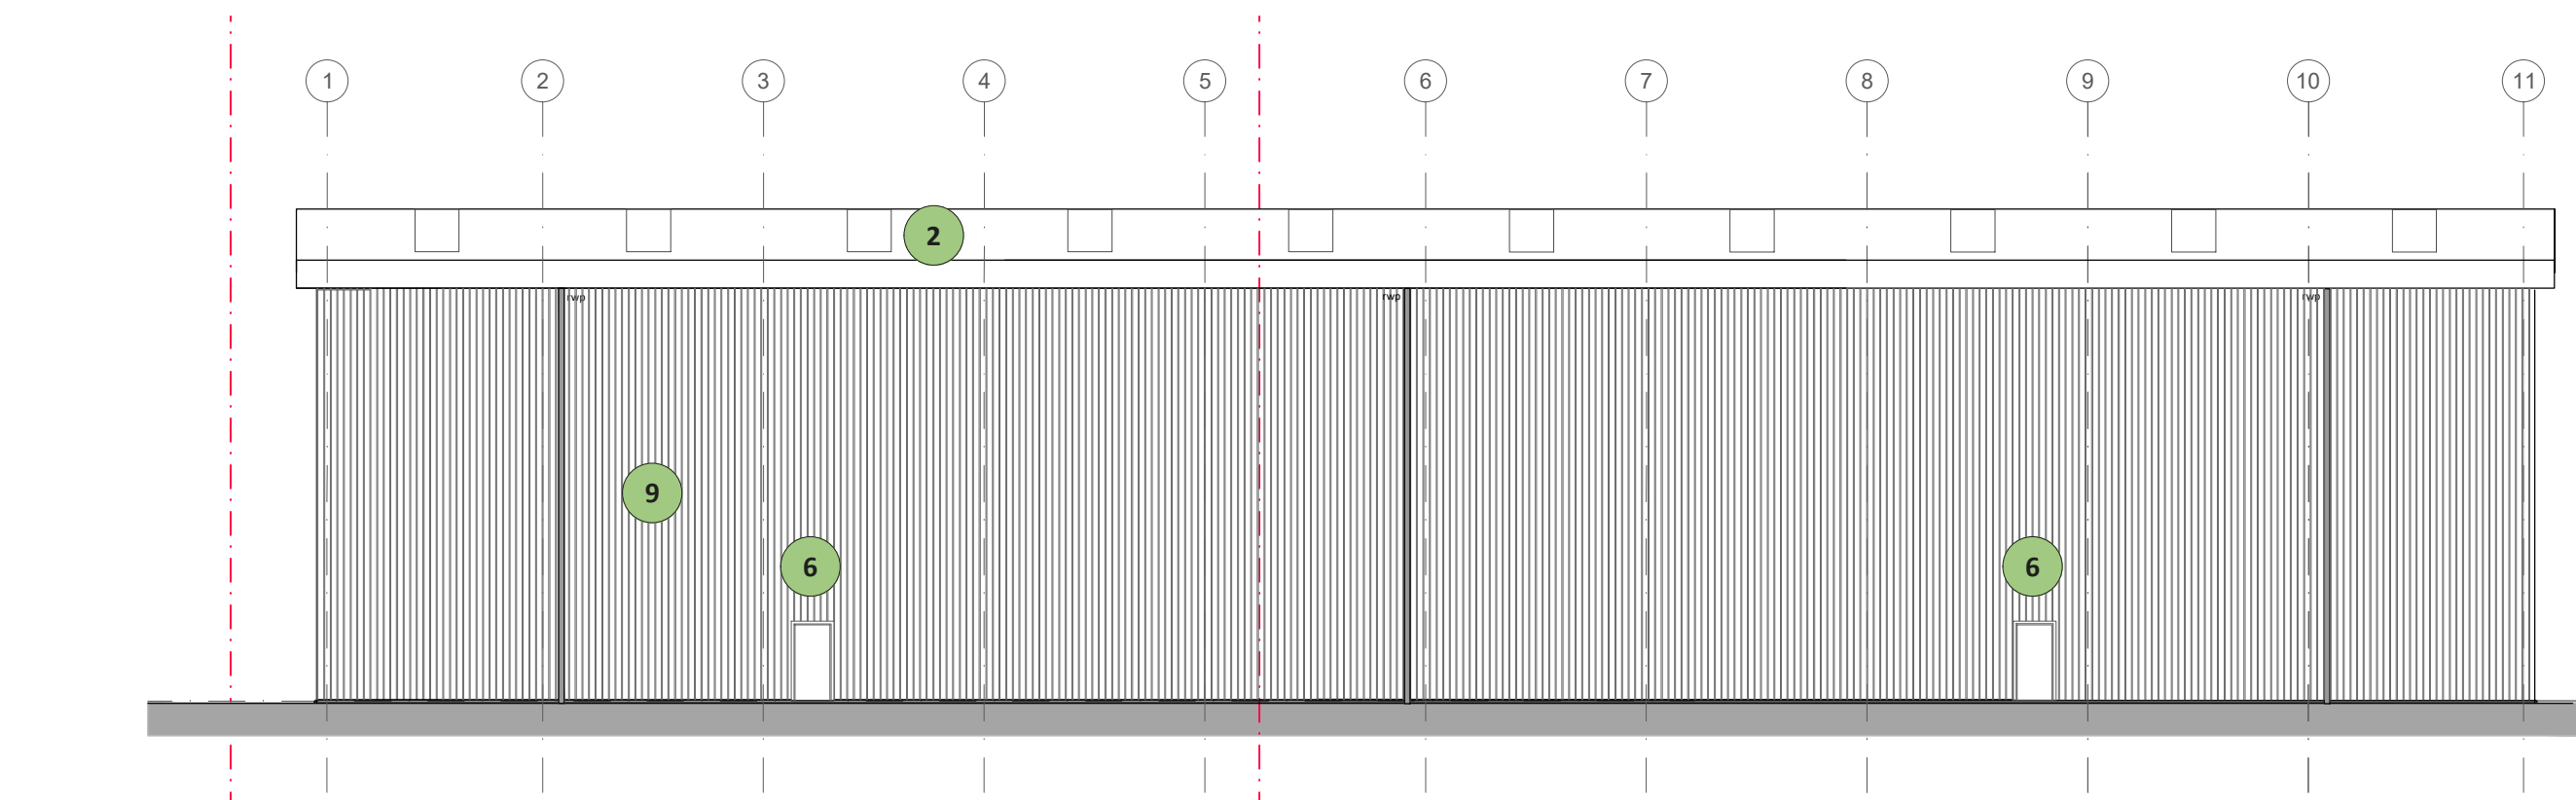

REAR ELEVATION (UNIT 01 AND 02)

External Finishes:

All colours to be agreed with LPA.

- Micro-ribbed composite panelling.
Colour: Anthracite - RAL 7016 - (colour coat prisma solid metallics range)
Eurobond S5 - 60/90 at 125mm thick (0.31 U-value)
- Profiled steel roofing pitched at 6 deg - Rooflights to 15% of the Warehouse floor area
Colour: Merlin Grey - RAL 180 40 05, BS 18B25
Euroclad Elite 2 - Roof (200mm insulation quilt/32mm cladding/0.23 U-value)
Euroclad Elite 1 - Roof lights (to match the roof/1.3 U-value)
- Vertical sliding, insulated loading doors
Colour: Anthracite - RAL 7016
(colour coat HP200 Ultrarange)
- Half-round profiled steel twin-skin cladding system fixed horizontally
Colour: Sirius (colour coat prisma solid metallics range)
Euroclad Elite 60 - Arch profile wall (140mm insulation quilt/50mm cladding/0.30 U-value)
- Aluminium curtain walling/ window system with internal structural box sections with polyester powder coat finish and double-glazed with anti-sun glazing units and external caps.
Frame colour - Anthracite to match composite panels
- Metal faced fire escape/ security doors
Exact numbers to be agreed with BCO
Colour: To match adjacent cladding
- Aluminium ventilation louvres to Plant Room with polyester powder coat finish.
Colour: Anthracite - RAL 7016
- Photovoltaic roofing panels
Exact requirements to specialist details/ specification
PV to follow 4° pitch of roof.
- Trapezoidal profiled steel twin-skin cladding system fixed horizontally or Vertically (refer to Elevations) - Colour: Sirius Metallic - RAL 9006
Euroclad Elite 51 - Vertical Wall (140mm insulation quilt/33mm cladding/0.30 U-value)

Rev p15: Roof PV's adjusted.	29.11.2019	MPG
Rev p14: Updated to suit planners amendments	18.10.2019	TJM
Rev p13: Minor alterations to eave overhangs	30.05.2019	TJM
Rev p12: Material 09 added to key and elevations	22.03.2019	TJM
Rev p11: Planning Issue	02.11.2018	TJM

Drawing Status:
PLANNING SUBMISSION

CMP
Architects

Client
WRENBRIDGE

Project
Ruislip, Stonefield Close/Stonefield Way

Title
Proposed Elevations - Sheet 1

Scale 1:200@A1 / 1:400@A3	Drawn TJM	Date 02.11.2018
------------------------------	--------------	--------------------

Drg.No. R013/ 3003	Revision p15
-----------------------	-----------------

This drawing is copyright. Do not scale from drawing.
Subject to accurate site survey.