



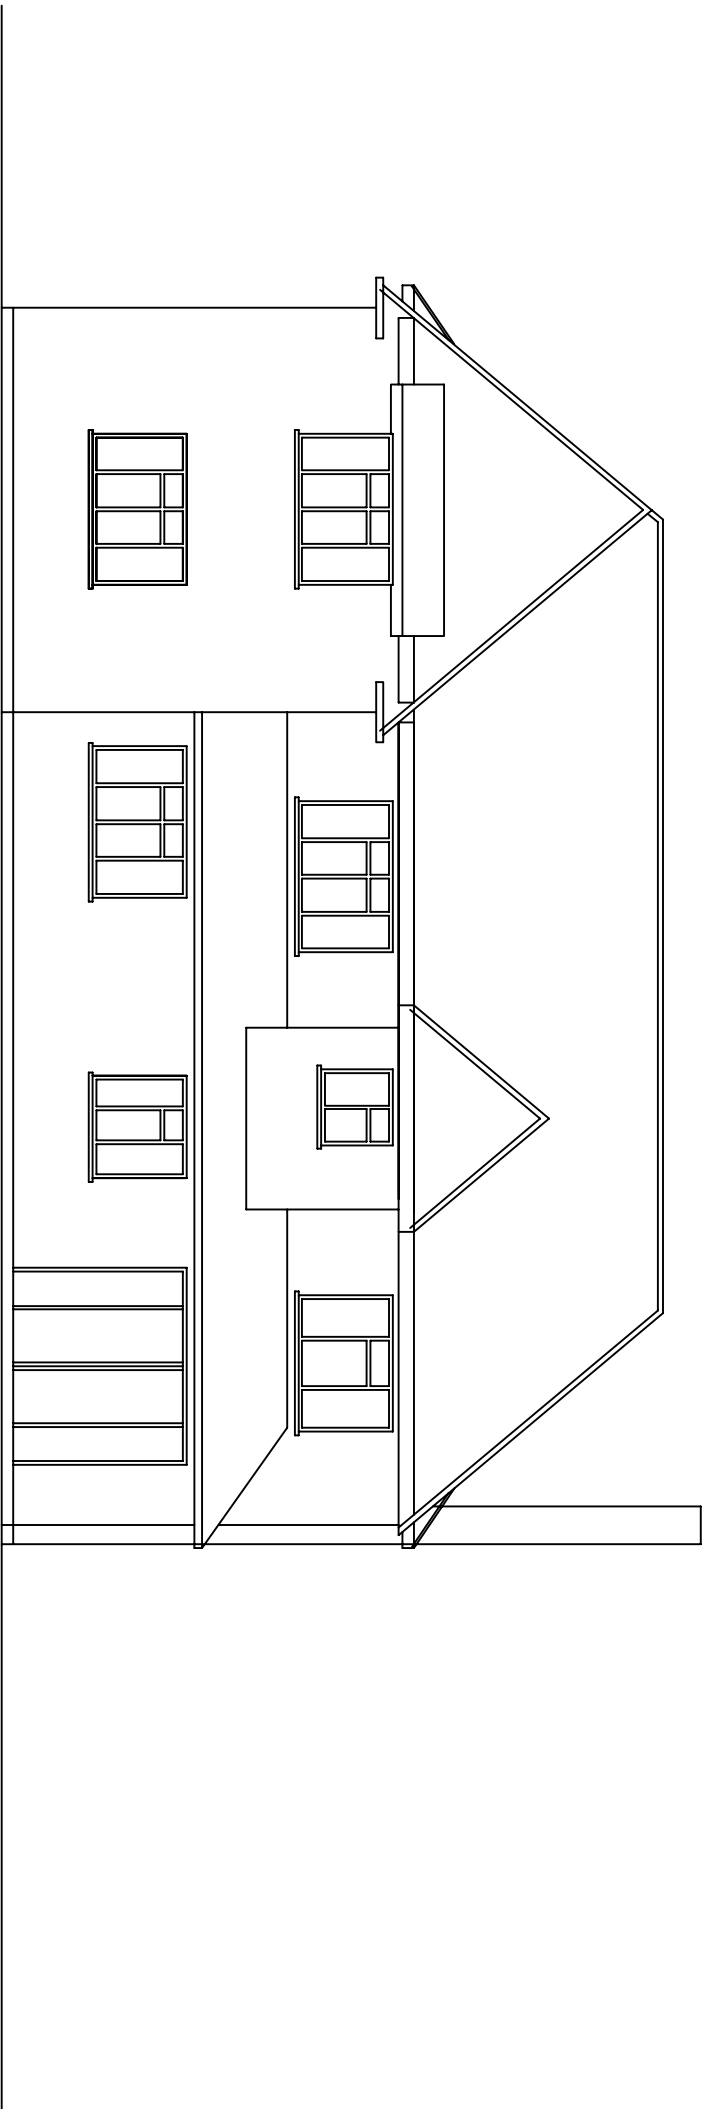

EXISTING REAR ELEVATION

 

1. This drawing is to be read in conjunction with all relevant Architects and Engineers drawings
2. Only figured dimensions are to be used for construction
3. All dimensions are to be verified on site prior to work commencing
4. All temporary works are the responsibility of the contractor

Copyright ©

 J.BALASINGAM CHARTERED BUILDING ENGINEER TEL: 07500043858 E-MAIL: jegatheeban@yahoo.com	PROJECT :	34 St, Nicholas Way Northwood, Middlesex HA6 2TS
	TITLE :	PROPOSED EXTENSION AND LOFT CONVERSION
	CUSTOMER :	M.R.MARAN
	DRAWN BY :	B.J
	DESIGNED BY :	B.J
	DRAWING NO :	BJ/2021/060/5
	DATE :	02/10/2021
	SCALE :	1:100
	ORIG.SIZE :	A3
	REVISION :	B