




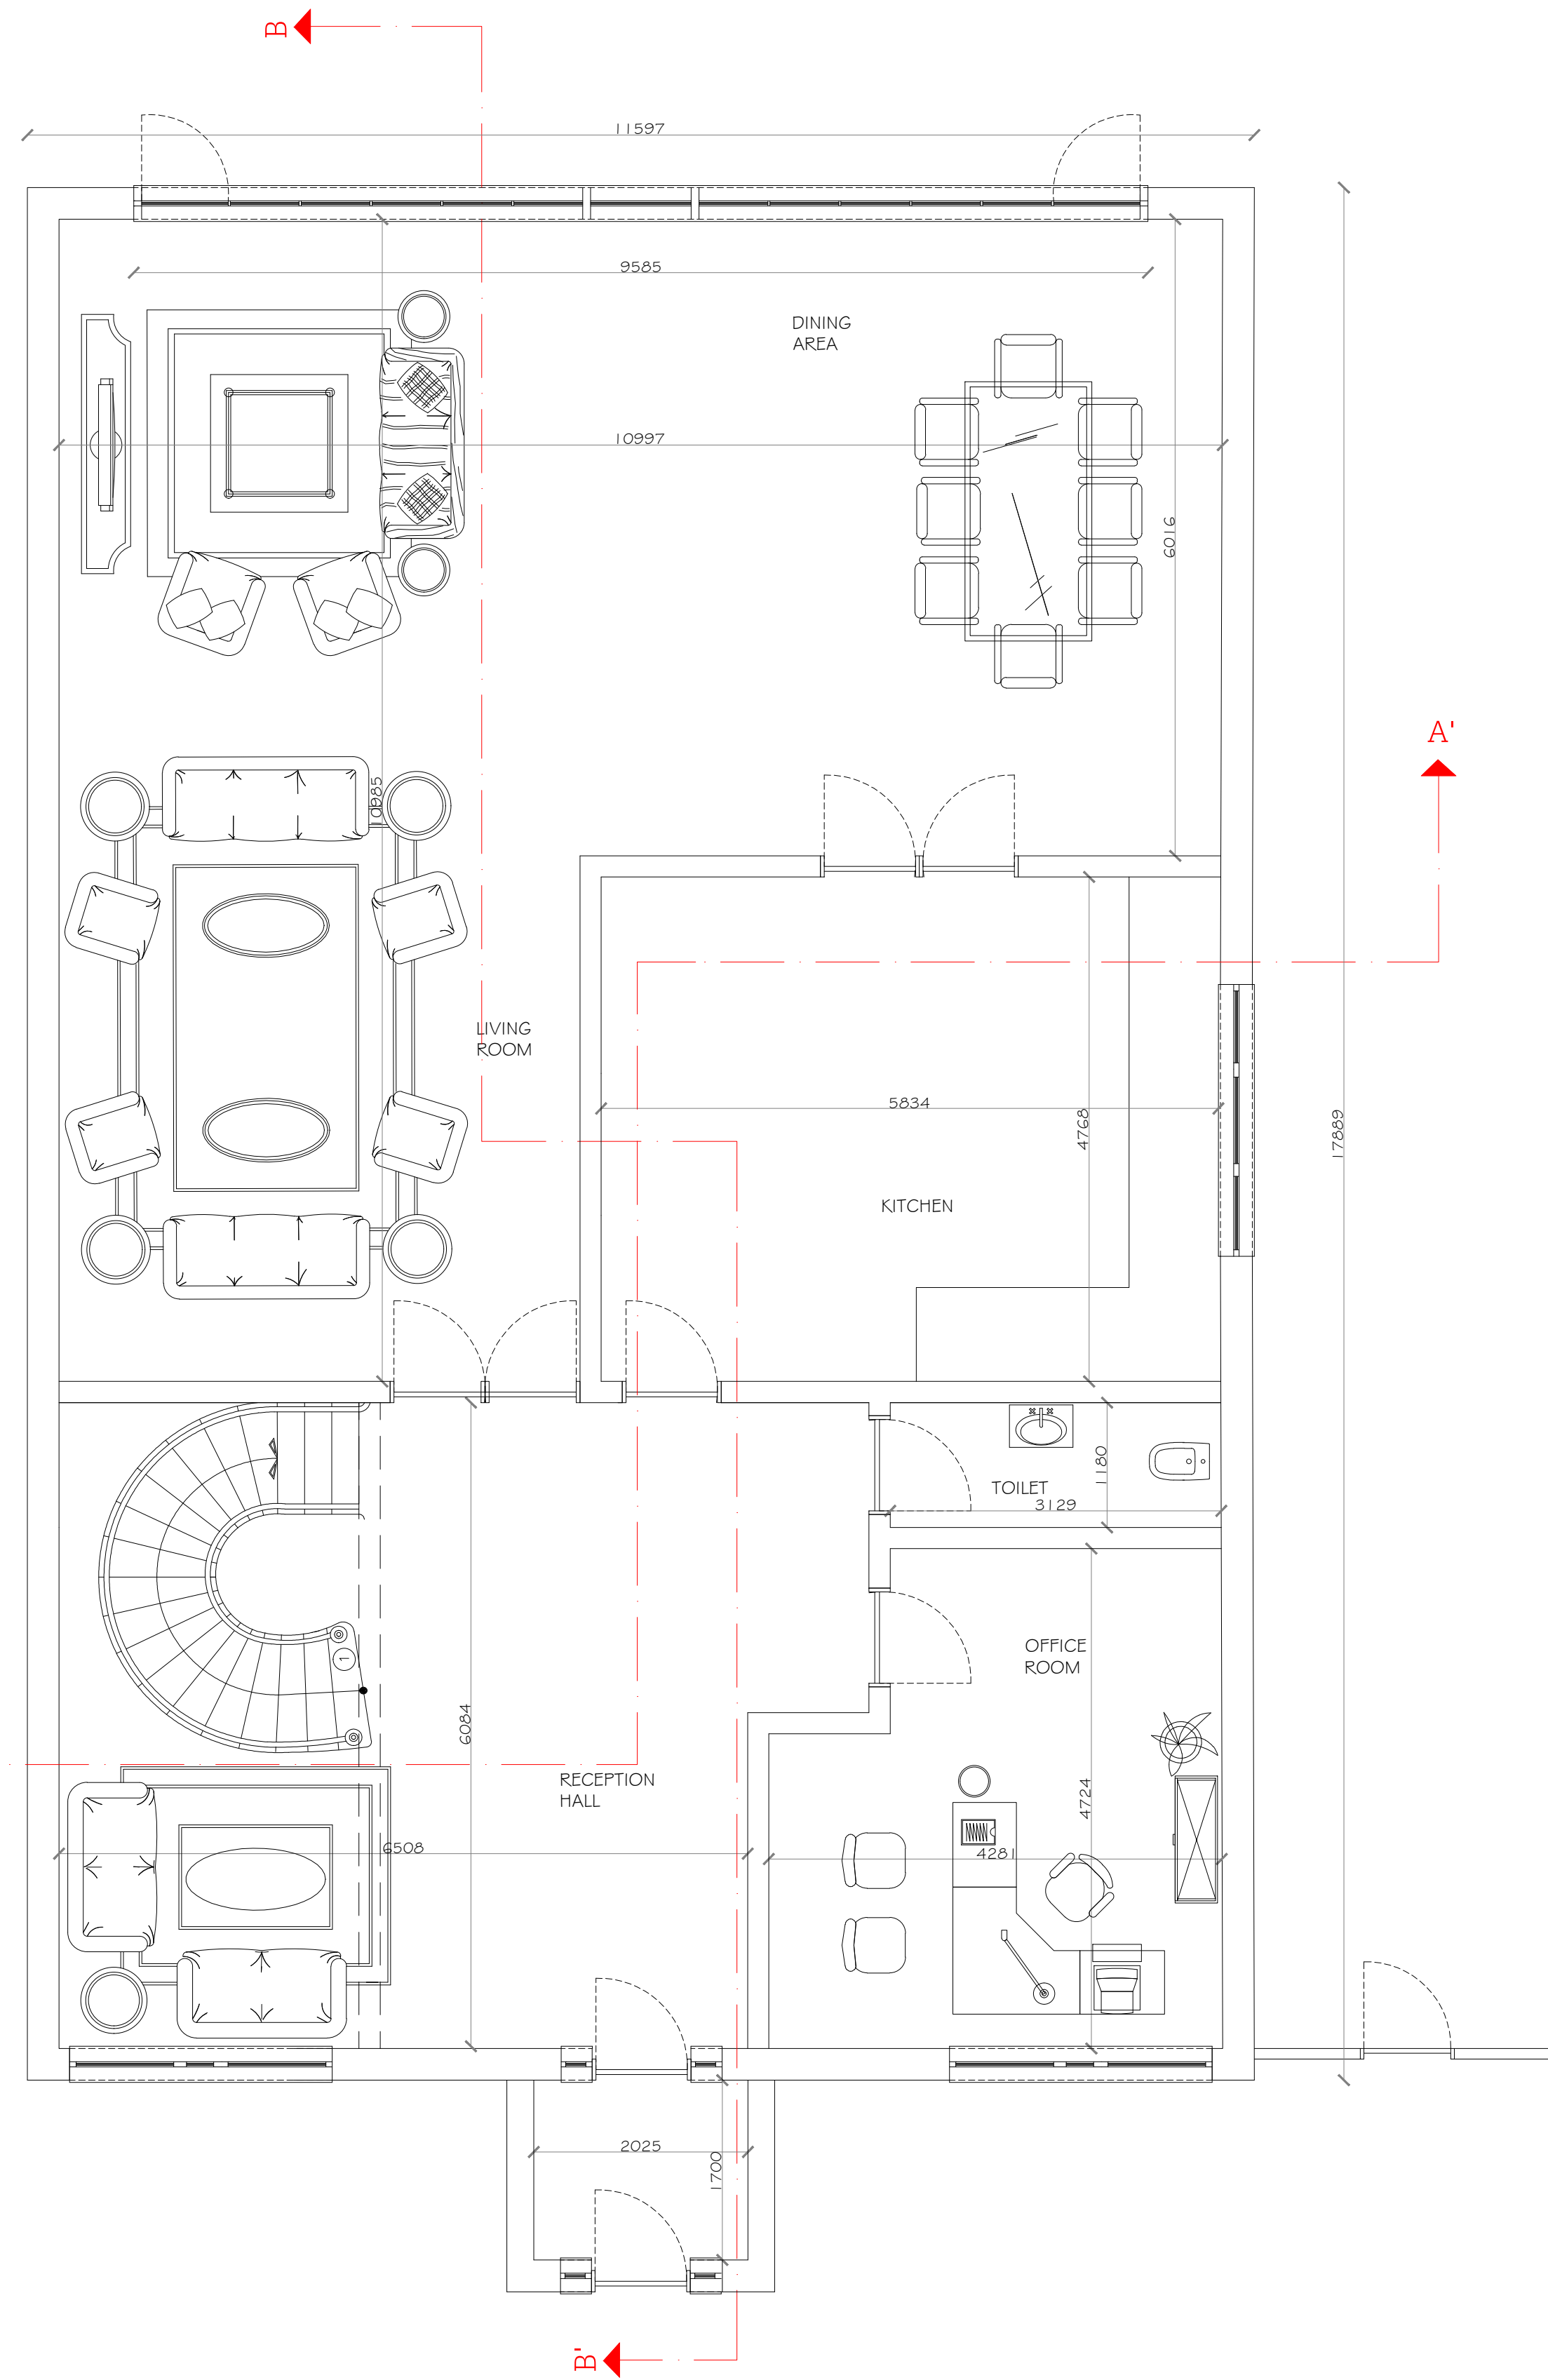

GROUND FLOOR

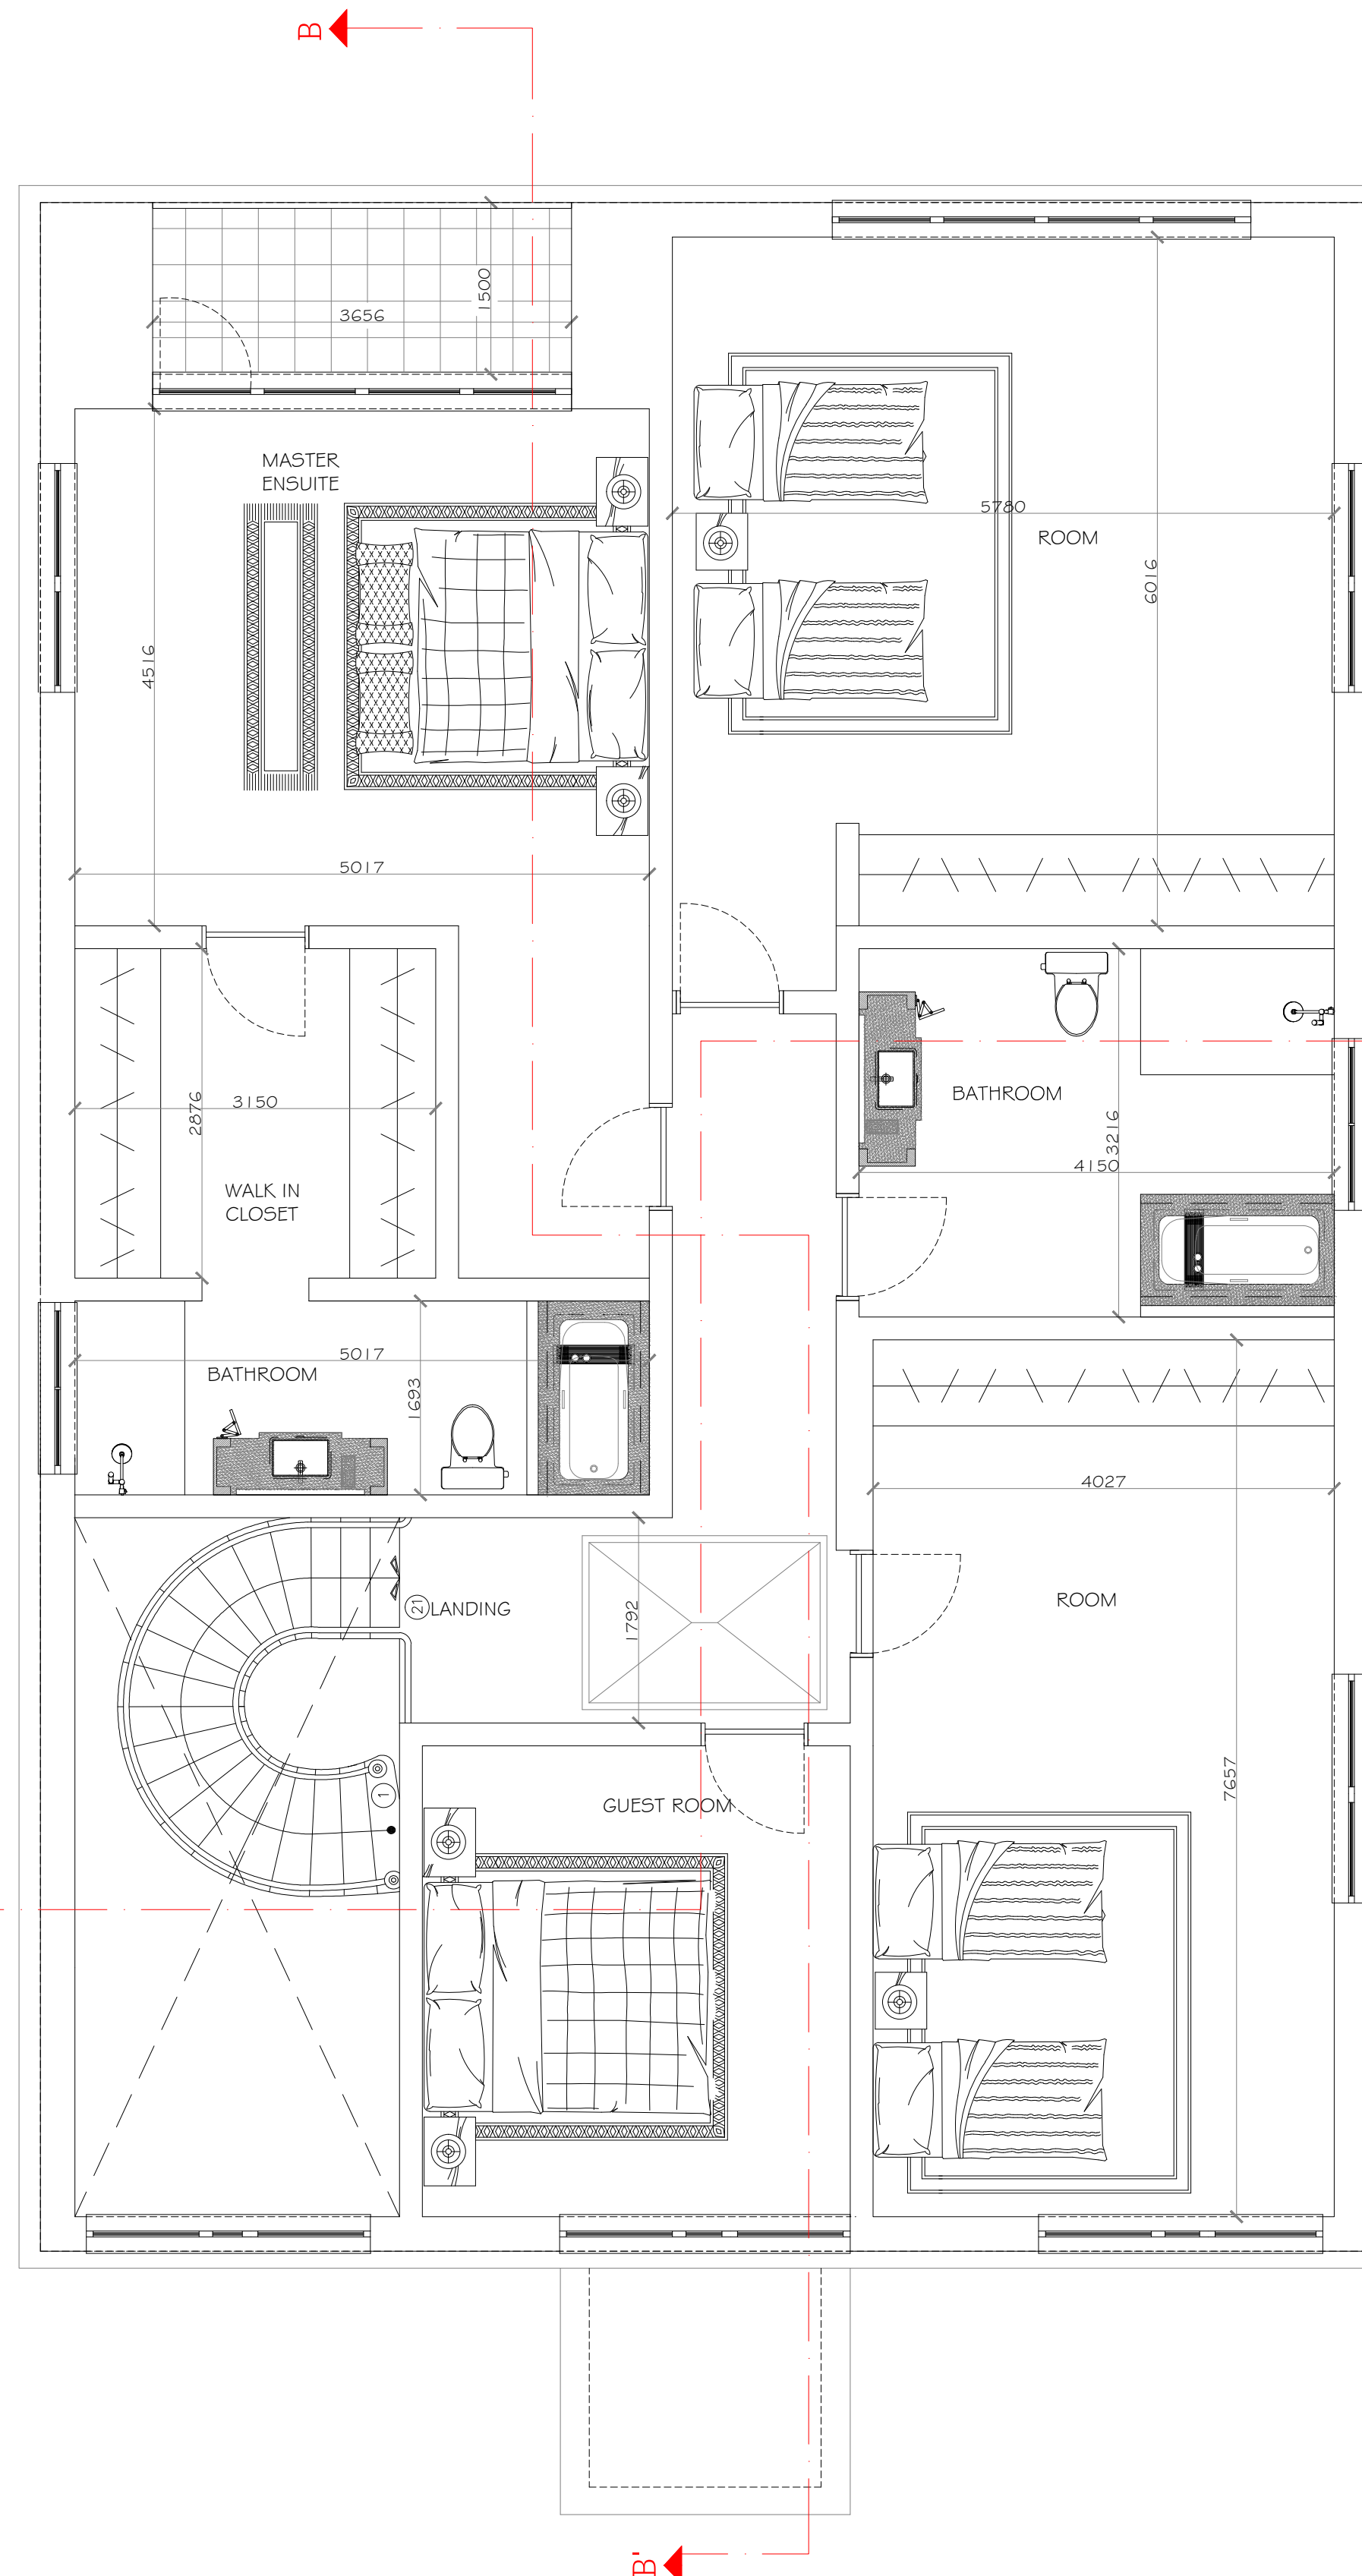

FIRST FLOOR

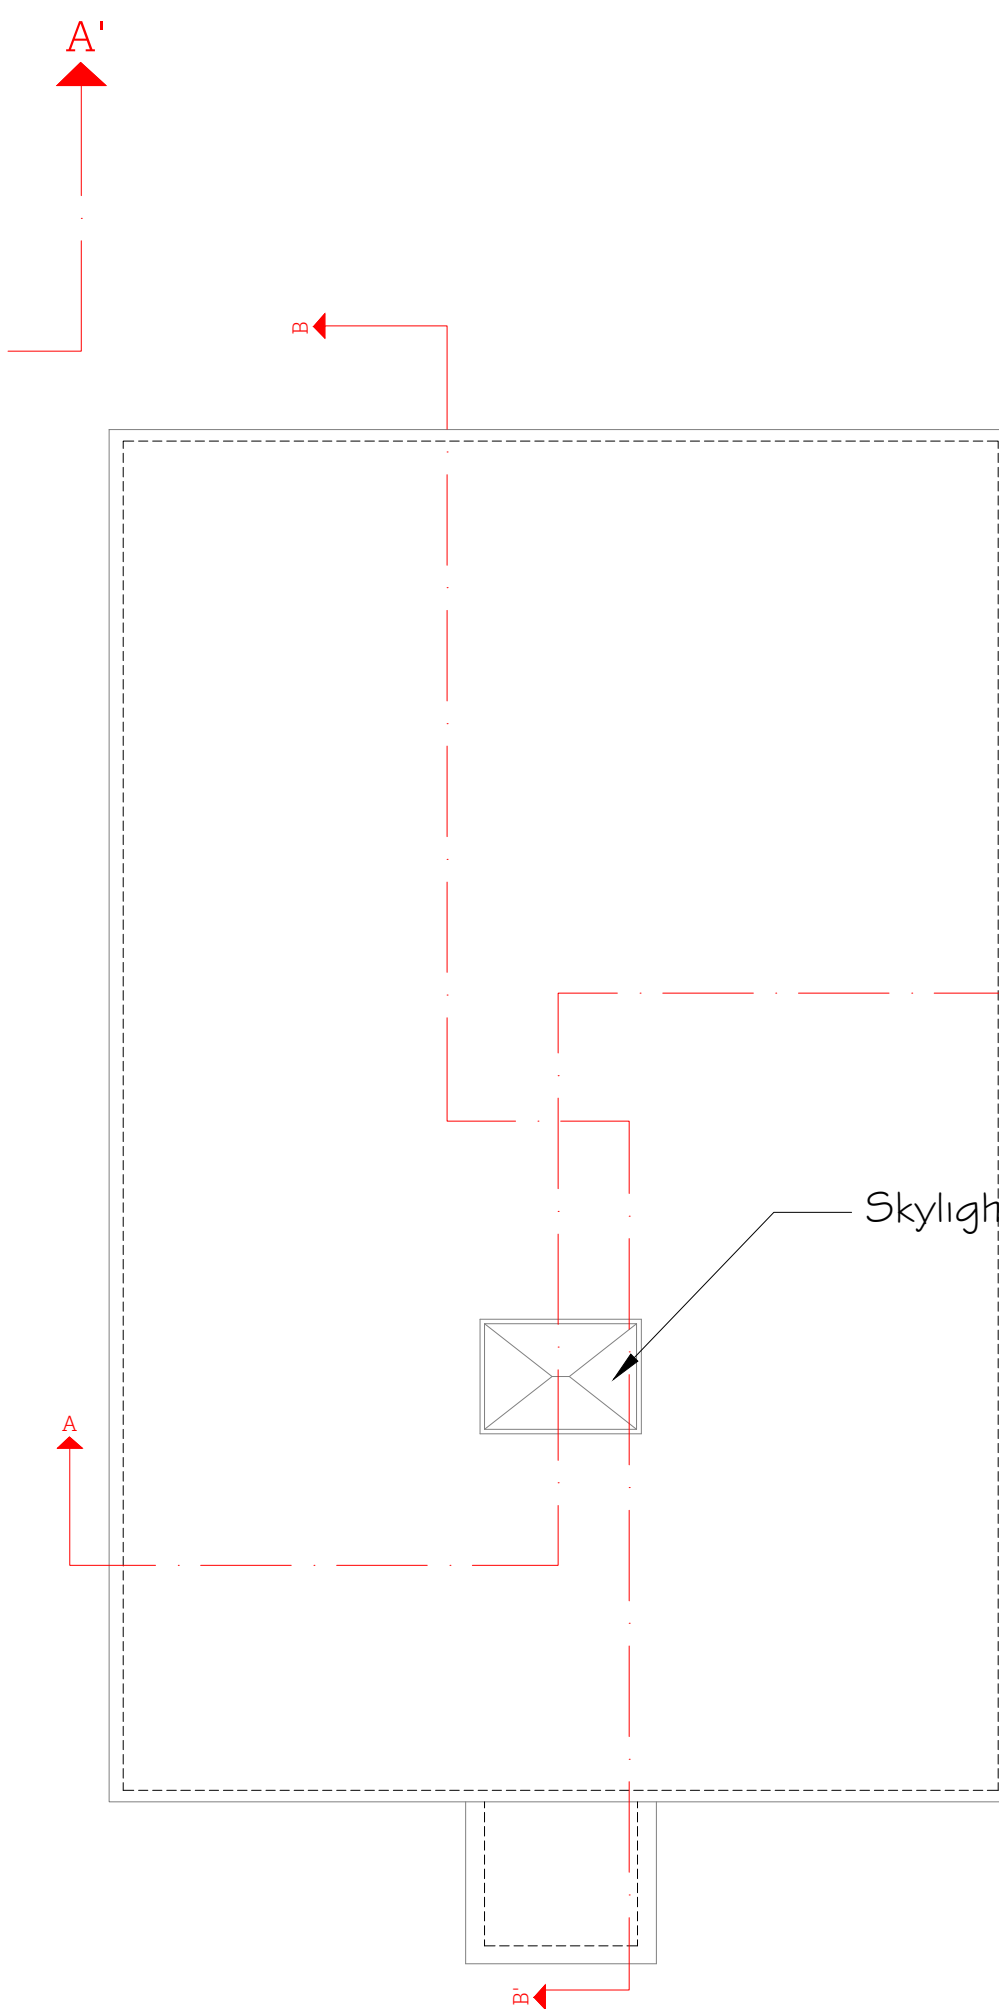

ROOF PLAN



Copyright Notice:
This drawing is the property of Space Planning Services, Registered office at Metropolitan House, Darkes Lane, Potters Bar EN6 1AG.
Parts or all of this drawings should not be reproduced, copied without prior written consent.

NOTE
While all due care and attention has been taken in the preparation of this drawing it is advised that all dimensions are Verified on Site by the Contractor prior to commencement of Work.

NOTE
New extension roof tiles to be selected to match existing tiles to house roof. New windows to be uPVC double glazed windows selected to sympathetically match configuration and opening details of existing windows. New rainwater goods to match existing.

Rev.	Description of Revision or Issue	Dm. By	Chkd. By	Date
1	First Issue	AP	EA	03/10/16
A	Revision A	AP	EA	04/07/17
B	Revision B	AP	EA	12/07/17



SPACE PLANNING SERVICES
METROPOLITAN HOUSE, DARKES LANE
POTTERS BAR HERTFORDSHIRE EN6 1AG
Tel :- 01707291575 Mobile :- 07956 491 282
E-mail: info@spaceps.co.uk Web: www.spaceps.co.uk

Drawing Title :-

PROPOSAL PLANS

Scale :-
1:50 @ A1

Client Project Code :-

28 Lees Road, UB8 3AT

Drawn By :- Checked By :- Approved By :-

AP EA

Date :- Date :- Date :-

03/10/16

Drawing Number :- Revision Letter :-

109-003 B

