

Copyright Notice:
This drawing is the property of Space Planning Services, Registered office at Metropolitan House, Parkes Lane, Potters Bar EN6 1JG.
No part of this drawing should not be reproduced, copied without prior written consent.

Rev	Description of Revision or Issue	Rev	Chd.	Rev
FI	First Issue	AP	EA	03/10/16
A	Revision A	AP	EA	04/07/17
B	Revision B	AP	EA	12/07/17
C	Revision C, Plan updated	AP	EA	23/11/17
D	Revision D, Plan updated	AP	EA	13/12/17



SPACE PLANNING SERVICES
METROPOLITAN HOUSE, PARKES LANE
POTTERS BAR, HERTFORDSHIRE, EN6 1JG
Tel :- 01707291575 Mobile :- 07956 491 282
E-mail: info@spaceps.co.uk Web: www.spaceps.co.uk

Drawing Title :-

PROPOSAL PLANS

Scale :-

1:50 @ A1



Client Project Code :-

28 Lees Road, UB8 3AT

Drawn By :- AP	Checked By :- EA	Approved By :-
-------------------	---------------------	----------------


Date :- 03/10/16	Date :-	Date :-
---------------------	---------	---------

Drawing Number :- 109-003	Revision Letter :- D
------------------------------	-------------------------

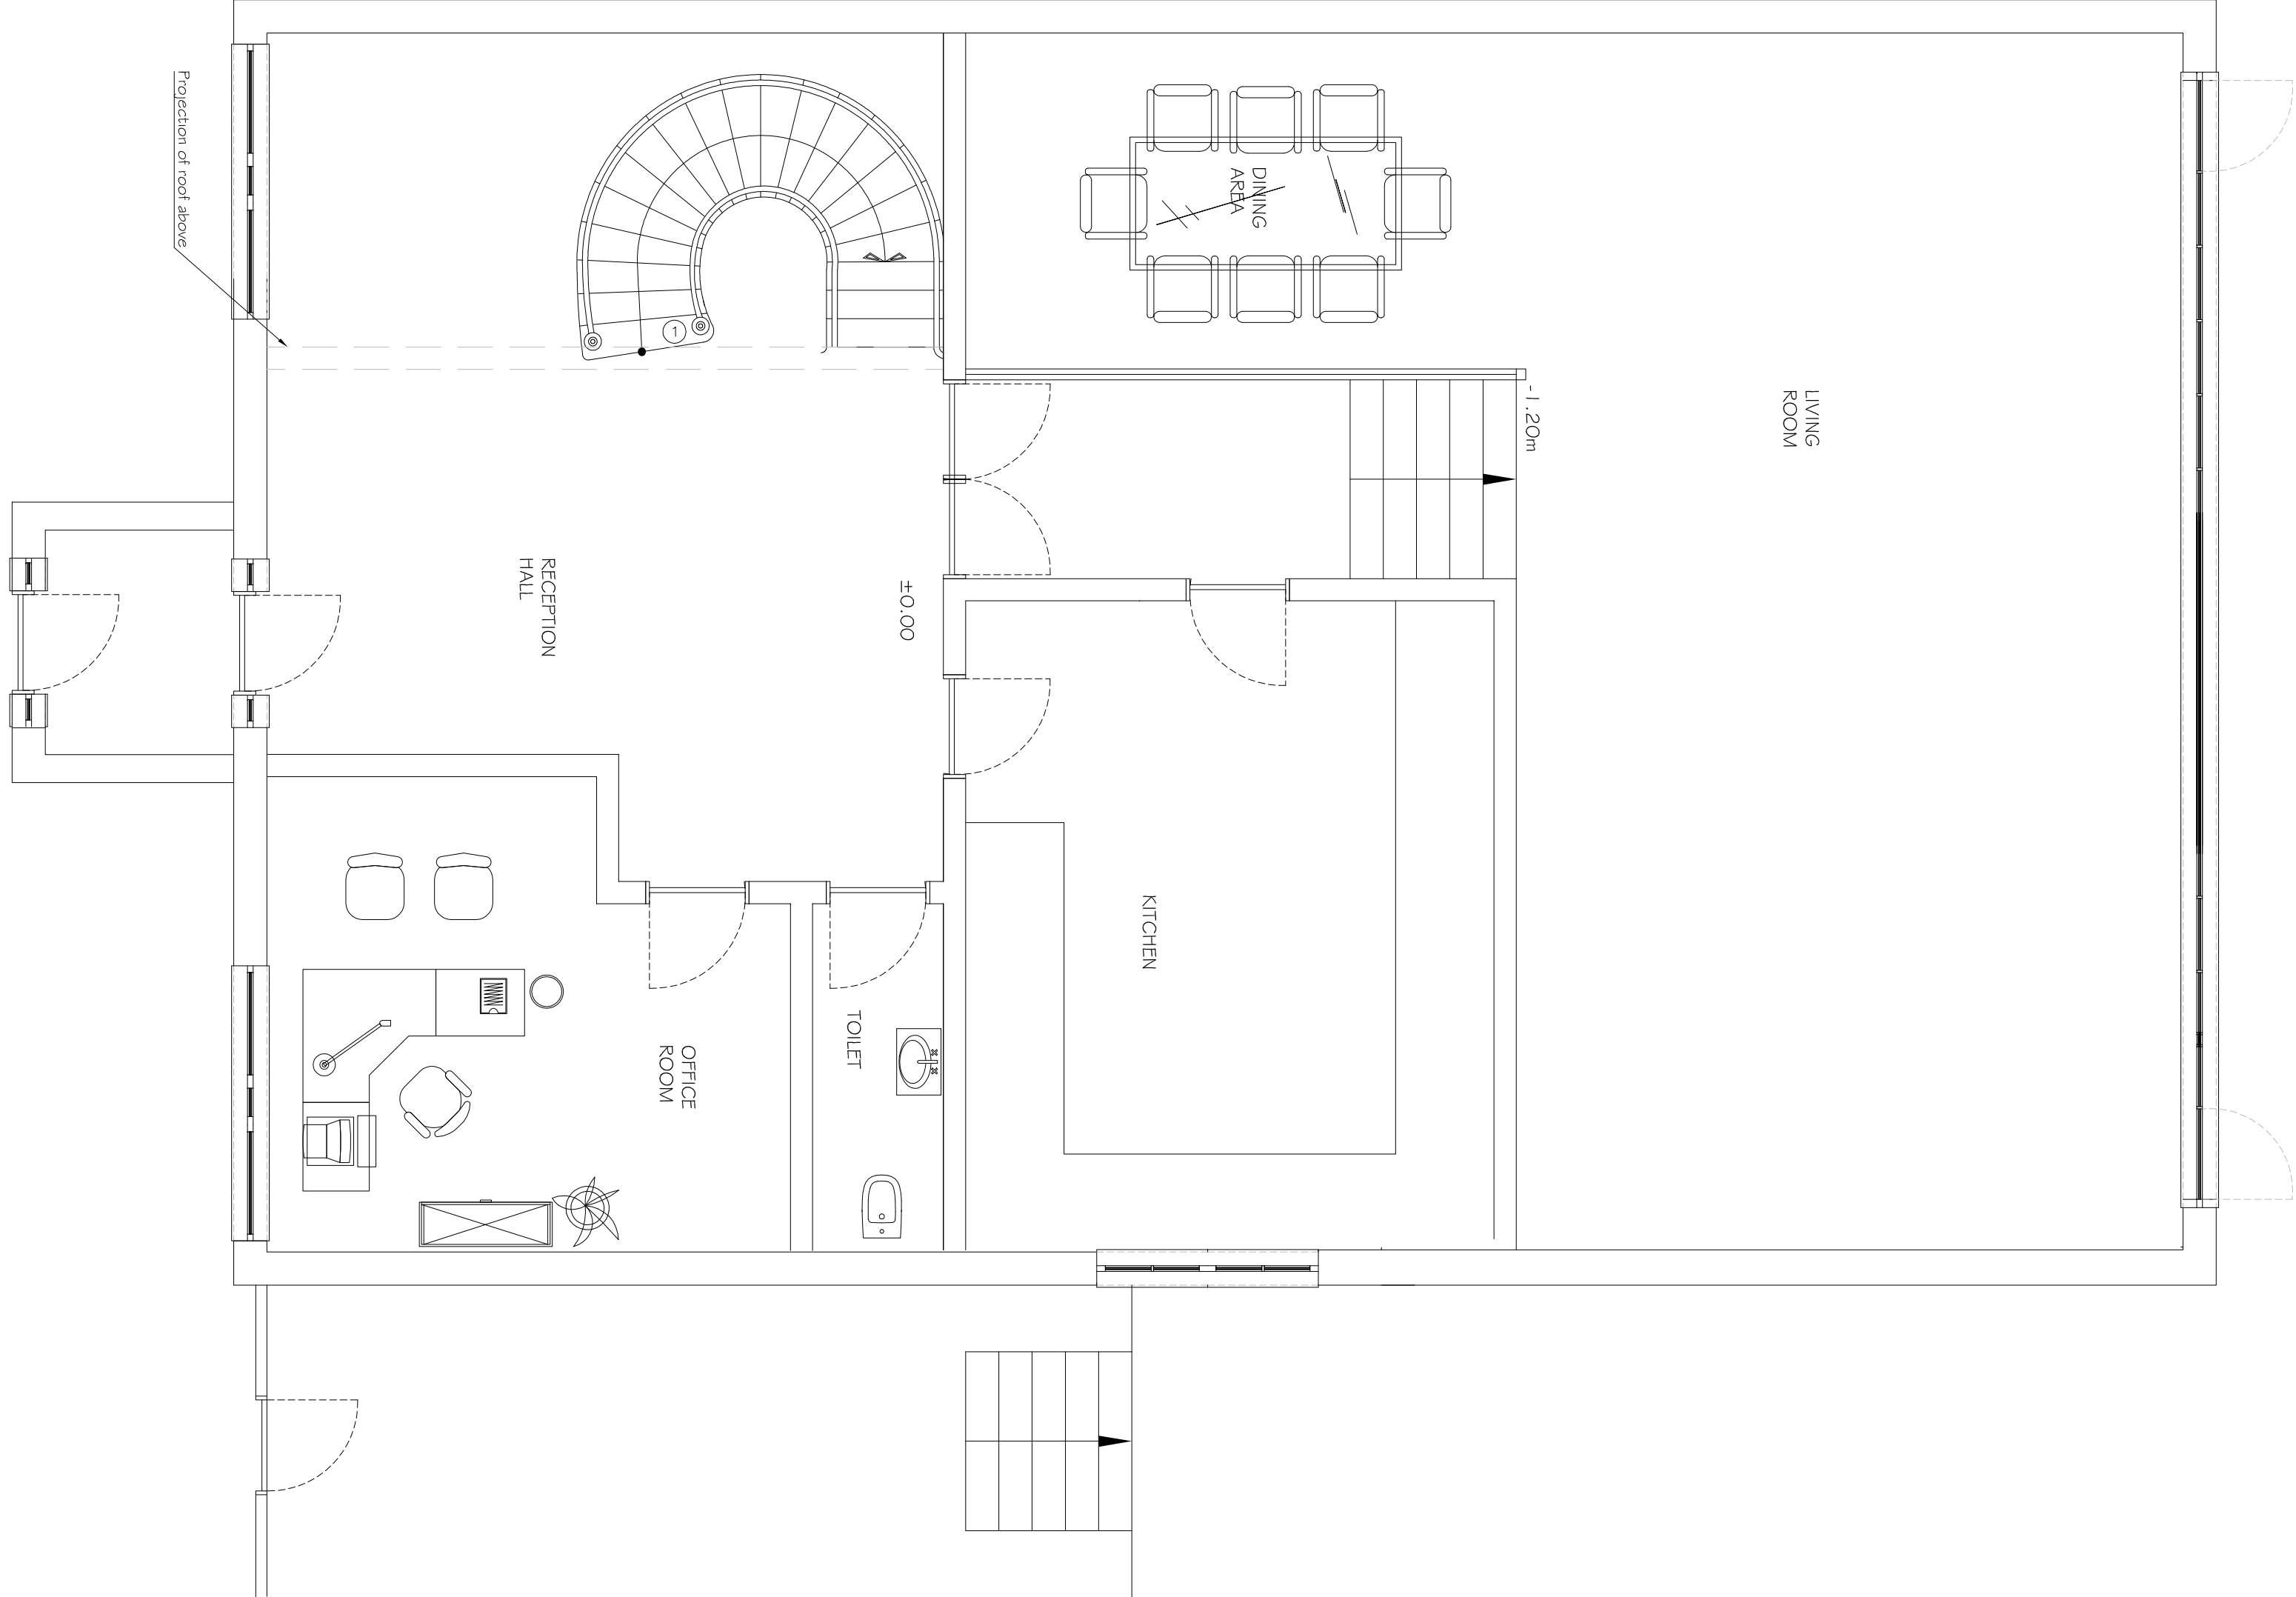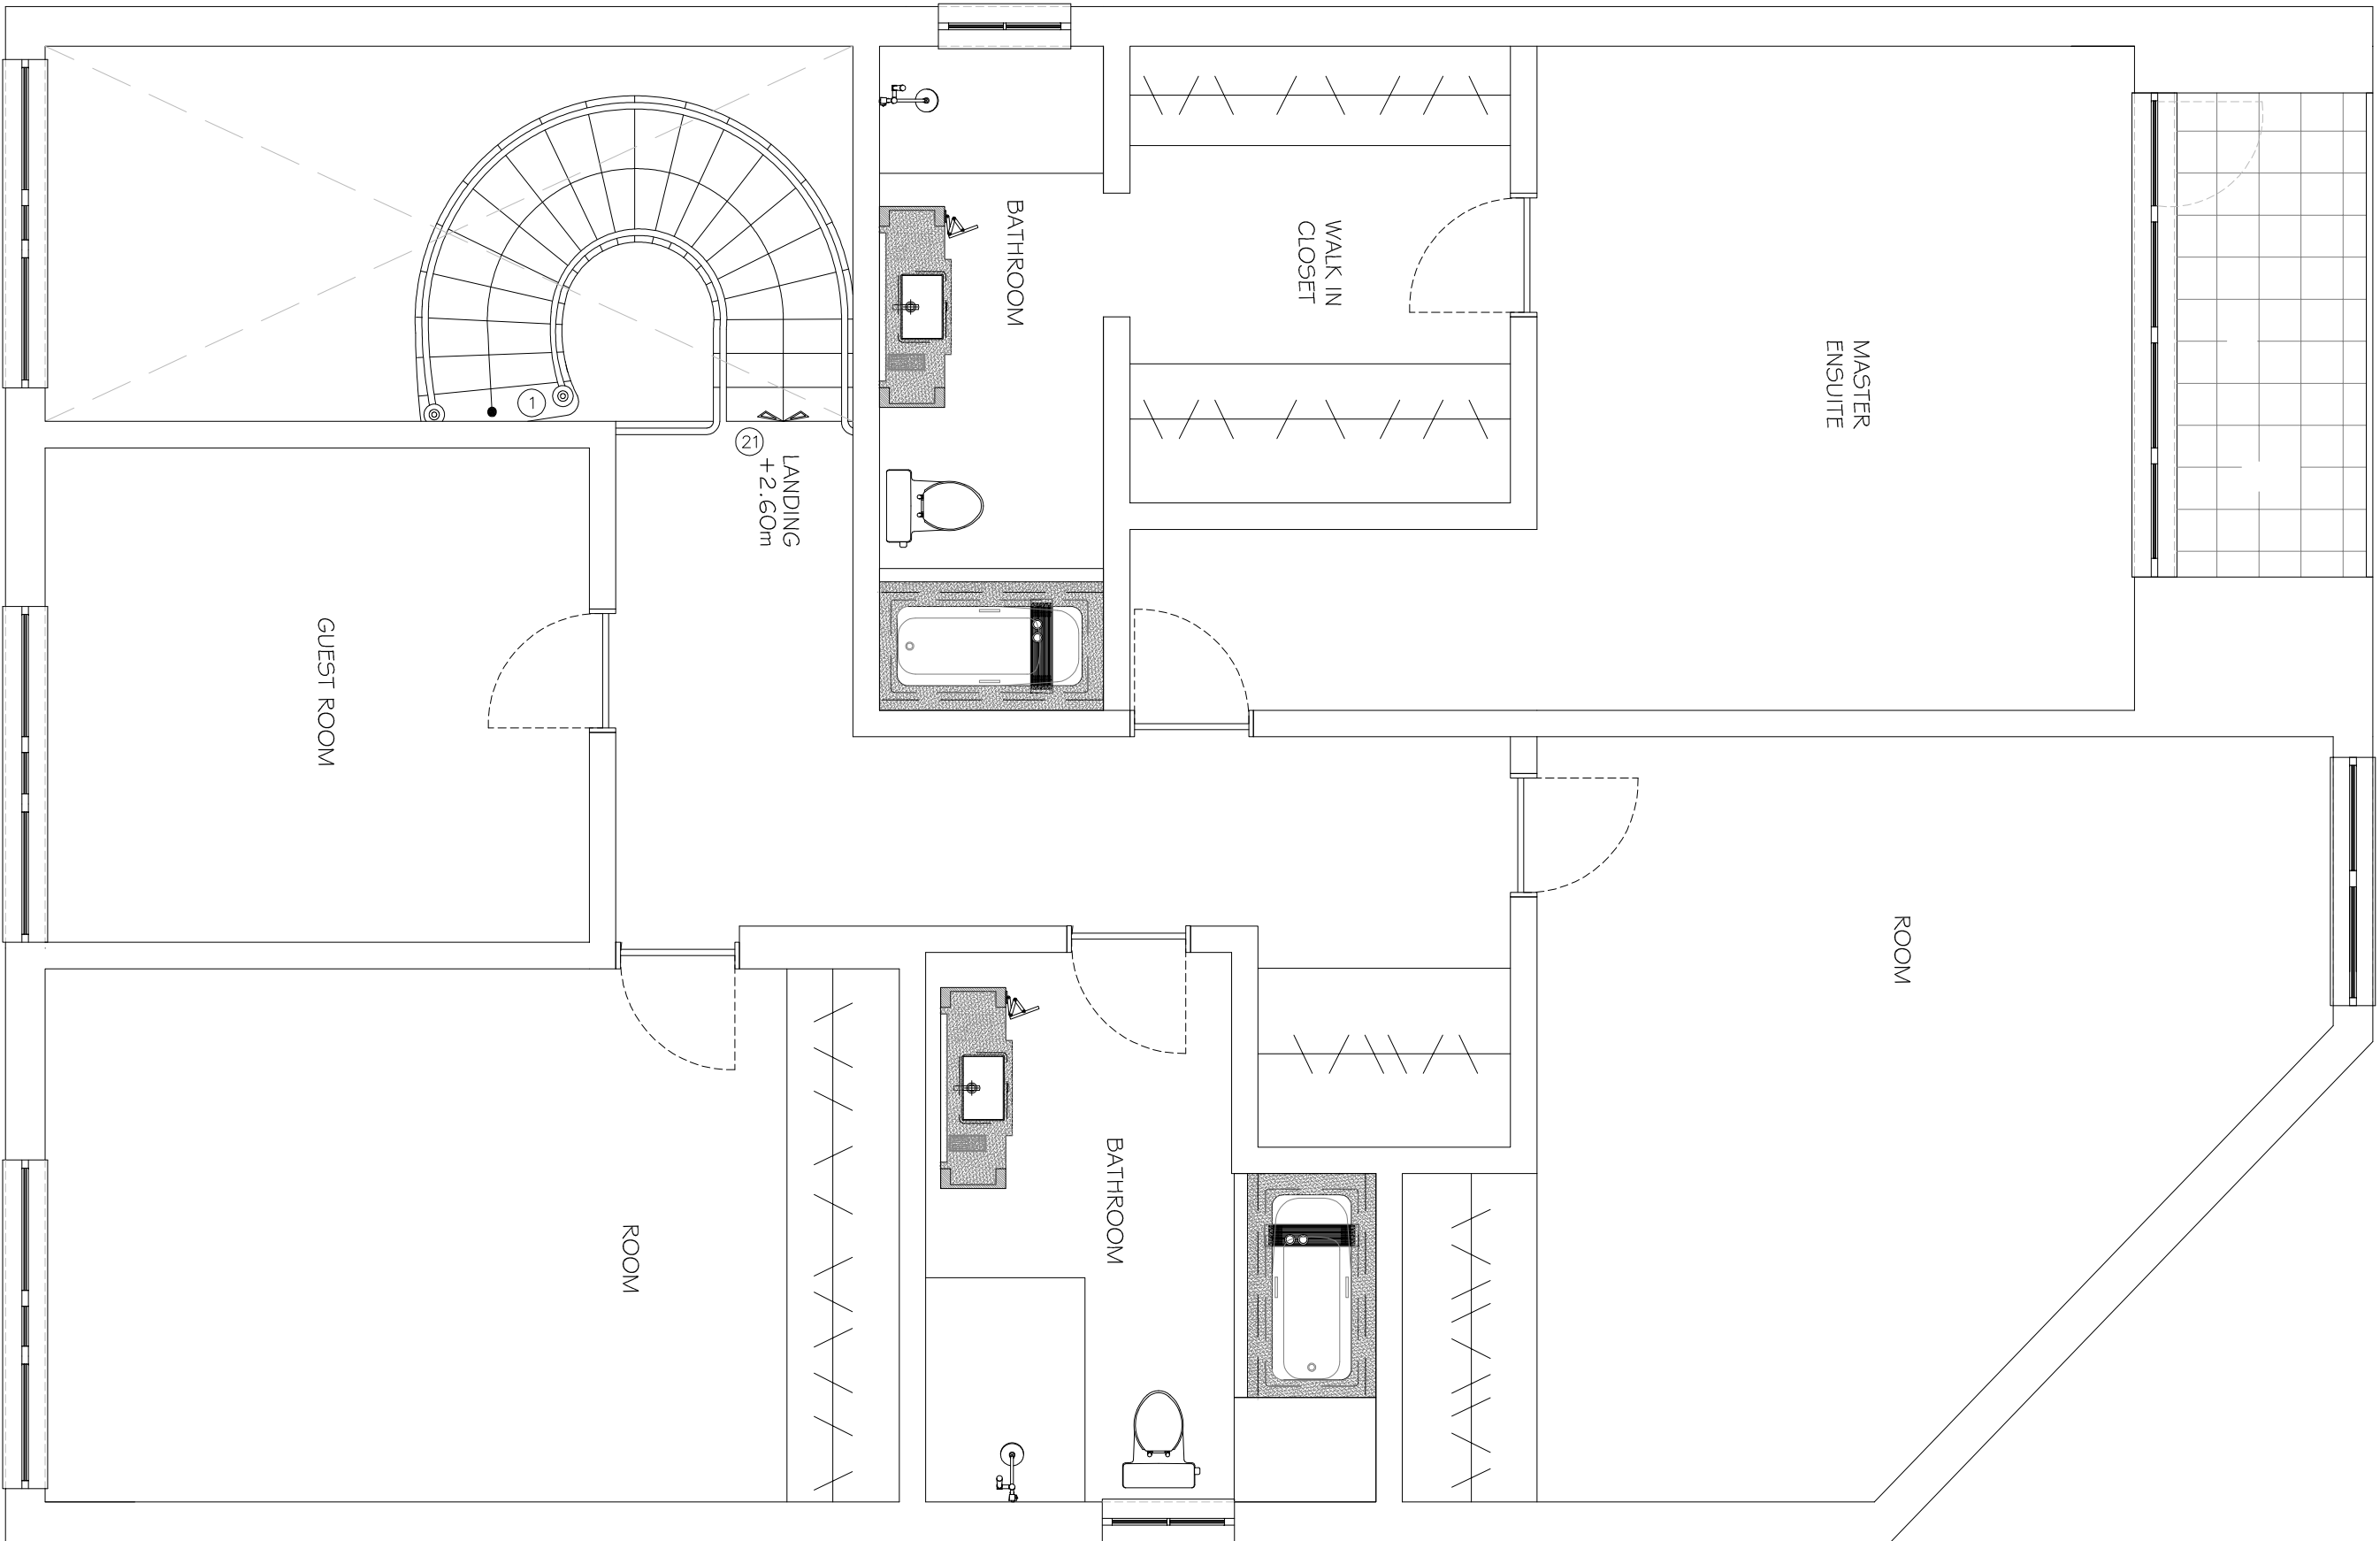

GROUND FLOOR

FIRST FLOOR

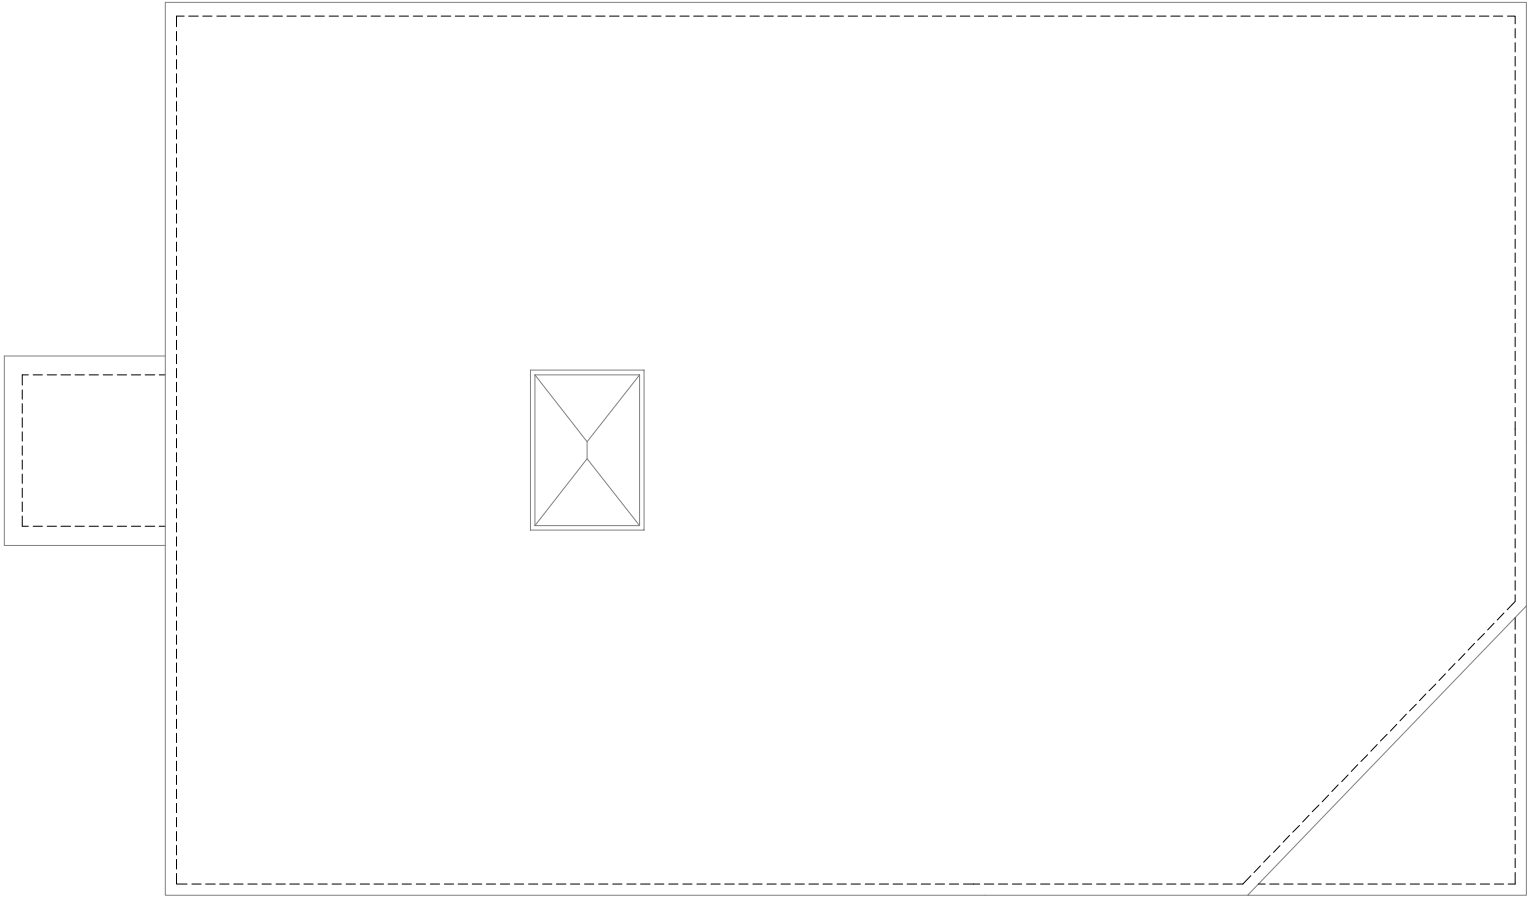

ROOF PLAN

