


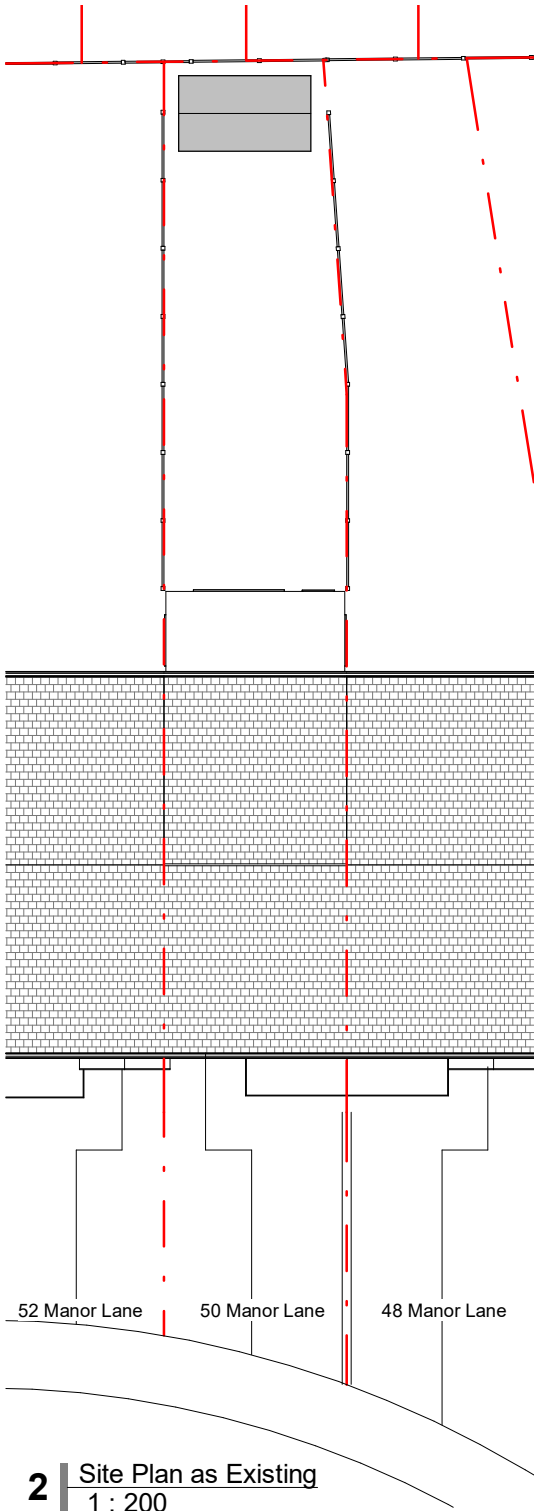


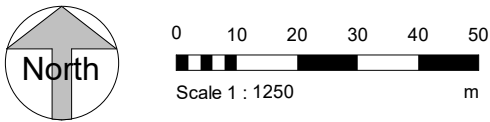

1 | Location Plan
1 : 1250

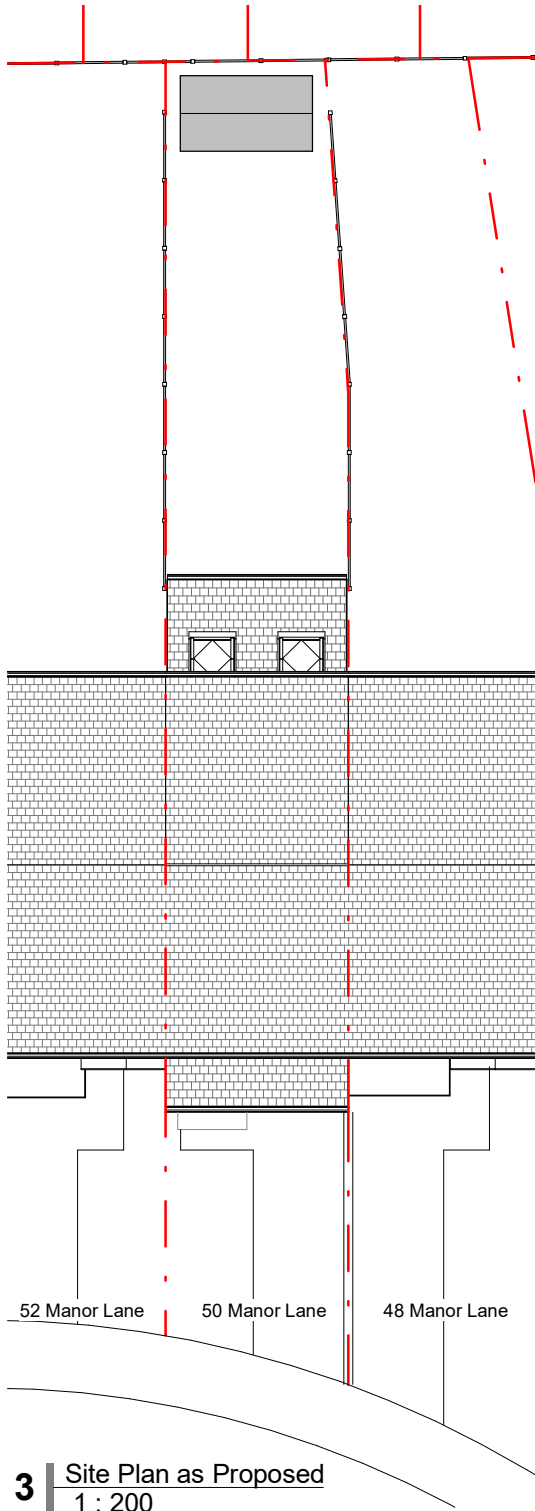

2 | Site Plan as Existing
1 : 200

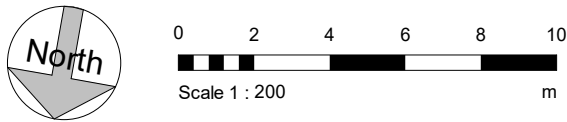

3 | Site Plan as Proposed
1 : 200

Rev A : 15/03/2021
Roof extension and box dormer removed

SC : A

Mark Doster

Client

50 Manor Lane,
London, UB3 5EQ

Project

Location and Site Plans

Dwg. name

Drawing no. 2019 / P01

Revision. A

Scale @ A3 As indicated

Simon Clark : Architect
07951 526 168
simon@sc-a.co.uk

Copyright
SC : A