



NOTES

The Contractor must verify all dimensions at the site before setting out, commencing work, or making any shop drawings. Any discrepancies must be reported to the Contract Administrator before proceeding.

**DO NOT SCALE FROM THIS DRAWING**

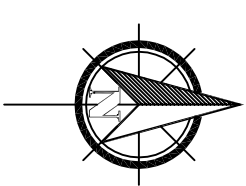


## EXISTING SITE PLAN

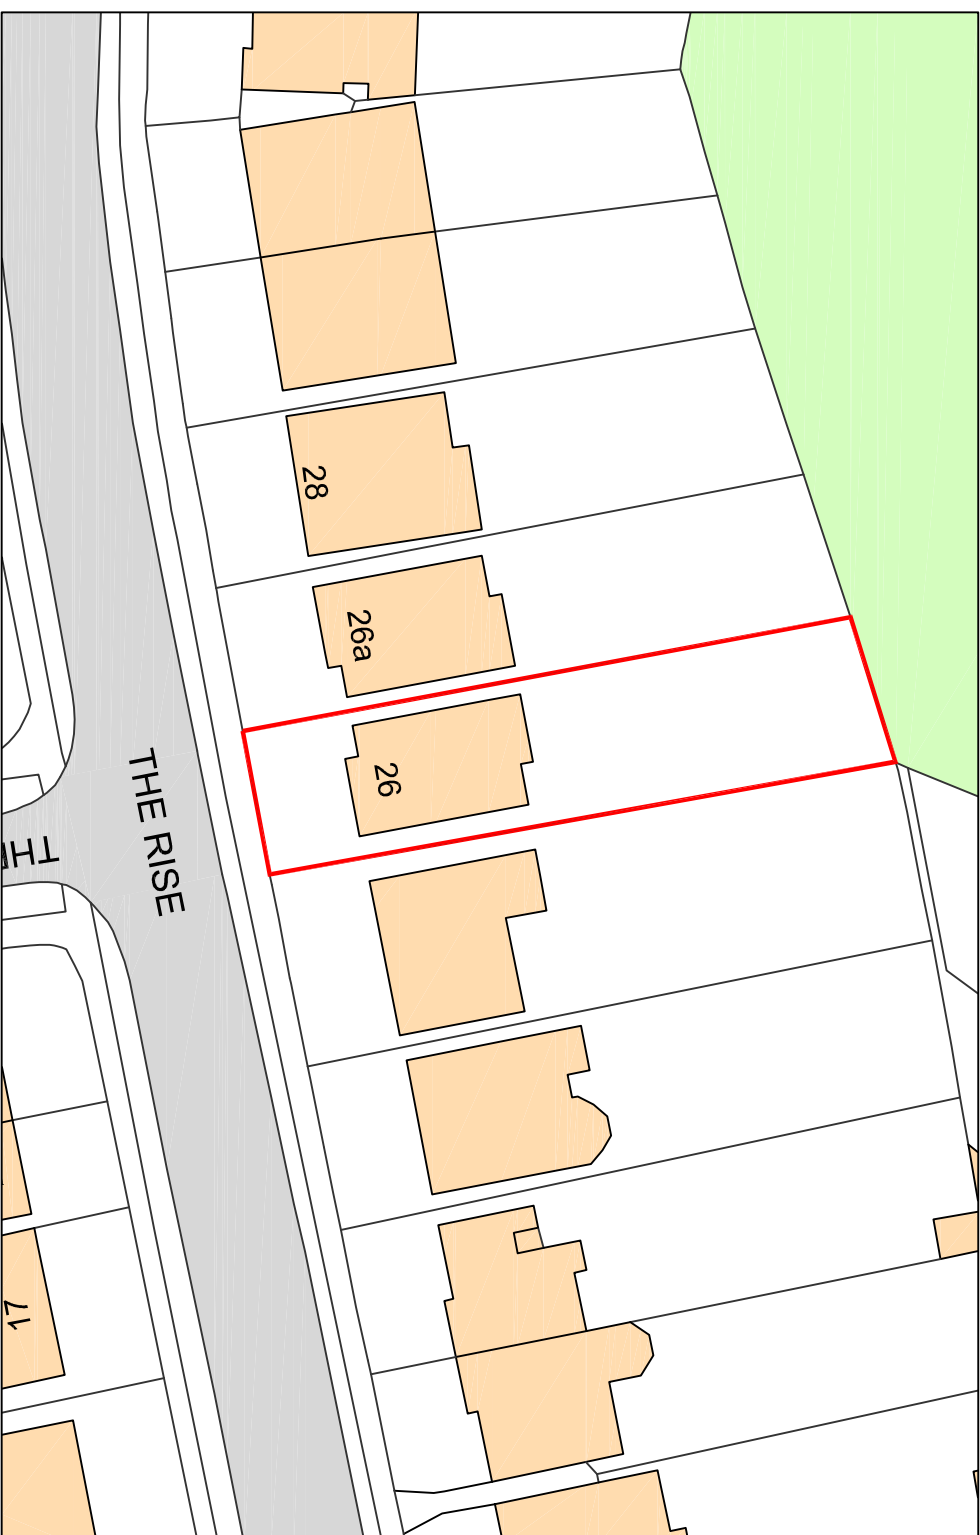

Ordnance Survey, (c) Crown Copyright 2018. All rights reserved. Licence number 100022432

# PROPOSED SITE PLAN

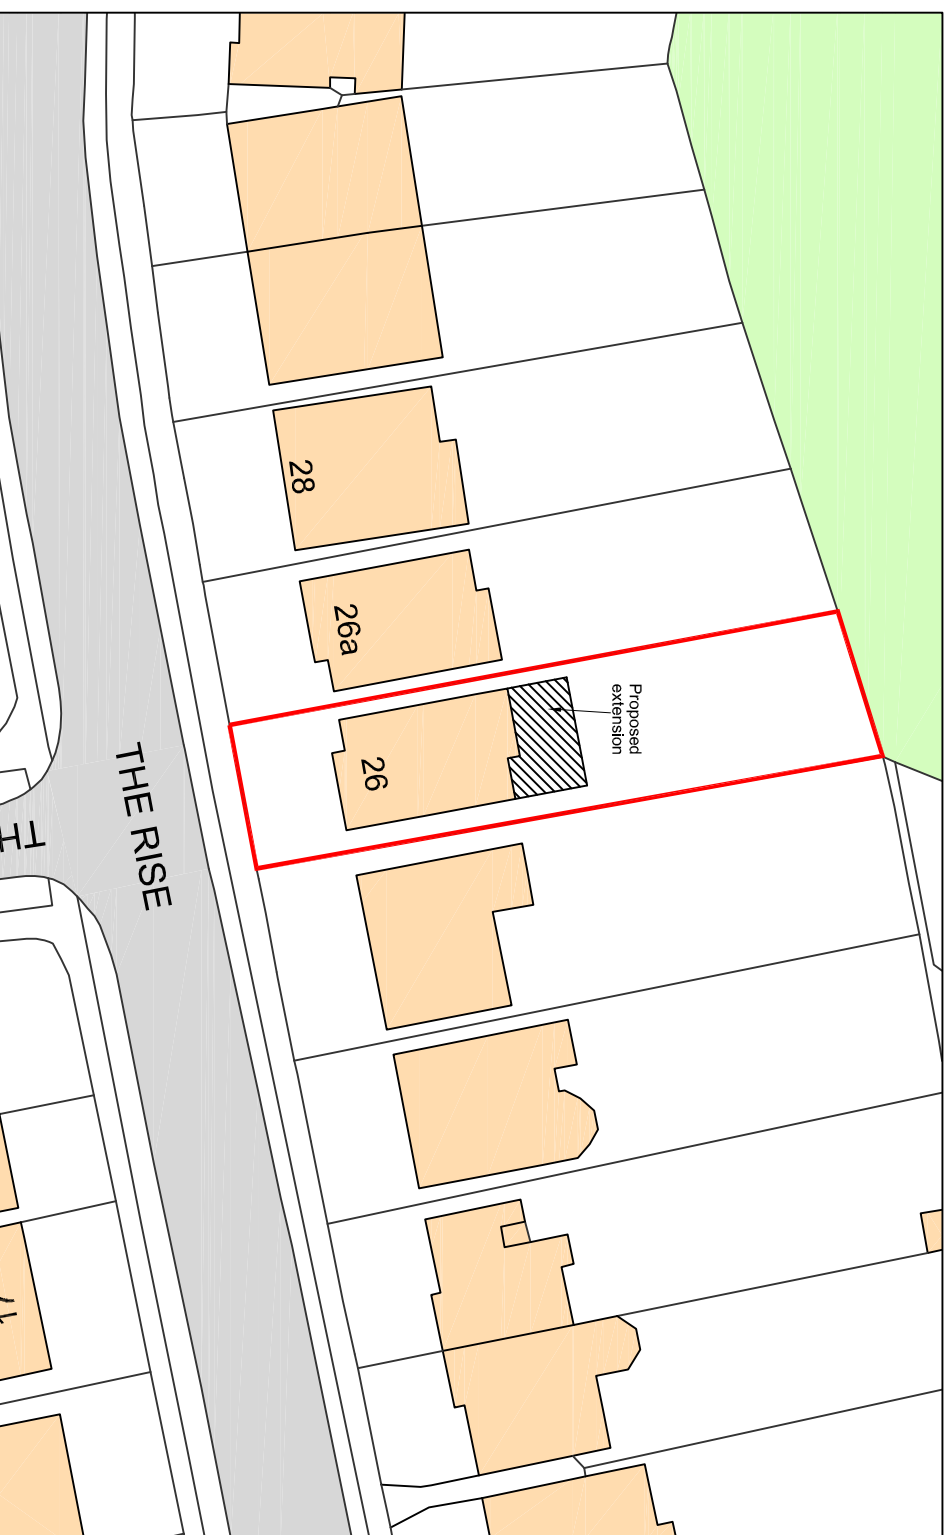

|     |                |          |      |
|-----|----------------|----------|------|
|     |                |          |      |
| -   | -              | -        | -    |
| Rev | Revision notes | Initials | Date |



GGC DESIGN LTD  
CHARTERED ARCHITECT  
Tel: 01895 251323  
Mob: 07976 732636  
g.g.callon11@btinternet.com

PROJECT  
26 THE RISE, HILLINGDON UB10 0UL  
GROUND FLOOR REAR EXTENSION

| DESCRIPTION                    |
|--------------------------------|
| EXISTING & PROPOSED SITE PLANS |

|                     |                |                  |                  |
|---------------------|----------------|------------------|------------------|
| SCALE<br>1:500 @ A3 | DRAWN BY<br>JT | CHECKED BY<br>GC | DATE<br>21/01/19 |
| DRAWING NO.         |                |                  | REV.             |

26 TR / P / 02