
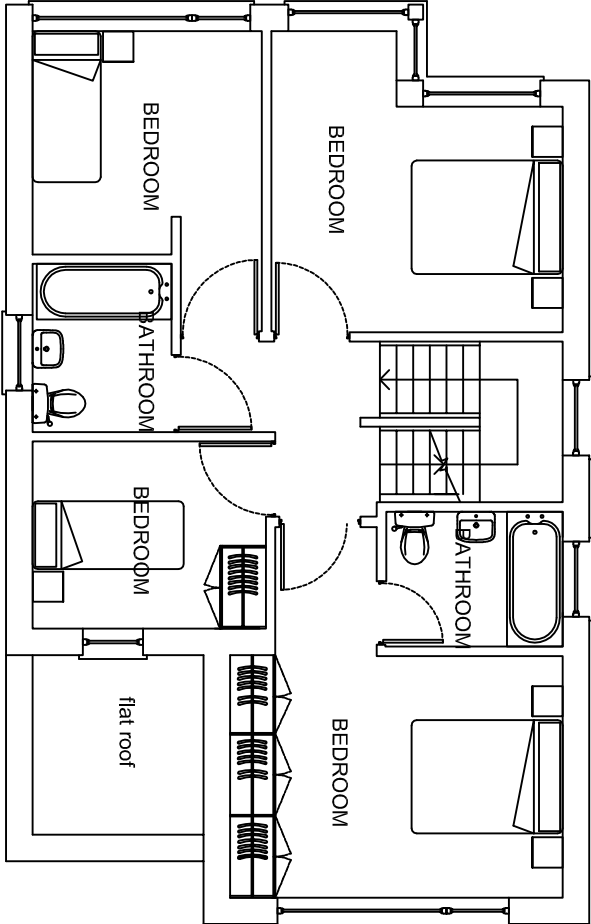


NOTES


The Contractor must verify all dimensions at the site before setting out, commencing work, or making any shop drawings. Any discrepancies must be reported to the Contract Administrator / Architect before proceeding.

This drawing to be used for estimating purposes only. The Contractor must not use this drawing for construction until the structural design has been carried out and confirmation given by Building Control that the design is acceptable. Architect's drawings to be used in conjunction with the structural drawings.


DO NOT SCALE FROM THIS DRAWING.

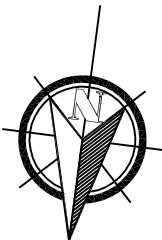

EXISTING FIRST FLOOR PLAN

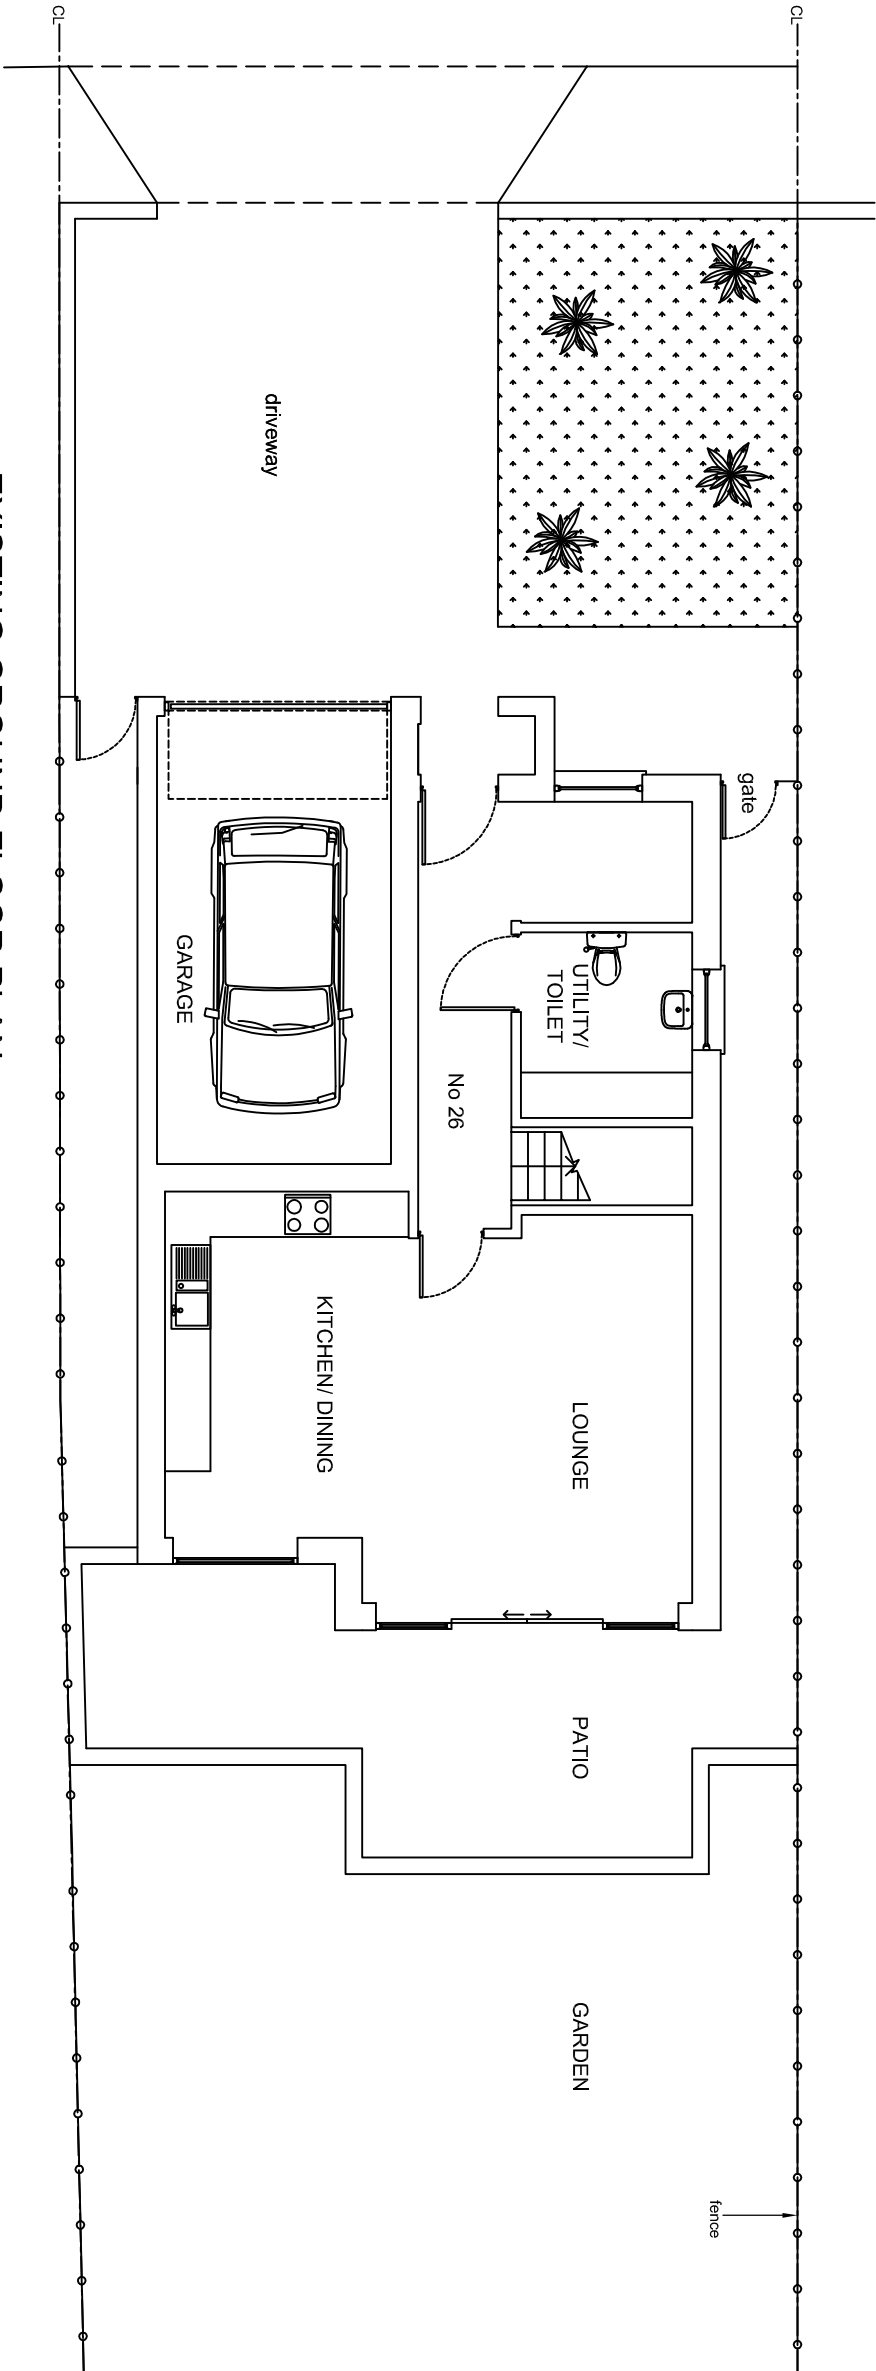

EXISTING GROUND FLOOR PLAN

 

Rev	-	-	Revision notes	Initials	Date
 GDC DESIGN LTD CHARTERED ARCHITECT Tel: 01895 610 932 Mob: 07976 732 636 g.g.callon11@btinternet.com					
PROJECT					
26 THE RISE, HILLINGDON UB10 0UL					
REAR GROUND FLOOR EXTENSION					
DESCRIPTION					
EXISTING GROUND & FIRST FLOOR PLANS					
SCALE	1:100 @ A3	DRAWN BY	JT	CHECKED BY	GC
DATE	09/1/19	DATE		DATE	
DRAWING No.	26 TR / P / 03	REV.			