


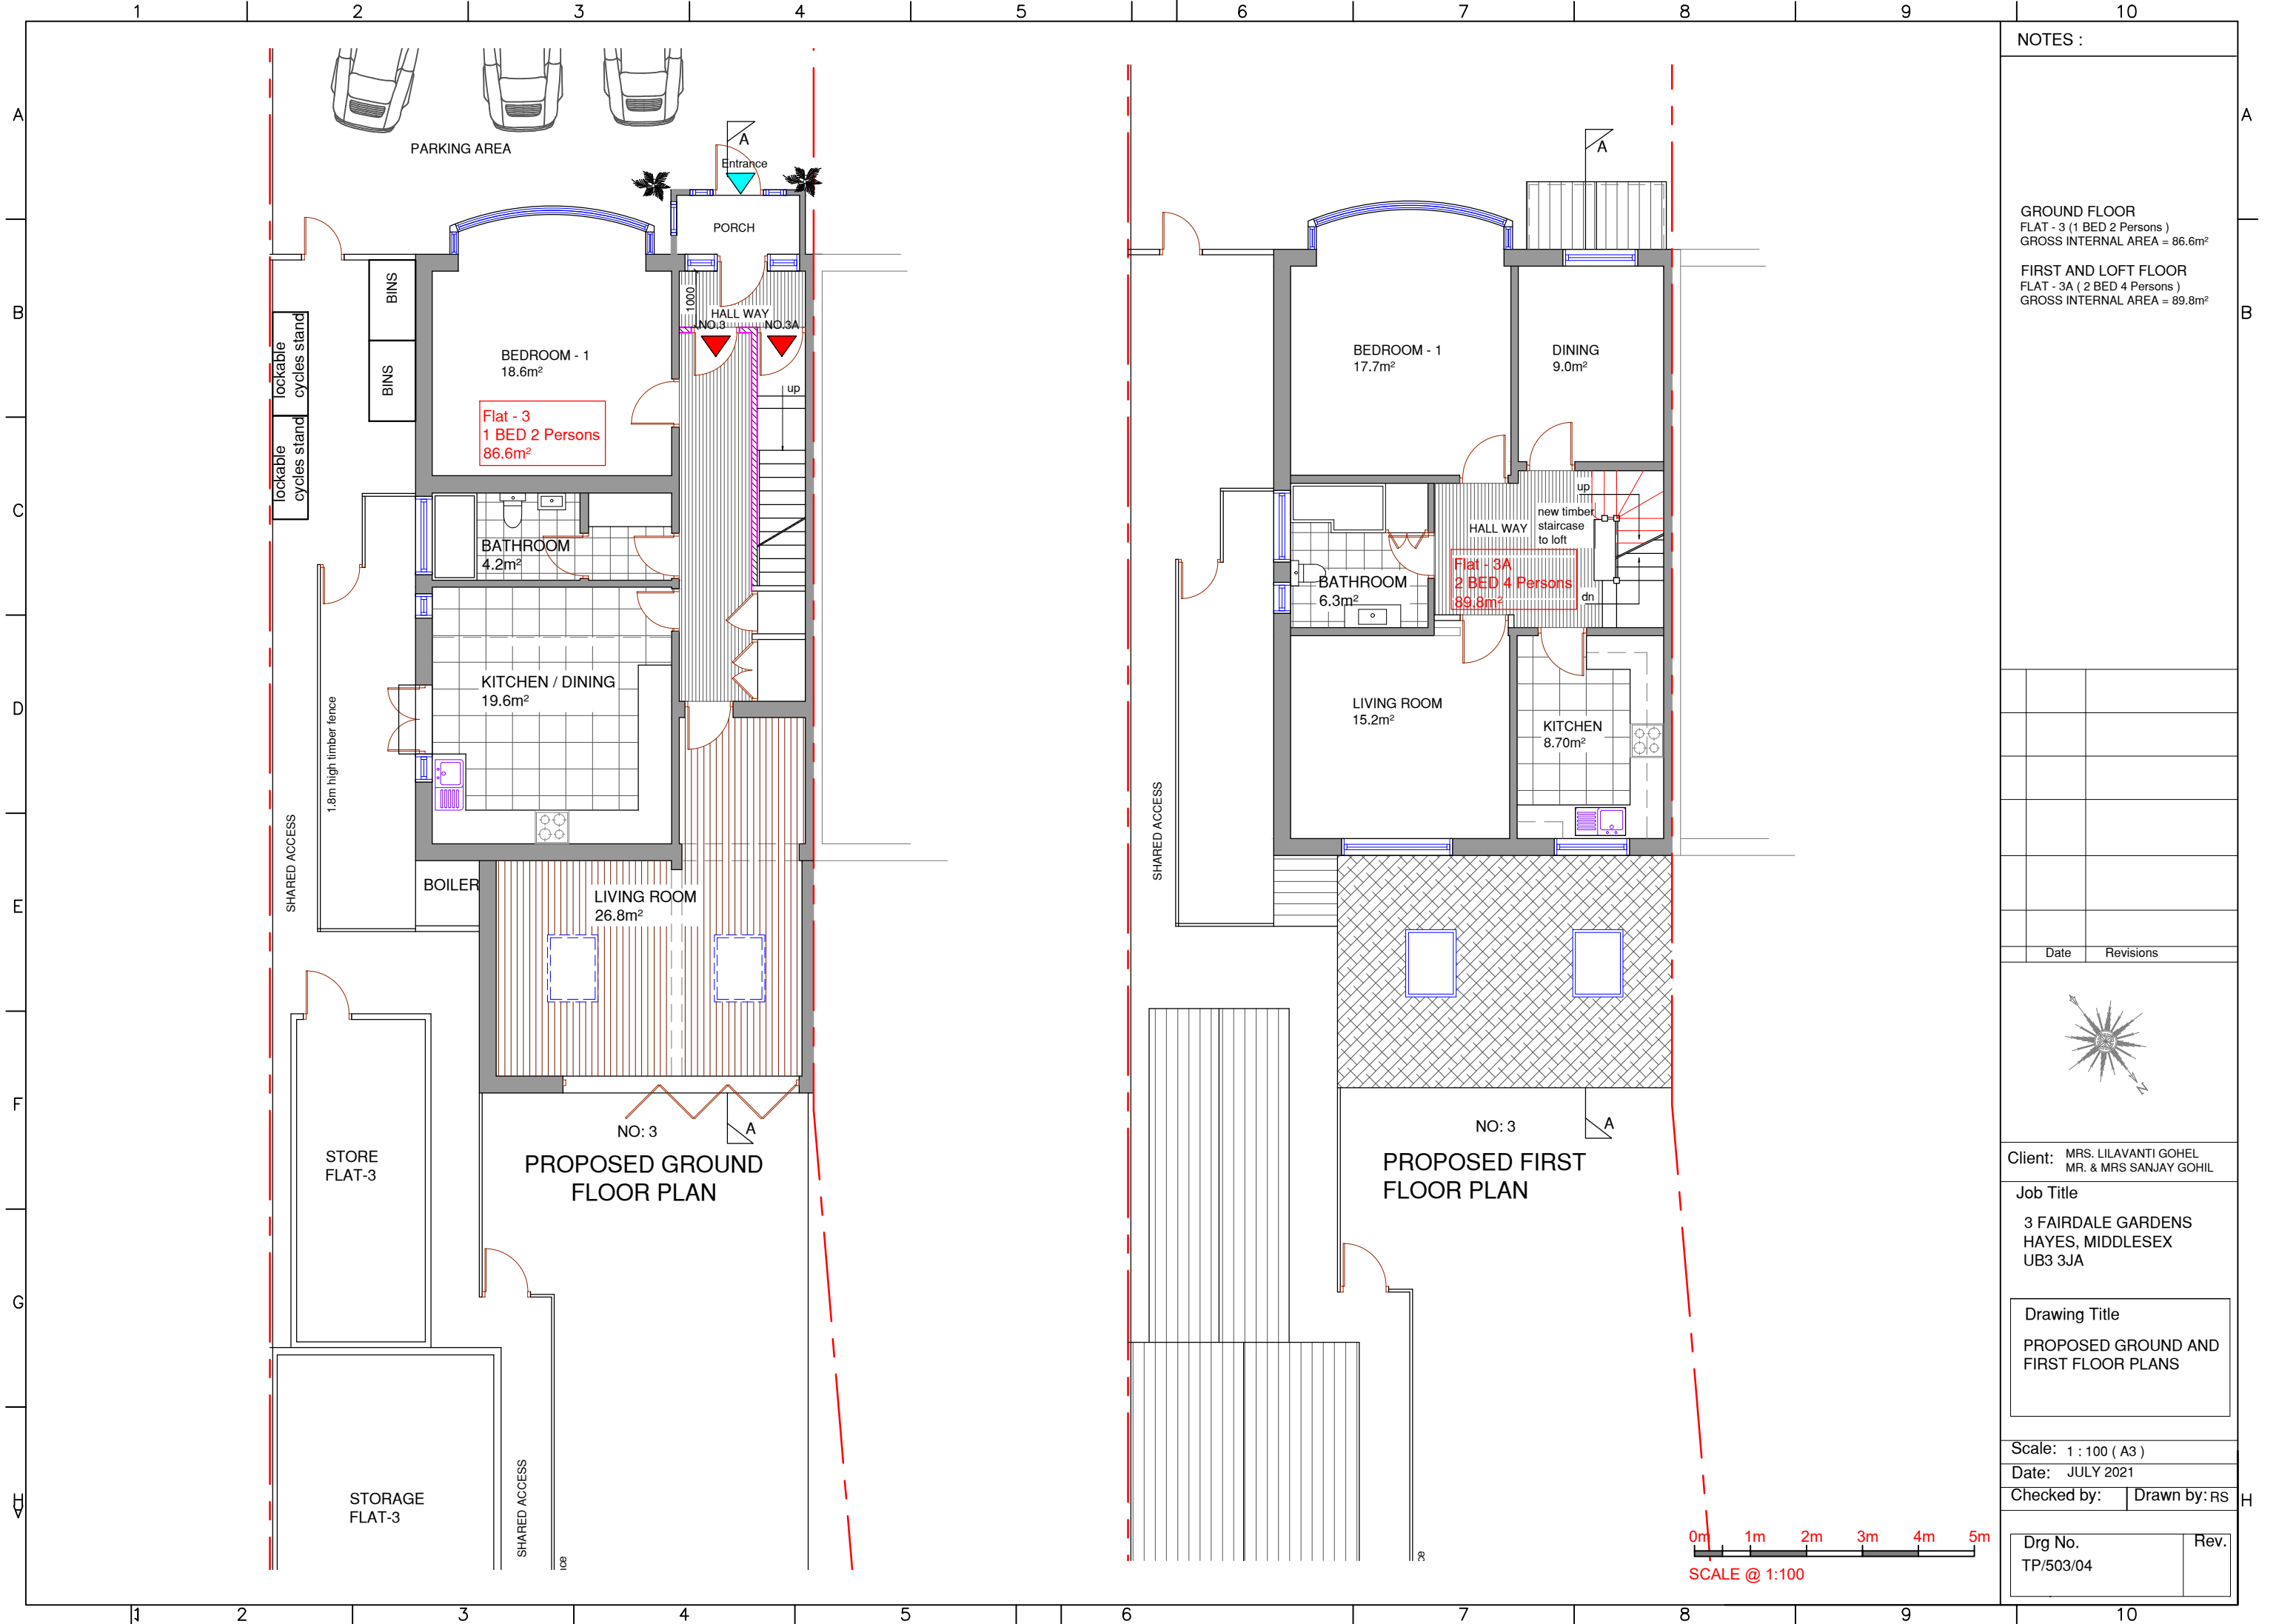


NOTES :

GROUND FLOOR
FLAT - 3 (1 BED 2 Persons)
GROSS INTERNAL AREA = 86.6m²

FIRST AND LOFT FLOOR
FLAT - 3A (2 BED 4 Persons)
GROSS INTERNAL AREA = 89.8m²

Date	Revisions
------	-----------

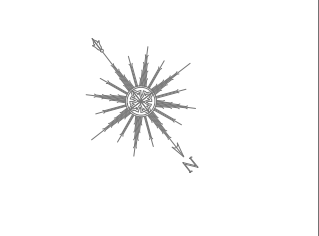

Client: MRS. LILAVANTI GOHEL
MR. & MRS SANJAY GOHIL

Job Title
3 FAIRDALE GARDENS
HAYES, MIDDLESEX
UB3 3JA

Drawing Title
PROPOSED GROUND AND
FIRST FLOOR PLANS

Scale: 1 : 100 (A3)

Date: JULY 2021

Checked by: Drawn by: RS

Drg No. TP/503/04	Rev.
----------------------	------