


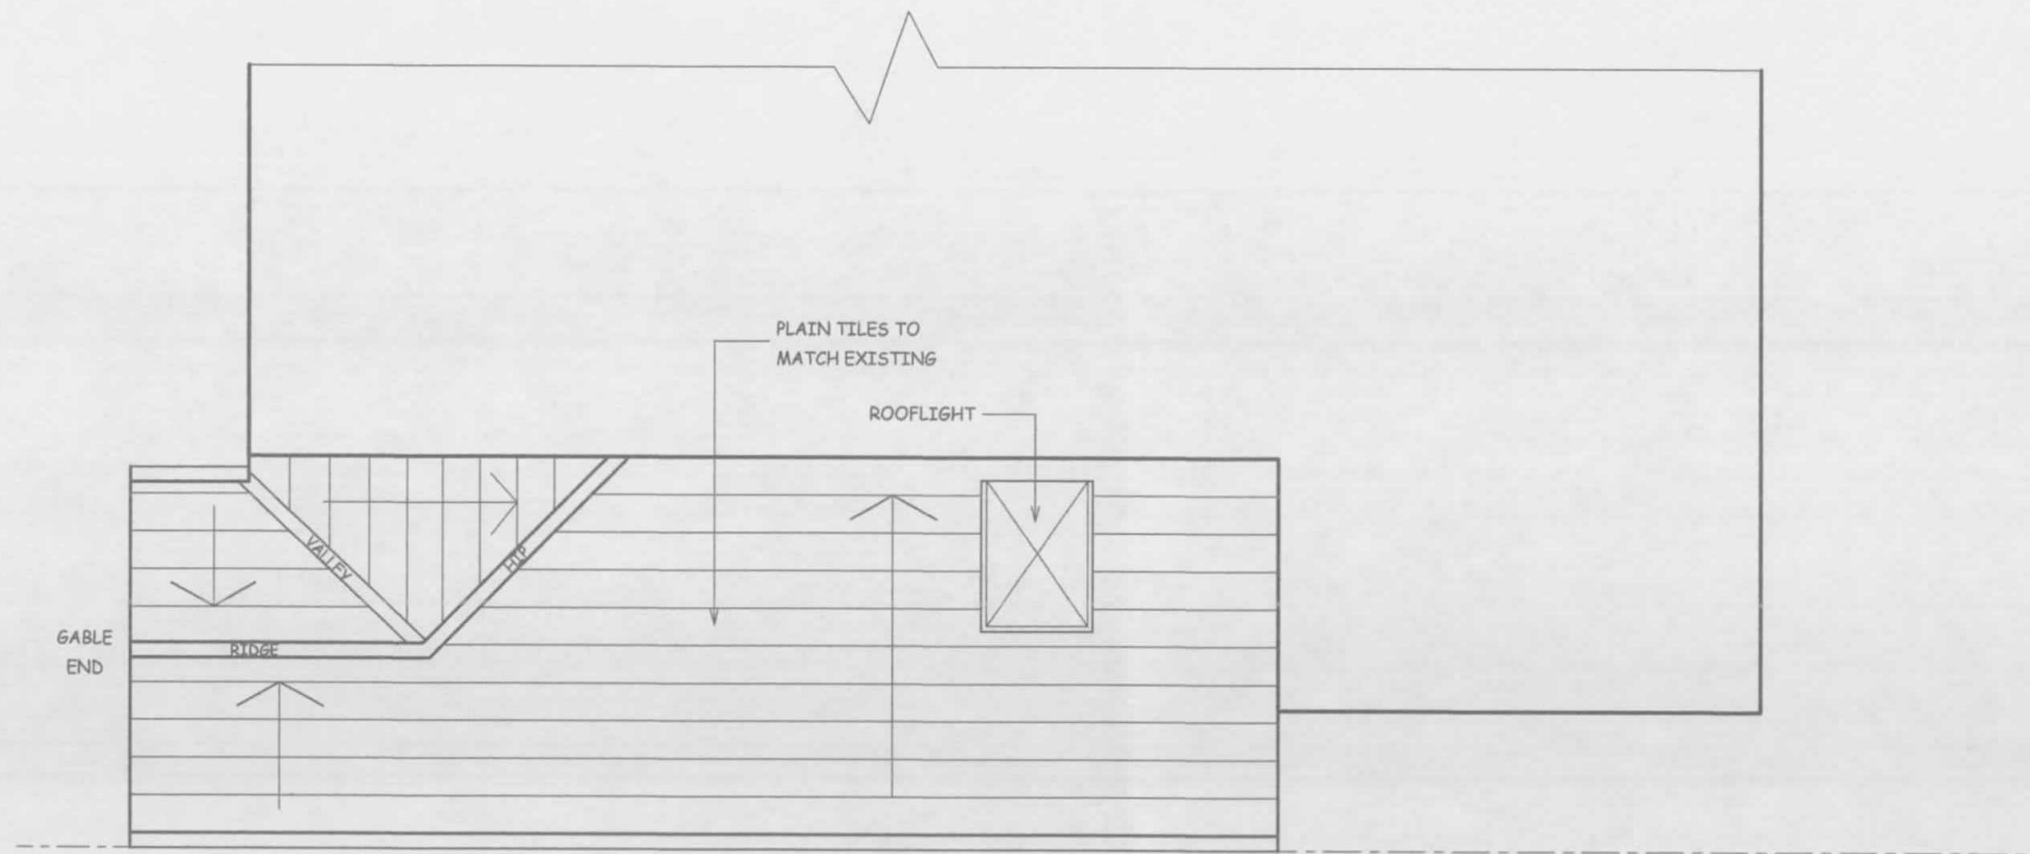

NOTES:	COPYRIGHT:	JOB TITLE	DRAWING TITLE	SCALE: 1:50	DRAWING NO. REV.	
All Dimensions must be checked on site and not scaled from this drawing.	R.P.ARCHITECTURAL SERVICES 39A,NORWICH ROAD NORTHWOOD HA6 1ND Tel: 07753 659794	69 LONG LANE HILLINGDON UB10 0AN	PROPOSED ROOF PLAN	DATE:FEB/2019	RPA/69/LL/105	
				DRAWN:RP		