




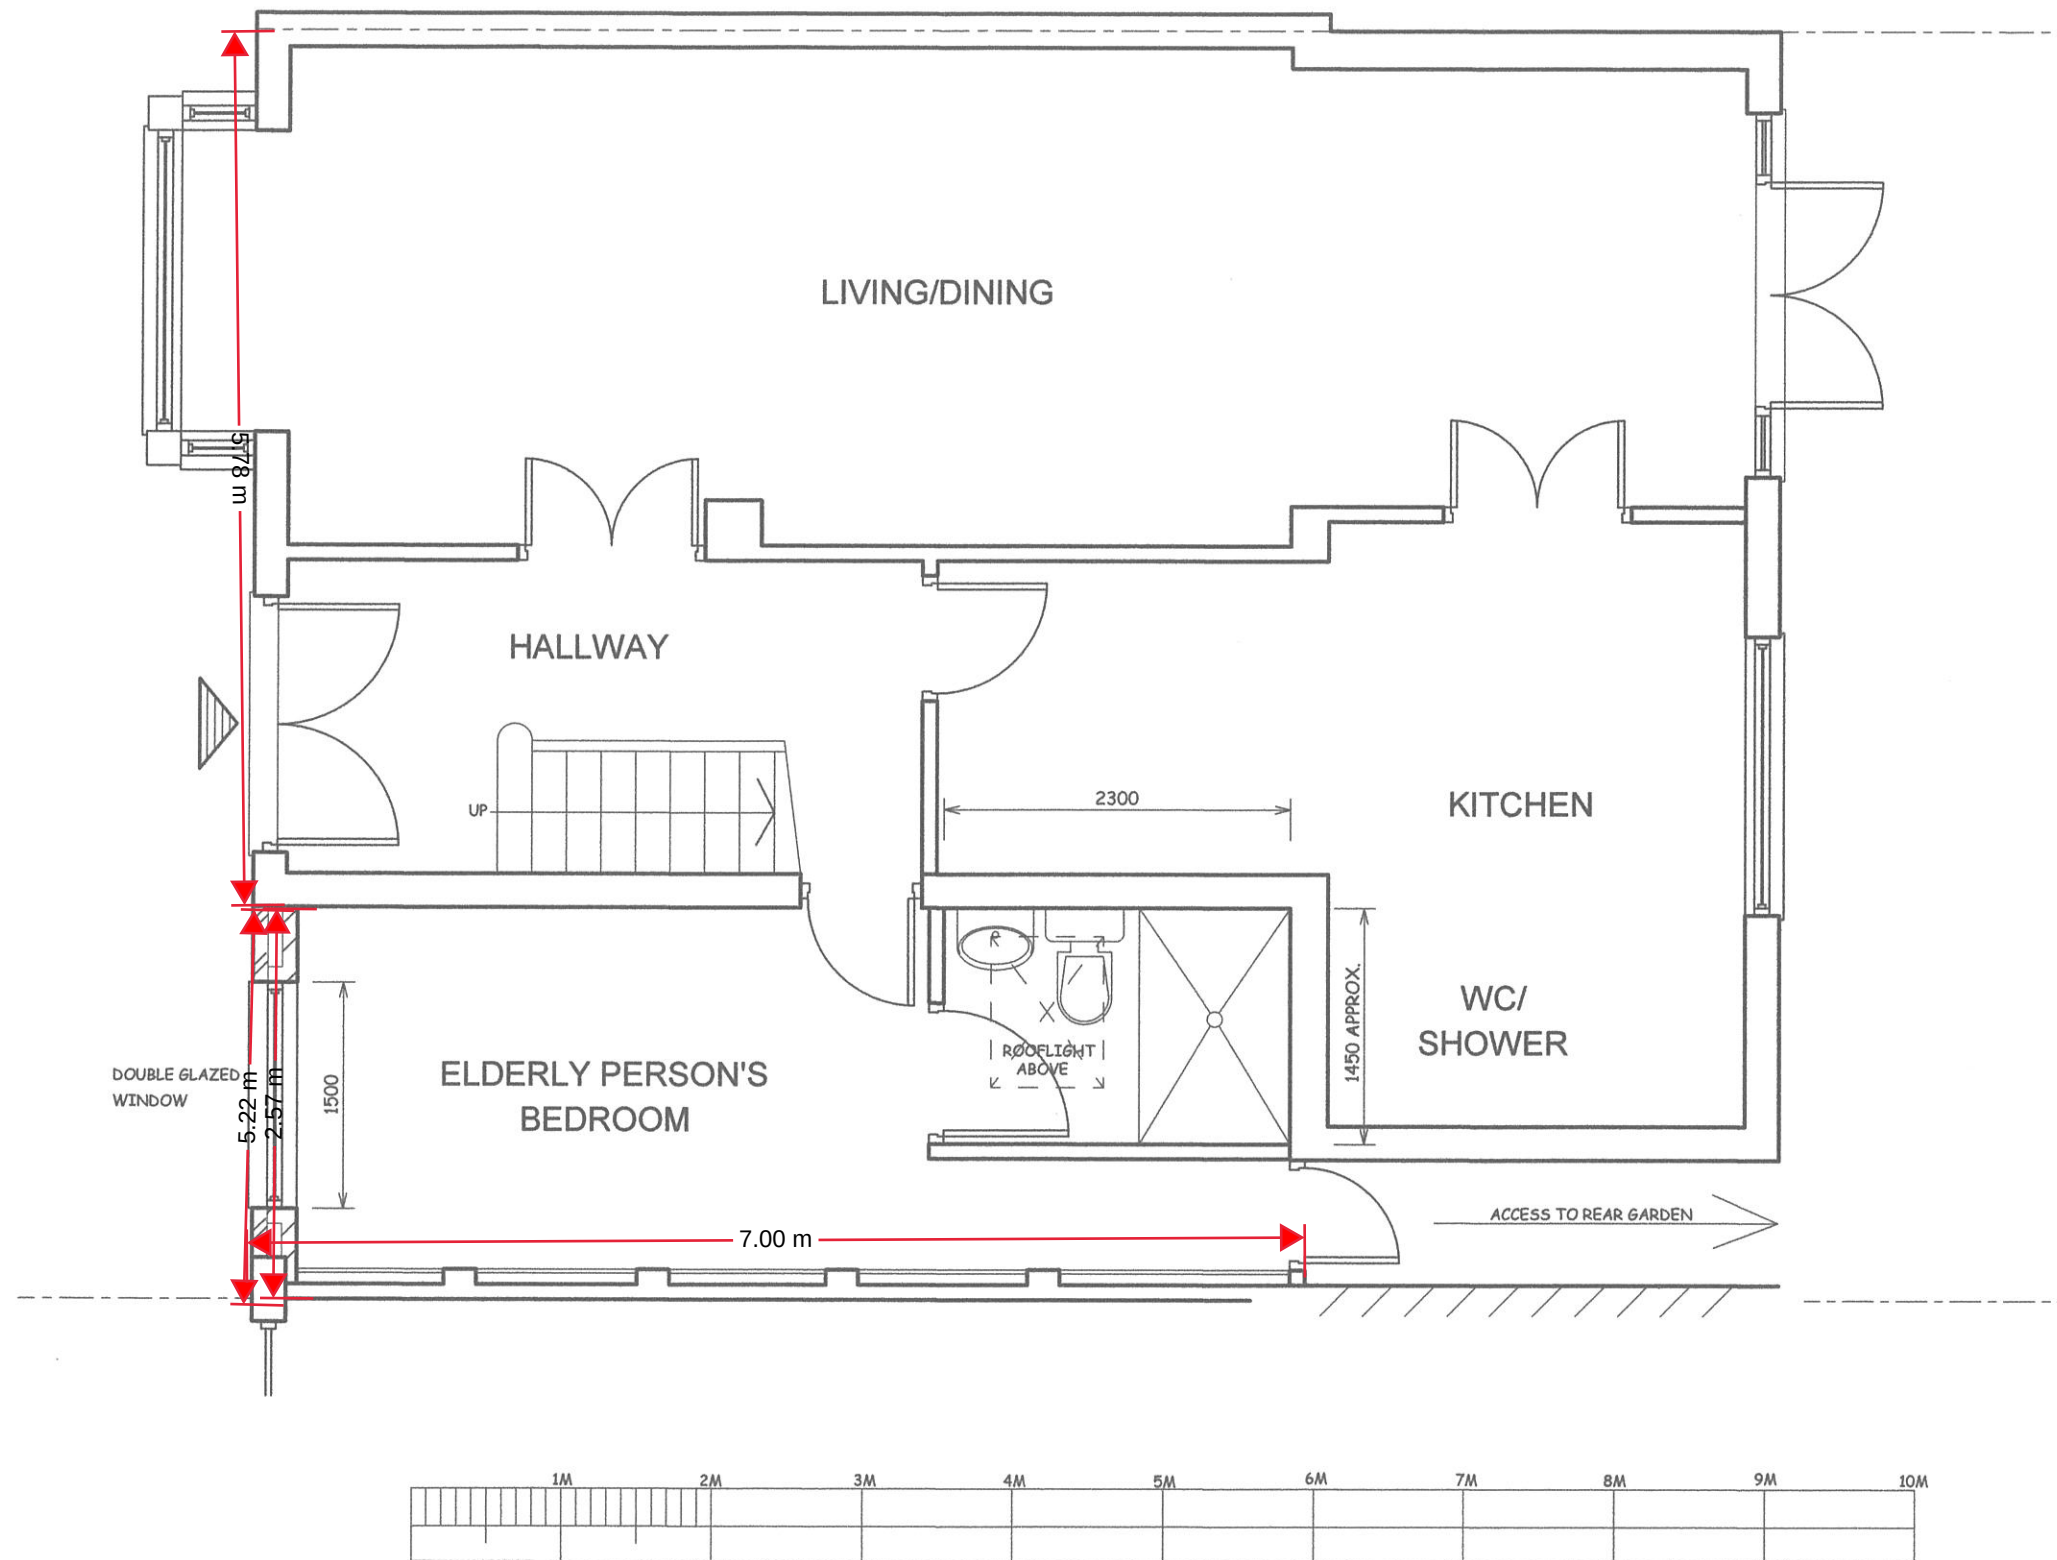


NOTES:			COPYRIGHT:	JOB TITLE	DRAWING TITLE	SCALE: 1:50		<table><tr><td>DRAWING. NO.</td><td>REV.</td></tr><tr><td>RPA/69/LL/102</td><td>A</td></tr></table>		DRAWING. NO.	REV.	RPA/69/LL/102	A
DRAWING. NO.	REV.												
RPA/69/LL/102	A												
All Dimensions must be checked on site and not scaled from this drawing.			R.P.ARCHITECTURAL SERVICES 39A,NORWICH ROAD NORTHWOOD HA6 1ND Tel: 07753 659794	69 LONG LANE HILLINGDON UB10 0AN	PROPOSED GROUND FLOOR	DATE:FEB/2019							
						DRAWN:RP							
A	18/4/2019	BAY WINDOW TO PROPOSED EXTENSION REMOVED											
REV.	DATE	DESCRIPTION											

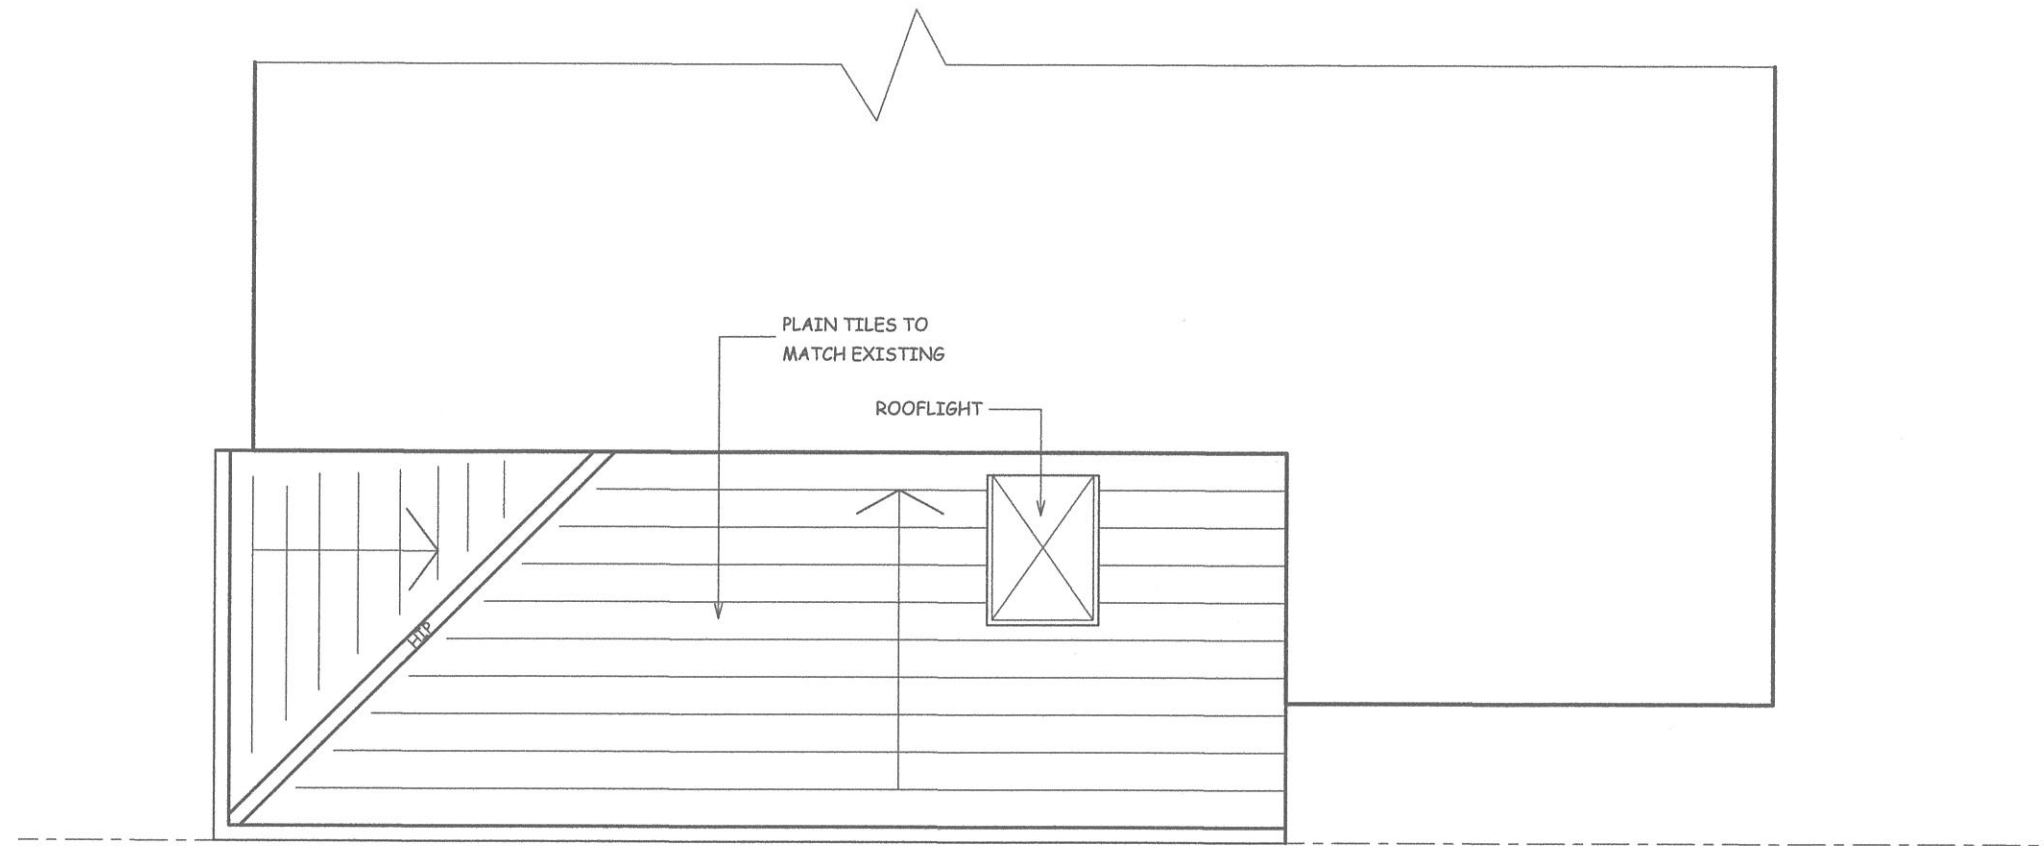

NOTES:			COPYRIGHT:	JOB TITLE	DRAWING TITLE	SCALE: 1:50		<table><tr><td>DRAWING. NO.</td><td>REV.</td></tr><tr><td>RPA/69/LL/105</td><td>A</td></tr></table>		DRAWING. NO.	REV.	RPA/69/LL/105	A
DRAWING. NO.	REV.												
RPA/69/LL/105	A												
All Dimensions must be checked on site and not scaled from this drawing. <table><tr><td>A</td><td>18/4/2019</td><td>ROOF PLAN AMENDED TO REFLECT REMOVAL OF BAY WINDOW</td></tr><tr><td>REV.</td><td>DATE</td><td>DESCRIPTION</td></tr></table>			A	18/4/2019	ROOF PLAN AMENDED TO REFLECT REMOVAL OF BAY WINDOW	REV.	DATE			DESCRIPTION	R.P.ARCHITECTURAL SERVICES 39A,NORWICH ROAD NORTHWOOD HA6 1ND Tel: 07753 659794	69 LONG LANE HILLINGDON UB10 0AN	PROPOSED ROOF PLAN
			A	18/4/2019	ROOF PLAN AMENDED TO REFLECT REMOVAL OF BAY WINDOW								
			REV.	DATE	DESCRIPTION								
DRAWN:RP													

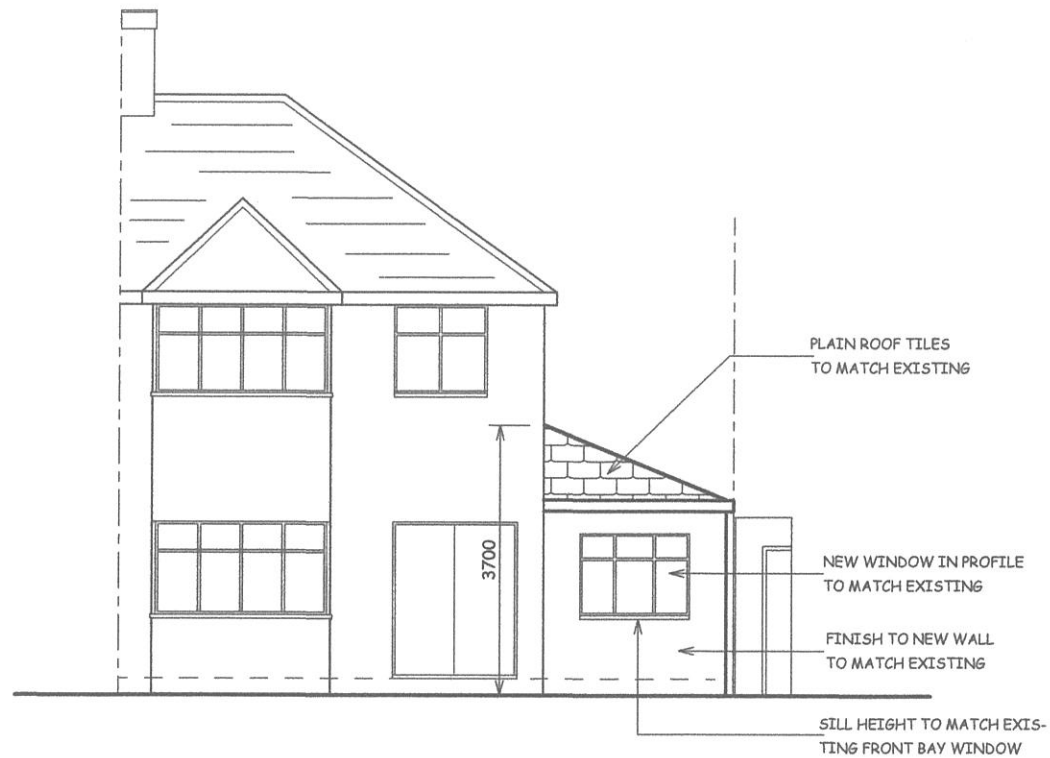


PROPOSED FRONT

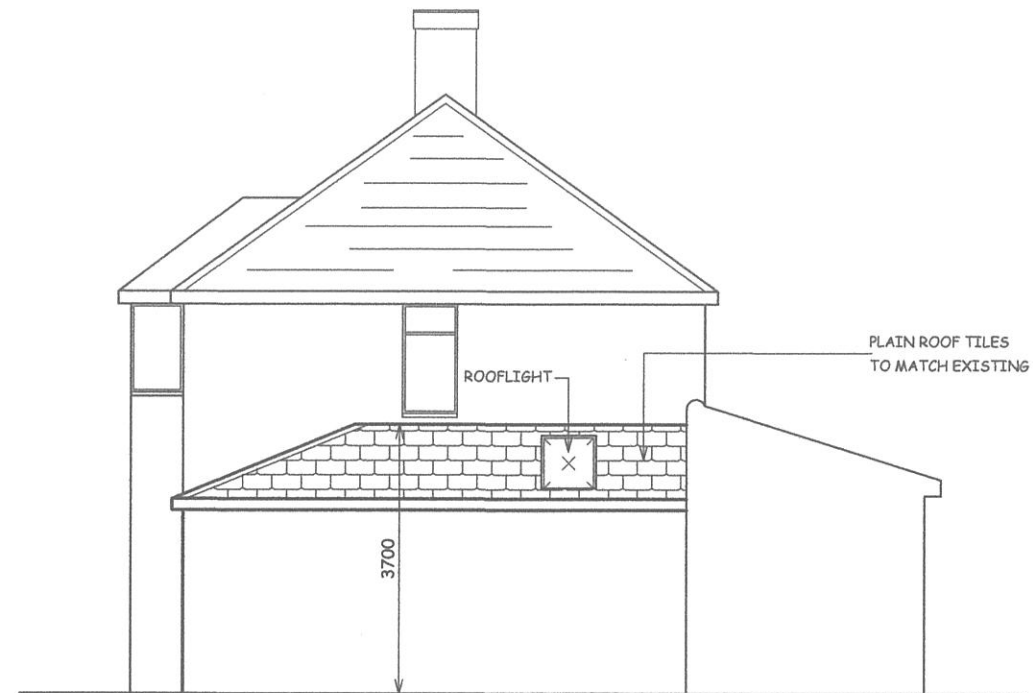

PROPOSED FLANK WALL



PROPOSED REAR

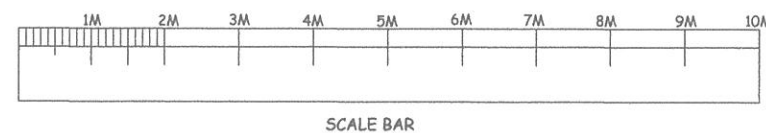

NOTES :
ALL DIMENSIONS MUST BE CHECKED ON SITE AND
NOT SCALED FROM THIS DRAWING

A	18/4/2019	FRONT BAY WINDOW REMOVED.ELEVATIONS AMENDED ACCORDINGLY
DATE	REVISION	

COPYRIGHT:

R.P.ARCHITECTURAL SERVICES
39A NORWICH ROAD
NORTHWOOD
MIDDLESEX
HA6 1ND

Tel: 07753 659794

CLIENT:

JOB TITLE:

69 LONG LANE
HILLINGDON
UB10 0AN

DRAWING TITLE:

PROPOSED ELEVATIONS

SCALE : 1:100

DATE:FEB/2019

DRAWN: RPA

DRG. NO.

RPA/69/LL/104

REV.

A