



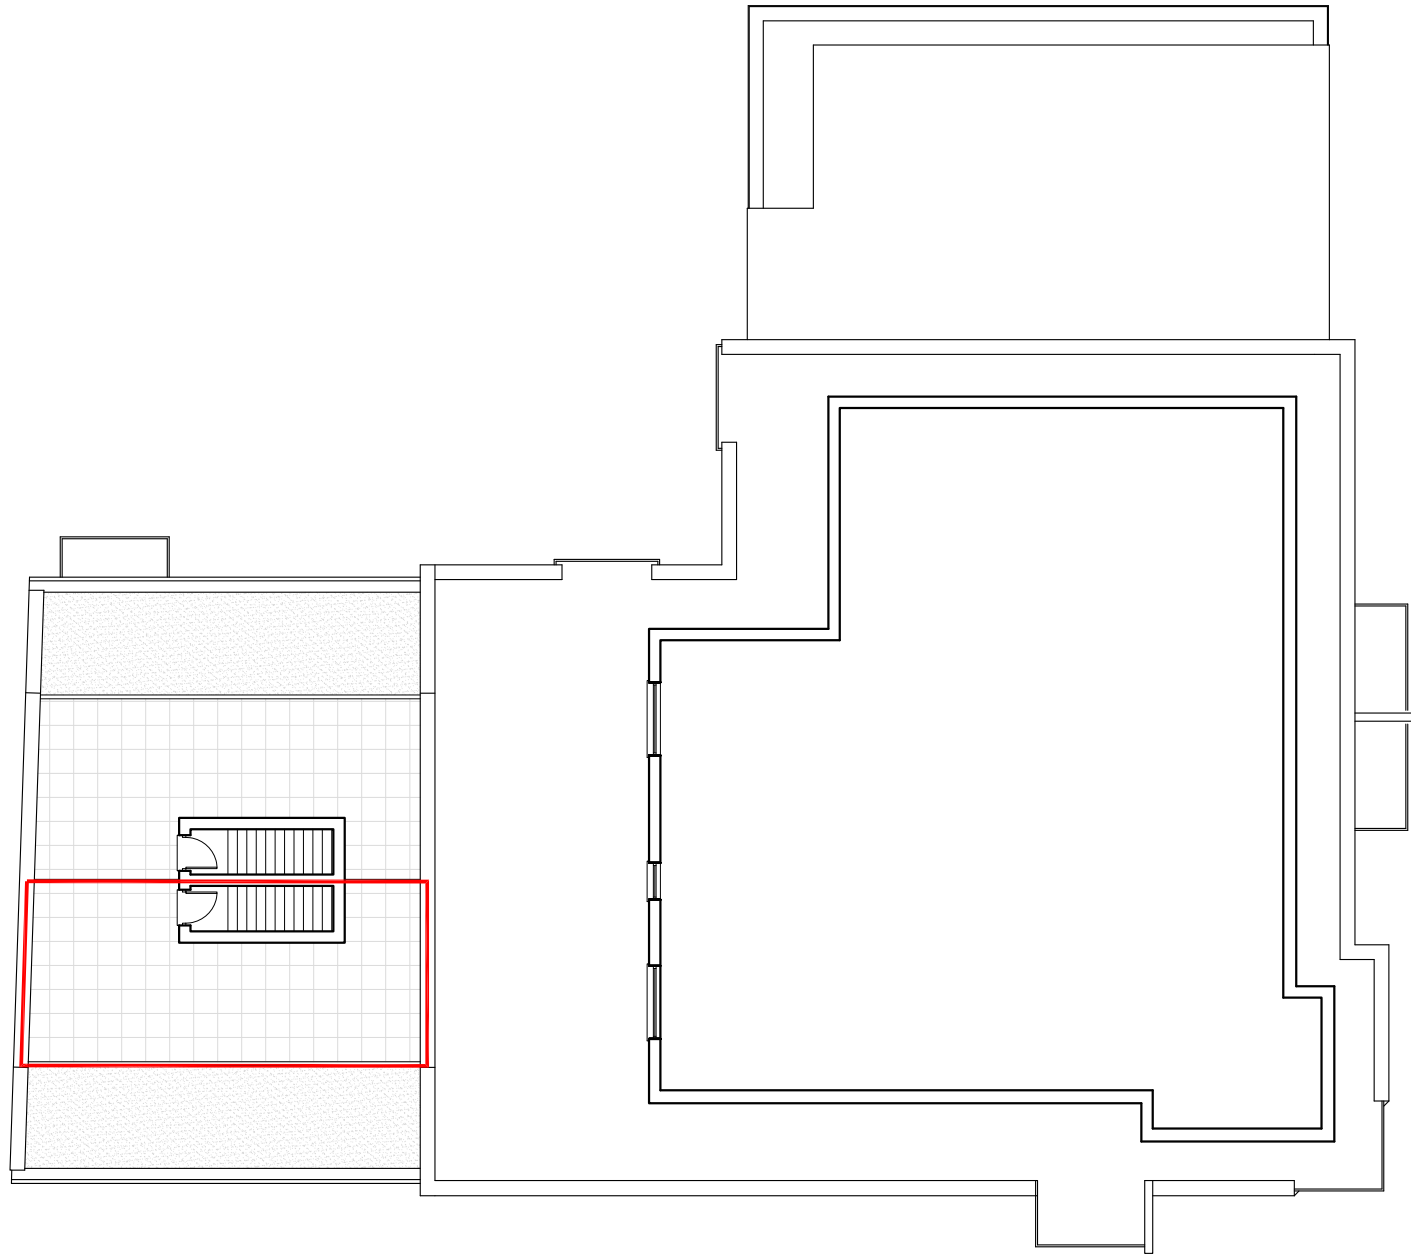


ROOF TERRACE PLAN
AS EXISTING

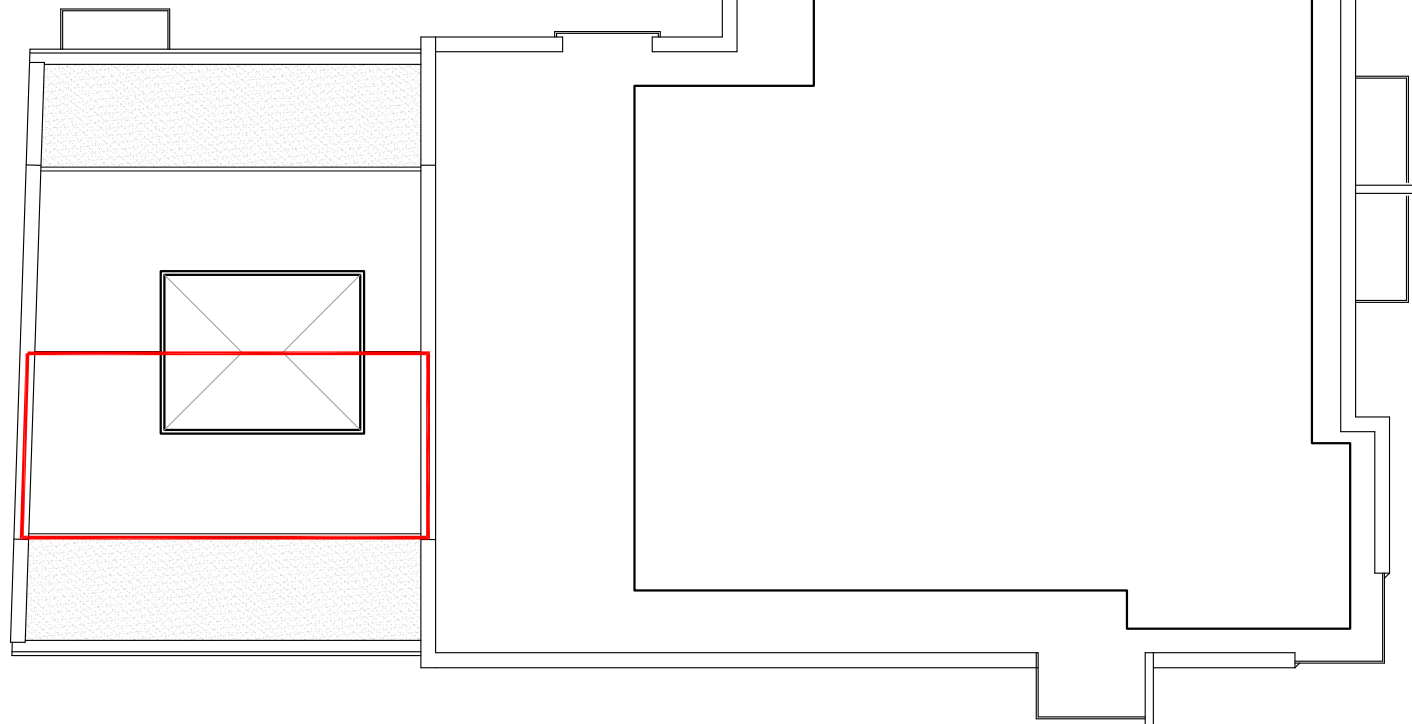

ROOF PLAN
AS EXISTING



This drawing has been prepared by VMA and the data contained herein may be used or reproduced only with VMA's approval.

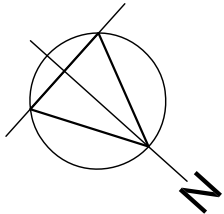

00	09.02.15	FOR PLANNING
----	----------	--------------

VMArchitects



21 Sunningfields Road, London NW4 4QR
tel: 020 8203 1240 VMA@vm-architects.com

Job title
16 WATERS REACH APARTMENTS,
10 RESERVOIR ROAD, RUISLIP HA4 7TU

Drawing title
ROOF TERRACE & ROOF PLAN
AS EXISTING

Scale	Date
1:200@ A3	Dec 14

Drawing No.	Rev. No.
323/001	00

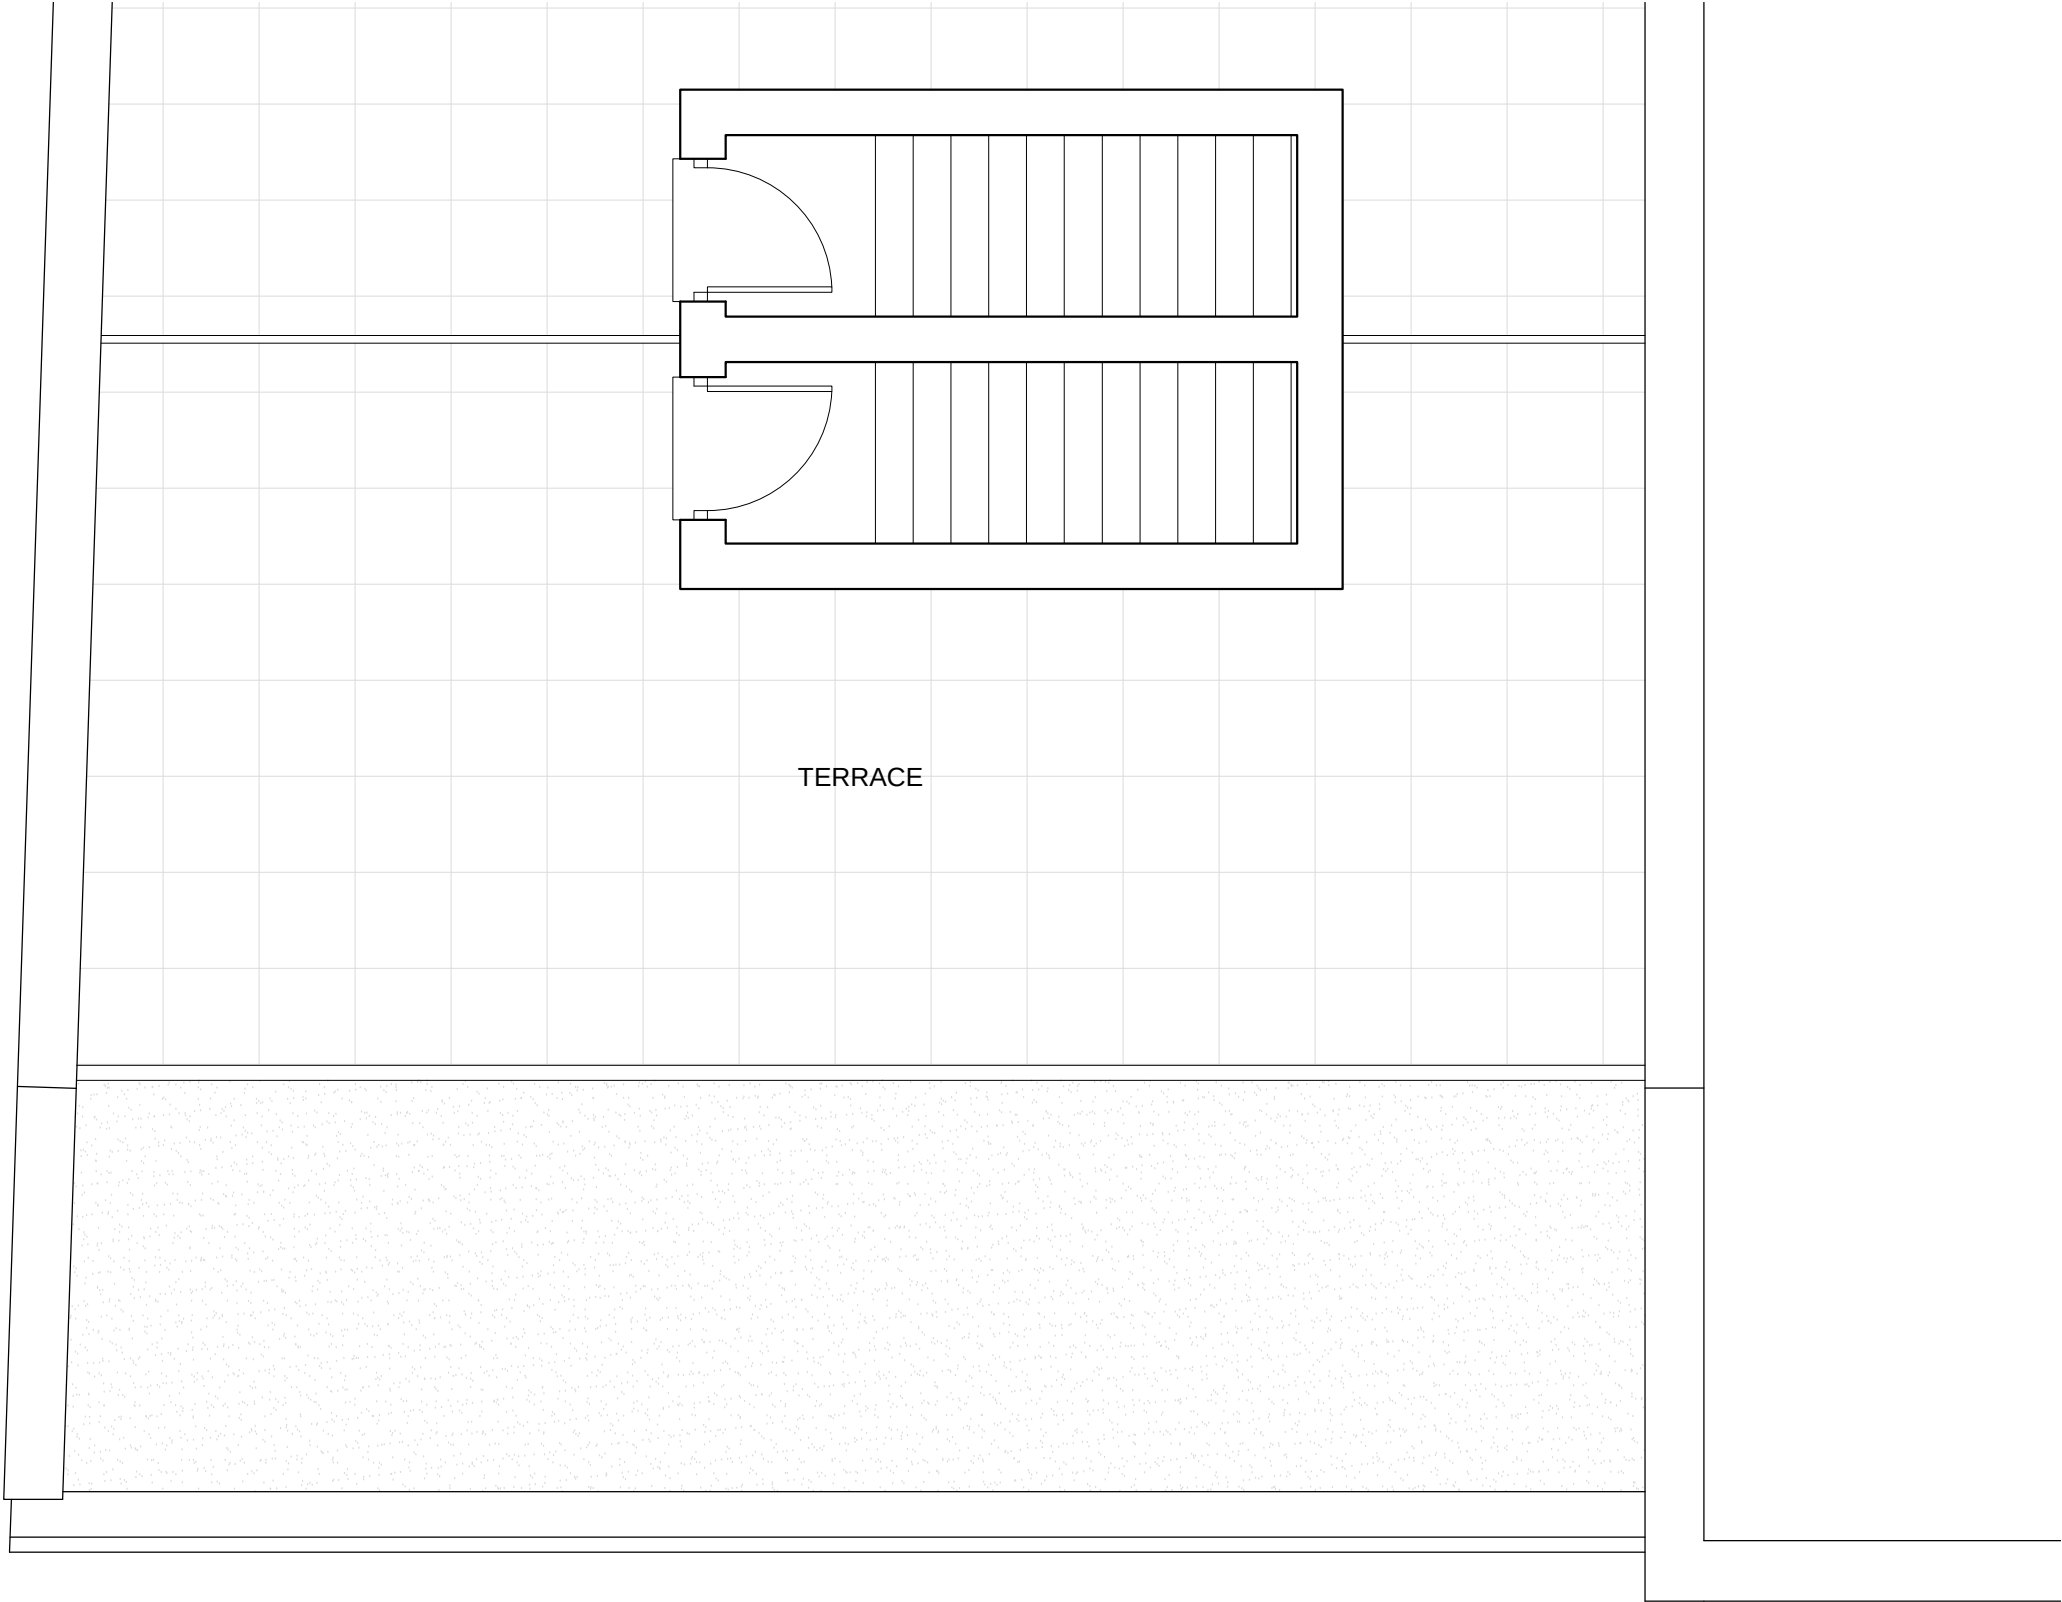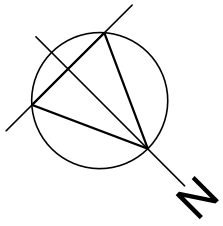

00	09.02.15	FOR PLANNING
----	----------	--------------

VMA r c h i t e c t s

21 Sunningfields Road, London NW4 4QR
tel: 020 8203 1240 VMA@vm-architects.com

Job title
16 WATERS REACH APARTMENTS,
10 RESERVOIR ROAD, RUISLIP HA4 7TU



Drawing title
ROOF TERRACE PLAN
AS EXISTING

Scale	Date
1:50@ A3	Dec 14

Drawing No.	Rev. No.
323/002	00

ROOF TERRACE PLAN
AS EXISTING

This drawing has been prepared by VMA and the data contained herein may be used or reproduced only with VMA' approval.

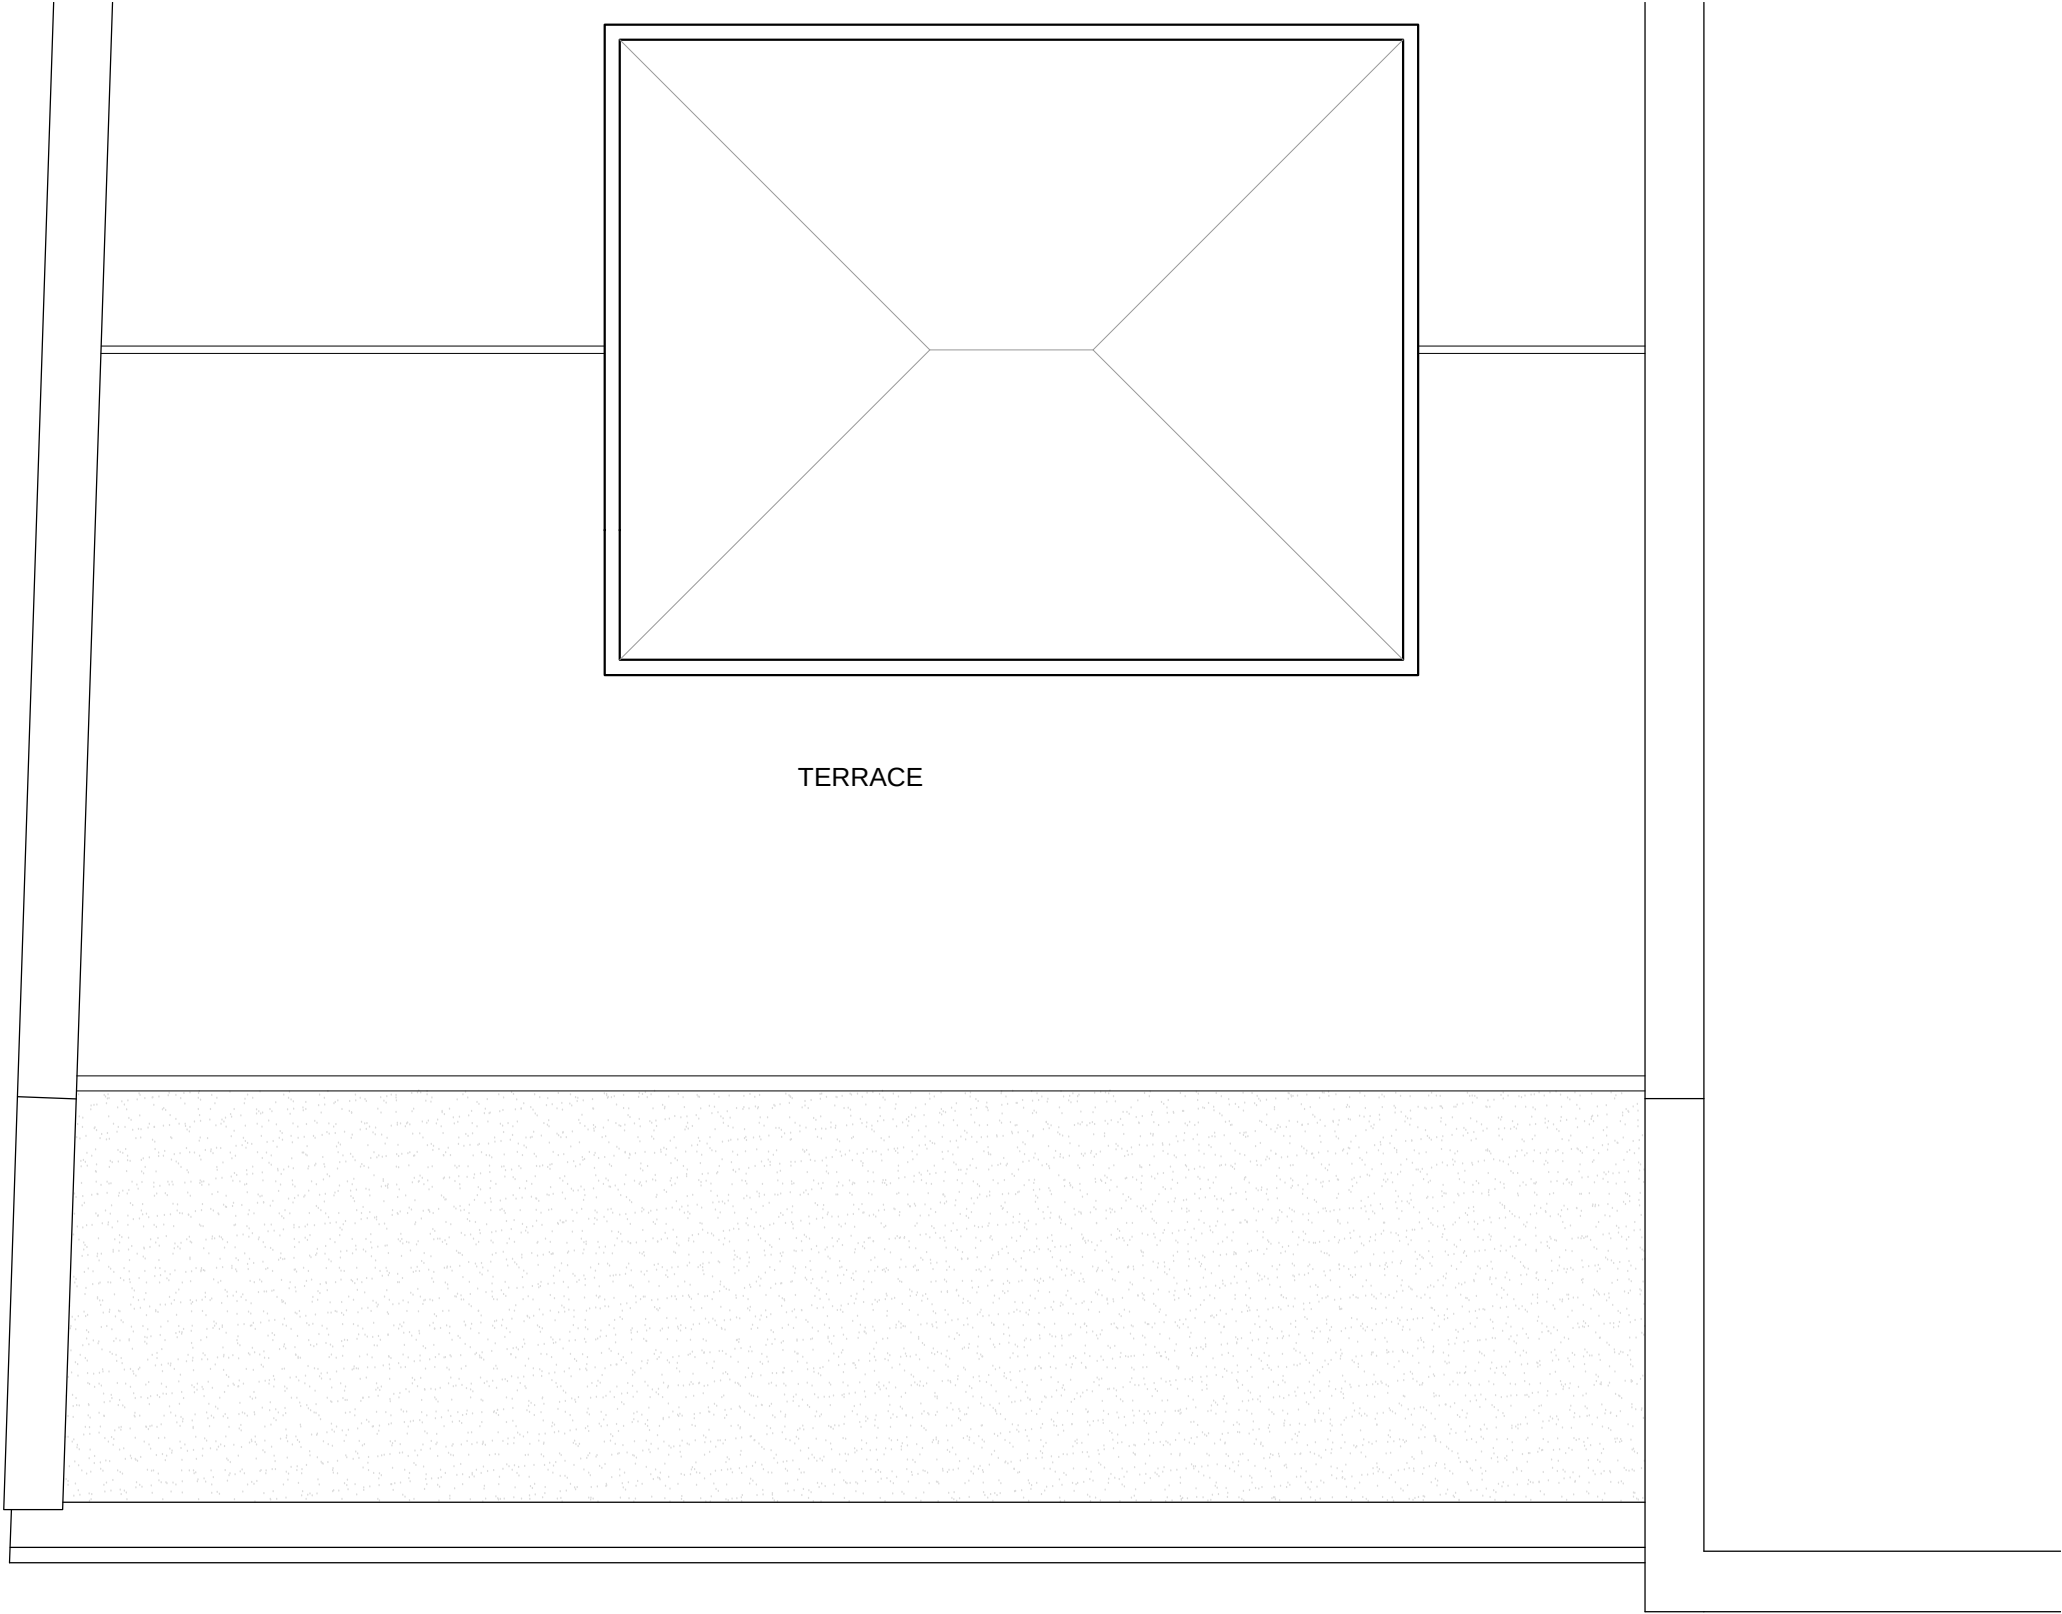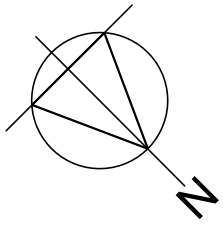

00	09.02.15	FOR PLANNING
----	----------	--------------

VMArchitects

21 Sunningfields Road, London NW4 4QR
tel: 020 8203 1240 VMA@vm-architects.com

Job title
16 WATERS REACH APARTMENTS,
10 RESERVOIR ROAD, RUISLIP HA4 7TU




Drawing title
ROOF TERRACE PLAN
AS EXISTING

Scale	Date
1:50@ A3	Dec 14

Drawing No.	Rev. No.
323/003	00

ROOF PLAN
AS EXISTING

This drawing has been prepared by VMA and the data contained herein may be used or reproduced only with VMA' approval.

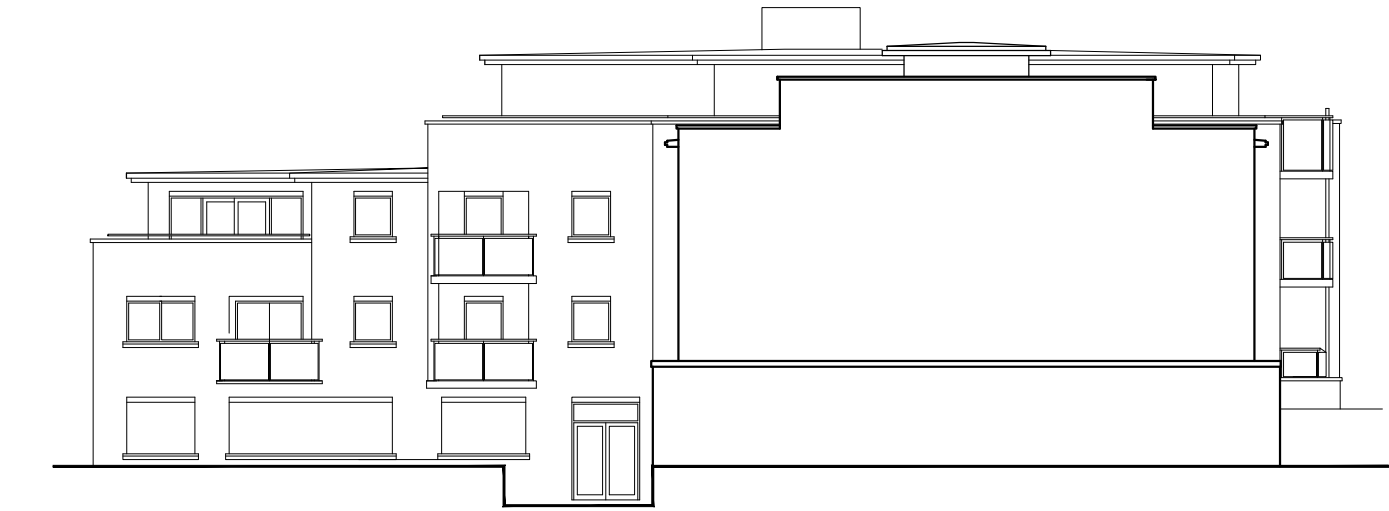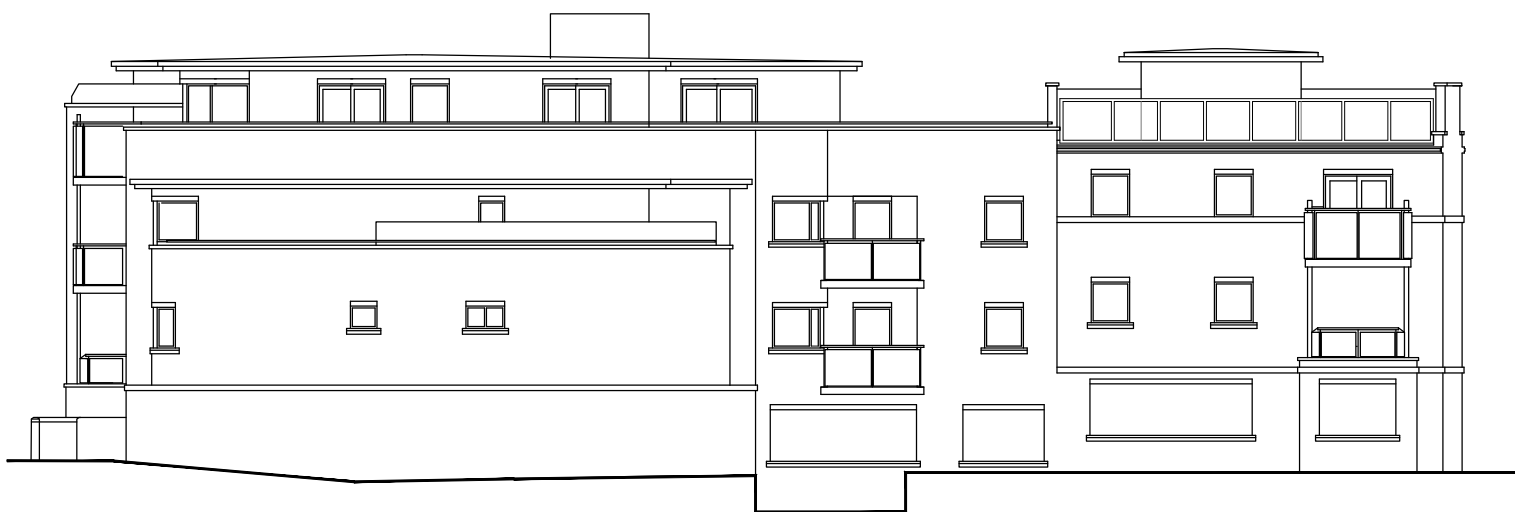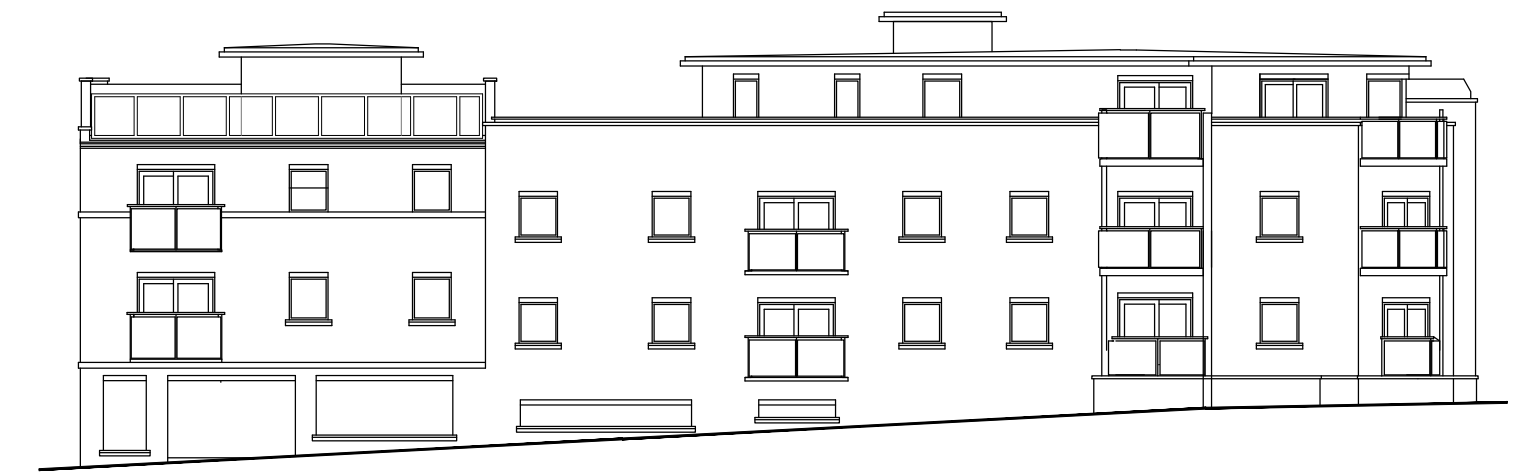

00	09.02.15	FOR PLANNING
----	----------	--------------

VMArchitects

21 Sunningfields Road, London NW4 4QR
tel: 020 8203 1240 VMA@vm-architects.com


Job title
16 WATERS REACH APARTMENTS,
10 RESERVOIR ROAD, RUISLIP HA4 7TU

Drawing title
ELEVATIONS
AS EXISTING

Scale	Date
1:200@ A3	Dec 14


Drawing No.	Rev. No.
323/005	00

ELEVATIONS
AS EXISTING

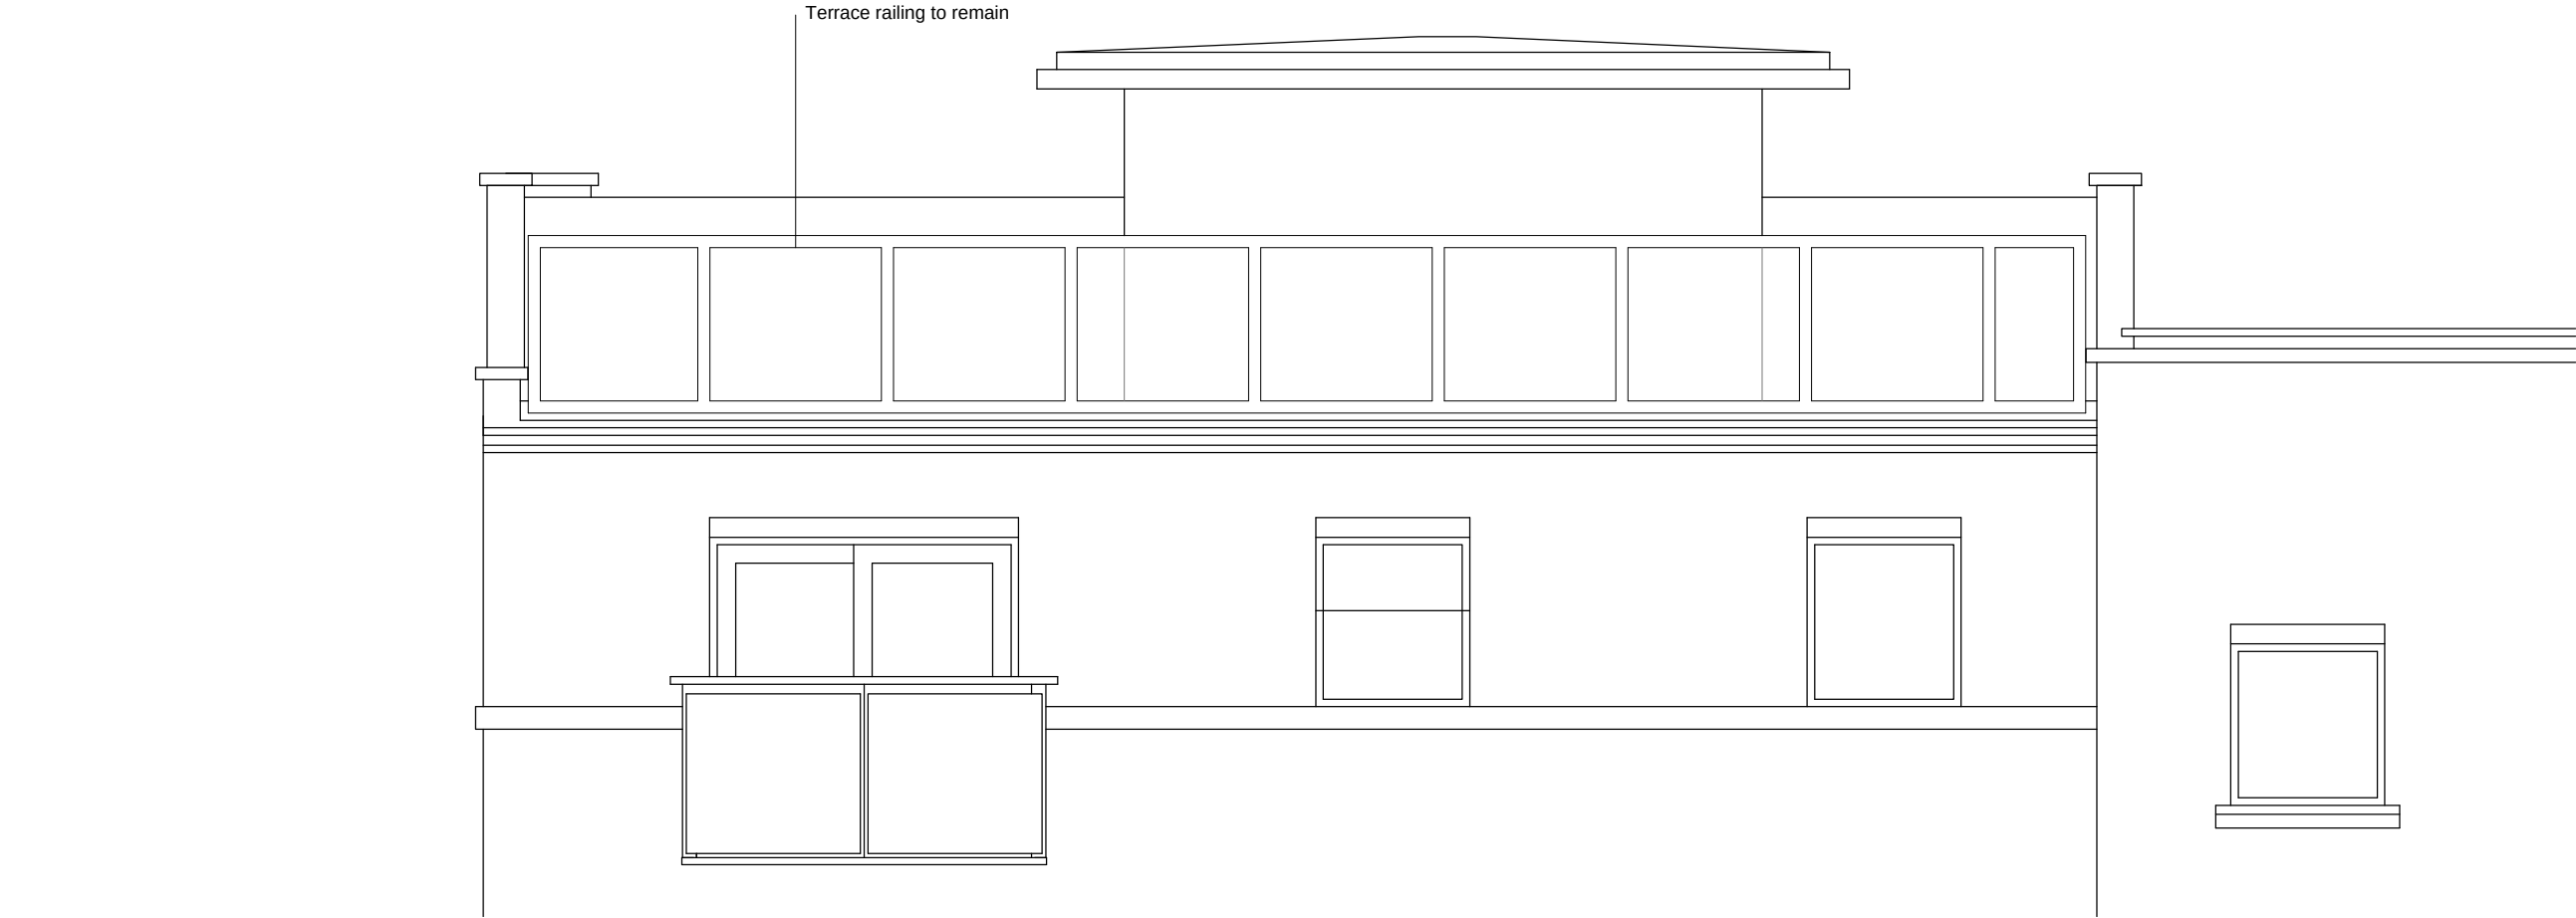

NORTH - EAST ELEVATION
AS EXISTING

This drawing has been prepared by VMA and the data contained herein may be used or reproduced only with VMA' approval.

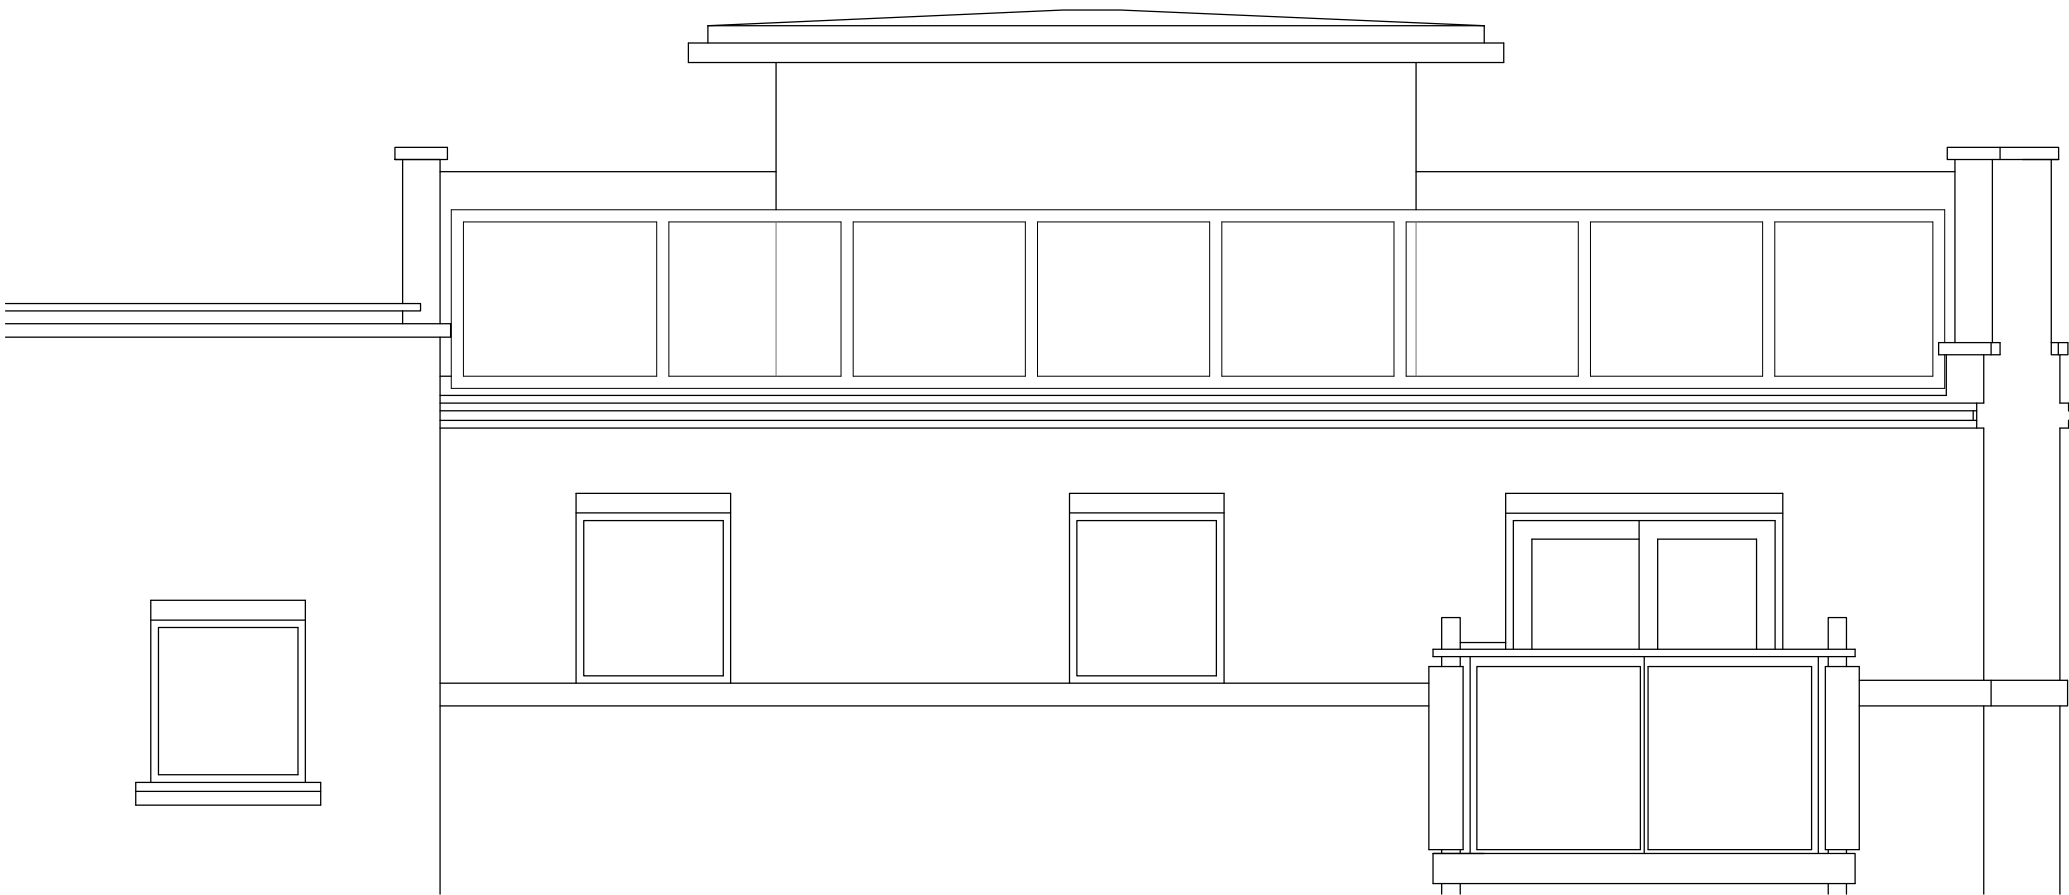

SOUTH - WEST ELEVATION
AS EXISTING

00	09.02.15	FOR PLANNING
----	----------	--------------

VMA r c h i t e c t s

21 Sunningfields Road, London NW4 4QR
tel: 020 8203 1240 VMA@vm-architects.com



Job title
16 WATERS REACH APARTMENTS,
10 RESERVOIR ROAD, RUISLIP HA4 7TU

Drawing title
ELEVATIONS
AS EXISTING

Scale	Date
1:50@ A3	Dec 14

Drawing No.	Rev. No.
323/006	00

This drawing has been prepared by VMA and the data contained herein may be used or reproduced only with VMA' approval.

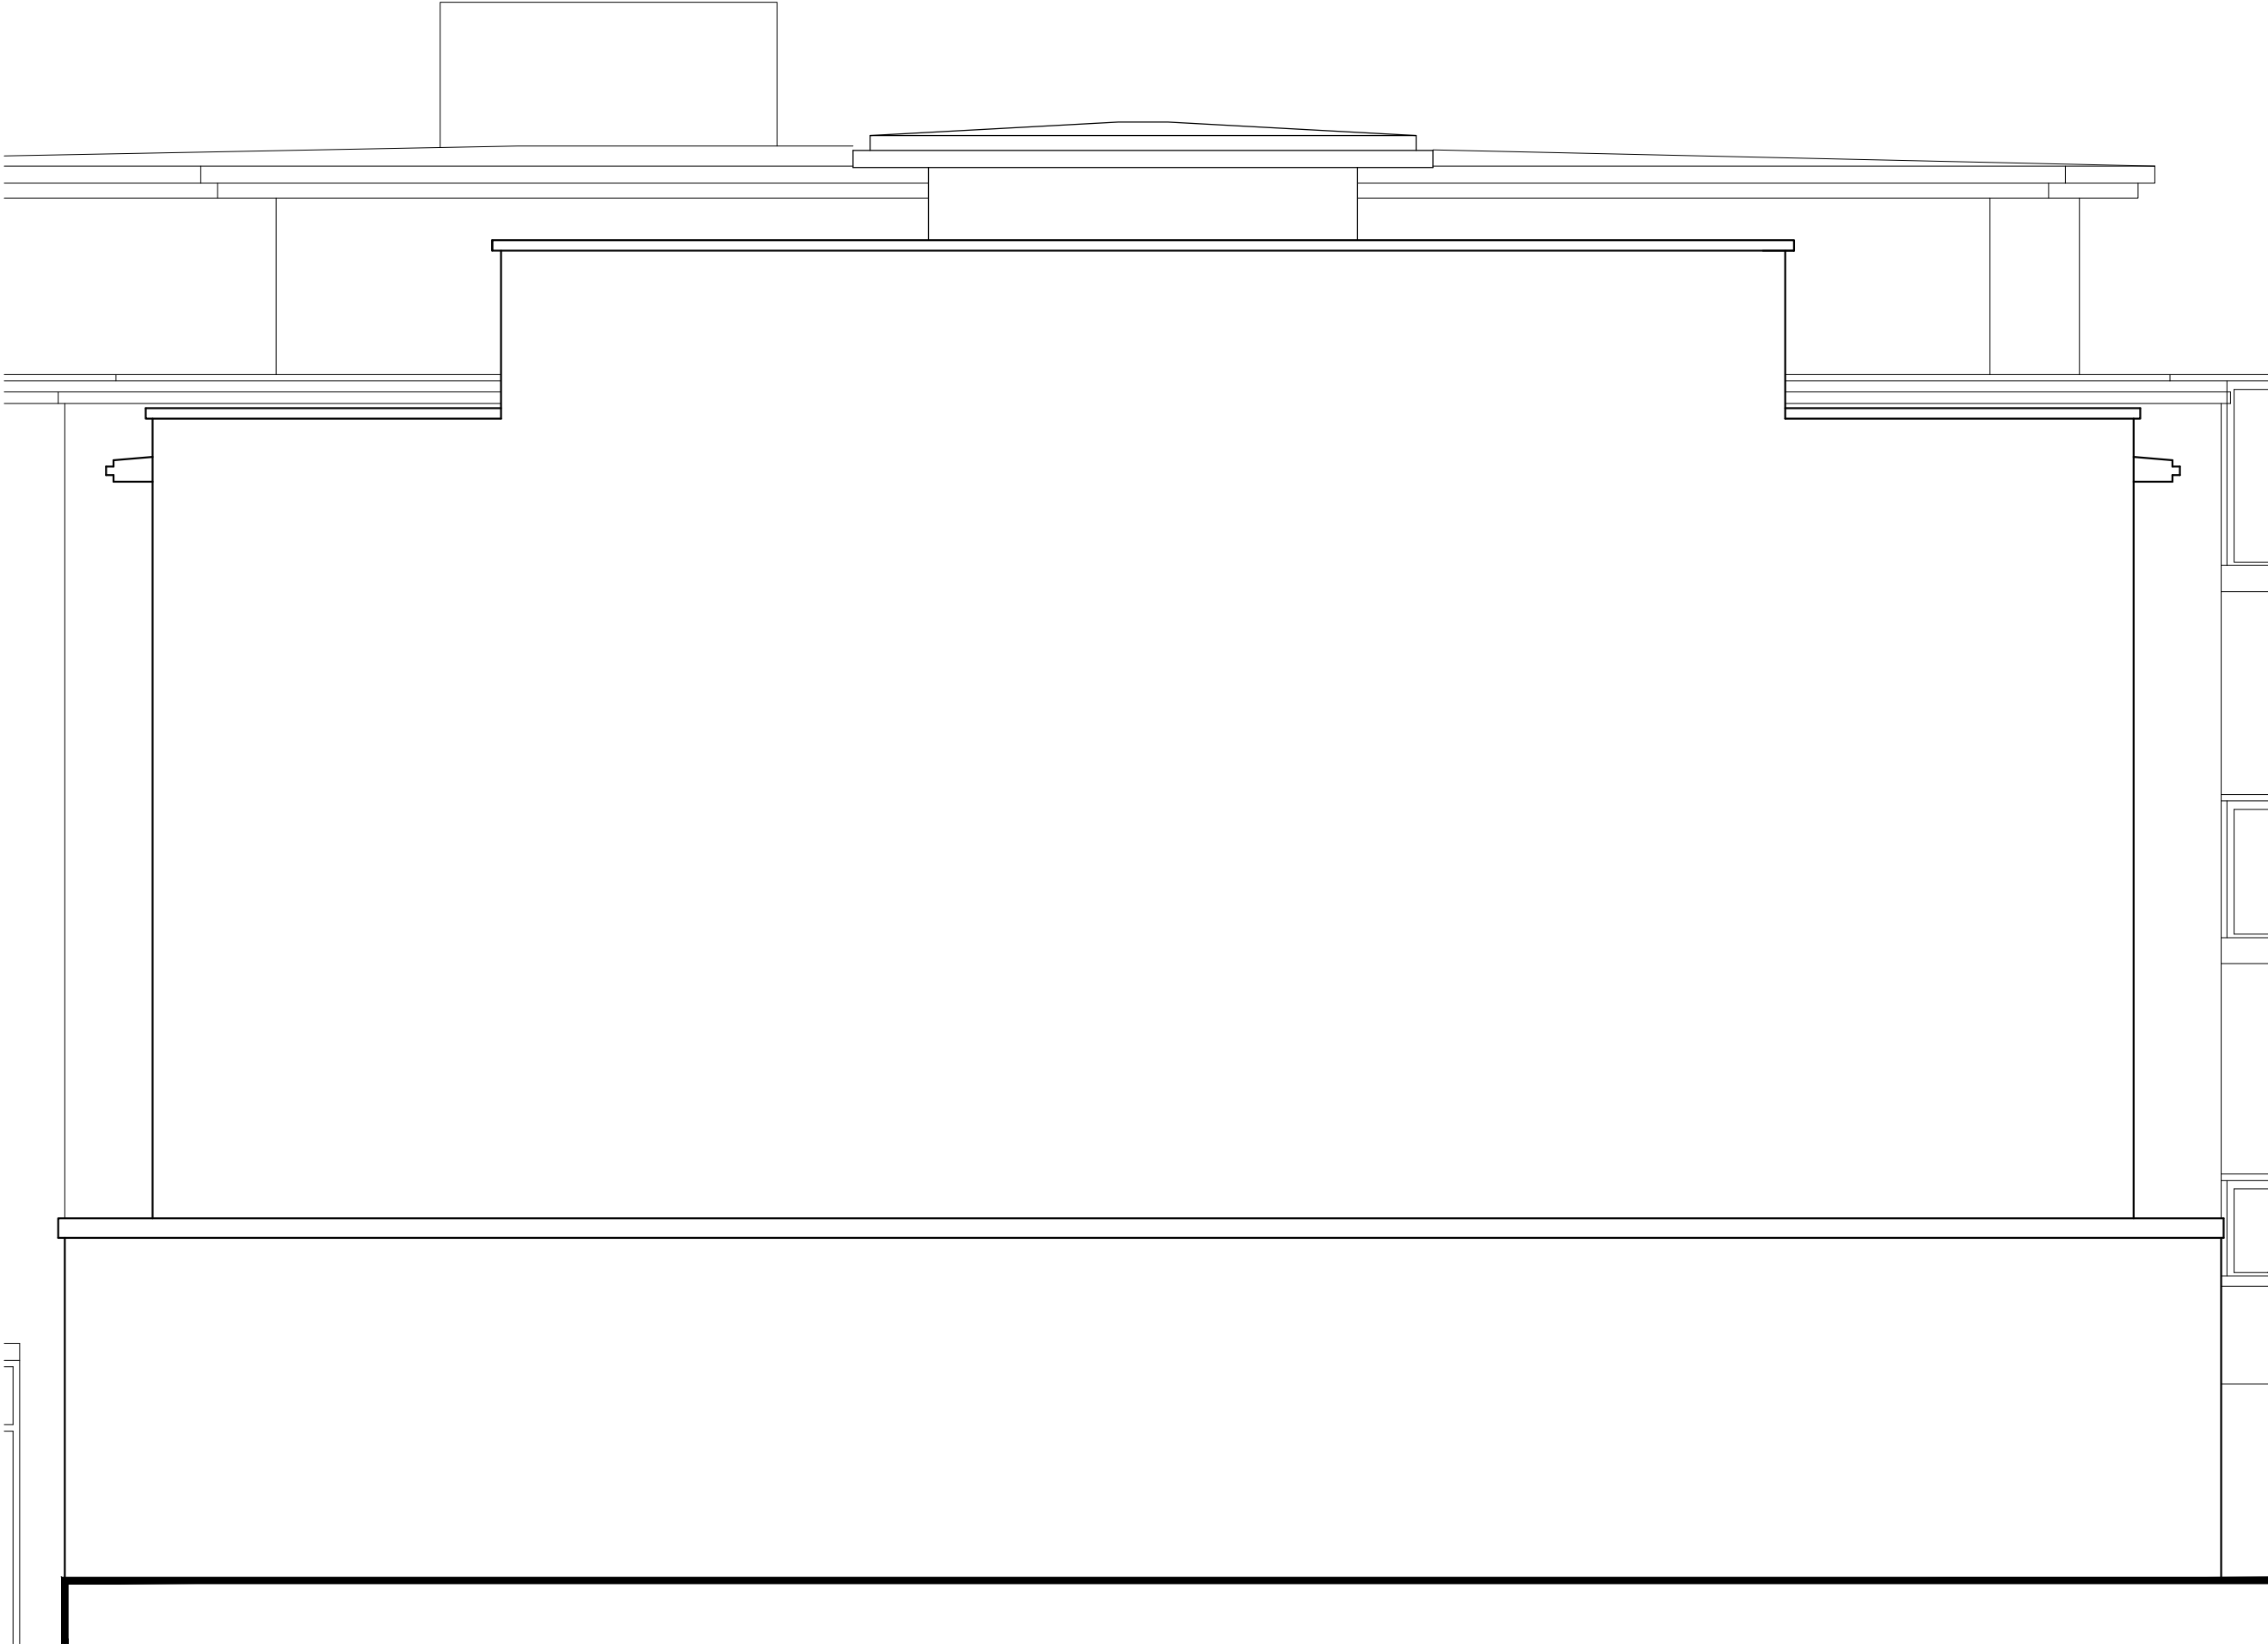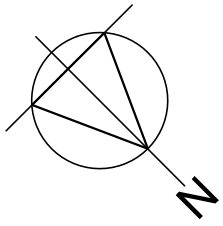

SOUTH - EAST ELEVATION
AS EXISTING

00	09.02.15	FOR PLANNING
----	----------	--------------

VMA r c h i t e c t s

21 Sunningfields Road, London NW4 4QR
tel: 020 8203 1240 VMA@vm-architects.com

Job title
16 WATERS REACH APARTMENTS,
10 RESERVOIR ROAD, RUISLIP HA4 7TU

Drawing title
SOUTH - EAST ELEVATION
AS EXISTING

Scale	Date
1:50@ A3	Dec 14

Drawing No.	Rev. No.
323/007	00