

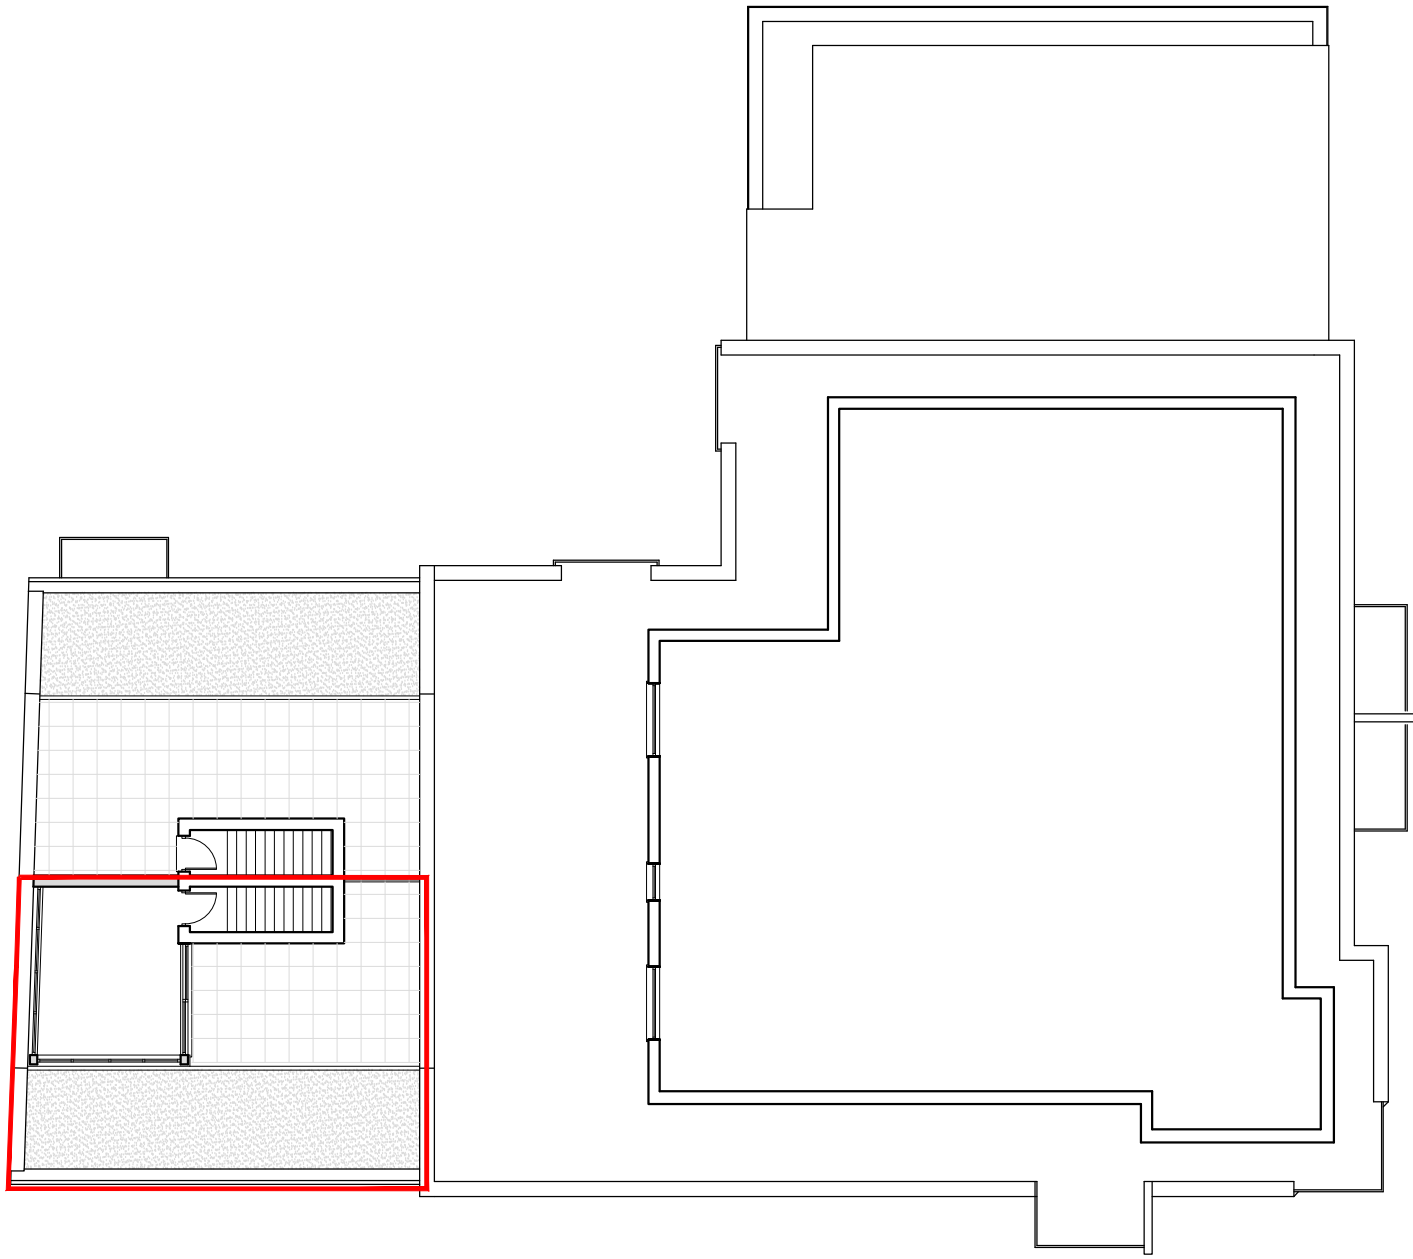


This drawing has been prepared by VMA and the data contained herein may be used or reproduced only with VMA's approval.

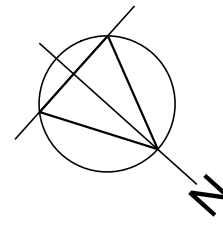

ROOF TERRACE PLAN
AS PROPOSED

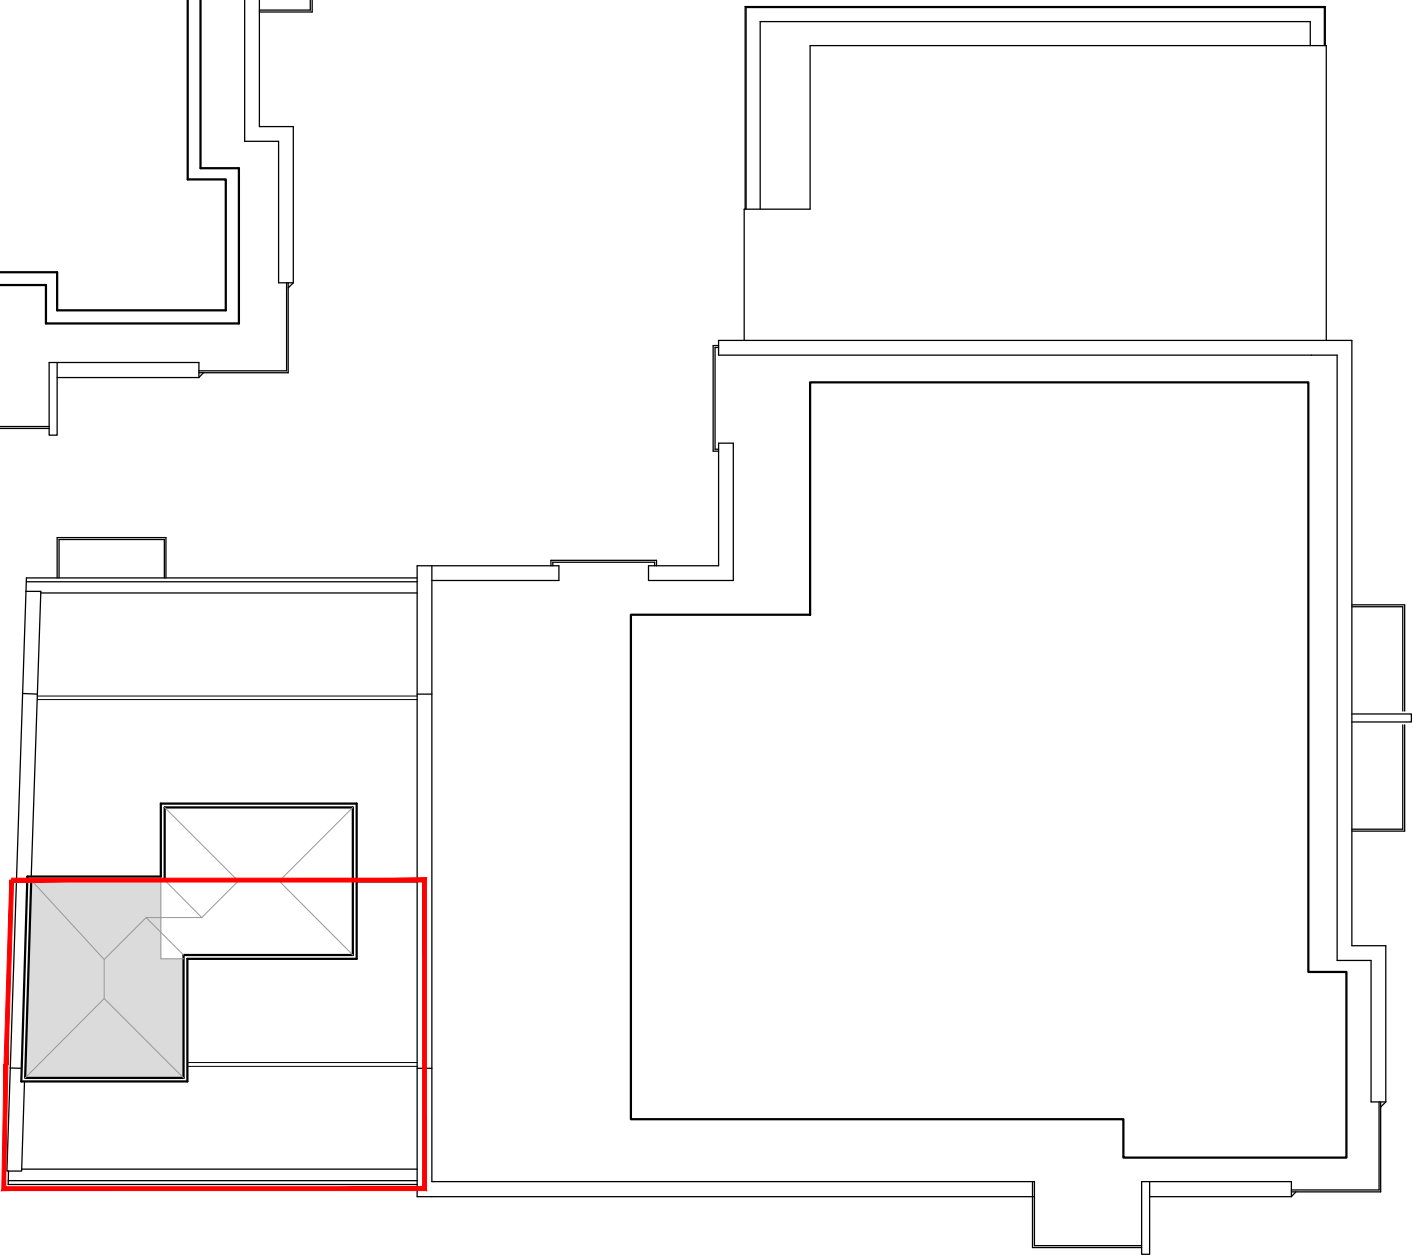

ROOF PLAN
AS PROPOSED

LEGEND:
New Structures

00	09.02.15	FOR PLANNING
----	----------	--------------



VMA r c h i t e c t s
21 Sunningfields Road, London NW4 4QR
tel: 020 8203 1240 VMA@vm-architects.com

Job title
16 WATERS REACH APARTMENTS,
10 RESERVOIR ROAD, RUISLIP HA4 7TU

Drawing title
ROOF TERRACE & ROOF PLAN
AS PROPOSED

Scale	Date
1:200@ A3	Dec 14

Drawing No.	Rev. No.
323/101	00

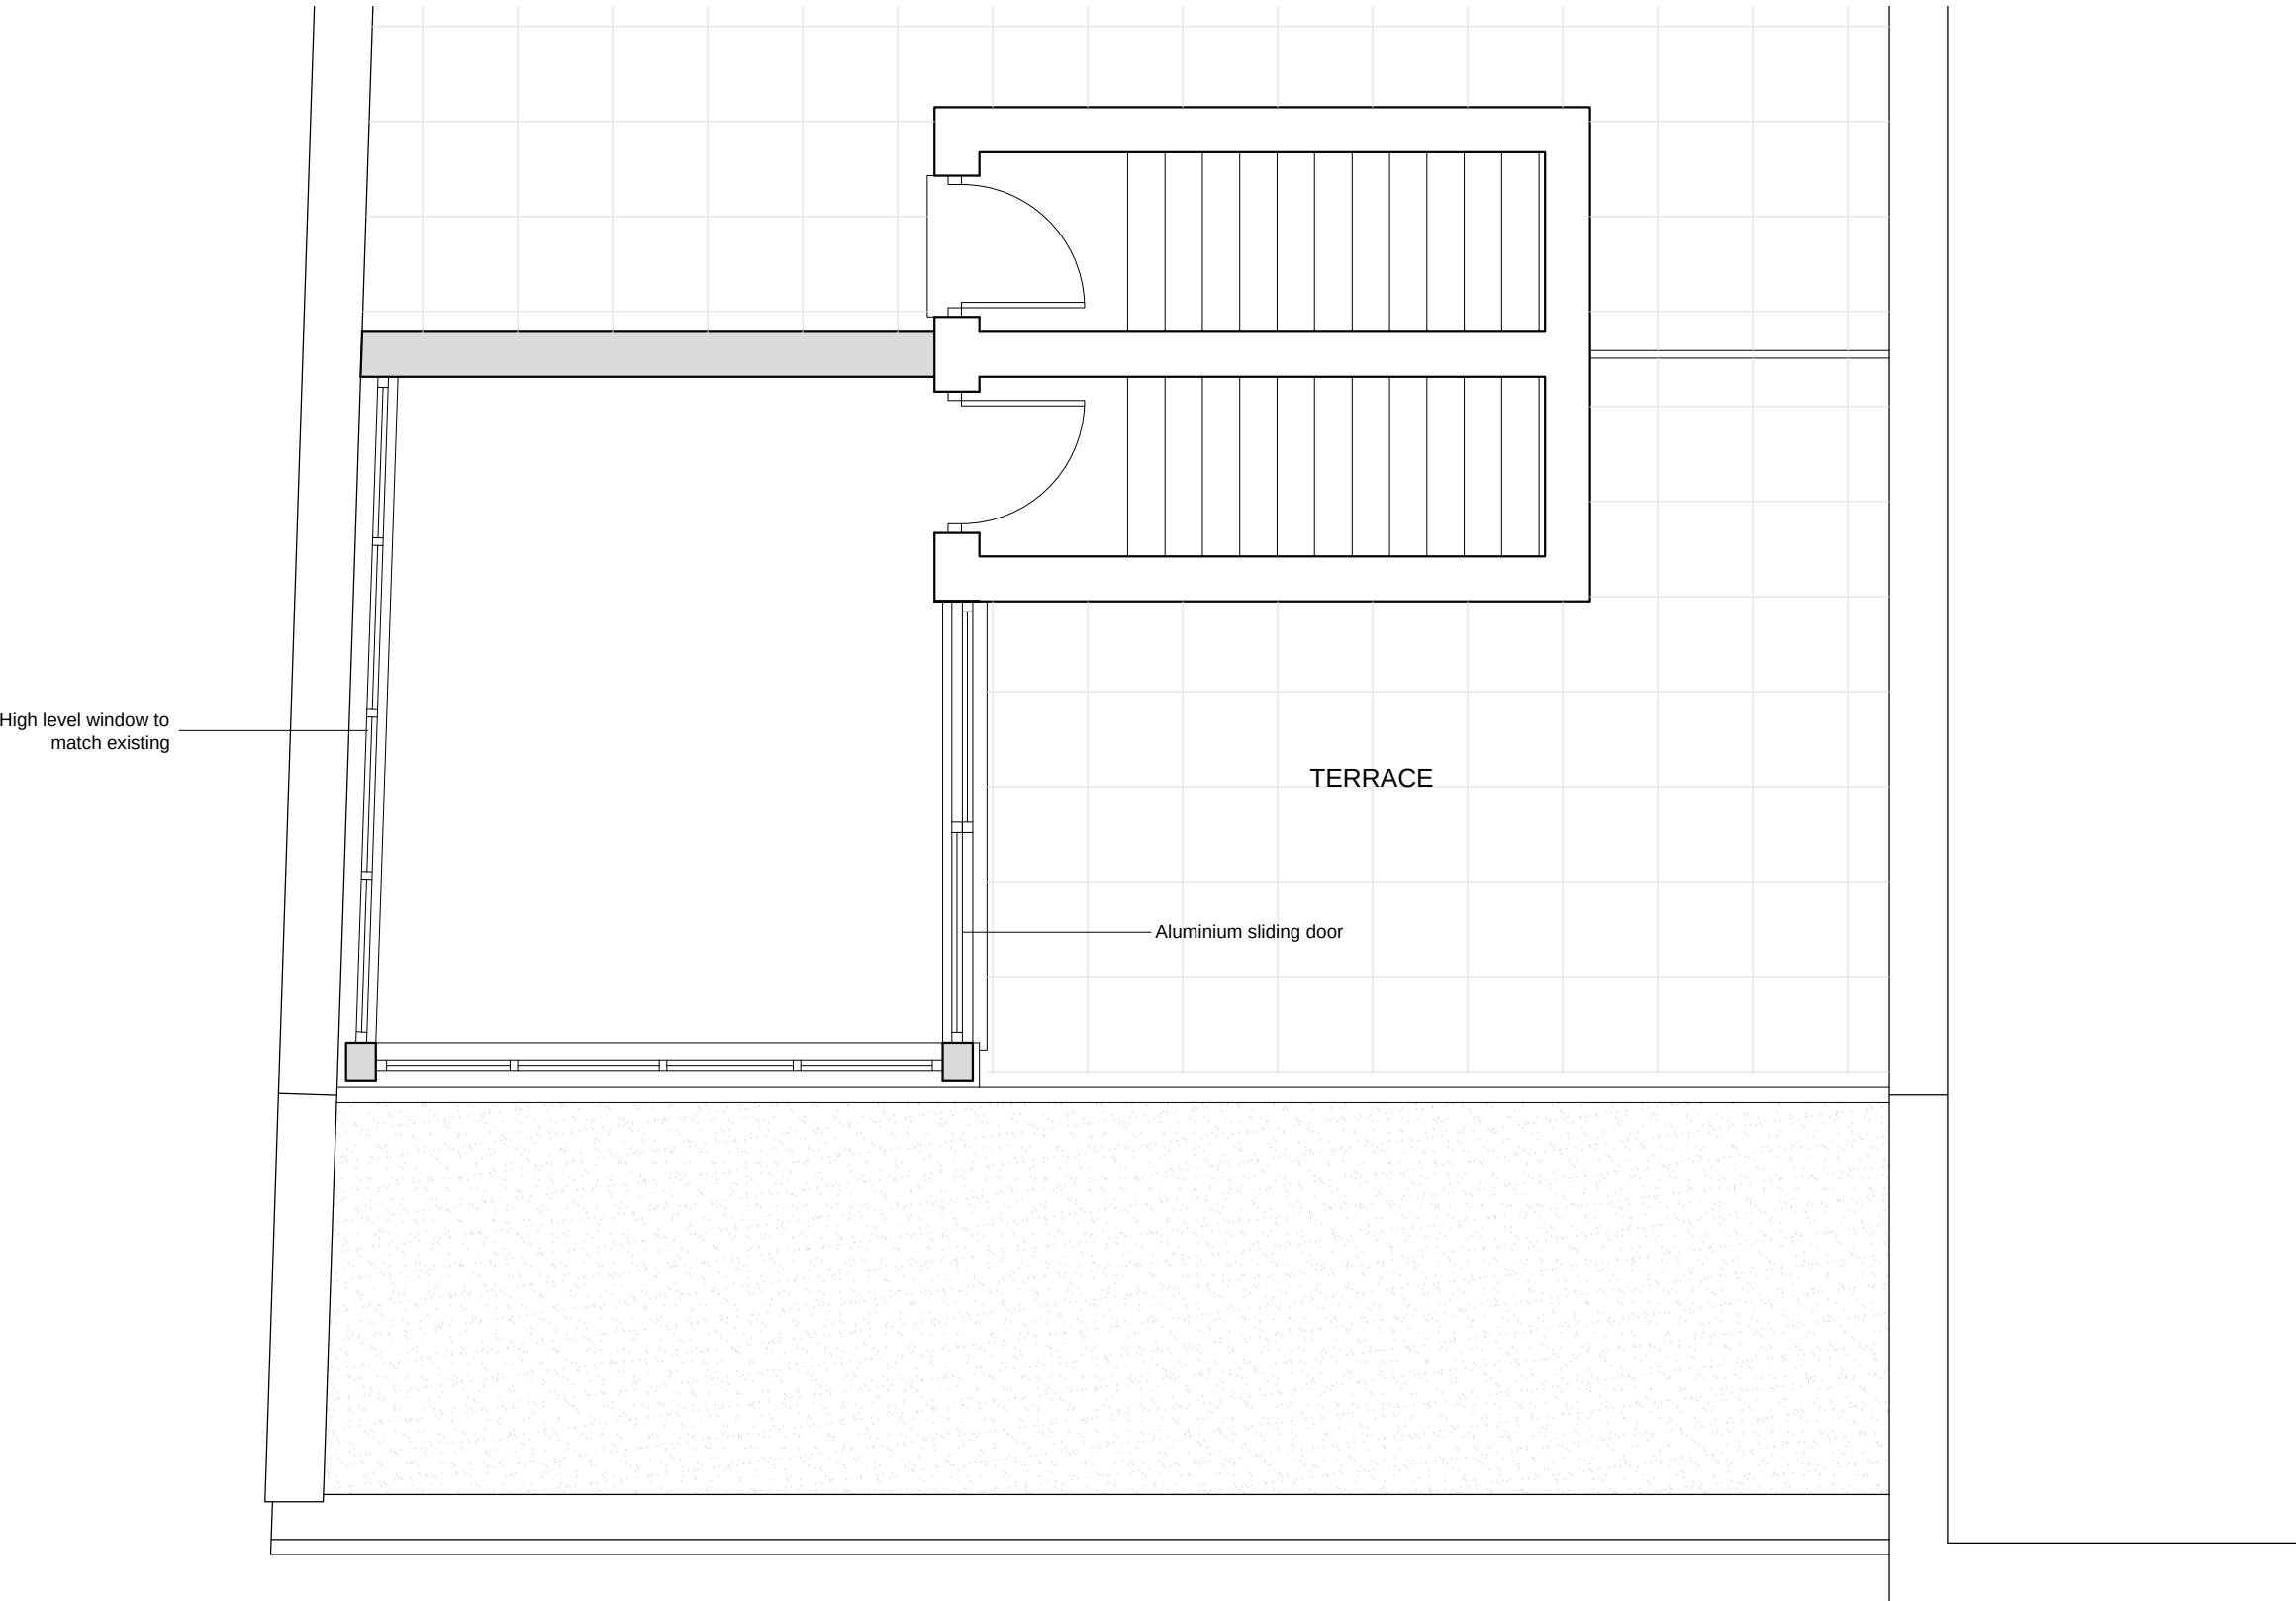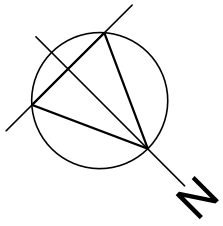

LEGEND:

 New Structures

00	09.02.15	FOR PLANNING
----	----------	--------------

VMA r c h i t e c t s

21 Sunningfields Road, London NW4 4QR
tel: 020 8203 1240 VMA@vm-architects.com


Job title
16 WATERS REACH APARTMENTS,
10 RESERVOIR ROAD, RUISLIP HA4 7TU

Drawing title
ROOF TERRACE PLAN
AS PROPOSED


Scale	Date
1:50@ A3	Dec 14

Drawing No.	Rev. No.
323/102	01

ROOF TERRACE PLAN
AS PROPOSED

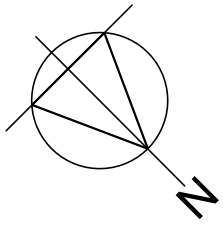

Roof cover to match existing

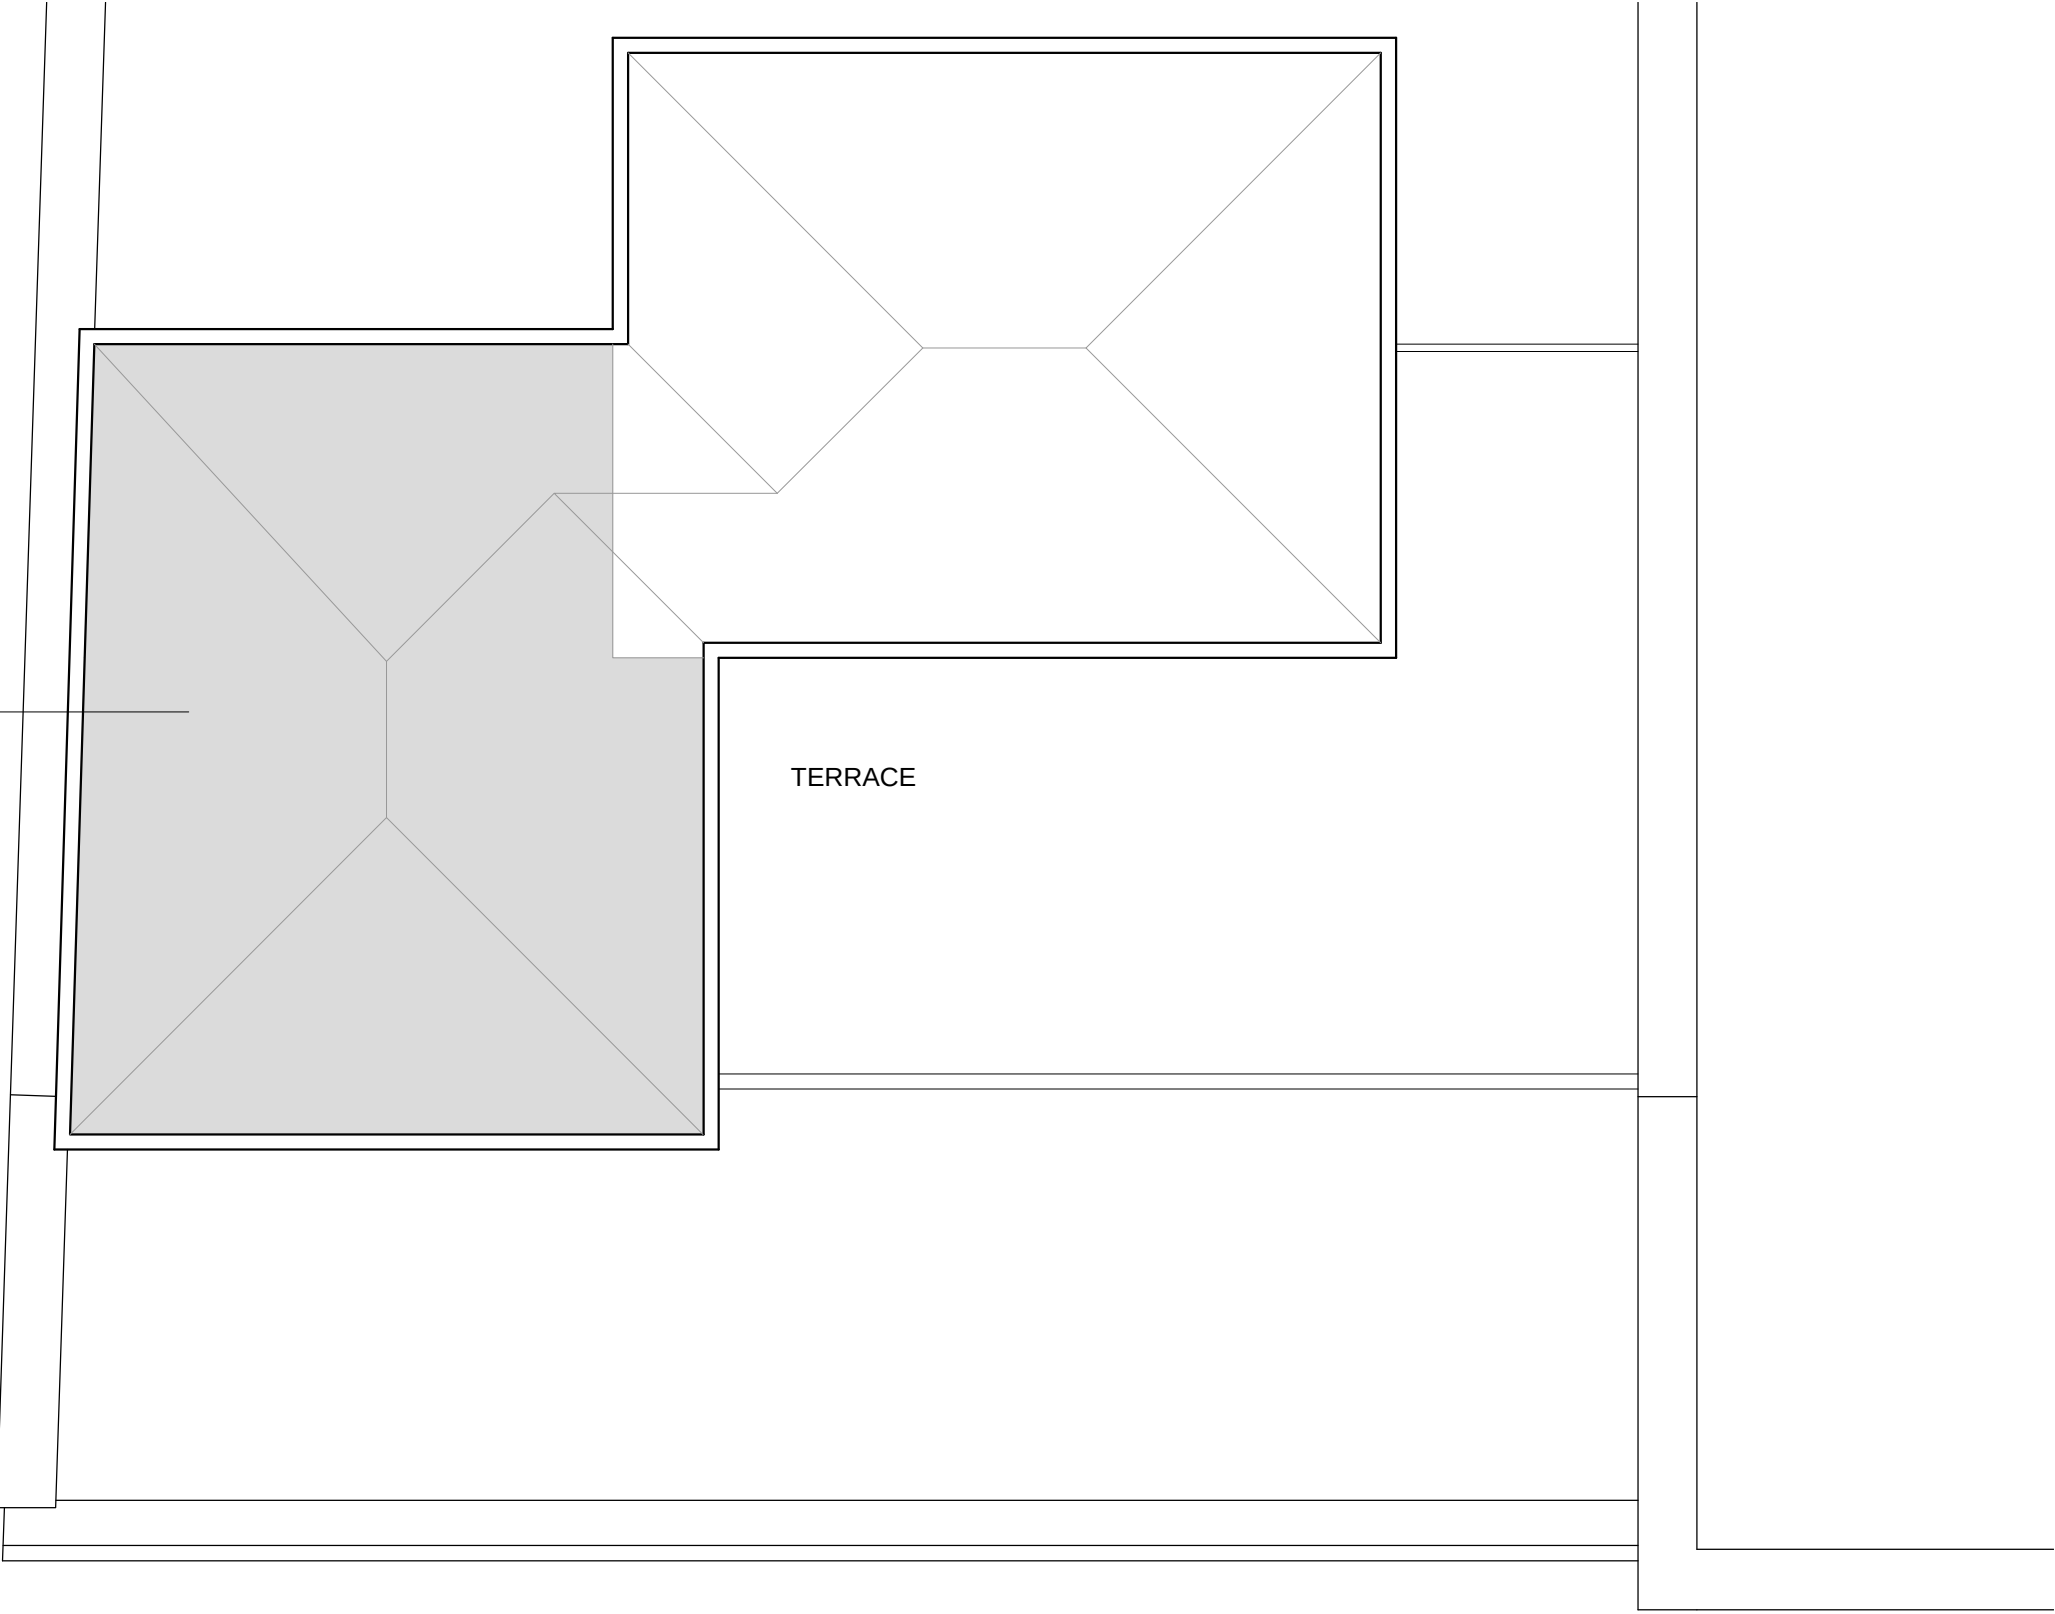

LEGEND:

 New Structures

00	09.02.15	FOR PLANNING
----	----------	--------------

VMArchitects

21 Sunningfields Road, London NW4 4QR
tel: 020 8203 1240 VMA@vm-architects.com

Job title
16 WATERS REACH APARTMENTS,
10 RESERVOIR ROAD, RUISLIP HA4 7TU


Drawing title
ROOF TERRACE PLAN
AS PROPOSED

Scale	Date
1:50@ A3	Dec 14


Drawing No.	Rev. No.
323/103	01

ROOF PLAN
AS PROPOSED


This drawing has been prepared by VMA and the data contained herein may be used or reproduced only with VMA' approval.

 

NORTH-EAST

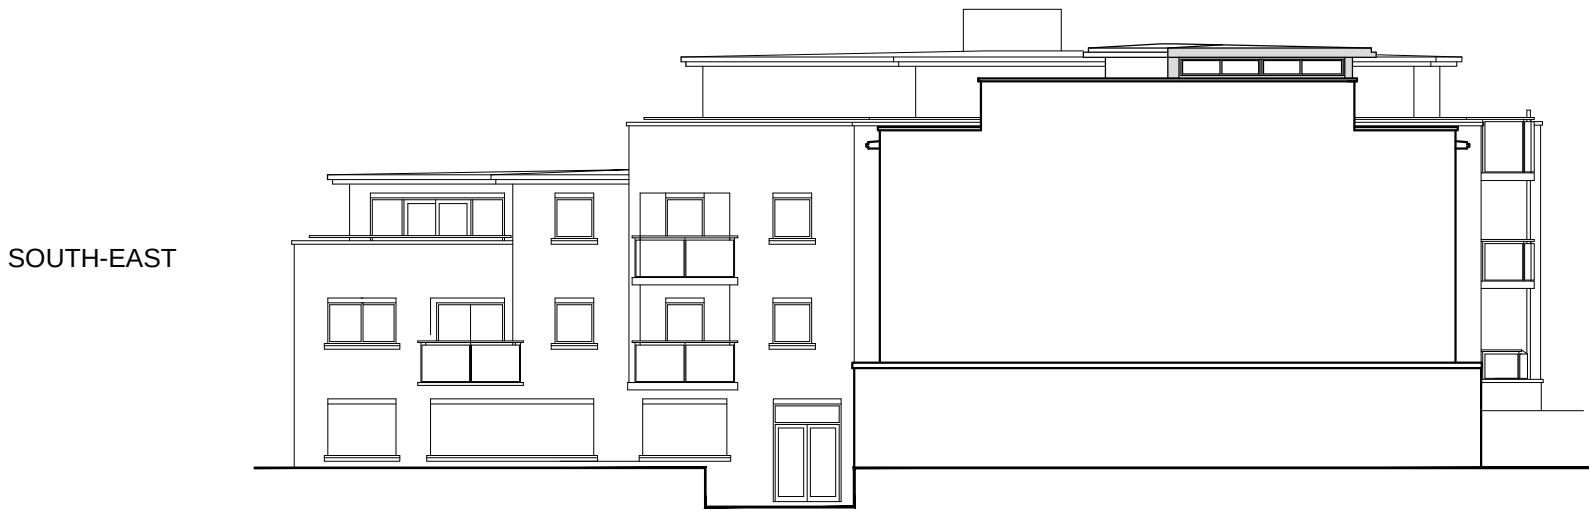


SOUTH-EAST

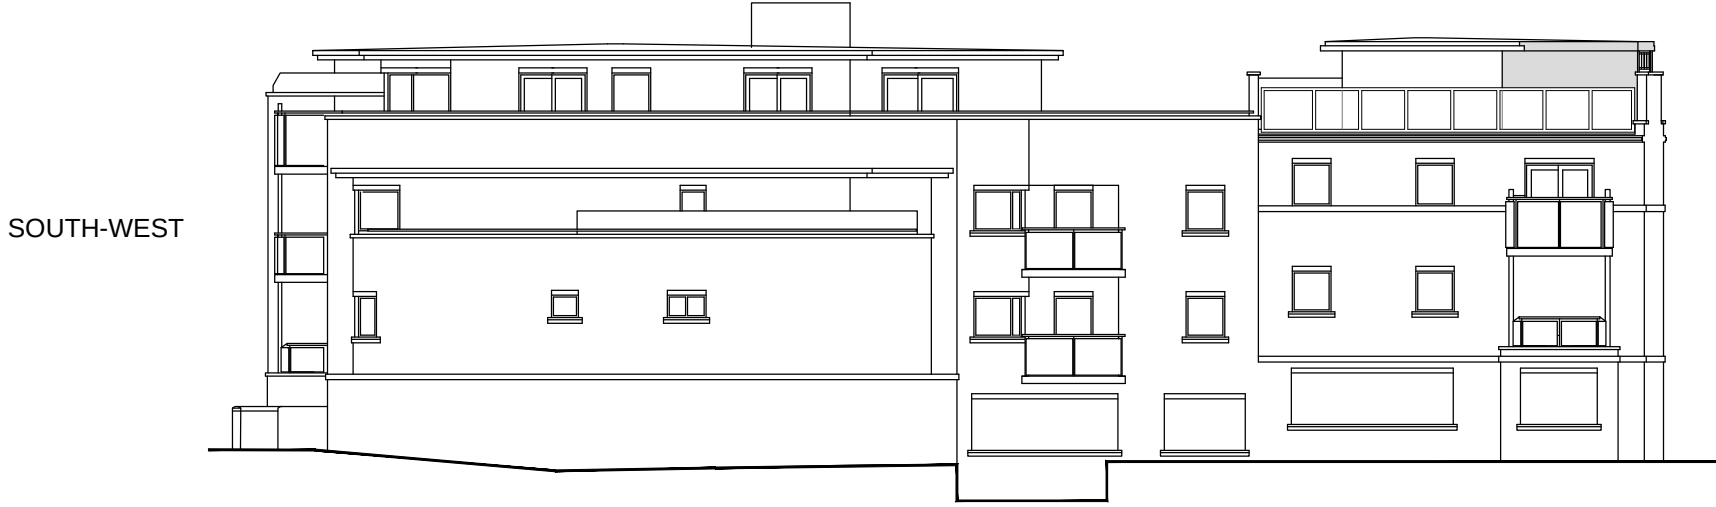

SOUTH-WEST

ELEVATIONS
AS PROPOSED

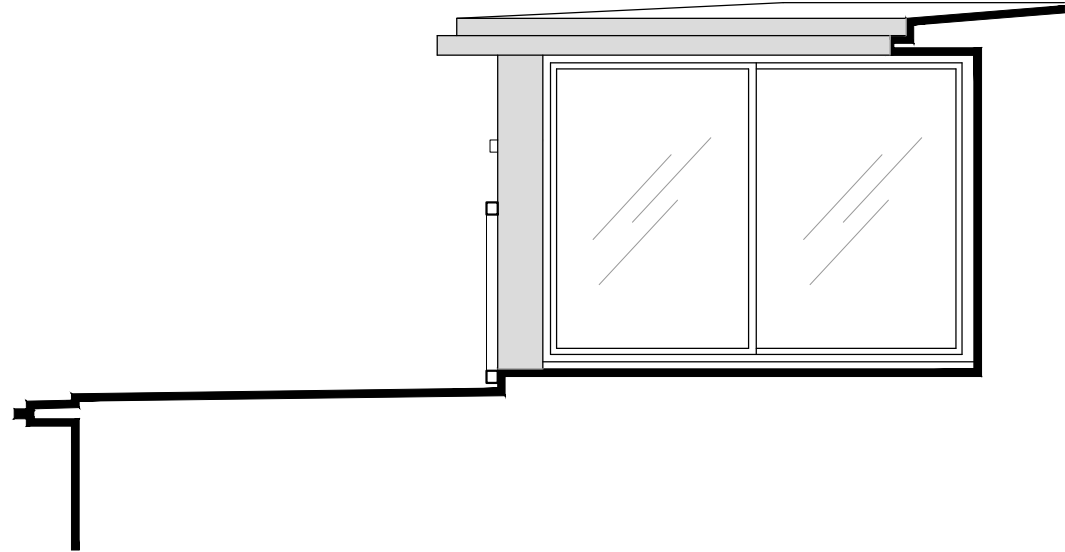

SECTION/ELEVATION A
AS PROPOSED
scale 1:50

LEGEND:
New Structures

00	09.02.15	FOR PLANNING
----	----------	--------------

VMA r c h i t e c t s

21 Sunningfields Road, London NW4 4QR
tel: 020 8203 1240 VMA@vm-architects.com


Job title
16 WATERS REACH APARTMENTS,
10 RESERVOIR ROAD, RUISLIP HA4 7TU

Drawing title
ELEVATIONS
AS PROPOSED


Scale	Date
1:200@ A3	Dec 14

Drawing No.	Rev. No.
323/105	02

This drawing has been prepared by VMA and the data contained herein may be used or reproduced only with VMA' approval.

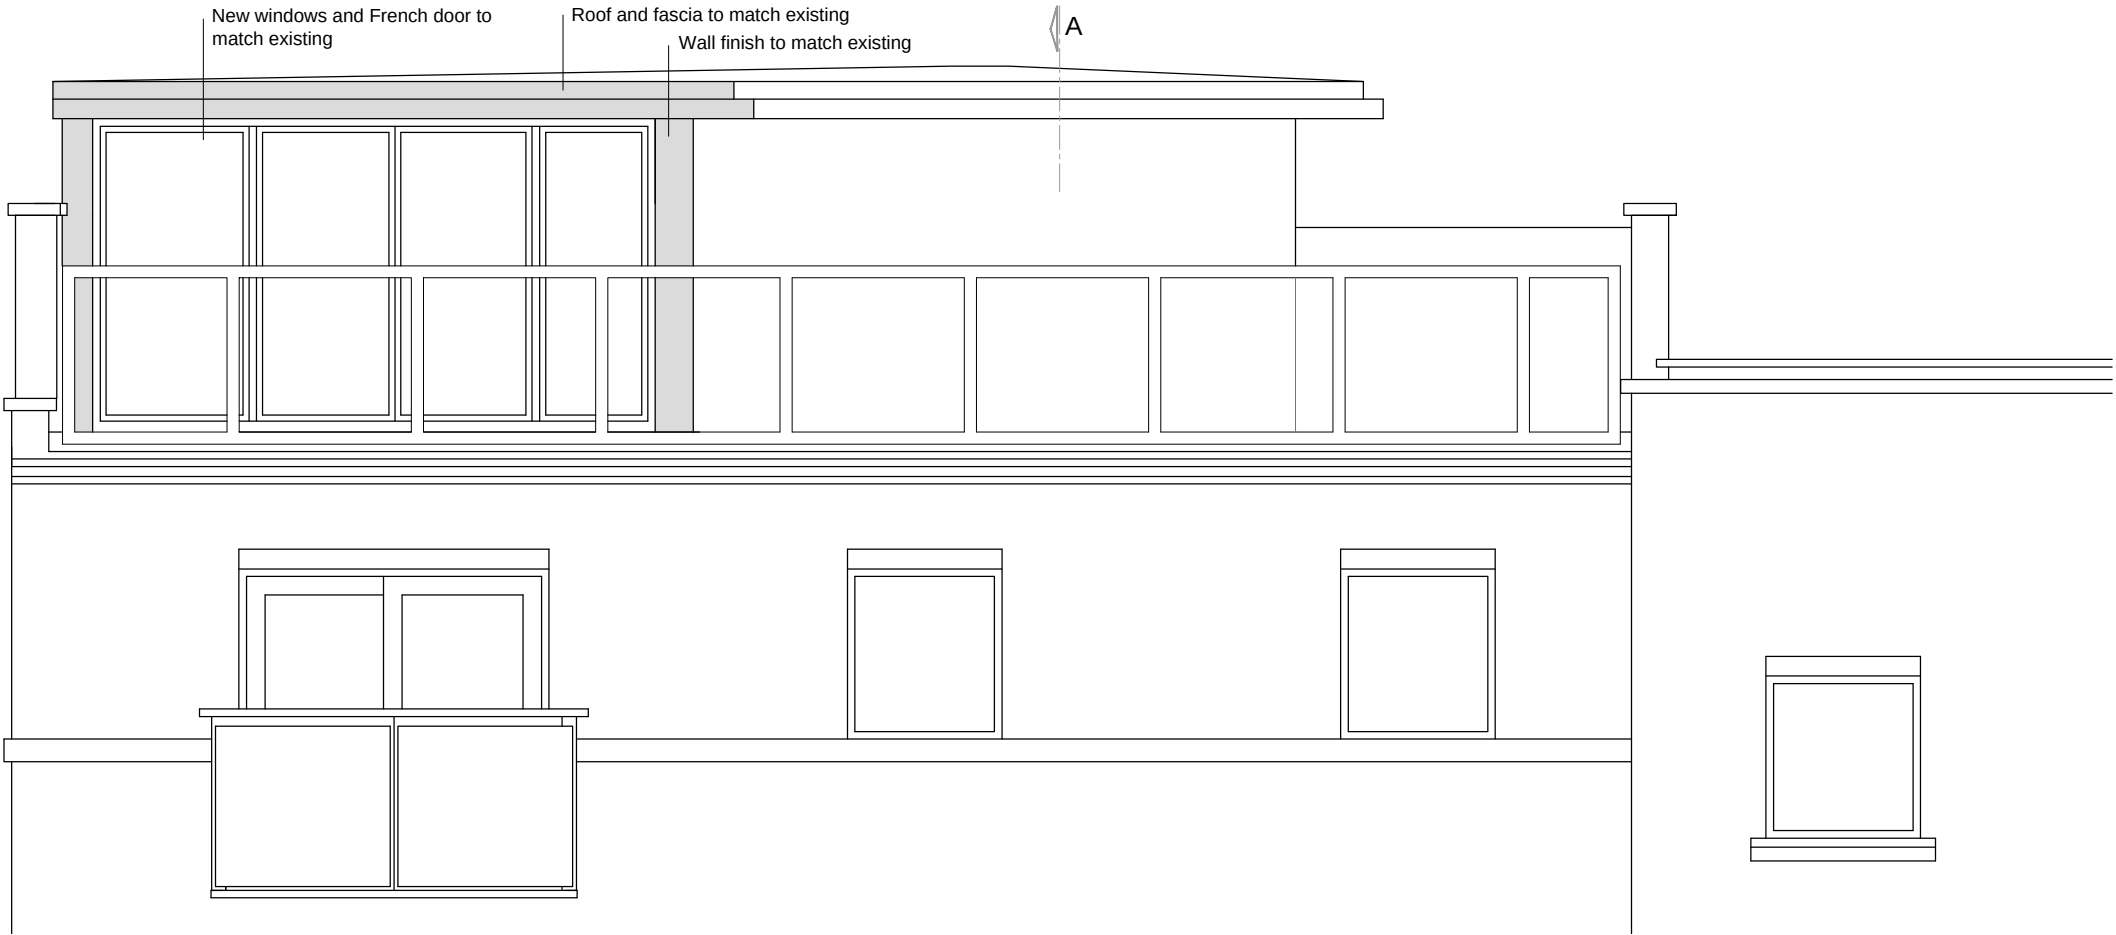

NORTH - EAST ELEVATION
AS PROPOSED

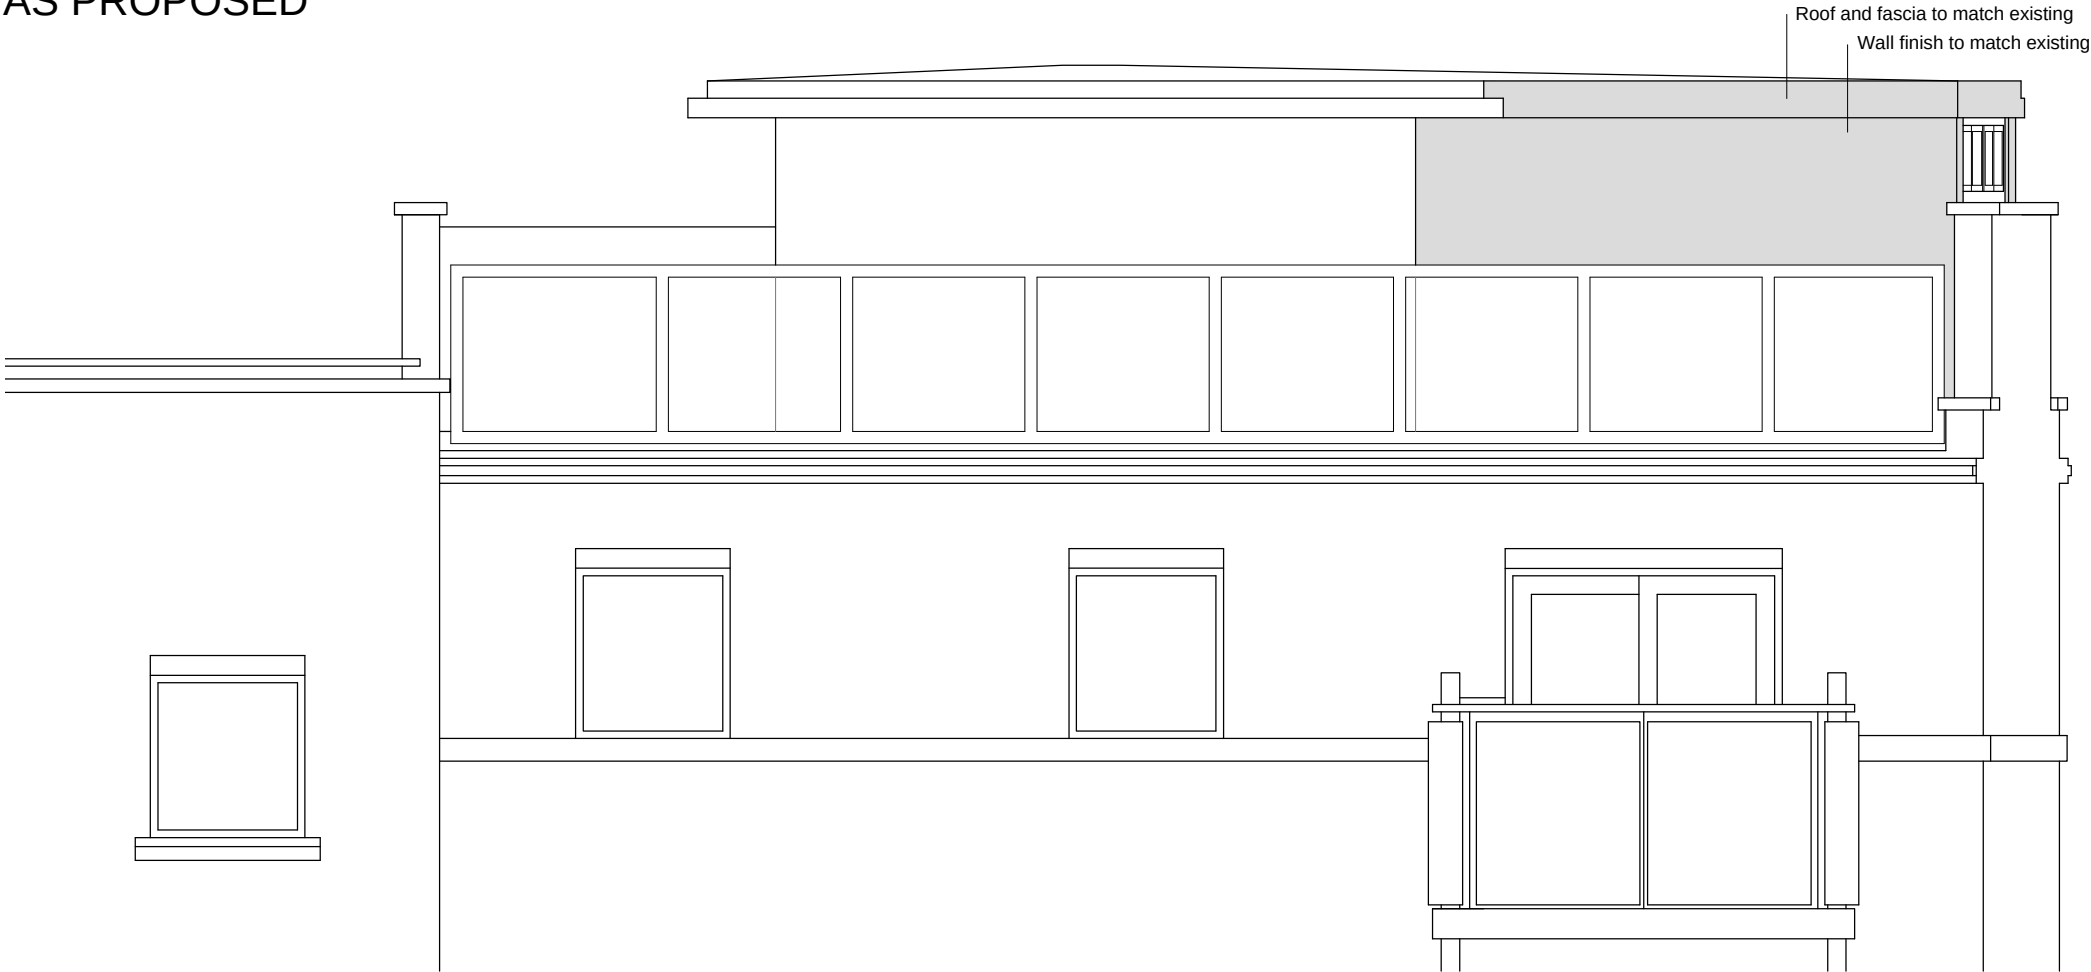

SOUTH - WEST ELEVATION
AS PROPOSED

LEGEND:

New Structures

00	09.02.15	FOR PLANNING
----	----------	--------------

VMArchitects

21 Sunningfields Road, London NW4 4QR
tel: 020 8203 1240 VMA@vm-architects.com

Job title
16 WATERS REACH APARTMENTS,
10 RESERVOIR ROAD, RUISLIP HA4 7TU

Drawing title
ELEVATIONS
AS PROPOSED

Scale	Date
1:50@ A3	Dec 14

Drawing No.	Rev. No.
323/106	02

This drawing has been prepared by VMA and the data contained herein may be used or reproduced only with VMA' approval.



LEGEND:
New Structures

00 09.02.15 FOR PLANNING

VMArchitects


21 Sunningfields Road, London NW4 4QR
tel: 020 8203 1240 VMA@vm-architects.com

Job title
16 WATERS REACH APARTMENTS,
10 RESERVOIR ROAD, RUISLIP HA4 7TU

Drawing title
SOUTH - EAST ELEVATION
AS PROPOSED

Scale Date
1:50@ A3 Dec 14

Drawing No. Rev. No.
323/107 01

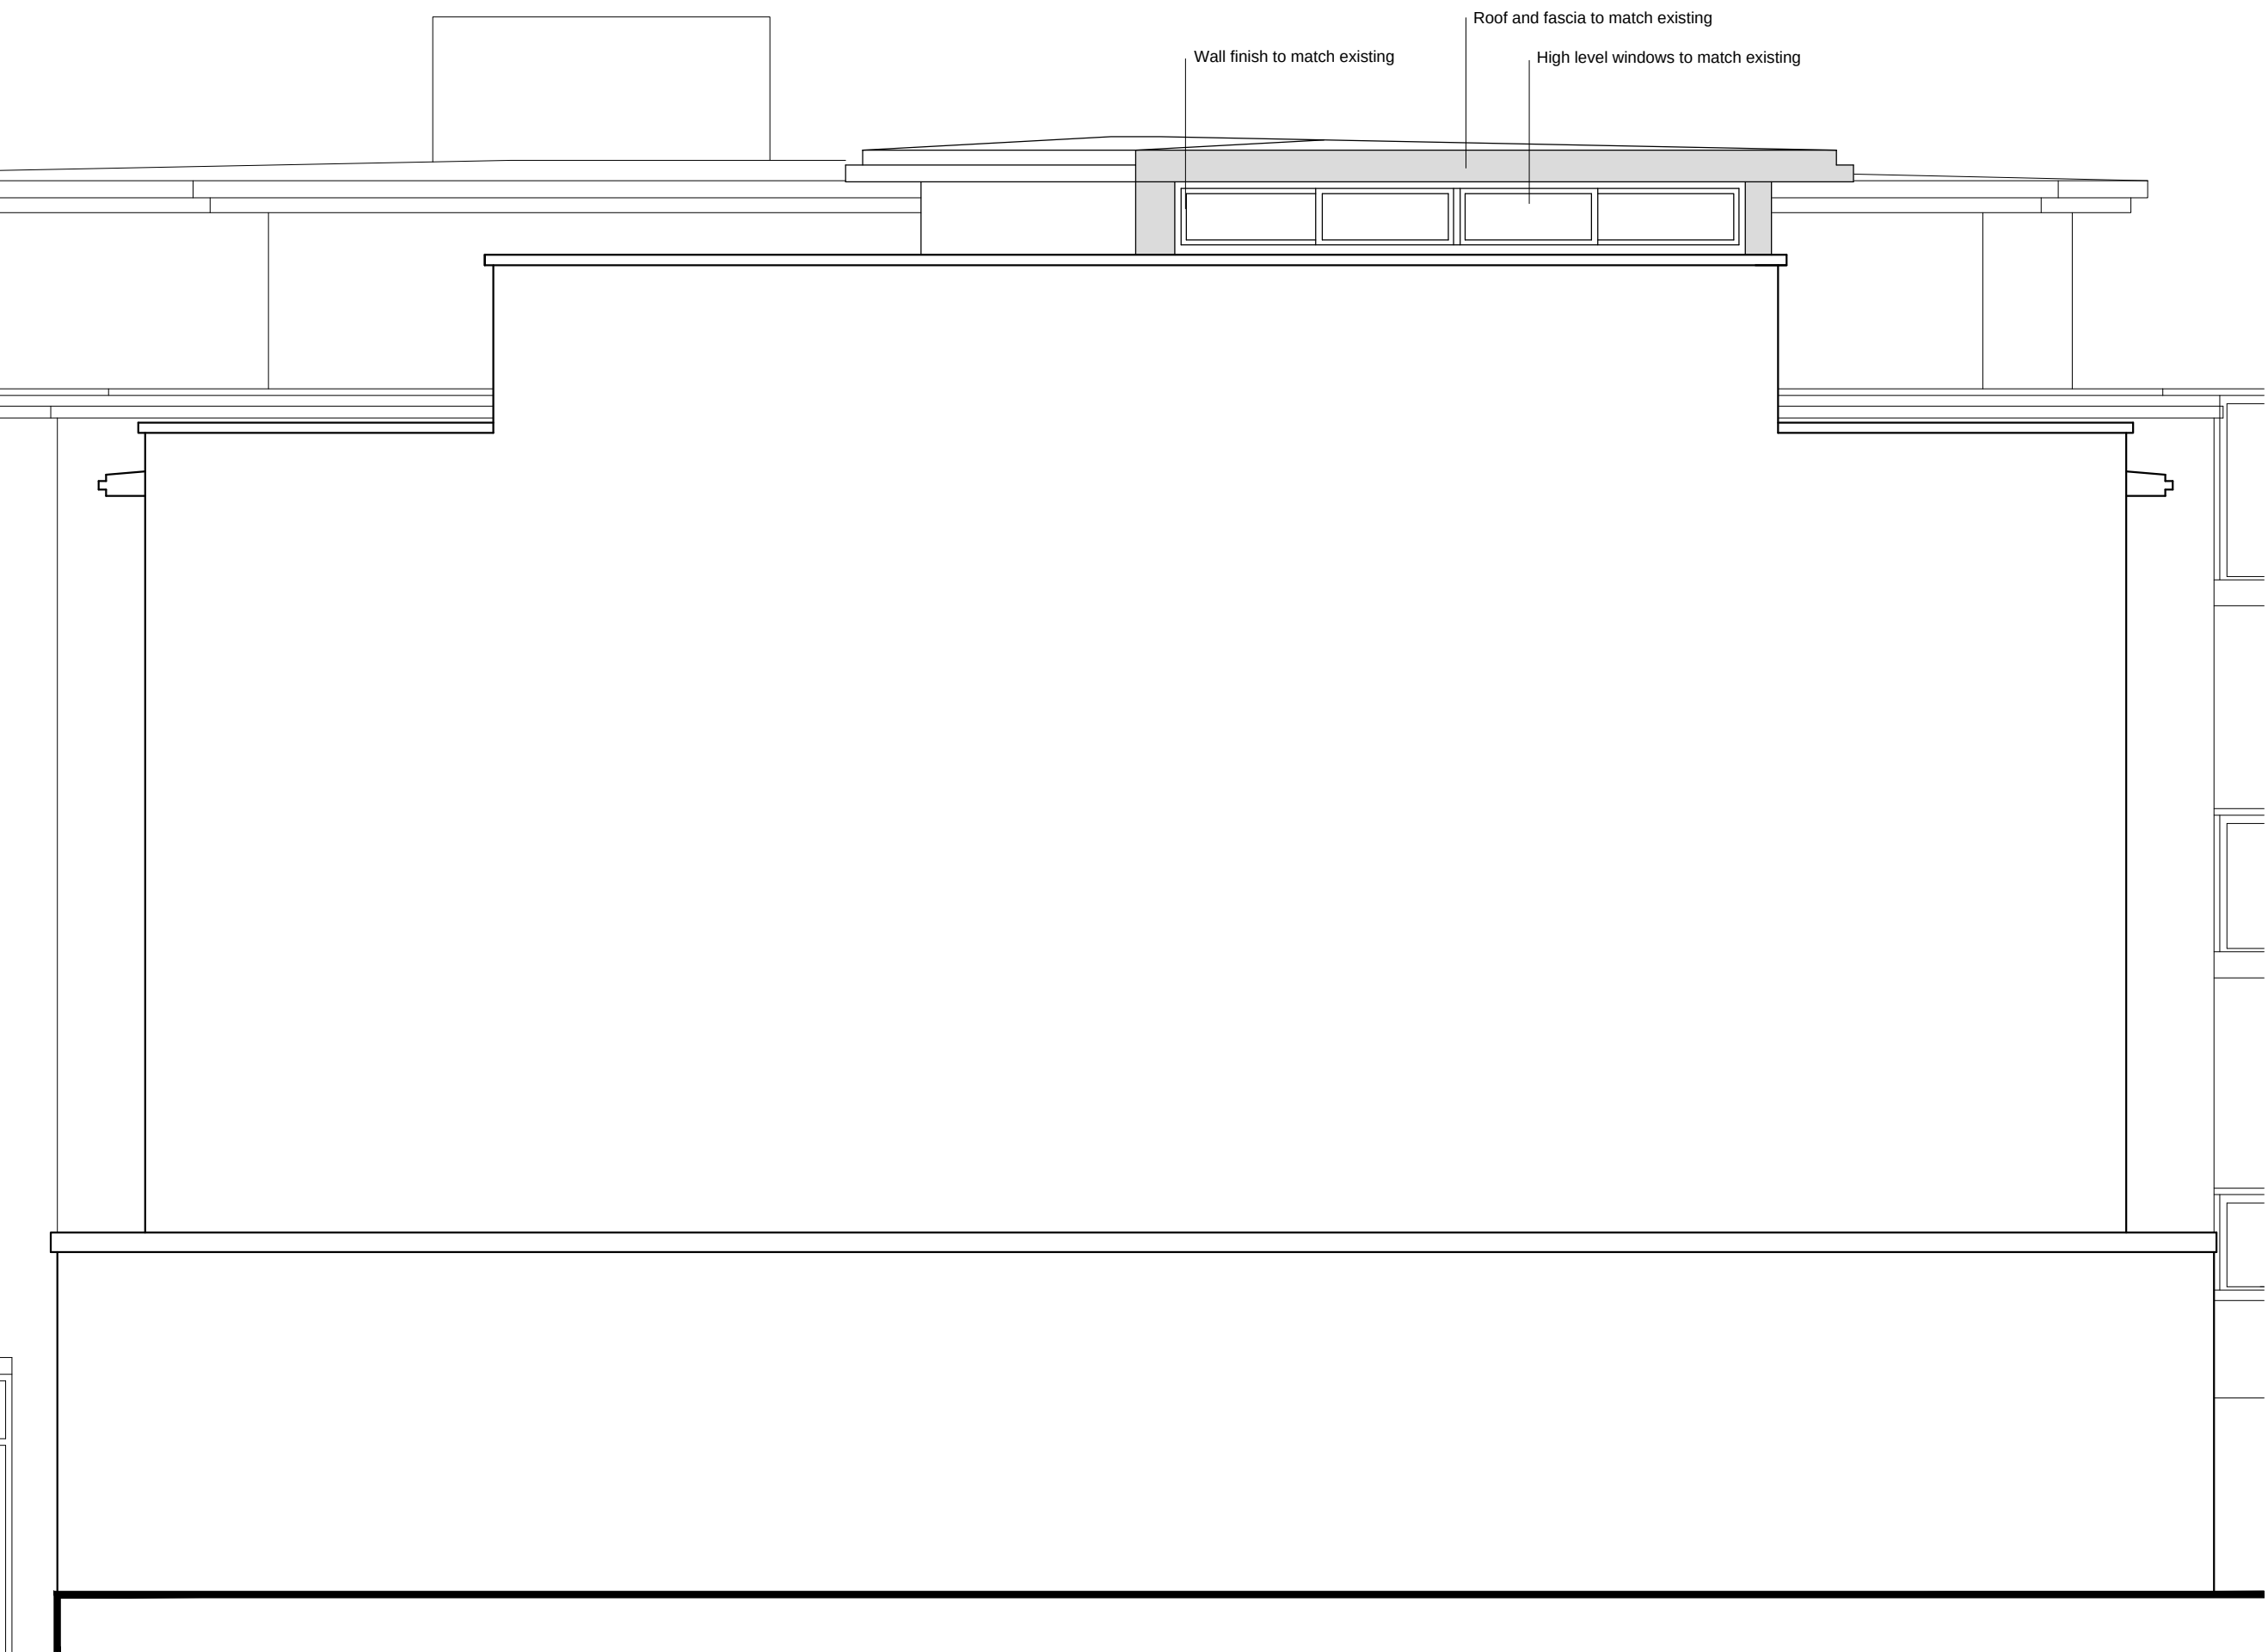

SOUTH - EAST ELEVATION
AS PROPOSED