
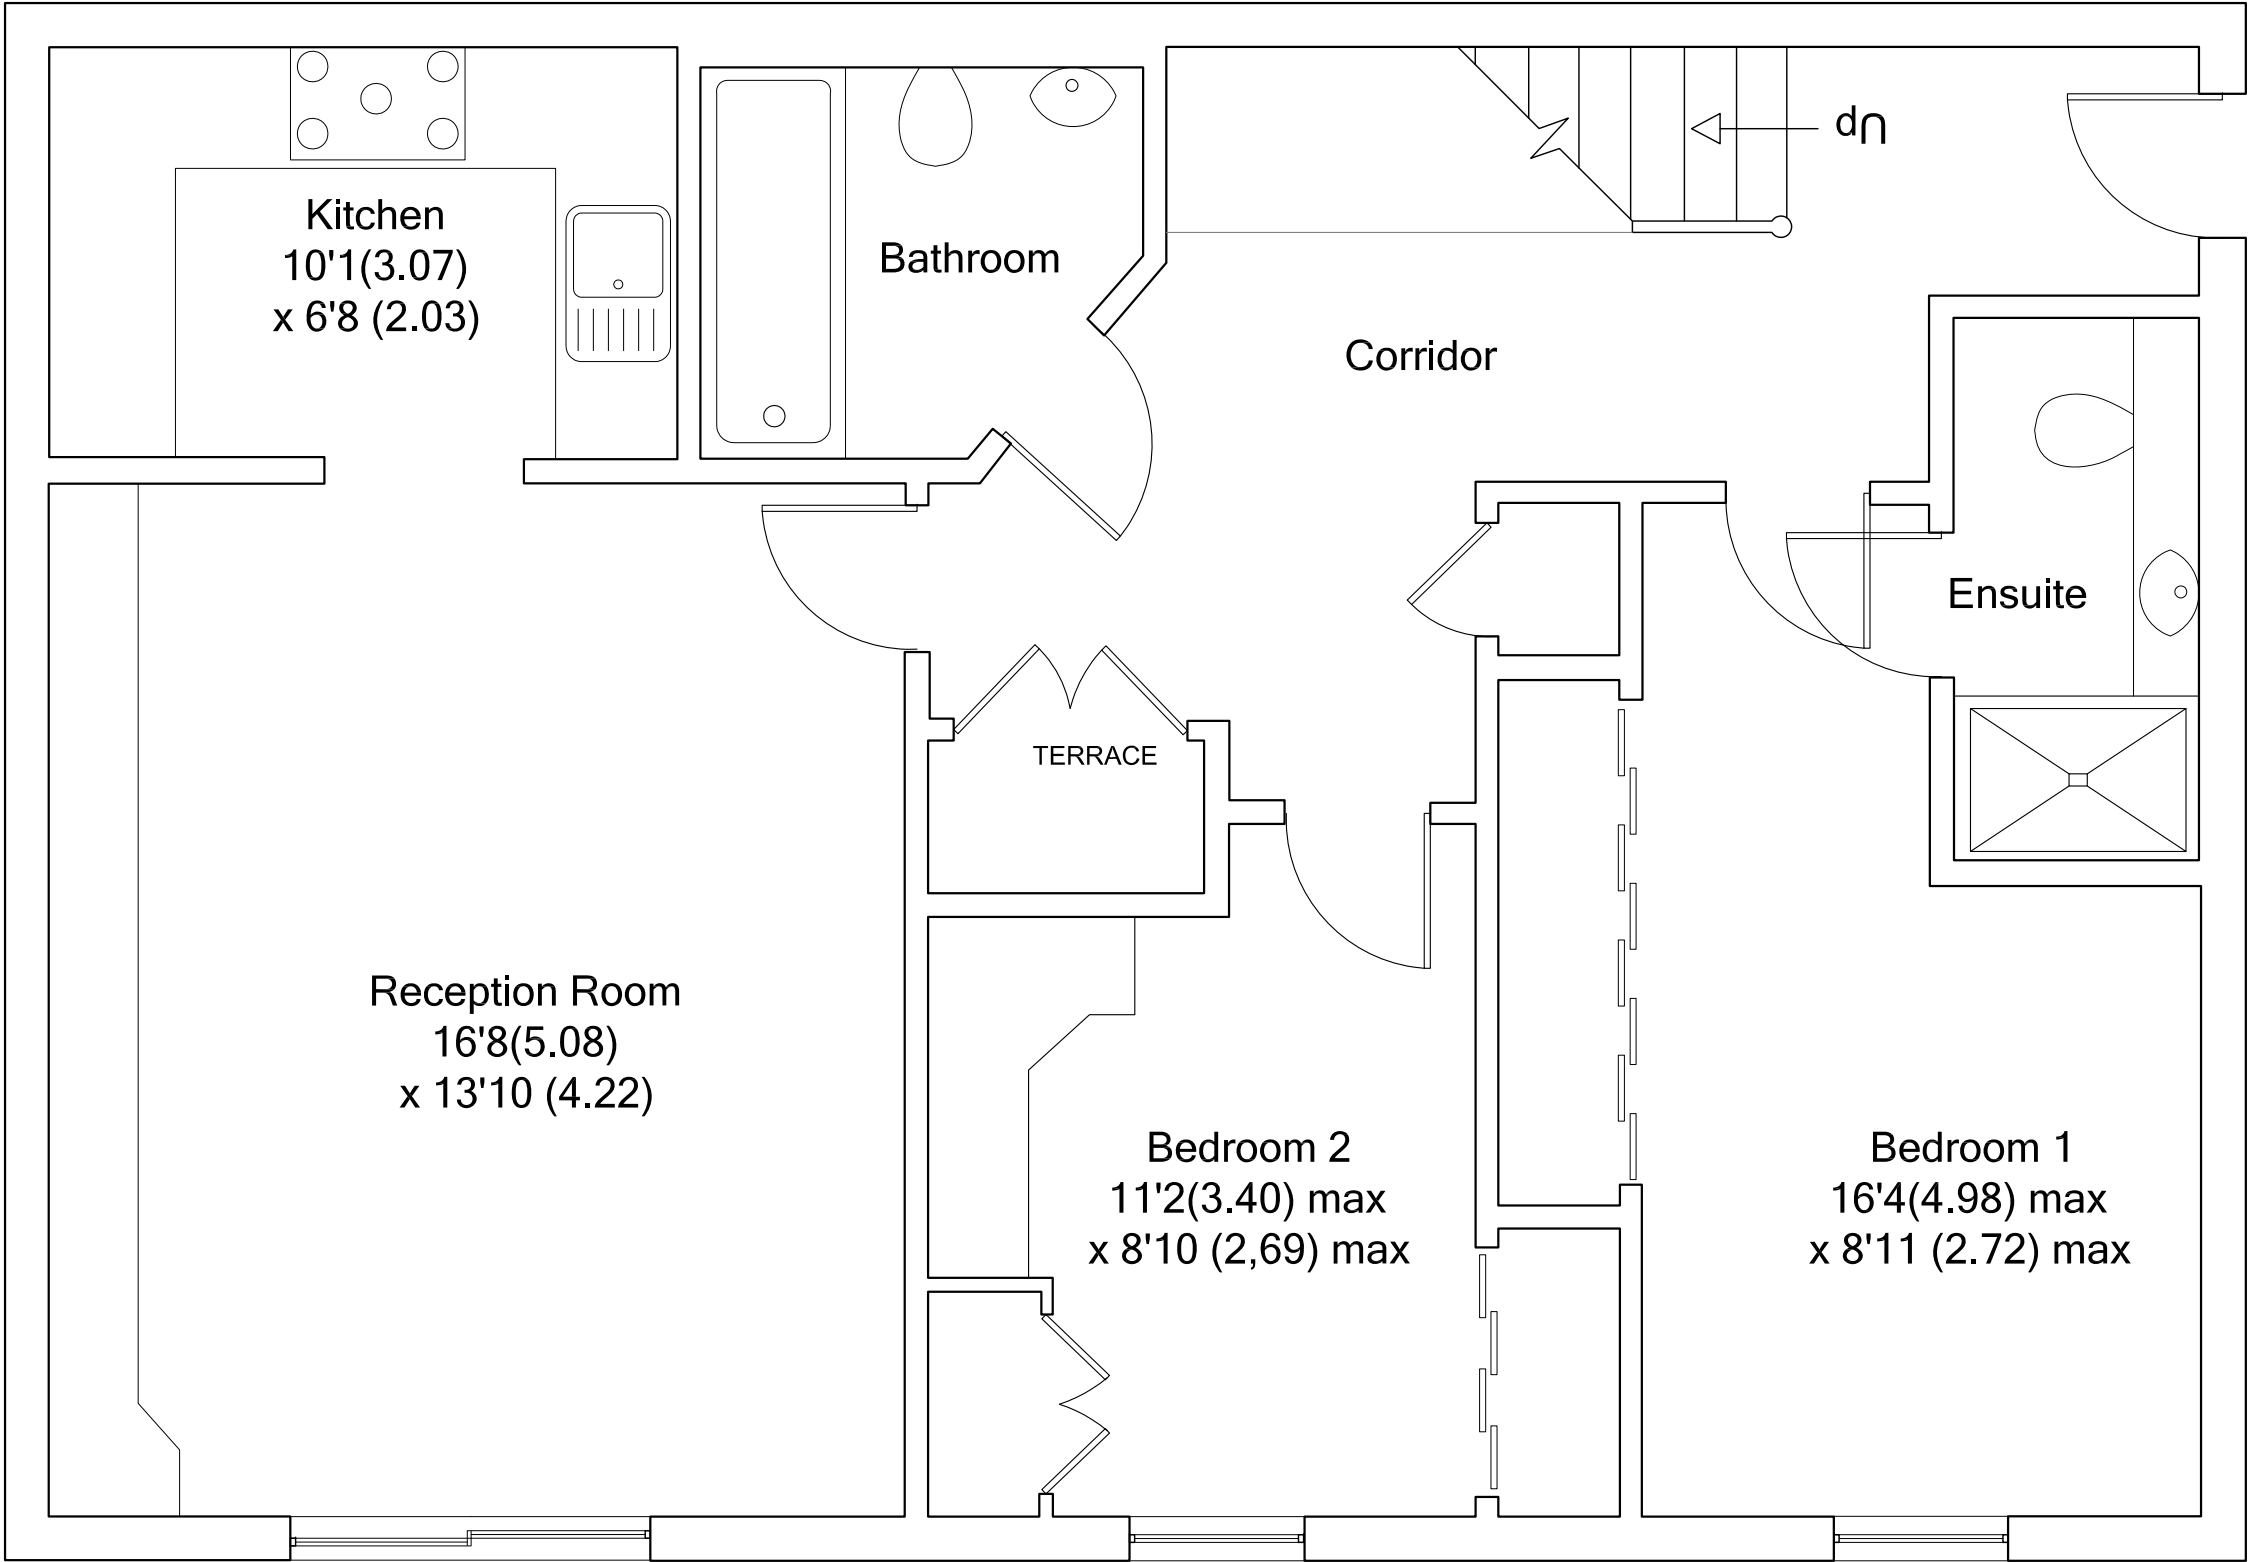
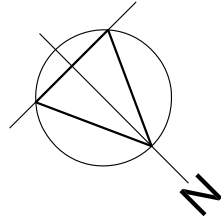


SECOND FLOOR

 

00 19.02.15 FOR PLANNING

VMArchitects

21 Sunningfields Road, London NW4 4QR
tel: 020 8203 1240 VMA@vm-architects.com

Job title
16 WATERS REACH APARTMENTS,
10 RESERVOIR ROAD, RUISLIP HA4 7TU

Drawing title
FIRST FLOOR PLAN
AS EXISTING

Scale Date
1:100@ A3 Dec 14

Drawing No. Rev. No.
323/004 00

FIRST FLOOR PLAN
AS EXISTING