




Location Plan
Scale 1:1250

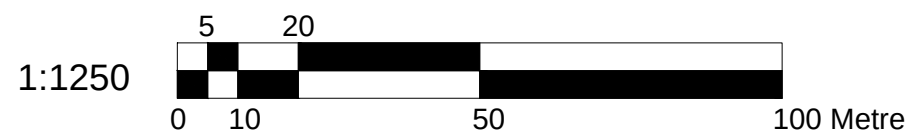

Block Plan
Scale 1:500



Dimensions to be verified on site
DO NOT SCALE FROM THIS DRAWING.
Any areas indicated on this drawing are for guidance only.
No responsibility is taken for their accuracy.

This drawing is the property of BANCIL PARTNERSHIP LTD
Copyright is reserved by them and the drawing is issued on the condition that it is not copied, reproduced, retained or disclosed to any unauthorised person, either wholly or in part without the consent in writing of BANCIL PARTNERSHIP LTD

Site Address:

64 Evelyn Avenue
Ruislip
HA4 8AJ

Client Detail:

64 Evelyn Avenue
Ruislip
HA4 8AJ

Title:

Location Plan


Block Plan

Scale:

1:1250 / 500

Paper Size:

A3

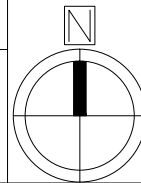

Drawn By: NM


Checked By: SM

Date: 06/2021


Drawing No. PL1/SM/3123 - 00

Revisions:

Rev	Revision	Date

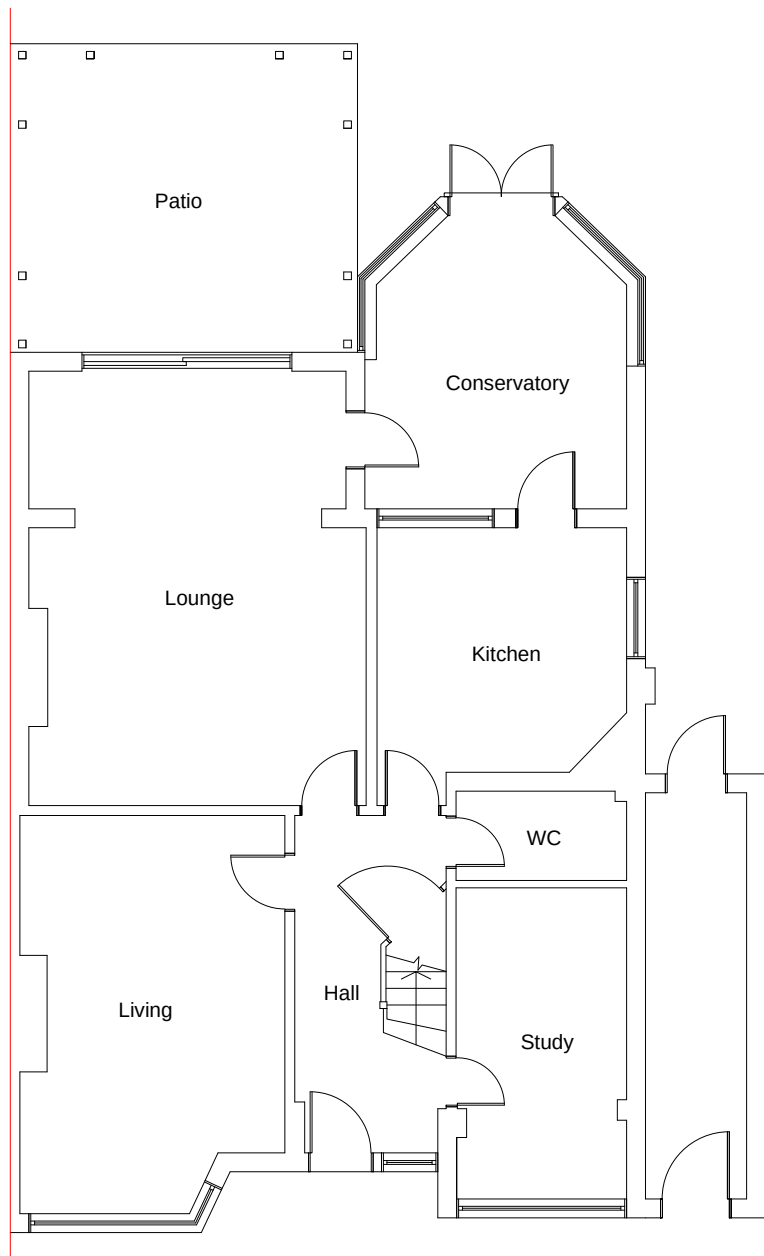

Existing Ground Floor Plan
Scale 1:100

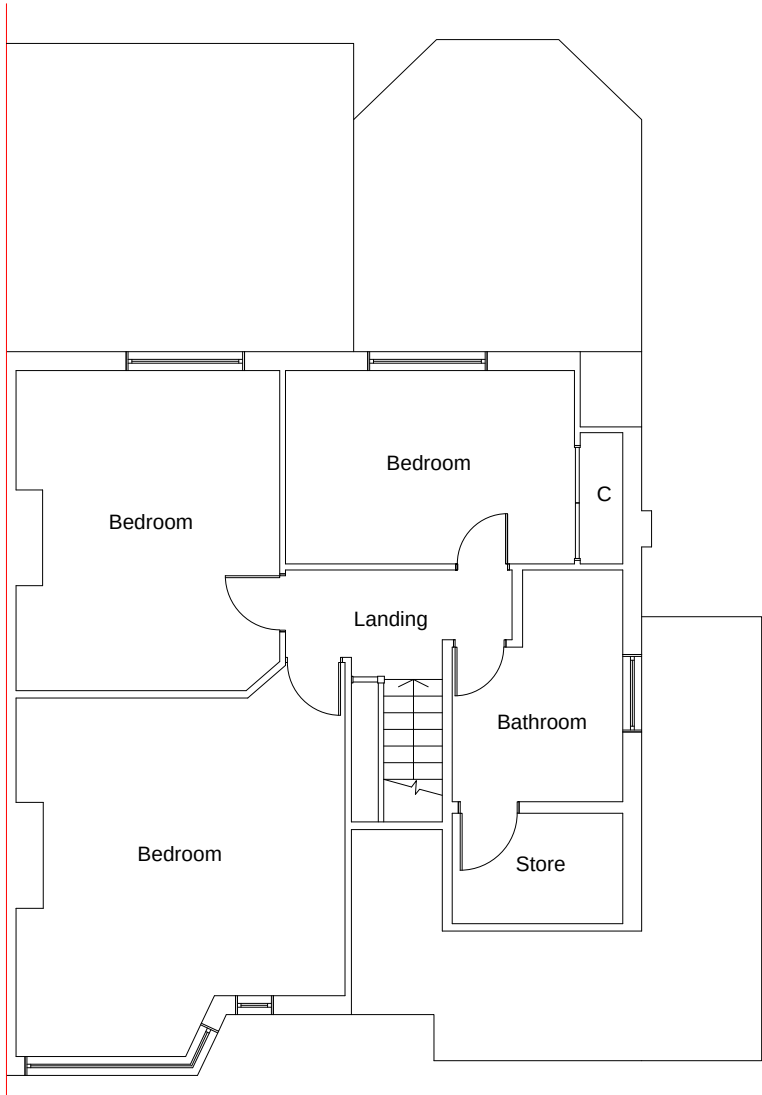

Existing First Floor Plan
Scale 1:100



 BANCIL PARTNERSHIP LTD	Dimensions to be verified on site DO NOT SCALE FROM THIS DRAWING. Any areas indicated on this drawing are for guidance only. No responsibility is taken for their accuracy. This drawing is the property of BANCIL PARTNERSHIP LTD Copyright is reserved by them and the drawing is issued on the condition that it is not copied, reproduced, retained or disclosed to any unauthorised person, either wholly or in part without the consent in writing of BANCIL PARTNERSHIP LTD	Site Address:	Client Detail:	Title:				Drawn By: NM	Revisions:		
		64 Evelyn Avenue Ruislip HA4 8AJ	64 Evelyn Avenue Ruislip HA4 8AJ	Existing Ground Floor Plan				Checked By: SM	Rev	Revision	Date
				Existing First Floor Plan				Date: 06/2021			
				Scale:	1:100	Paper Size:	A3	Drawing No. PL1/SM/3123 - 01			
		27-29 The Broadway, Southall, Middx, UB1 1JY Tel: 020 8574 4546 Fax: 020 8574 4526									




Existing Front Elevation
Scale 1:100



Existing Side Elevation
Scale 1:100



Existing Rear Elevation
Scale 1:100

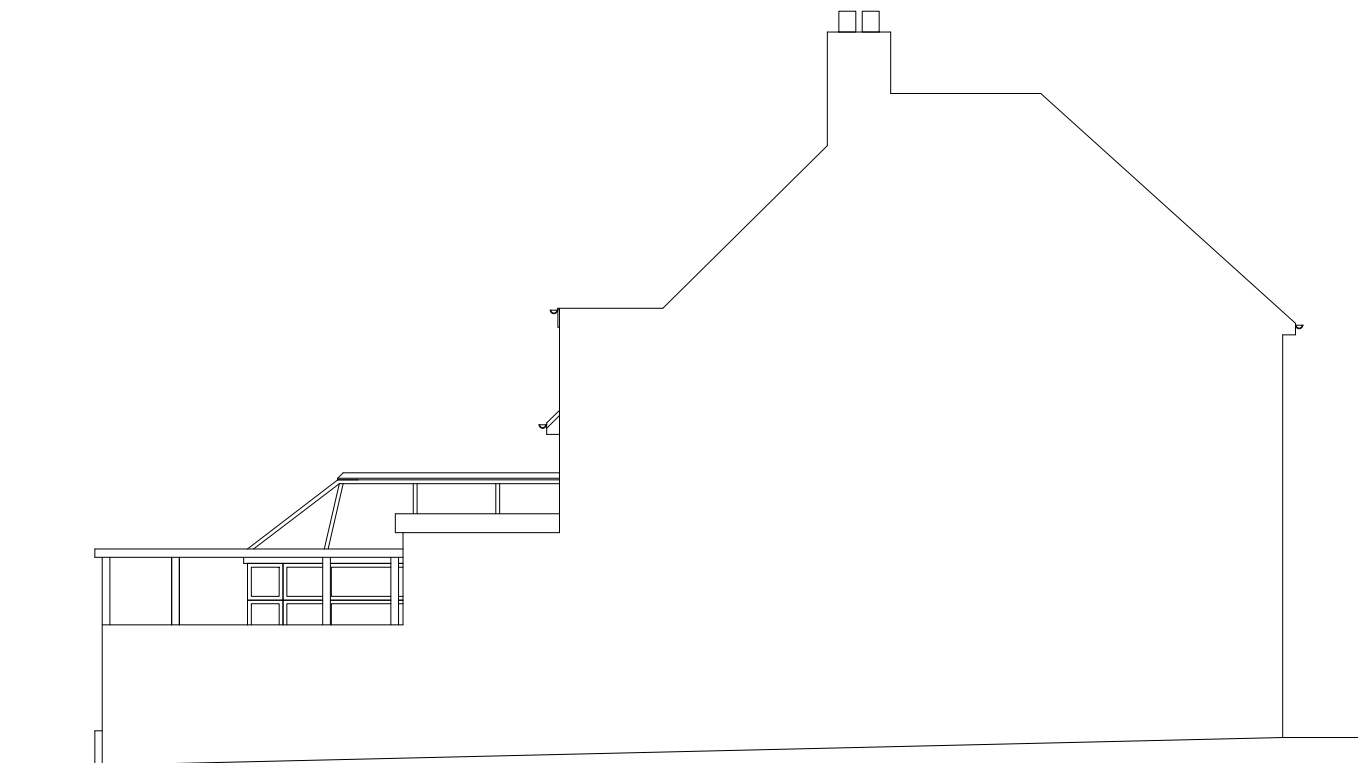

Existing Side Elevation
Scale 1:100

1:100



Dimensions to be verified on site
DO NOT SCALE FROM THIS DRAWING.
Any areas indicated on this drawing are for guidance only.
No responsibility is taken for their accuracy.

This drawing is the property of BANCIL PARTNERSHIP LTD
Copyright is reserved by them and the drawing is issued on the condition that it is not copied, reproduced, retained or disclosed to any unauthorised person, either wholly or in part without the consent in writing of BANCIL PARTNERSHIP LTD

Site Address:

64 Evelyn Avenue
Ruislip
HA4 8AJ

Client Detail:

64 Evelyn Avenue
Ruislip
HA4 8AJ

Title:

Existing Elevations

Scale:

1:100

Paper Size:

A3

Drawn By: NM

Checked By: SM


Date: 06/2021

Drawing No. PL1/SM/3123 - 02

Revisions:

Rev	Revision
-----	----------


Date _____

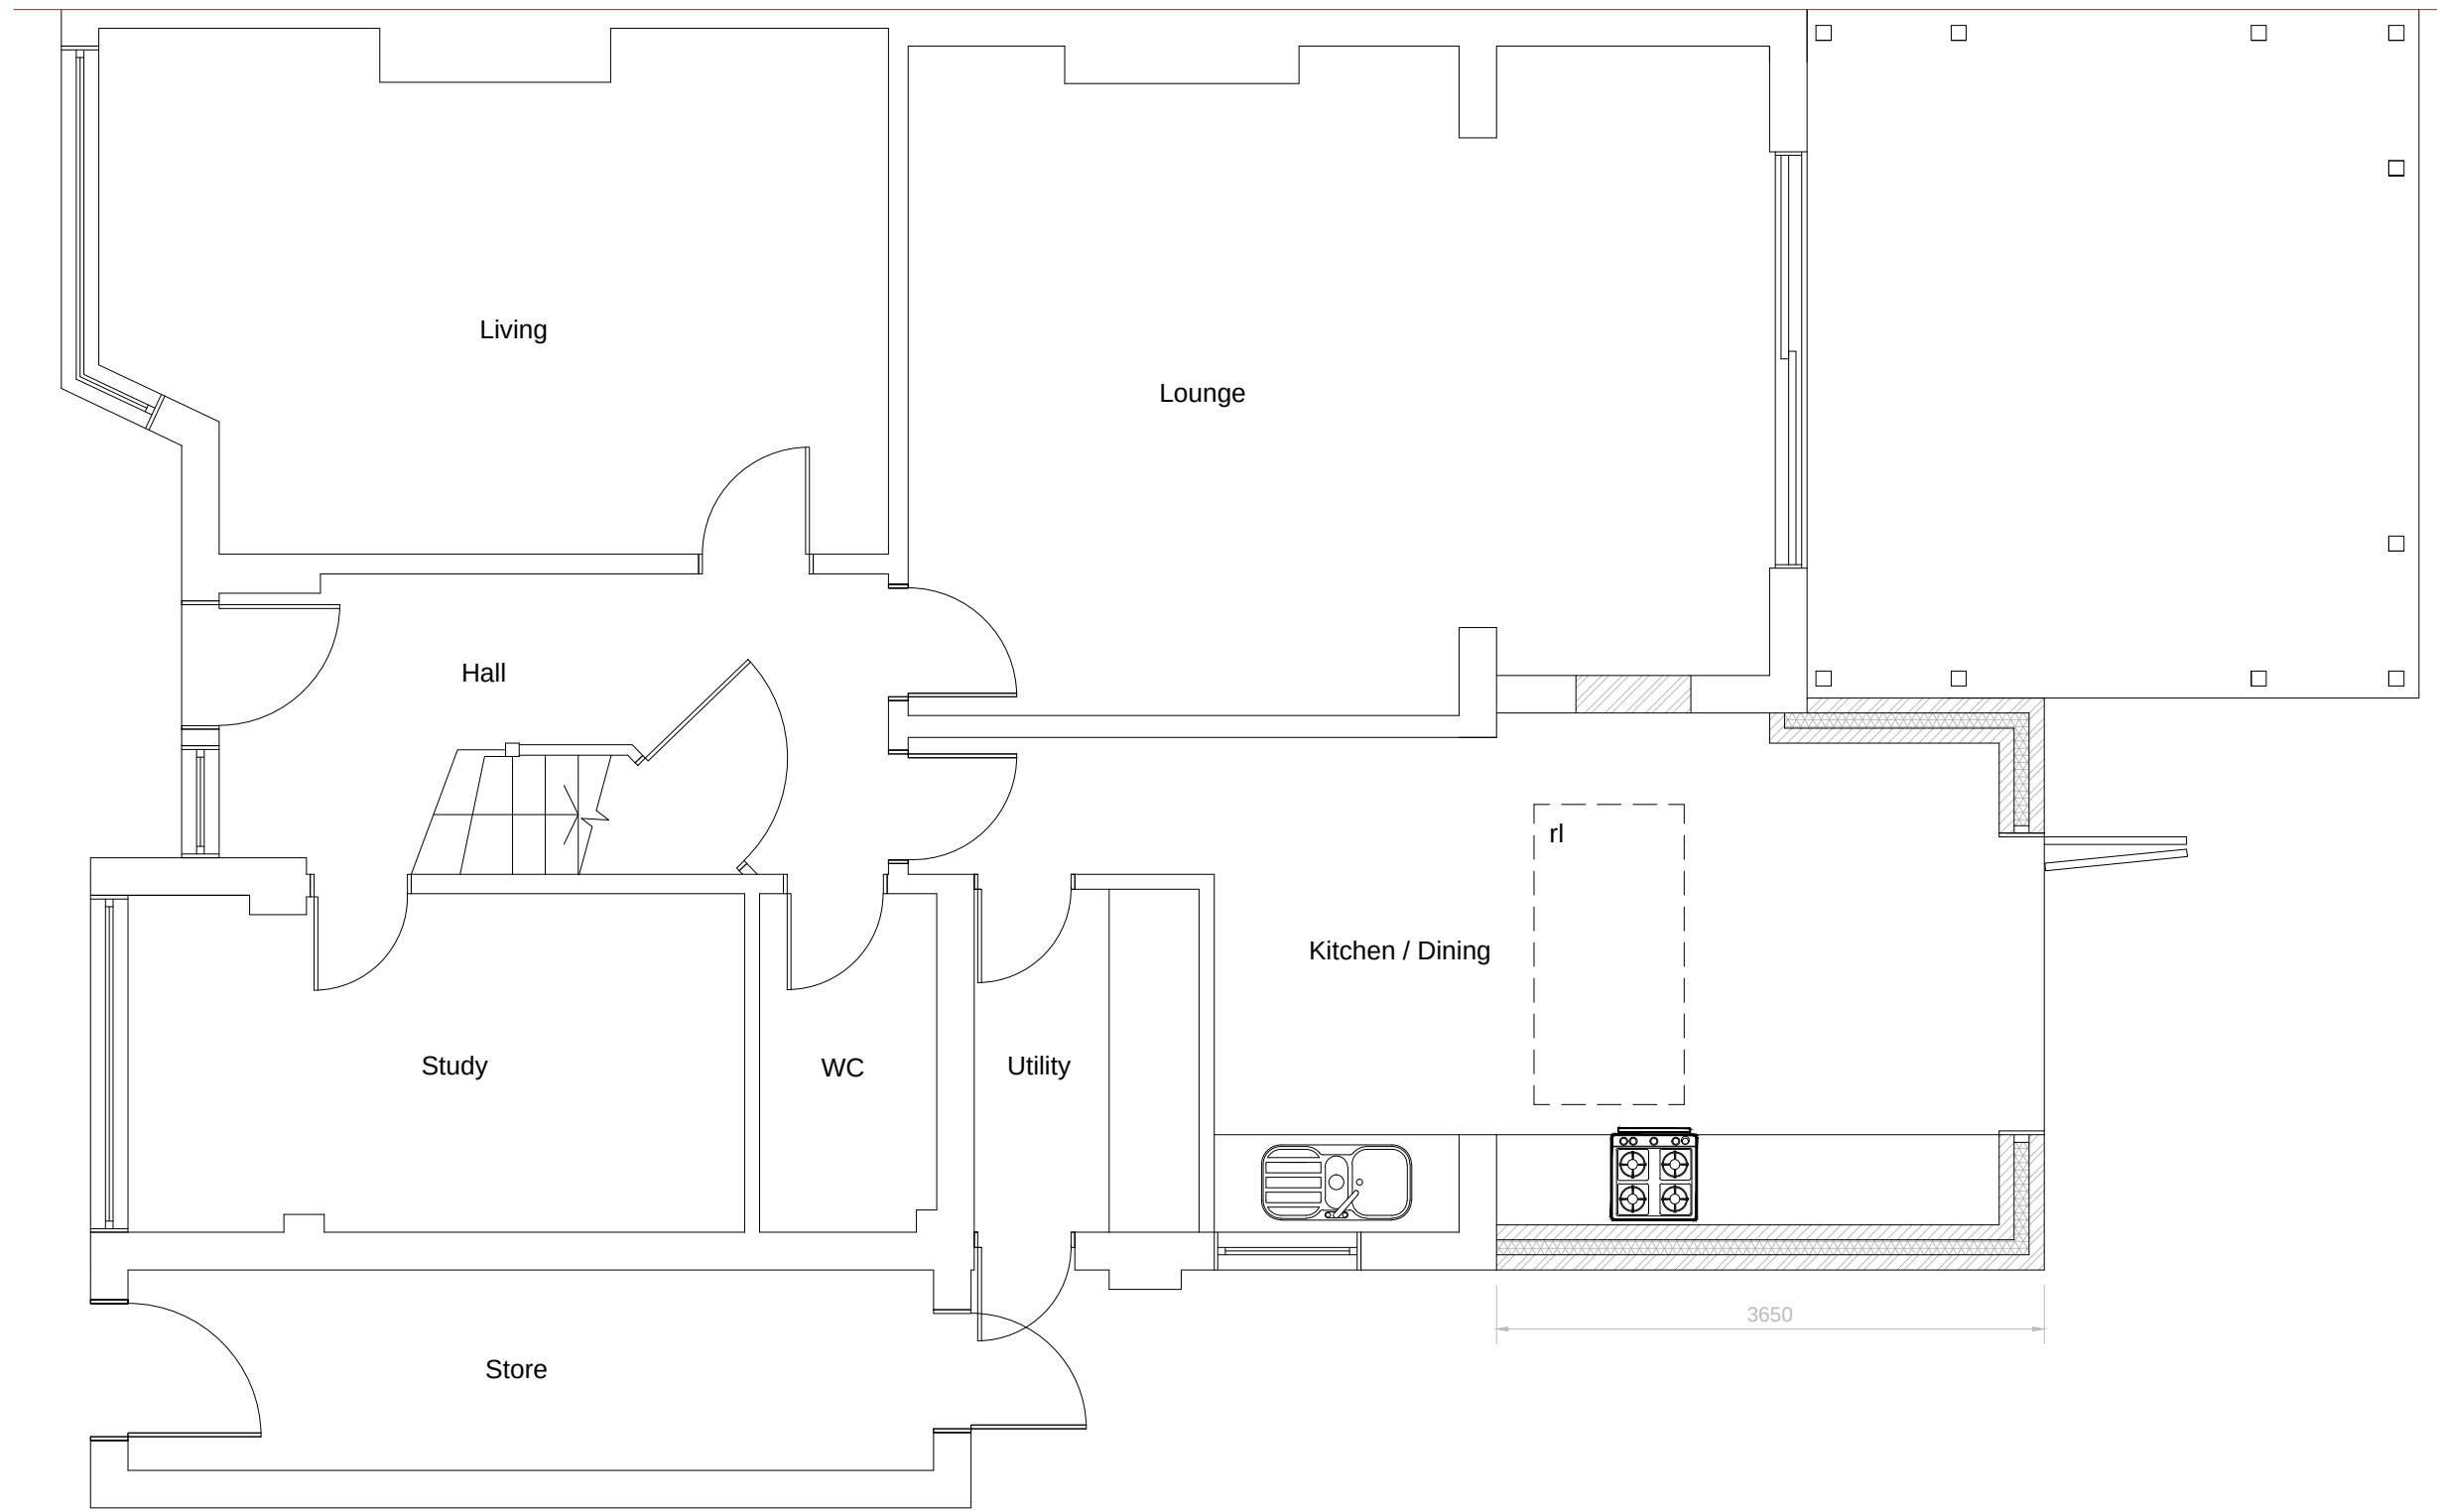

Proposed Ground Floor Plan
Scale:1:50




 BANCIL PARTNERSHIP LTD	Dimensions to be verified on site DO NOT SCALE FROM THIS DRAWING. Any areas indicated on this drawing are for guidance only. No responsibility is taken for their accuracy. This drawing is the property of BANCIL PARTNERSHIP LTD Copyright is reserved by them and the drawing is issued on the condition that it is not copied, reproduced, retained or disclosed to any unauthorised person, either wholly or in part without the consent in writing of BANCIL PARTNERSHIP LTD	Site Address:	Client Detail:	Title:				Drawn By:	NM	Revisions:		
		64 Evelyn Avenue Ruislip HA4 8AJ	64 Evelyn Avenue Ruislip HA4 8AJ	Proposed Ground Floor Plan				Checked By:	SM	Rev	Revision	Date
										A	Extension depth revised	05.07.2021
	27-29 The Broadway, Southall, Middx, UB1 1JY				Scale:	1:50	Paper Size:	A3	Drawing No.	PL1/SM/3123 - 03		
Tel: 020 8574 4546		Fax: 020 8574 4526										

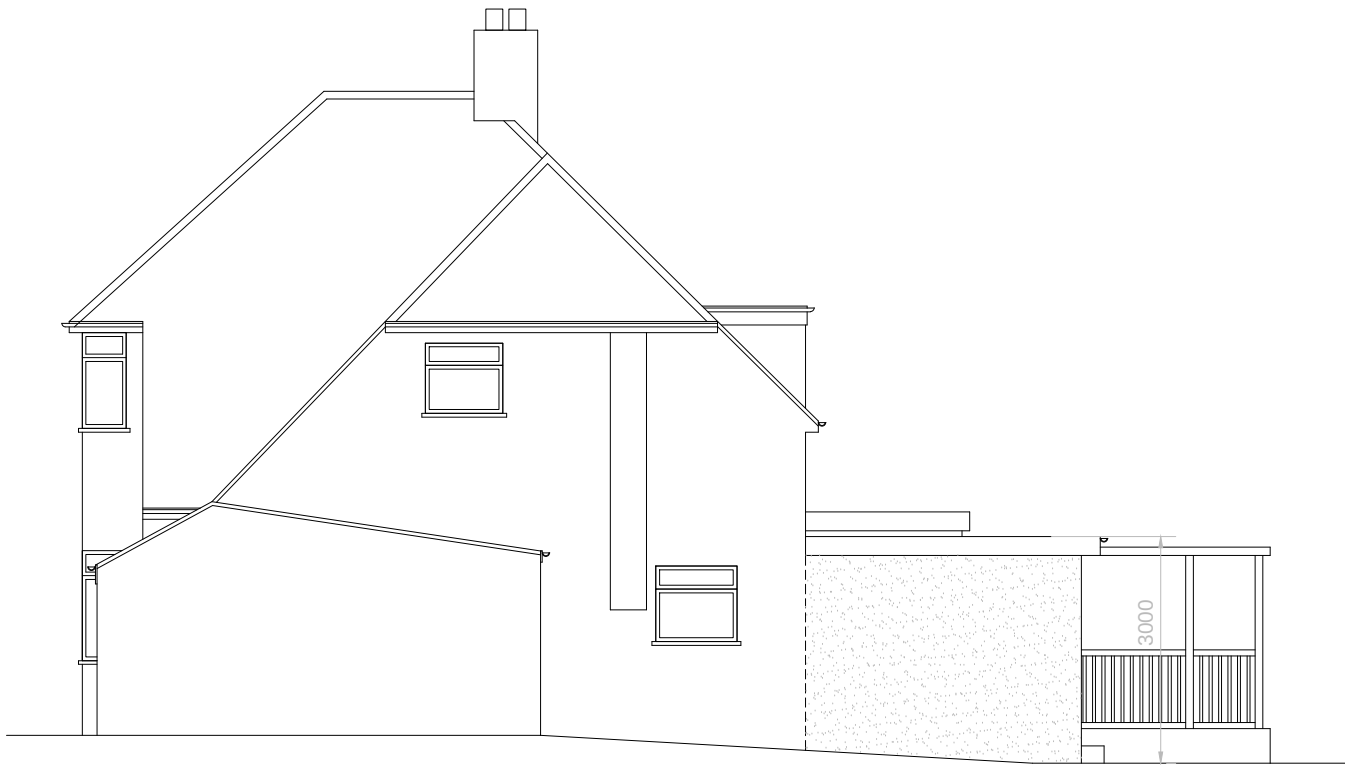

Proposed Side Elevation
Scale 1:100




Proposed Rear Elevation
Scale 1:100

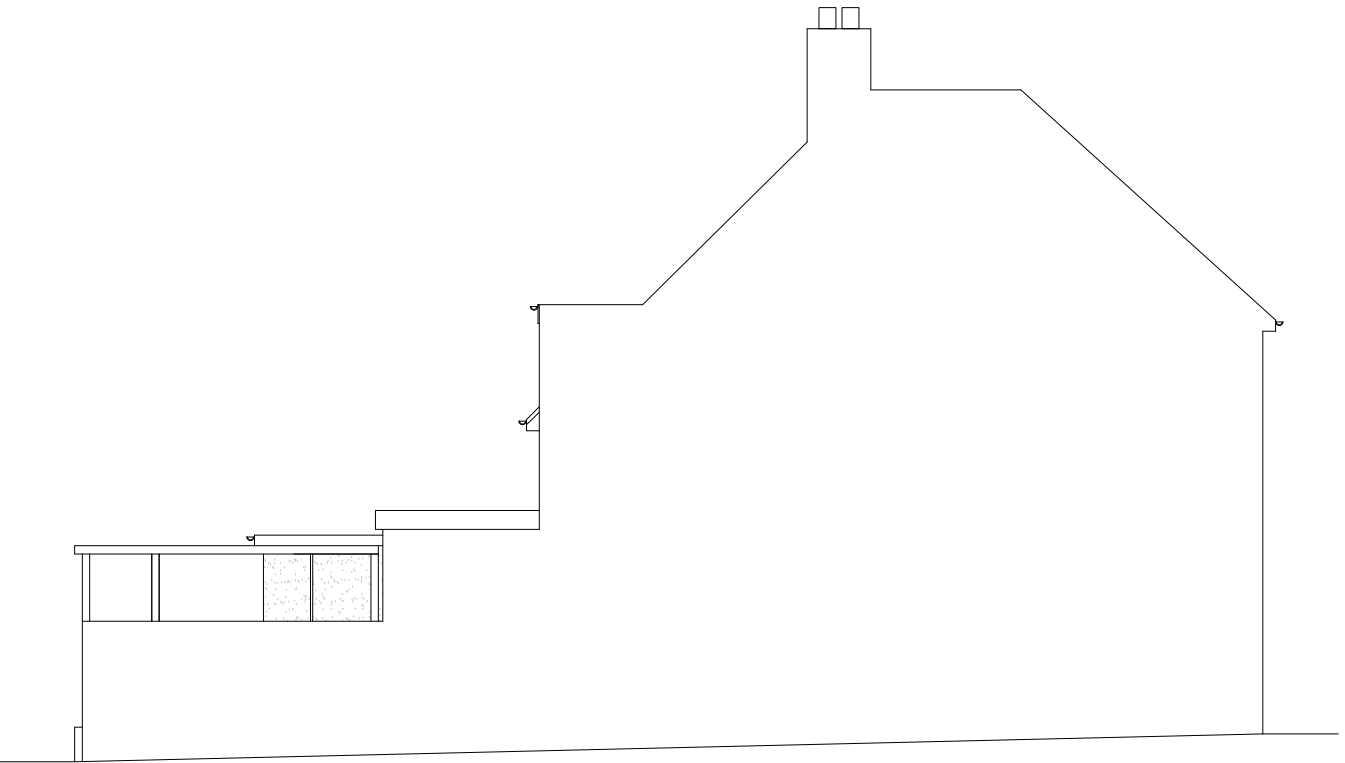

Proposed Side Elevation
Scale 1:100

 

 BANCIL PARTNERSHIP LTD	Dimensions to be verified on site DO NOT SCALE FROM THIS DRAWING. Any areas indicated on this drawing are for guidance only. No responsibility is taken for their accuracy. This drawing is the property of BANCIL PARTNERSHIP LTD Copyright is reserved by them and the drawing is issued on the condition that it is not copied, reproduced, retained or disclosed to any unauthorised person, either wholly or in part without the consent in writing of BANCIL PARTNERSHIP LTD	Site Address:	Client Detail:	Title:				Drawn By:	NM	Revisions:		
		64 Evelyn Avenue Ruislip HA4 8AJ	64 Evelyn Avenue Ruislip HA4 8AJ	Proposed Elevations				Checked By:	SM	Rev	Revision	Date
27-29 The Broadway, Southall, Middx, UB1 1JY		Tel: 020 8574 4546 Fax: 020 8574 4526		Scale:	1:100	Paper Size:	A3					