


0 1 2 3 4 5 6 7 8 9 10


SCALE 1:50

0 2 4 6 8 10 12 14 16 18 20


SCALE 1:100

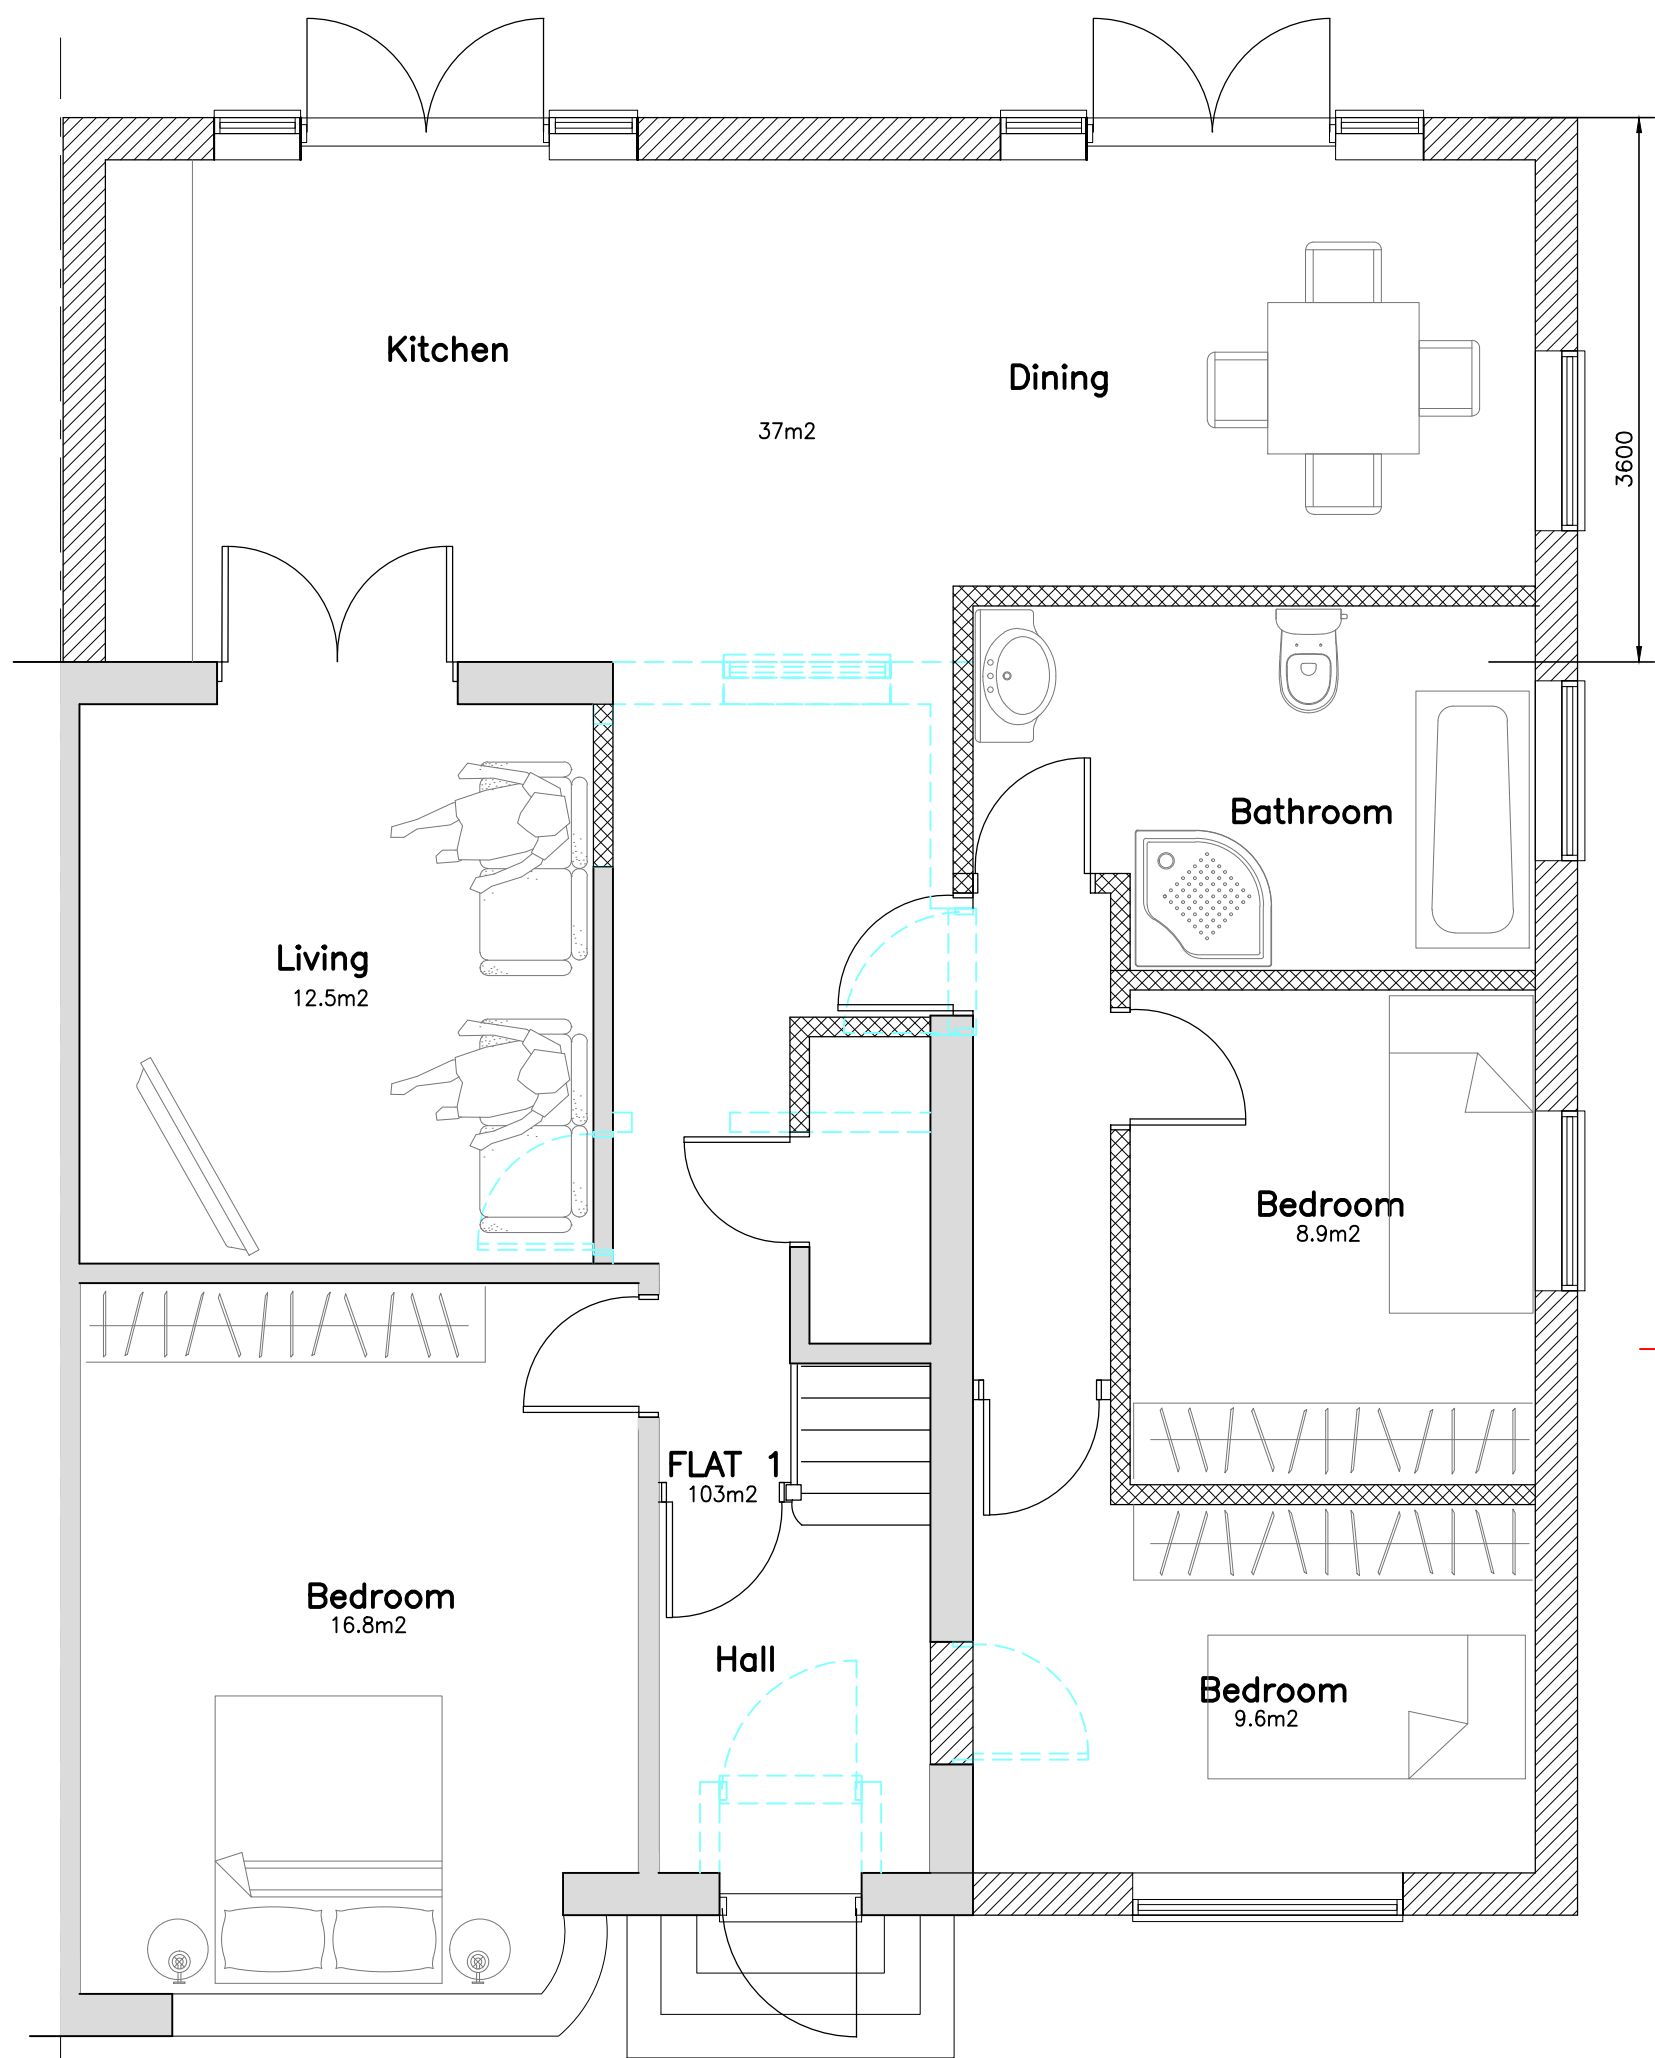


PROPOSED GROUND FLOOR PLAN

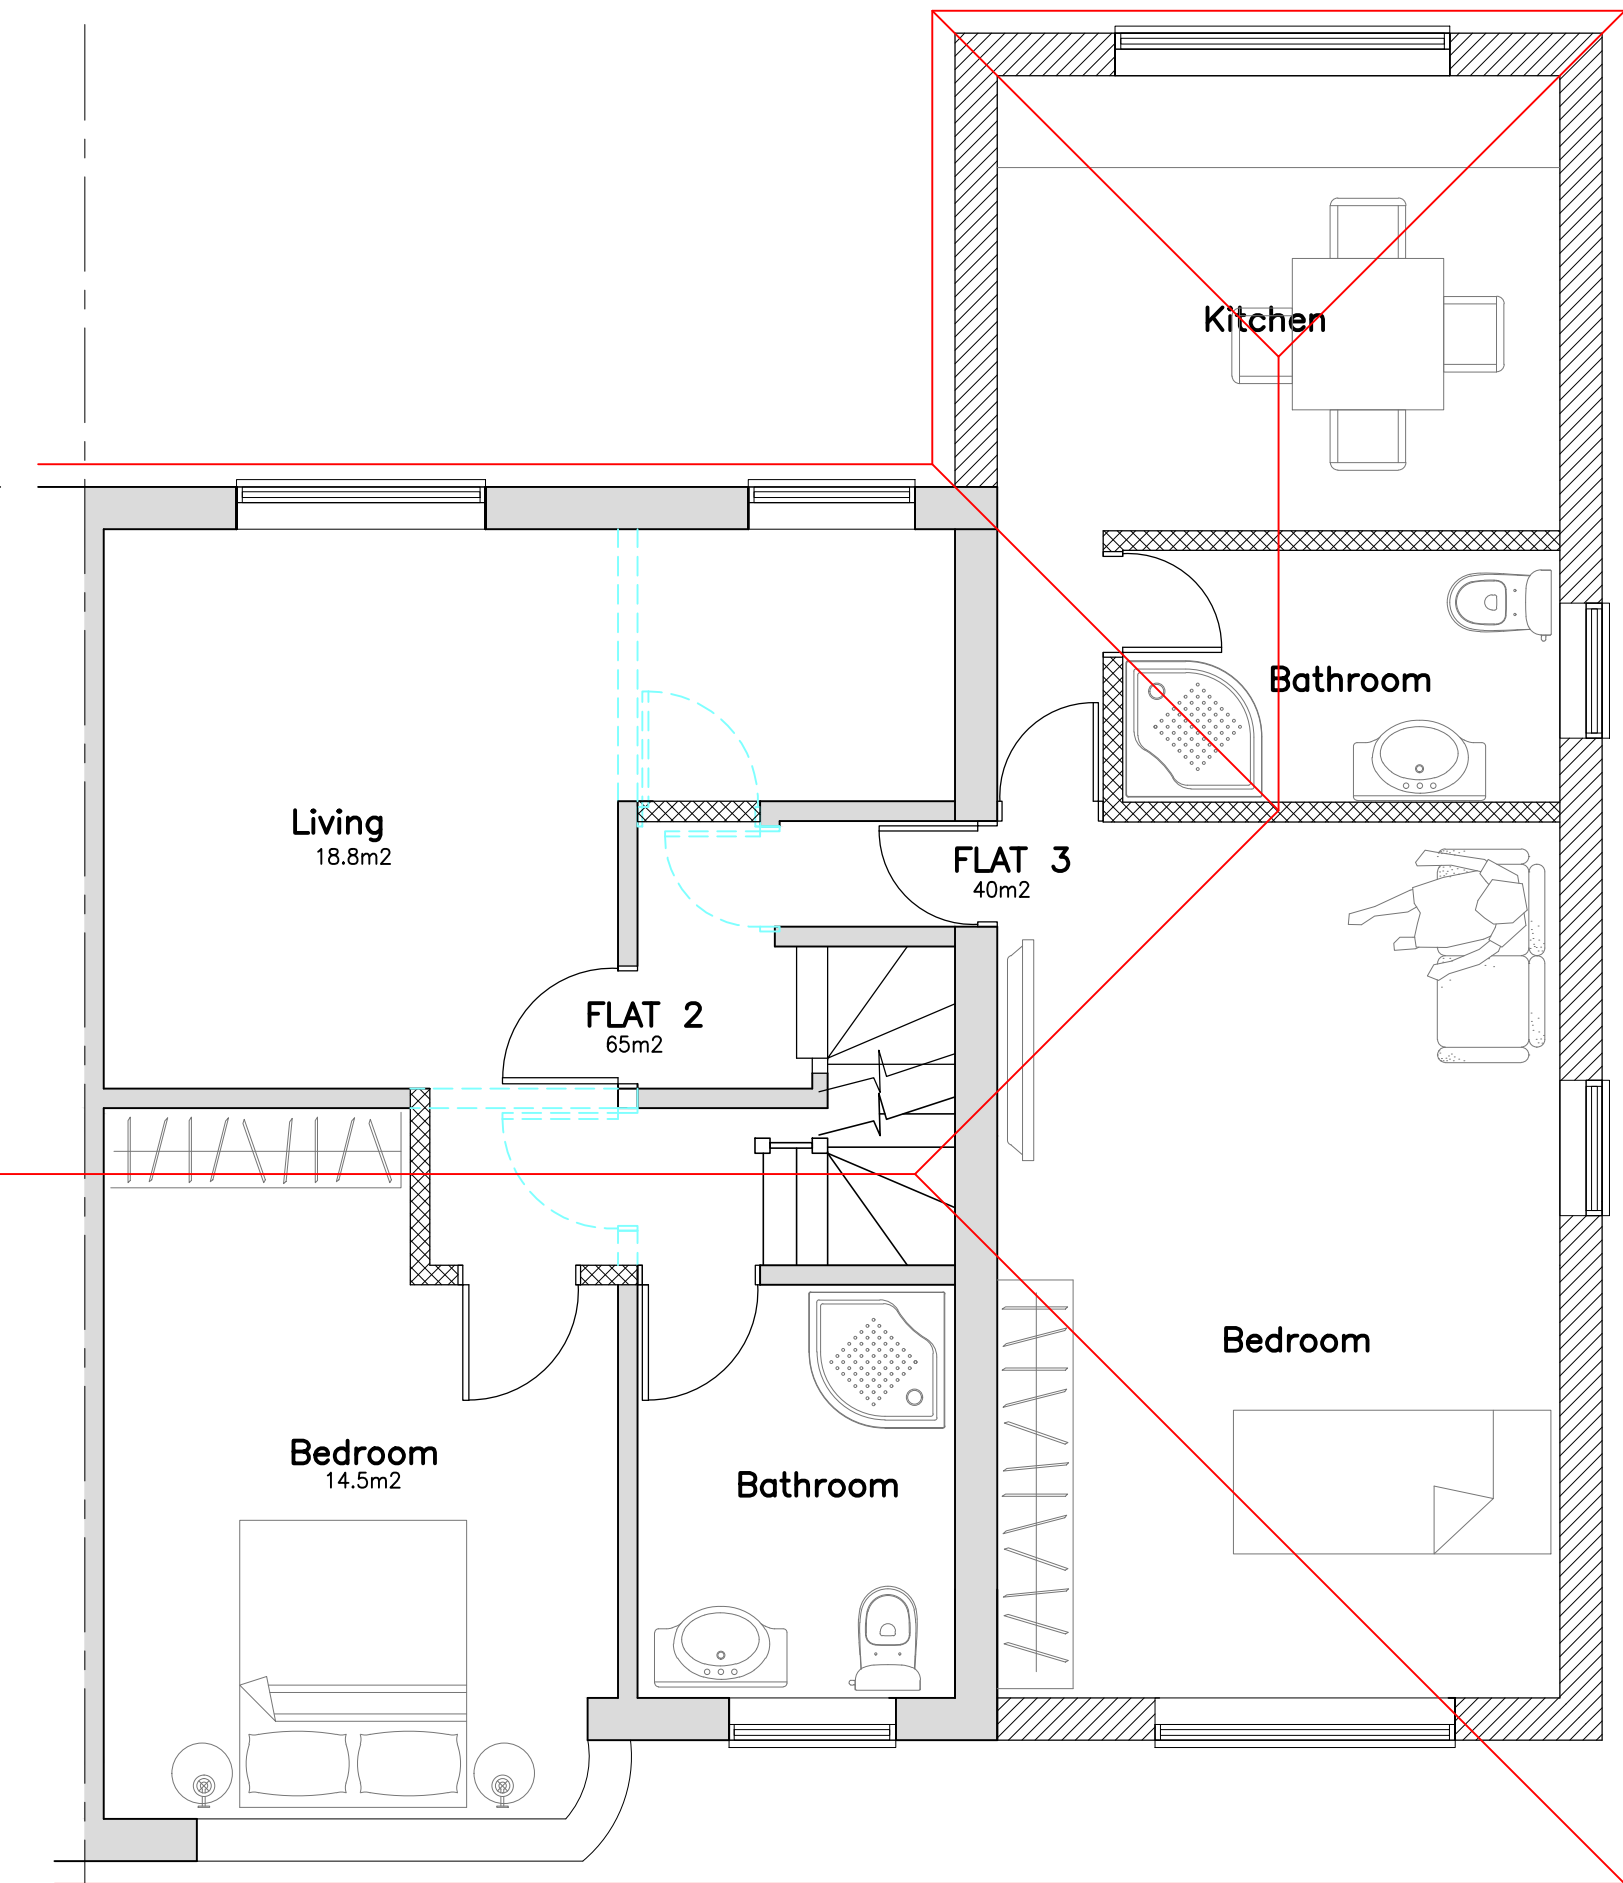

PROPOSED FIRST FLOOR PLAN

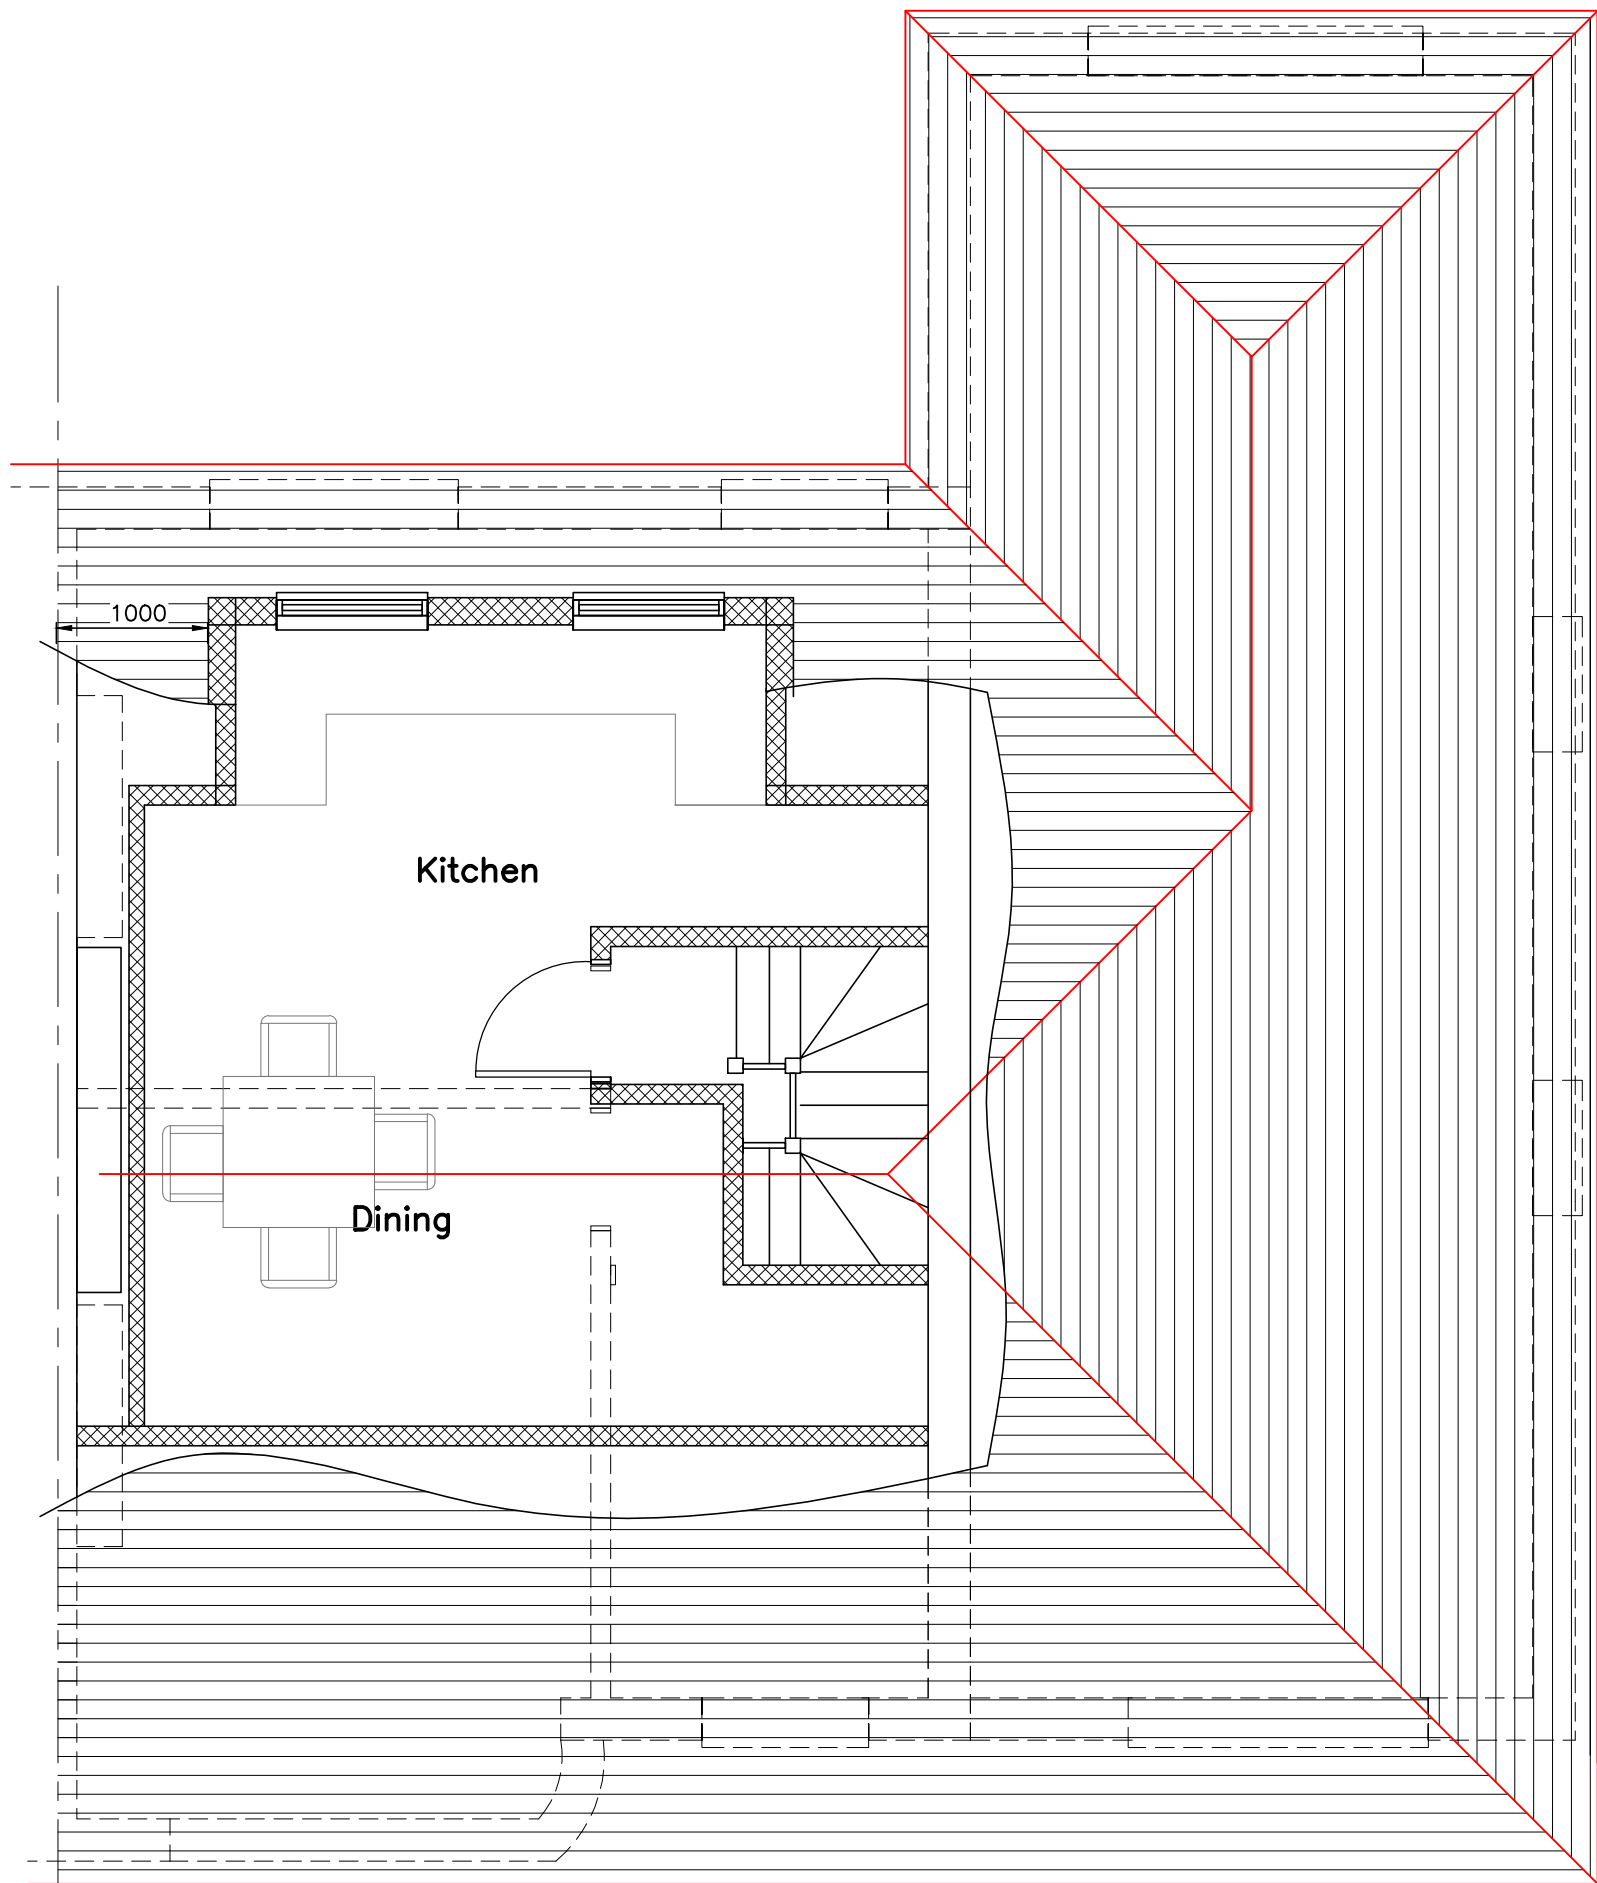

PROPOSED SECOND FLOOR PLAN

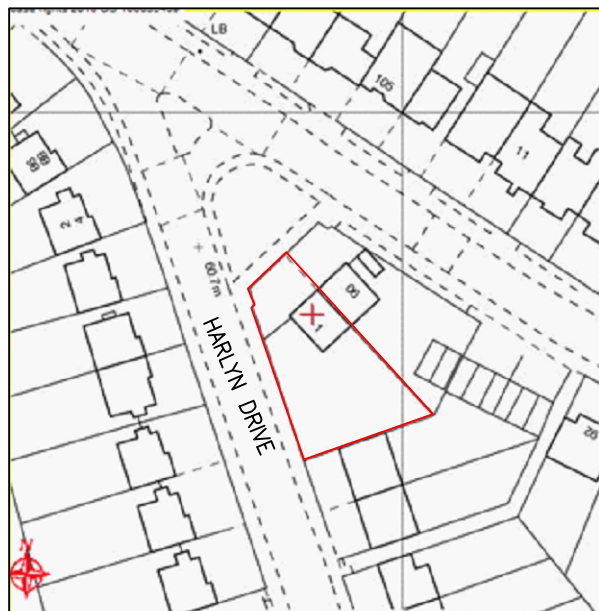

SITE LOCATION PLAN
1:1250




EXISTING FRONT ELEVATION
1:100




EXISTING REAR ELEVATION
1:100




EXISTING SIDE ELEVATION
1:100

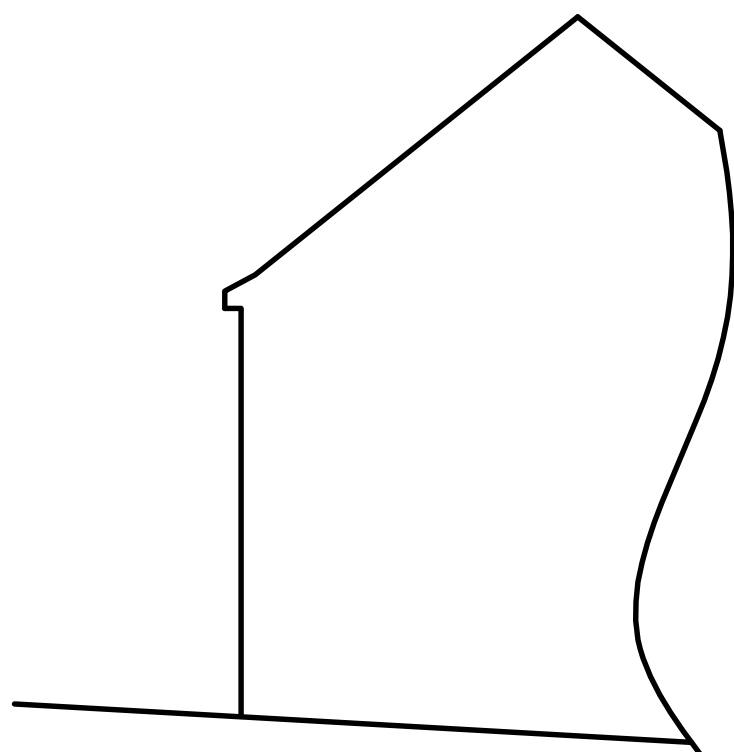

EXISTING PART SIDE ELEVATION
1:100

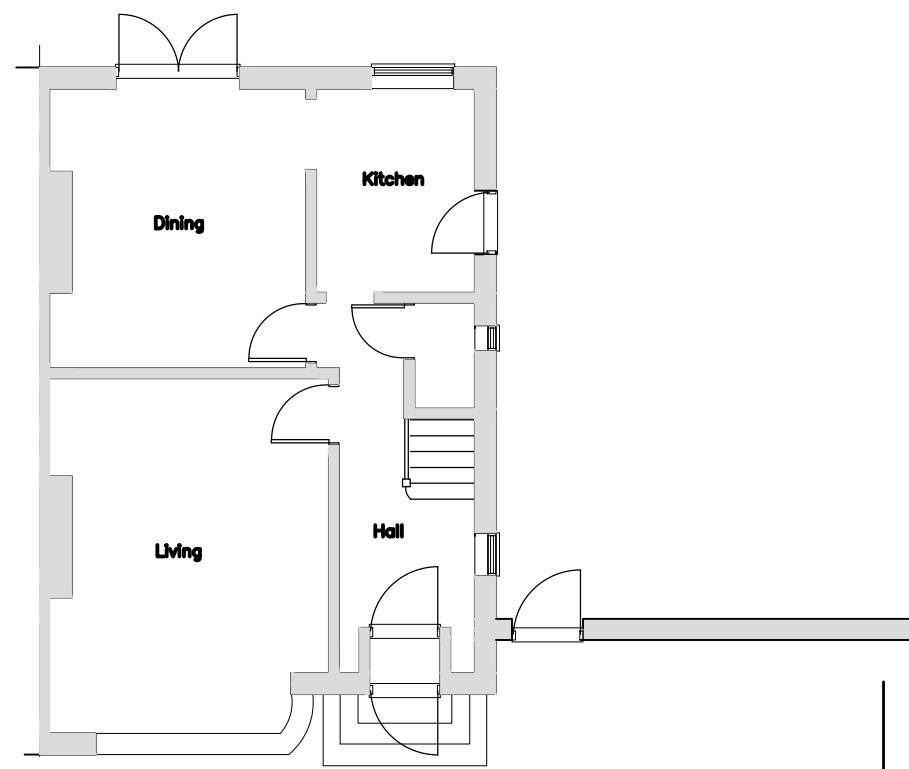

EXISTING GROUND FLOOR PLAN
1:100

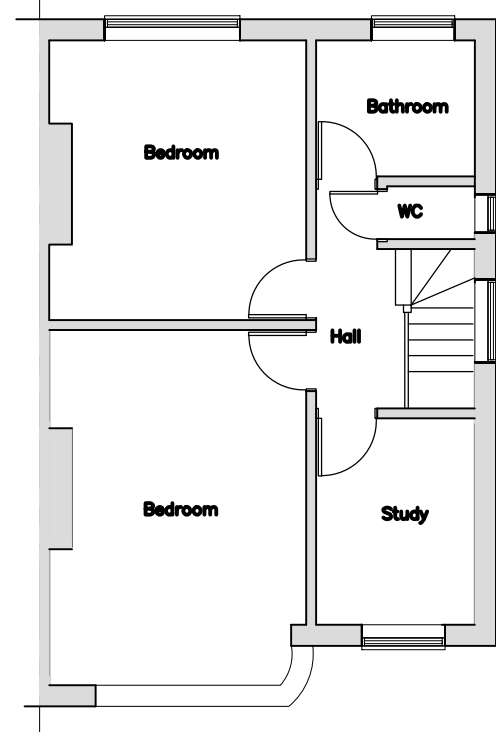

EXISTING FIRST FLOOR PLAN
1:100




PROPOSED FRONT ELEVATION
1:100



PROPOSED REAR ELEVATION
1:100



PROPOSED SIDE ELEVATION
1:100

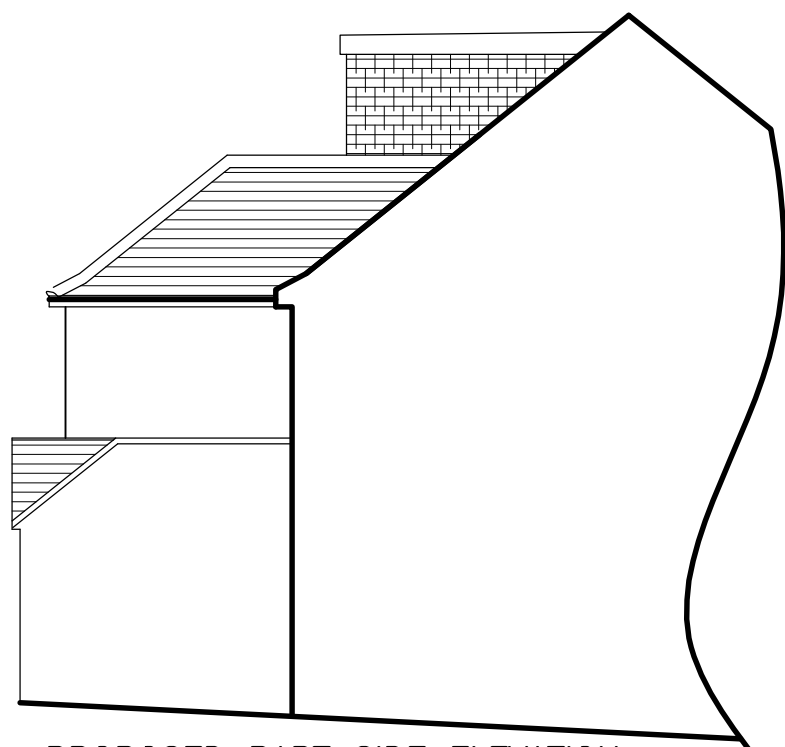

PROPOSED PART SIDE ELEVATION
1:100

Rev	Description	Date
RESIDENTIAL BUILDING SOLUTIONS LTD ARCHITECTURAL, STRUCTURAL & PARTY WALL SERVICES 21 CLIFTON AVENUE, STANMORE, MIDDLESEX, HA72HR T: 07896 651 973 E: info@rbslondon.co.uk W: www.rbslondon.co.uk This drawing is property of Residential Building Solutions Ltd. The information it contains is copyright and is not to be copied or used without prior permission.		
Project PROPOSED SINGLE STOREY REAR AND TWO STOREY SIDE EXTENSIONS AND REAR DORMER AND CONVERSION OF SINGLE FAMILY DWELLING INTO THREE SELF CONTAINED UNITS 1 HARLYN DRIVE PINNER HA5 2DF		
Drawing EXISTING/PROPOSED PLANS/ELEV		
Drawn	RBS LTD	Checked
Scale	A1@1:50	Date APRIL 2018
Stage	Drg. No. 1HD/P100	Rev A