



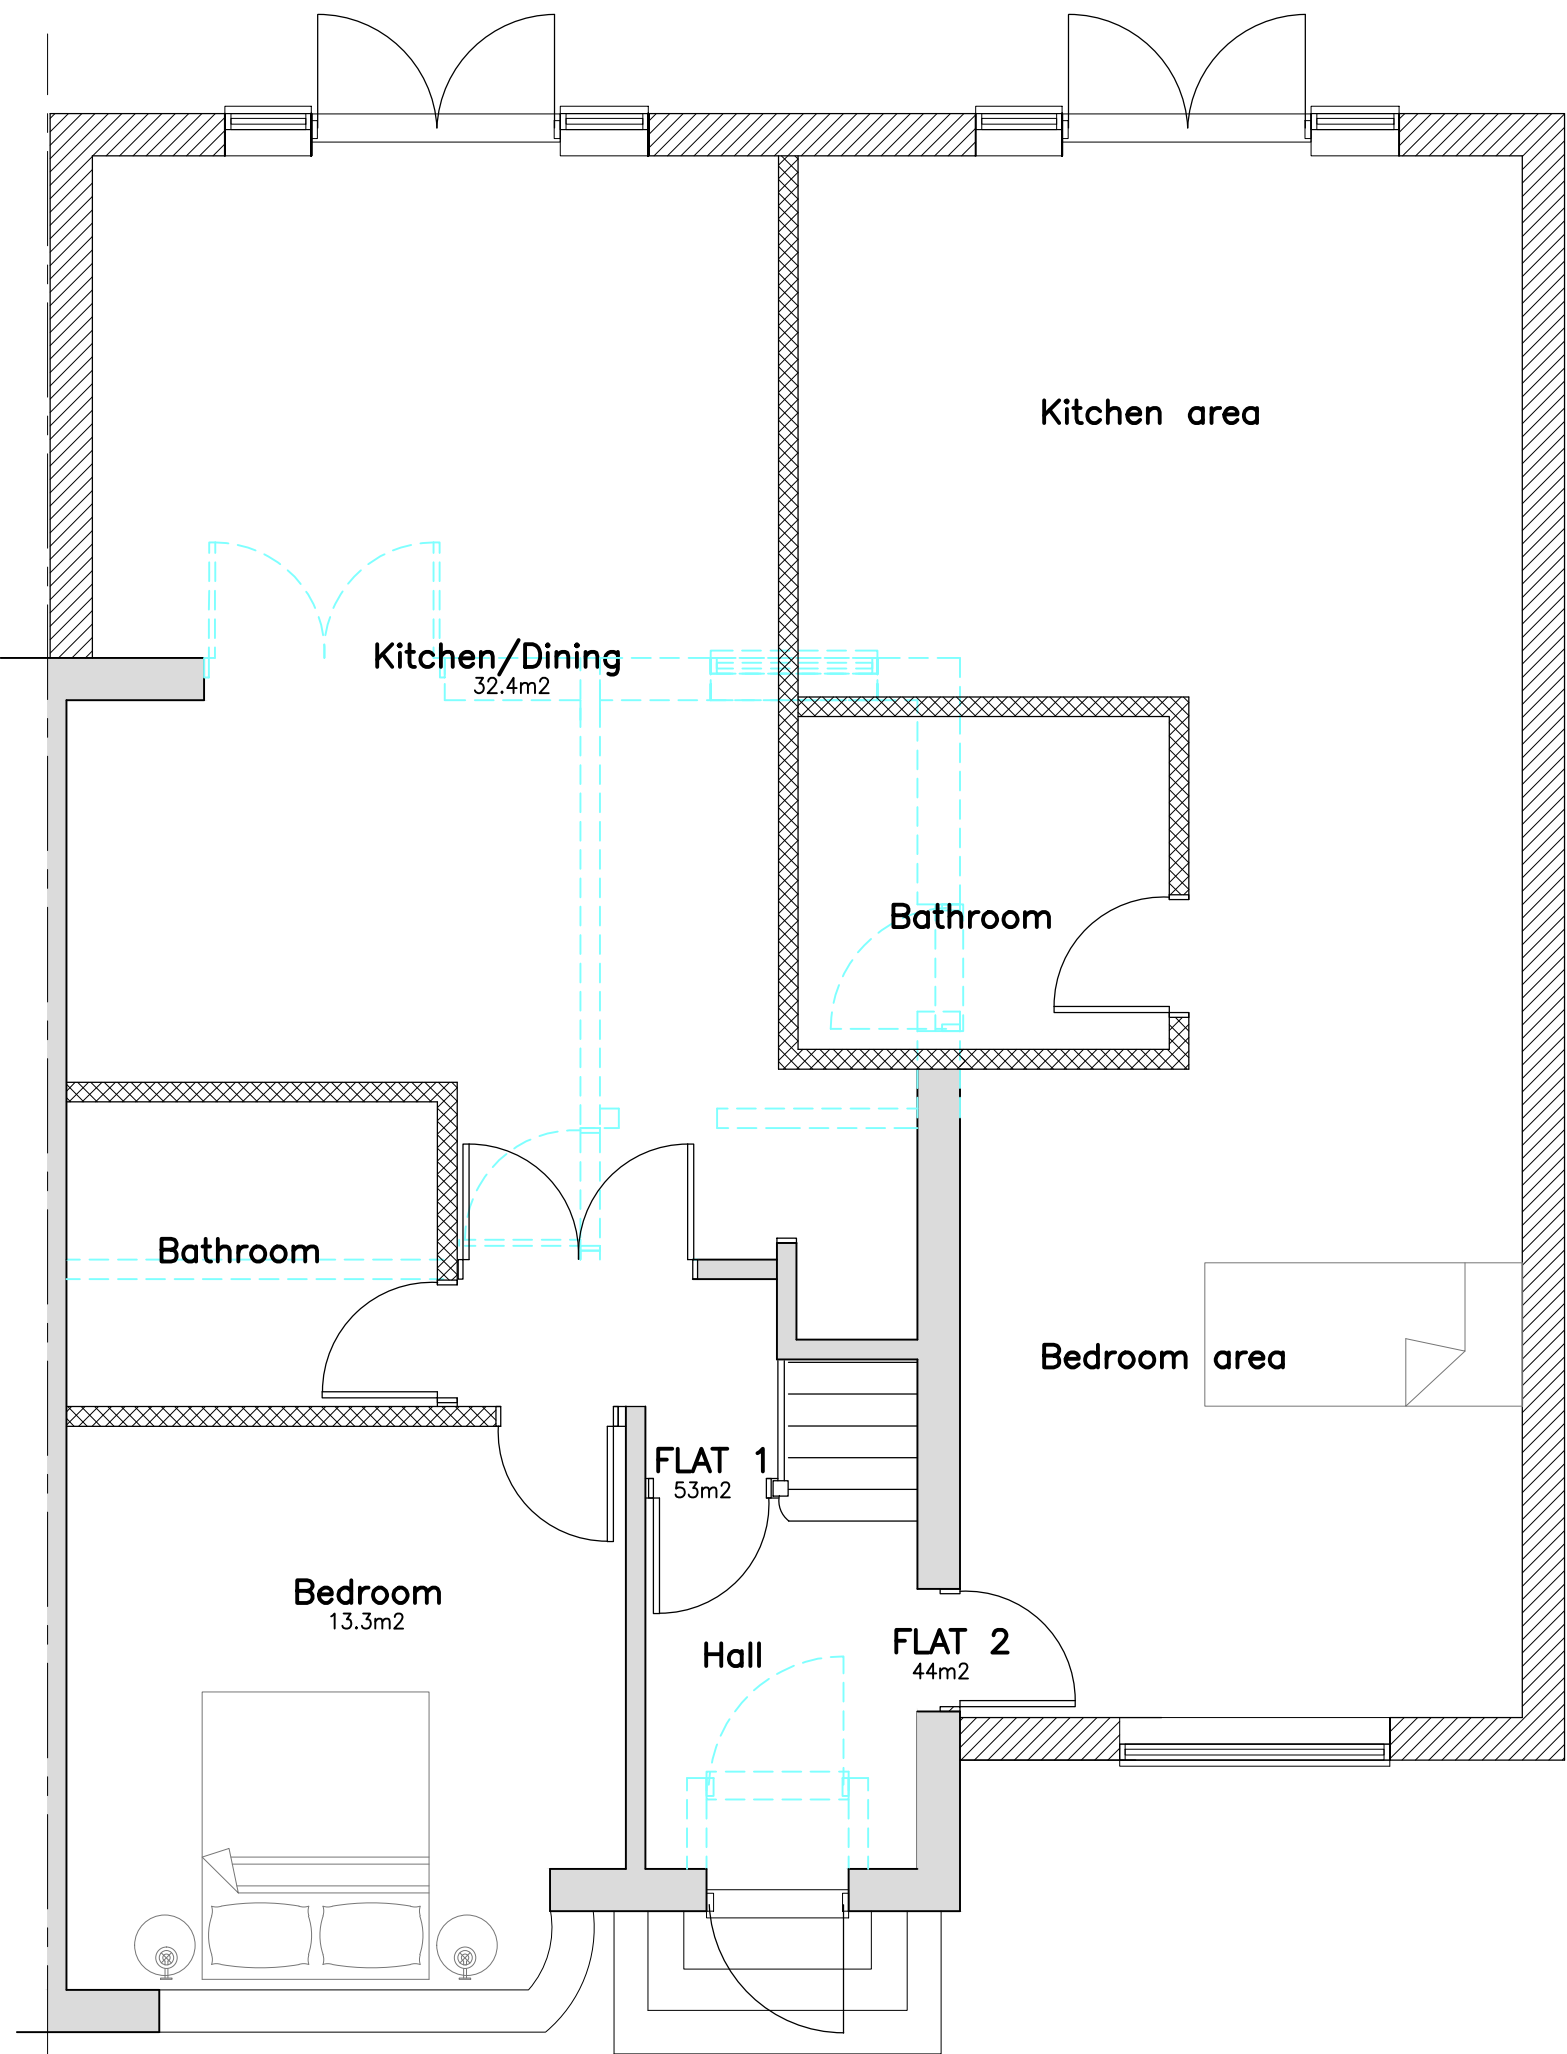

PROPOSED GROUND FLOOR PLAN
1:50

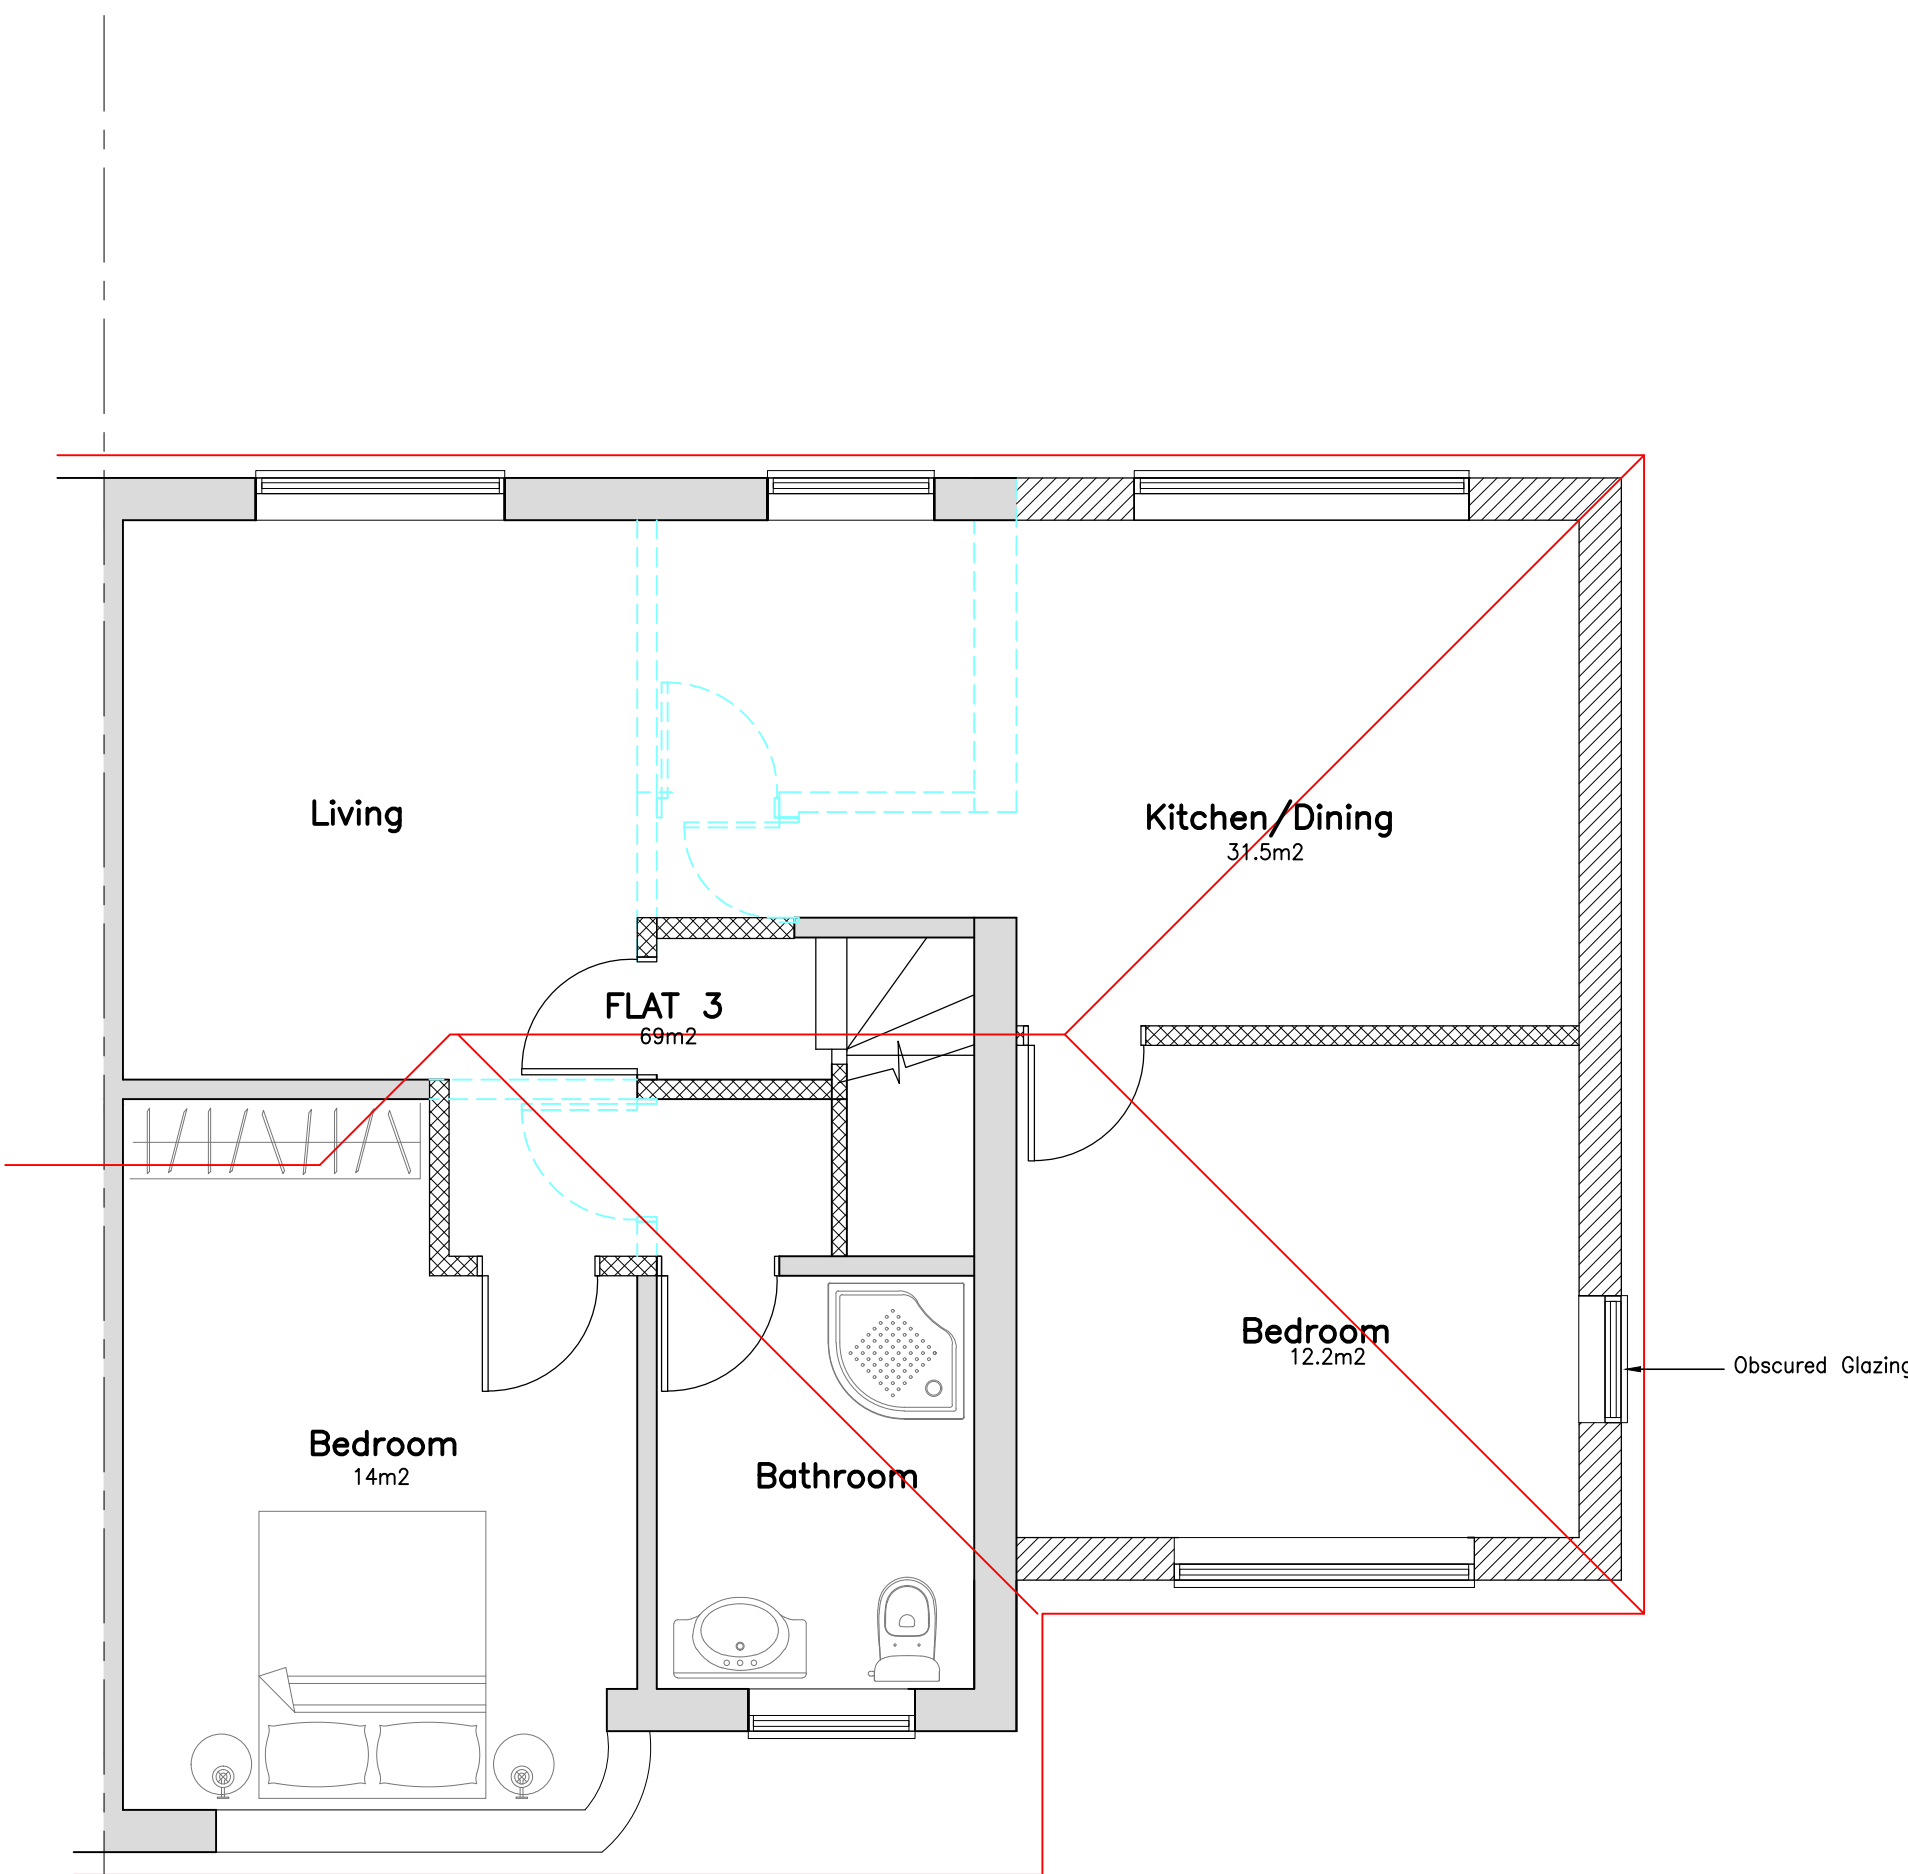


PROPOSED FIRST FLOOR PLAN
1:50




EXISTING FRONT ELEVATION
1:100




EXISTING REAR ELEVATION
1:100

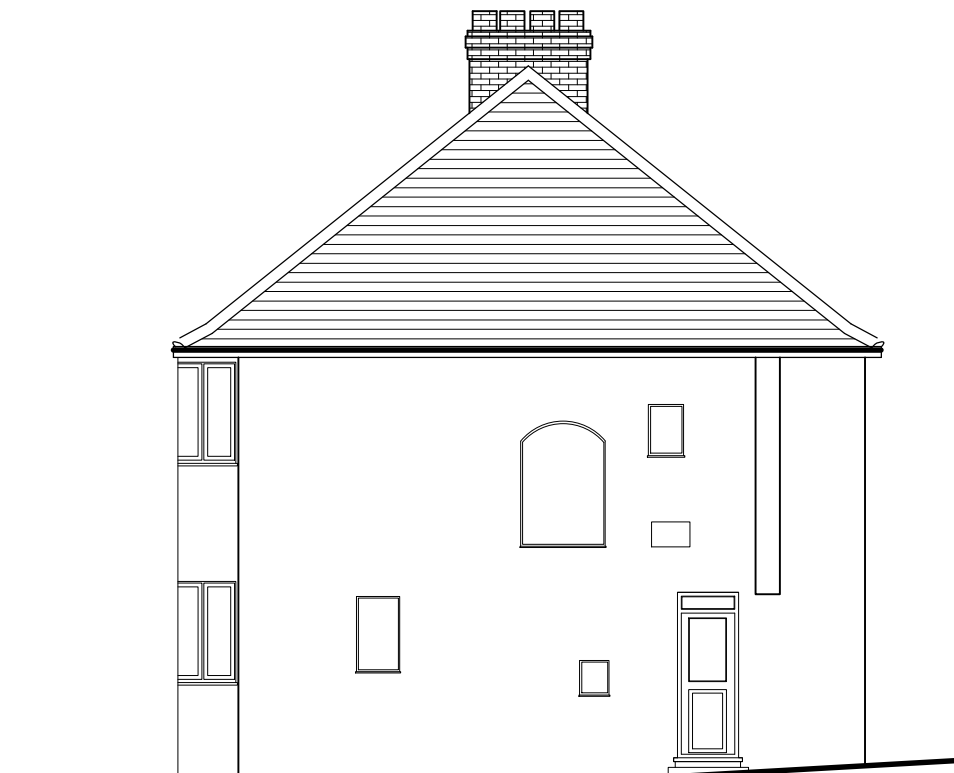


EXISTING SIDE ELEVATION
1:100

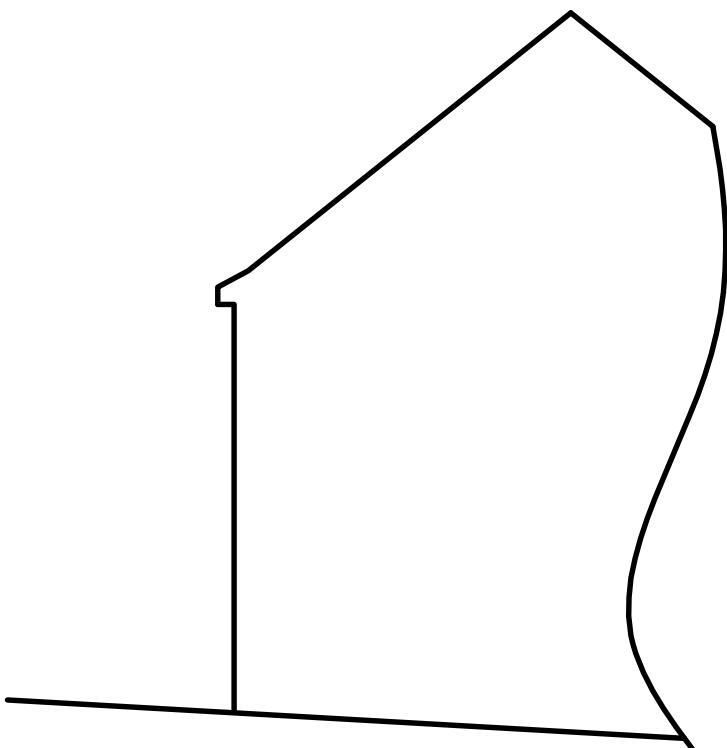


EXISTING PART SIDE ELEVATION
1:100

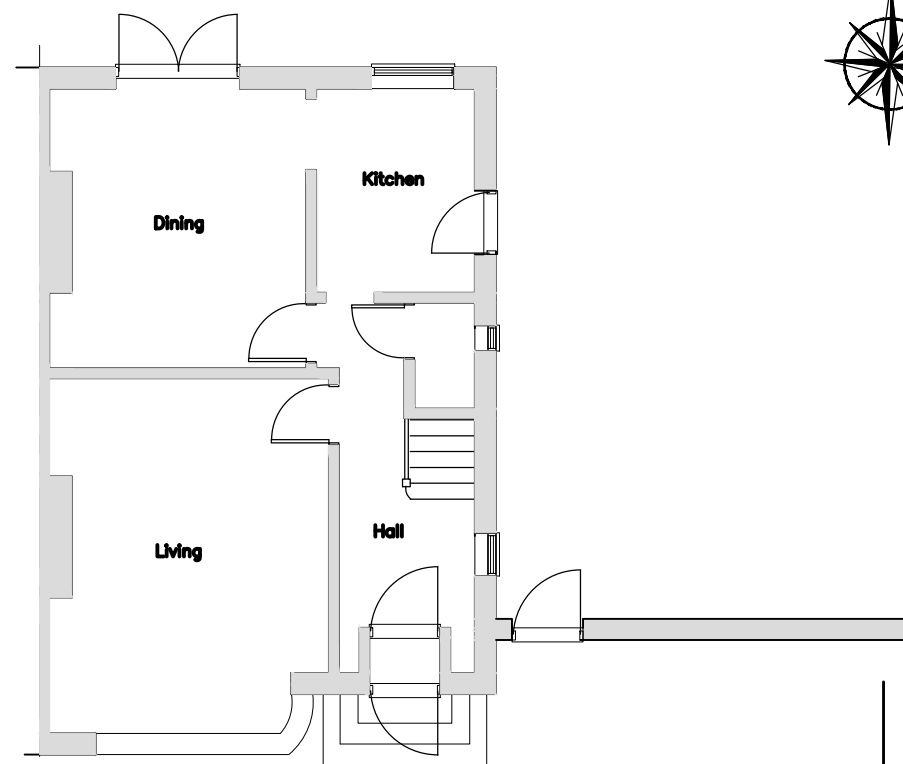

EXISTING GROUND FLOOR PLAN
1:100

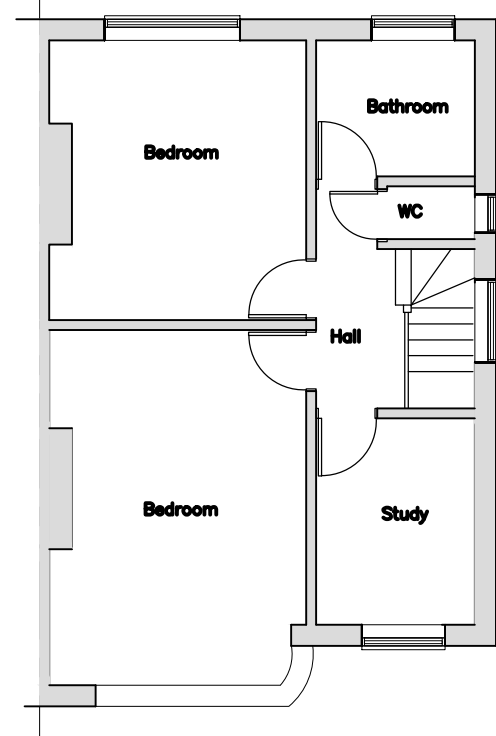

EXISTING FIRST FLOOR PLAN
1:100

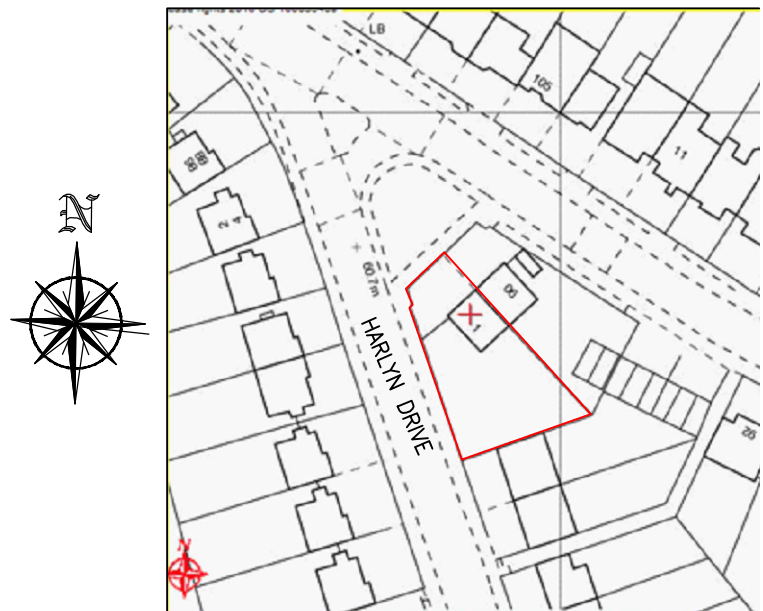


SITE LOCATION PLAN
1:1250




PROPOSED FRONT ELEVATION
1:100



PROPOSED REAR ELEVATION
1:100

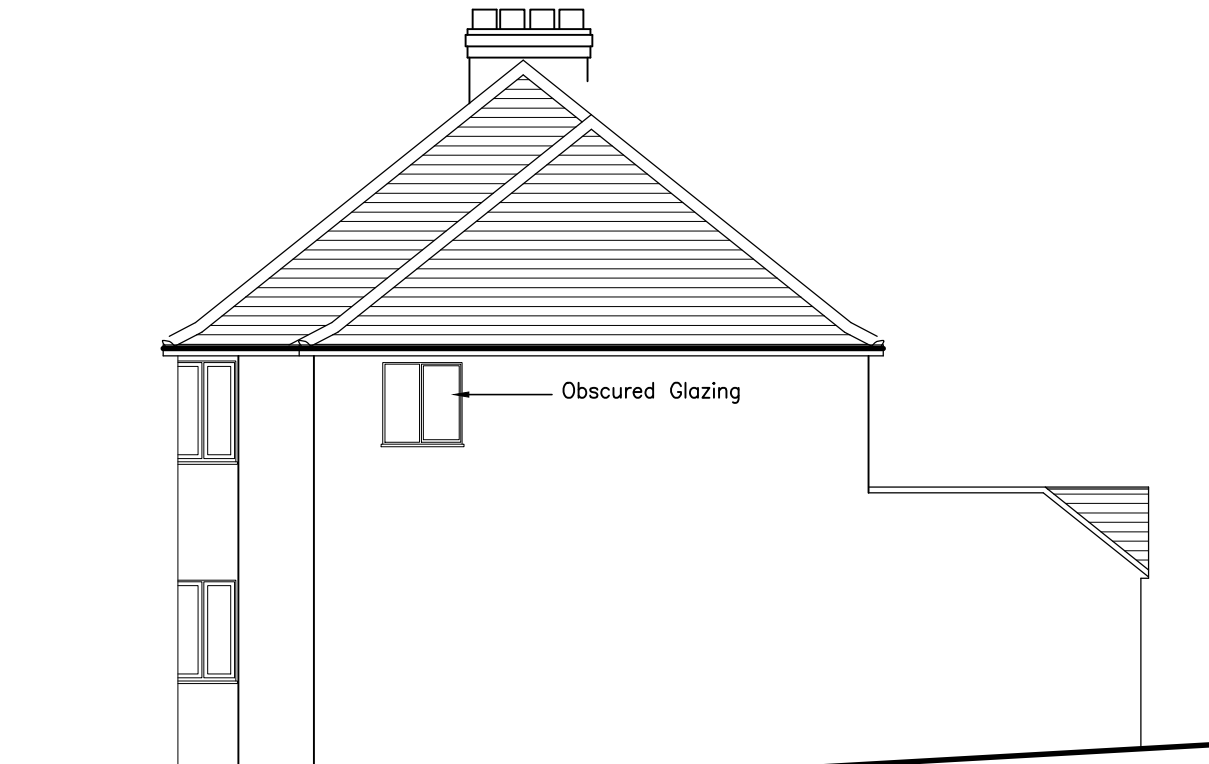

PROPOSED SIDE ELEVATION
1:100

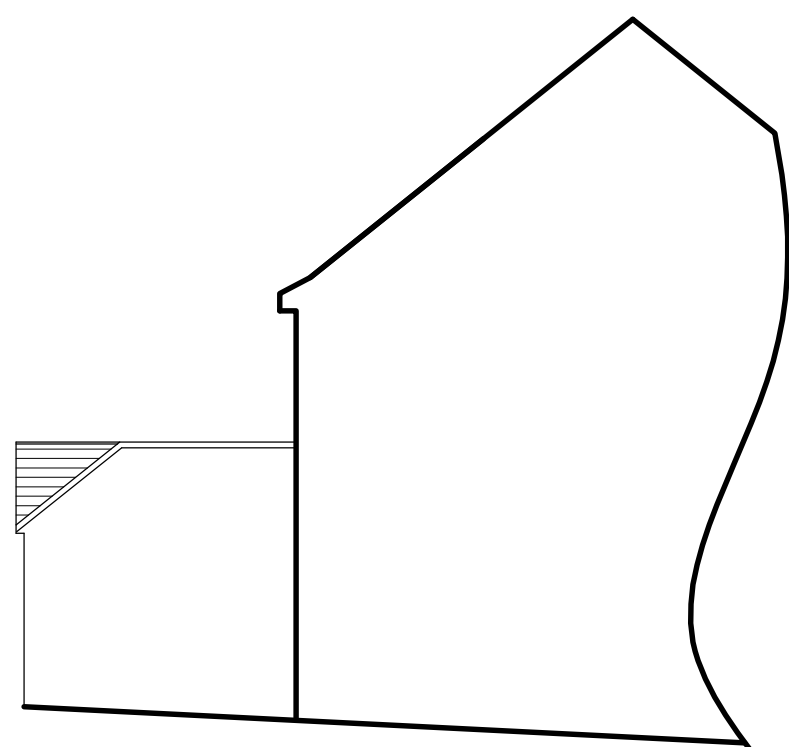

PROPOSED PART SIDE ELEVATION
1:100

Rev	Description	Date
RESIDENTIAL BUILDING SOLUTIONS LTD ARCHITECTURAL, STRUCTURAL & PARTY WALL SERVICES 21 CLIFTON AVENUE, STANMORE, MIDDLESEX, HA72HR T: 07807 234 683 E: info@rbslondon.co.uk W: www.rbslondon.co.uk This drawing is property of Residential Building Solutions Ltd. The information it contains is copyright and is not to be copied or used without prior permission.		
Project PROPOSED SINGLE STOREY REAR AND TWO STOREY SIDE EXTENSIONS AND CONVERSION OF SINGLE FAMILY DWELLING INTO THREE SELF CONTAINED UNITS 1 HARLYN DRIVE PINNER HA5 2DF		
Drawing EXISTING/PROPOSED PLANS/ELEV		
Drawn RBS LTD	Checked	
Scale A1@1:50	Date OCT 2018	
Stage P	Drg. No. 1HD/P200	Rev B