
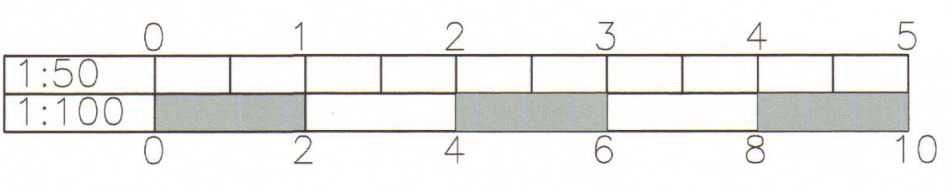
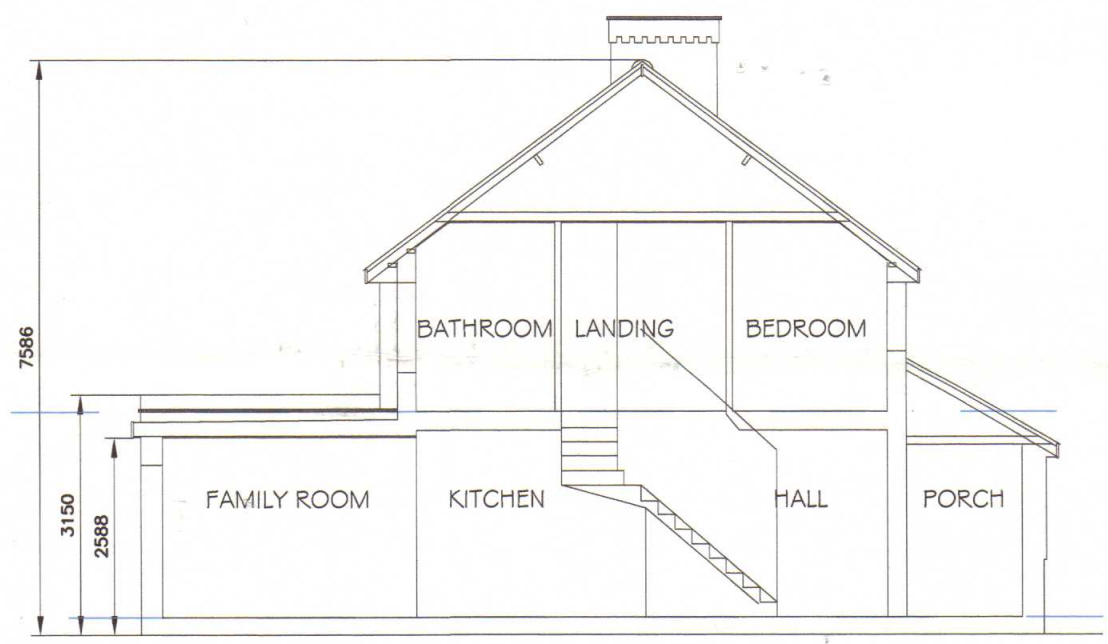
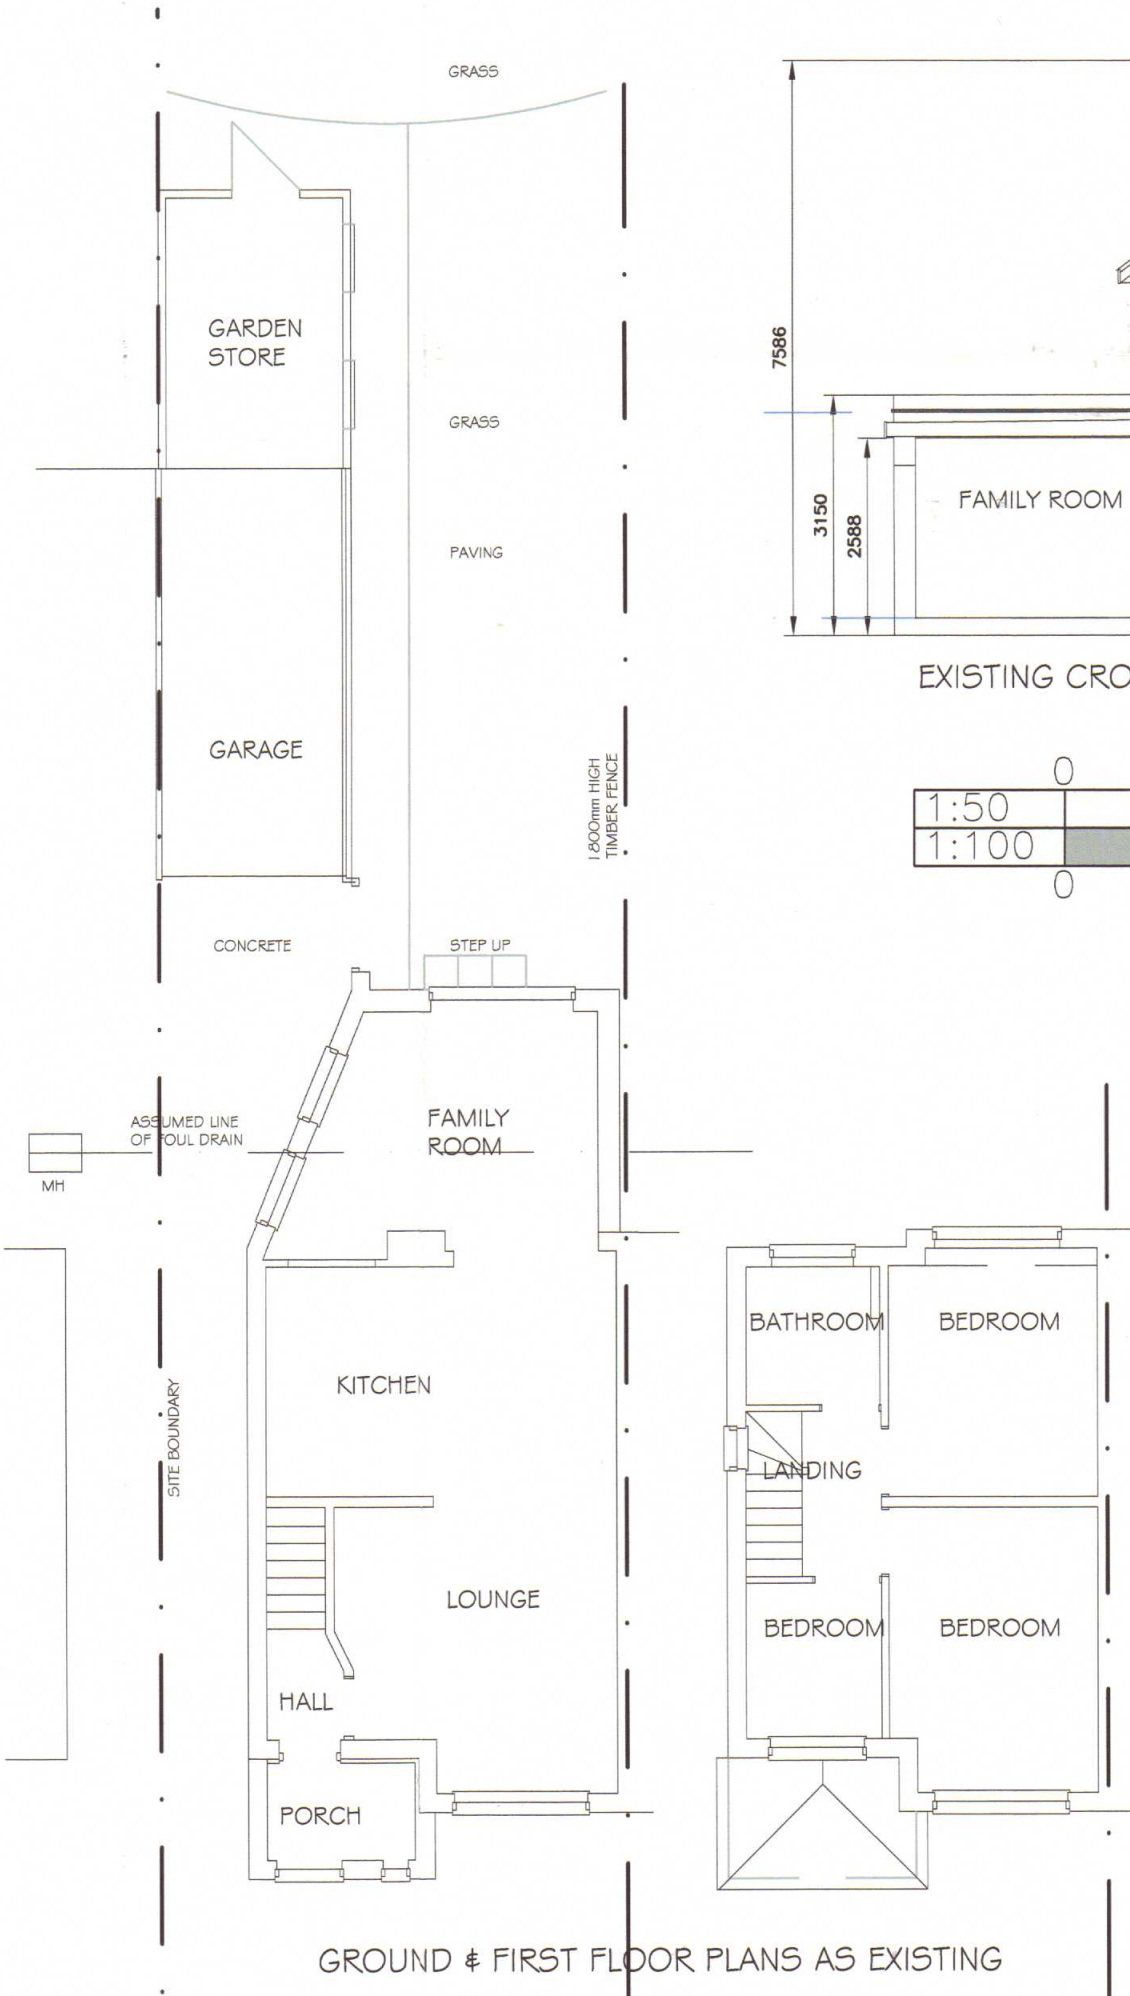
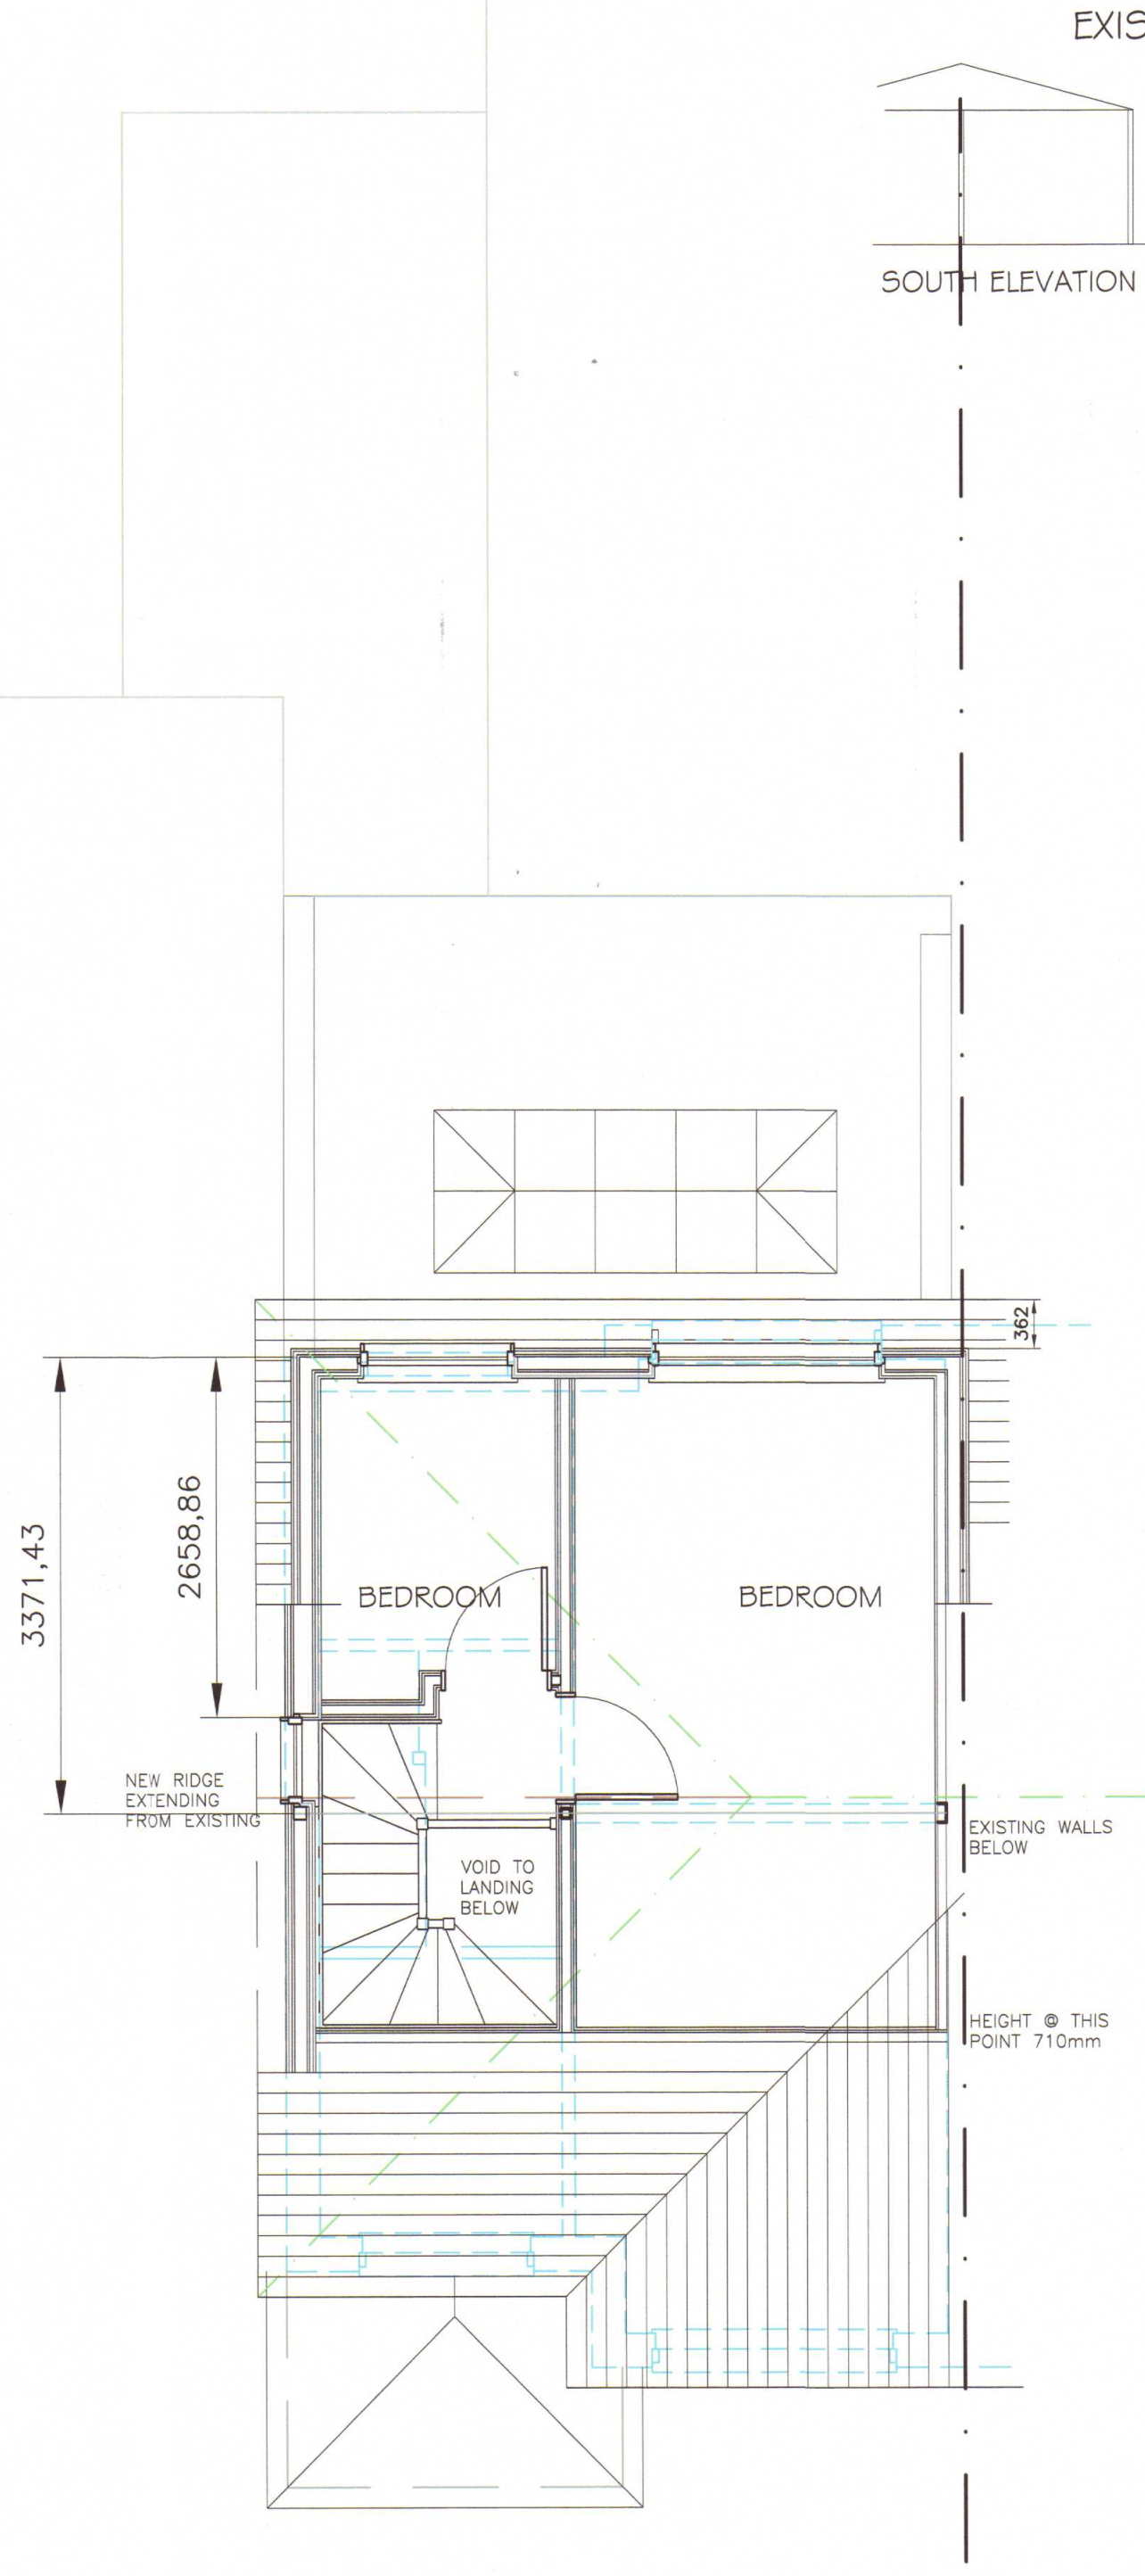
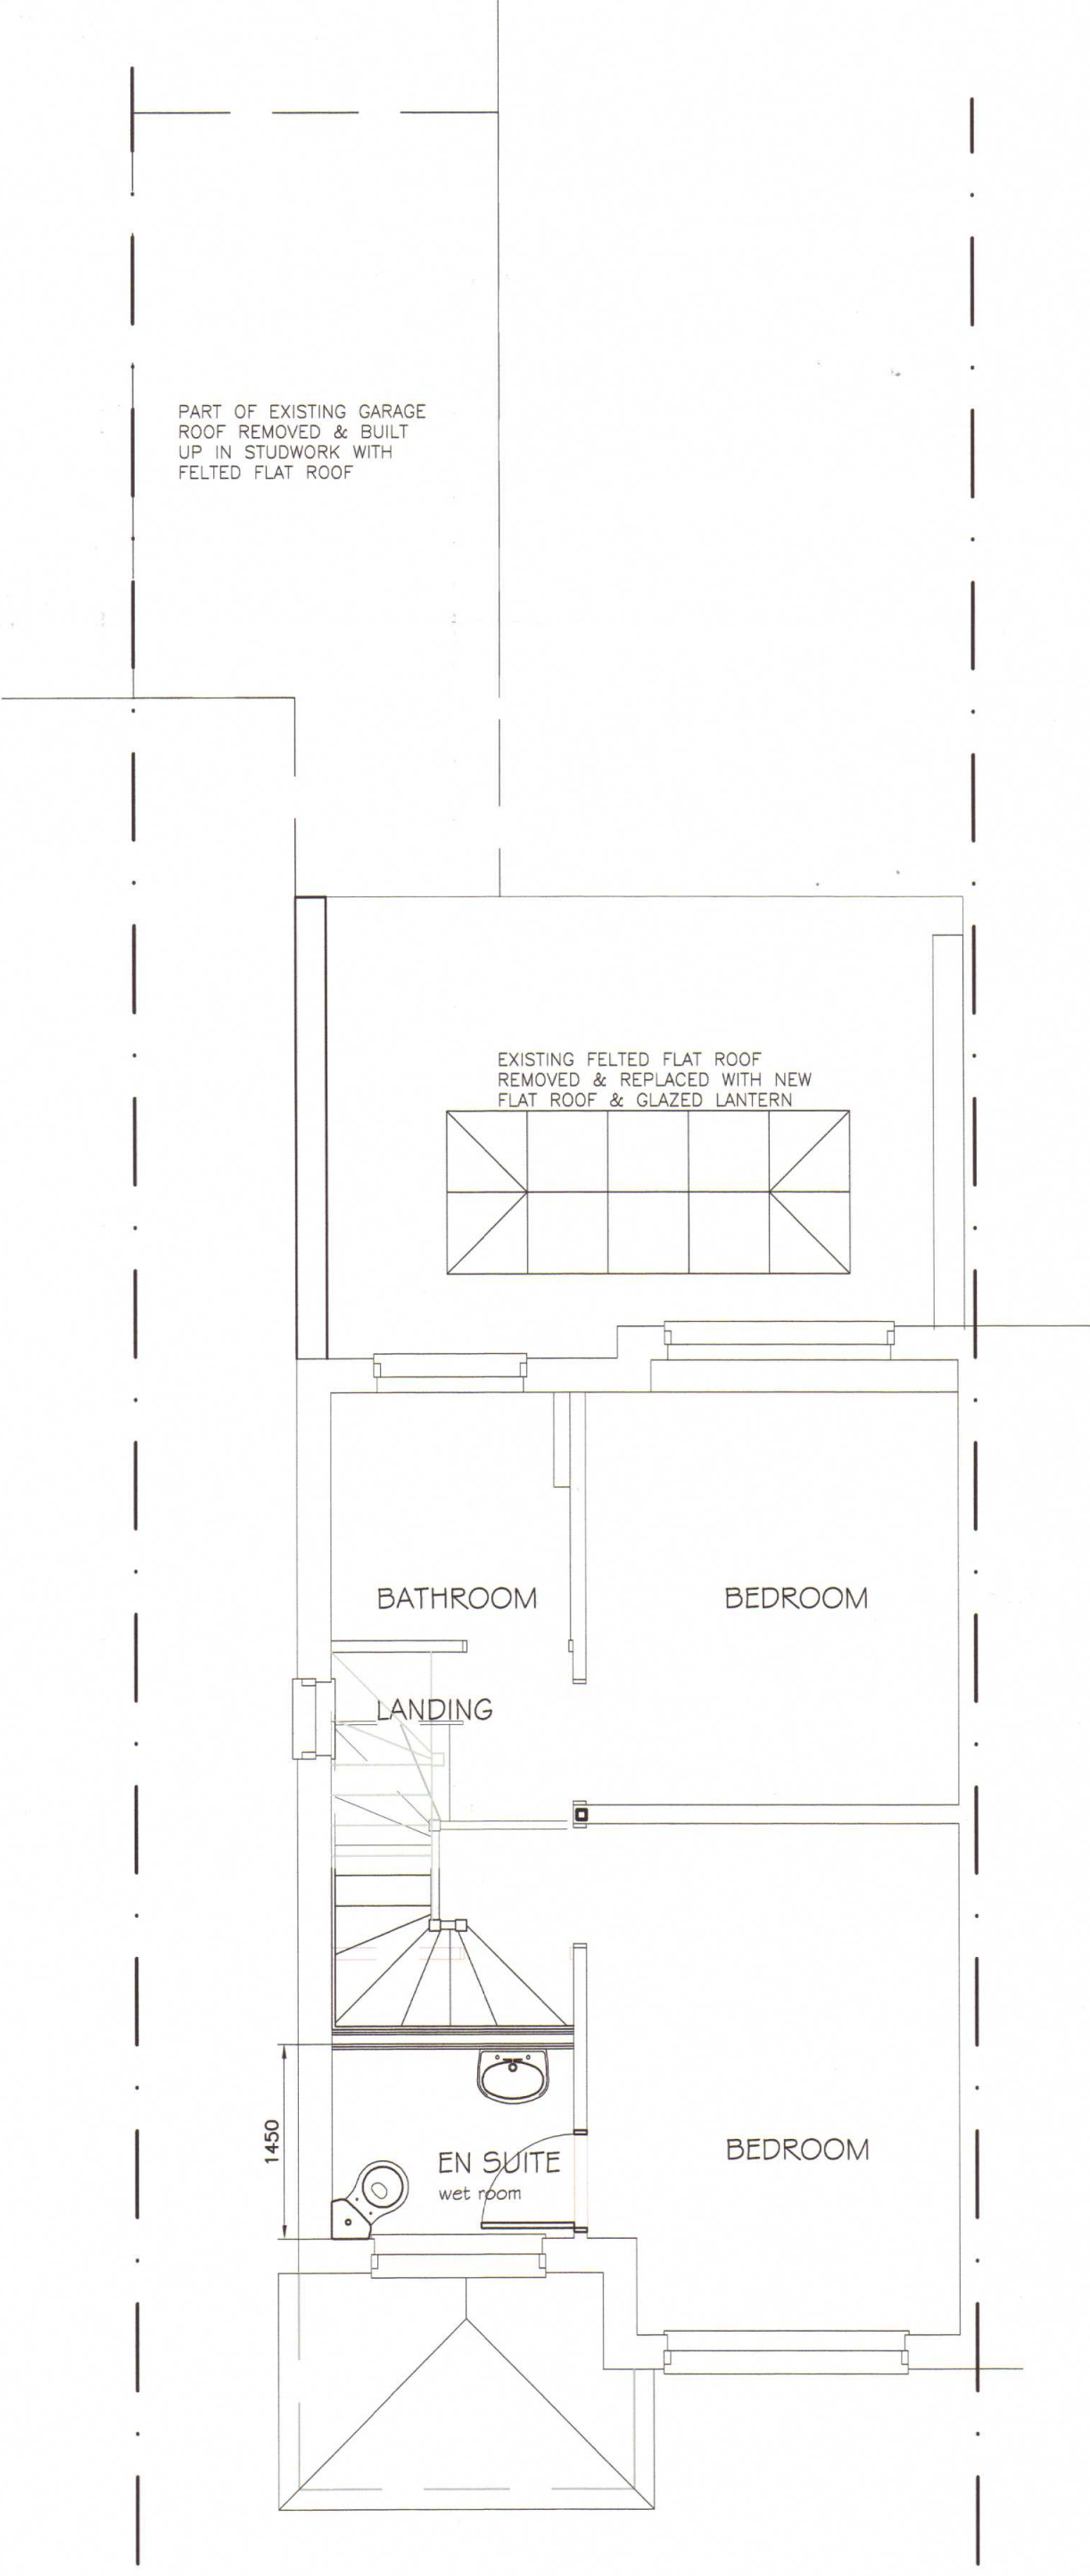
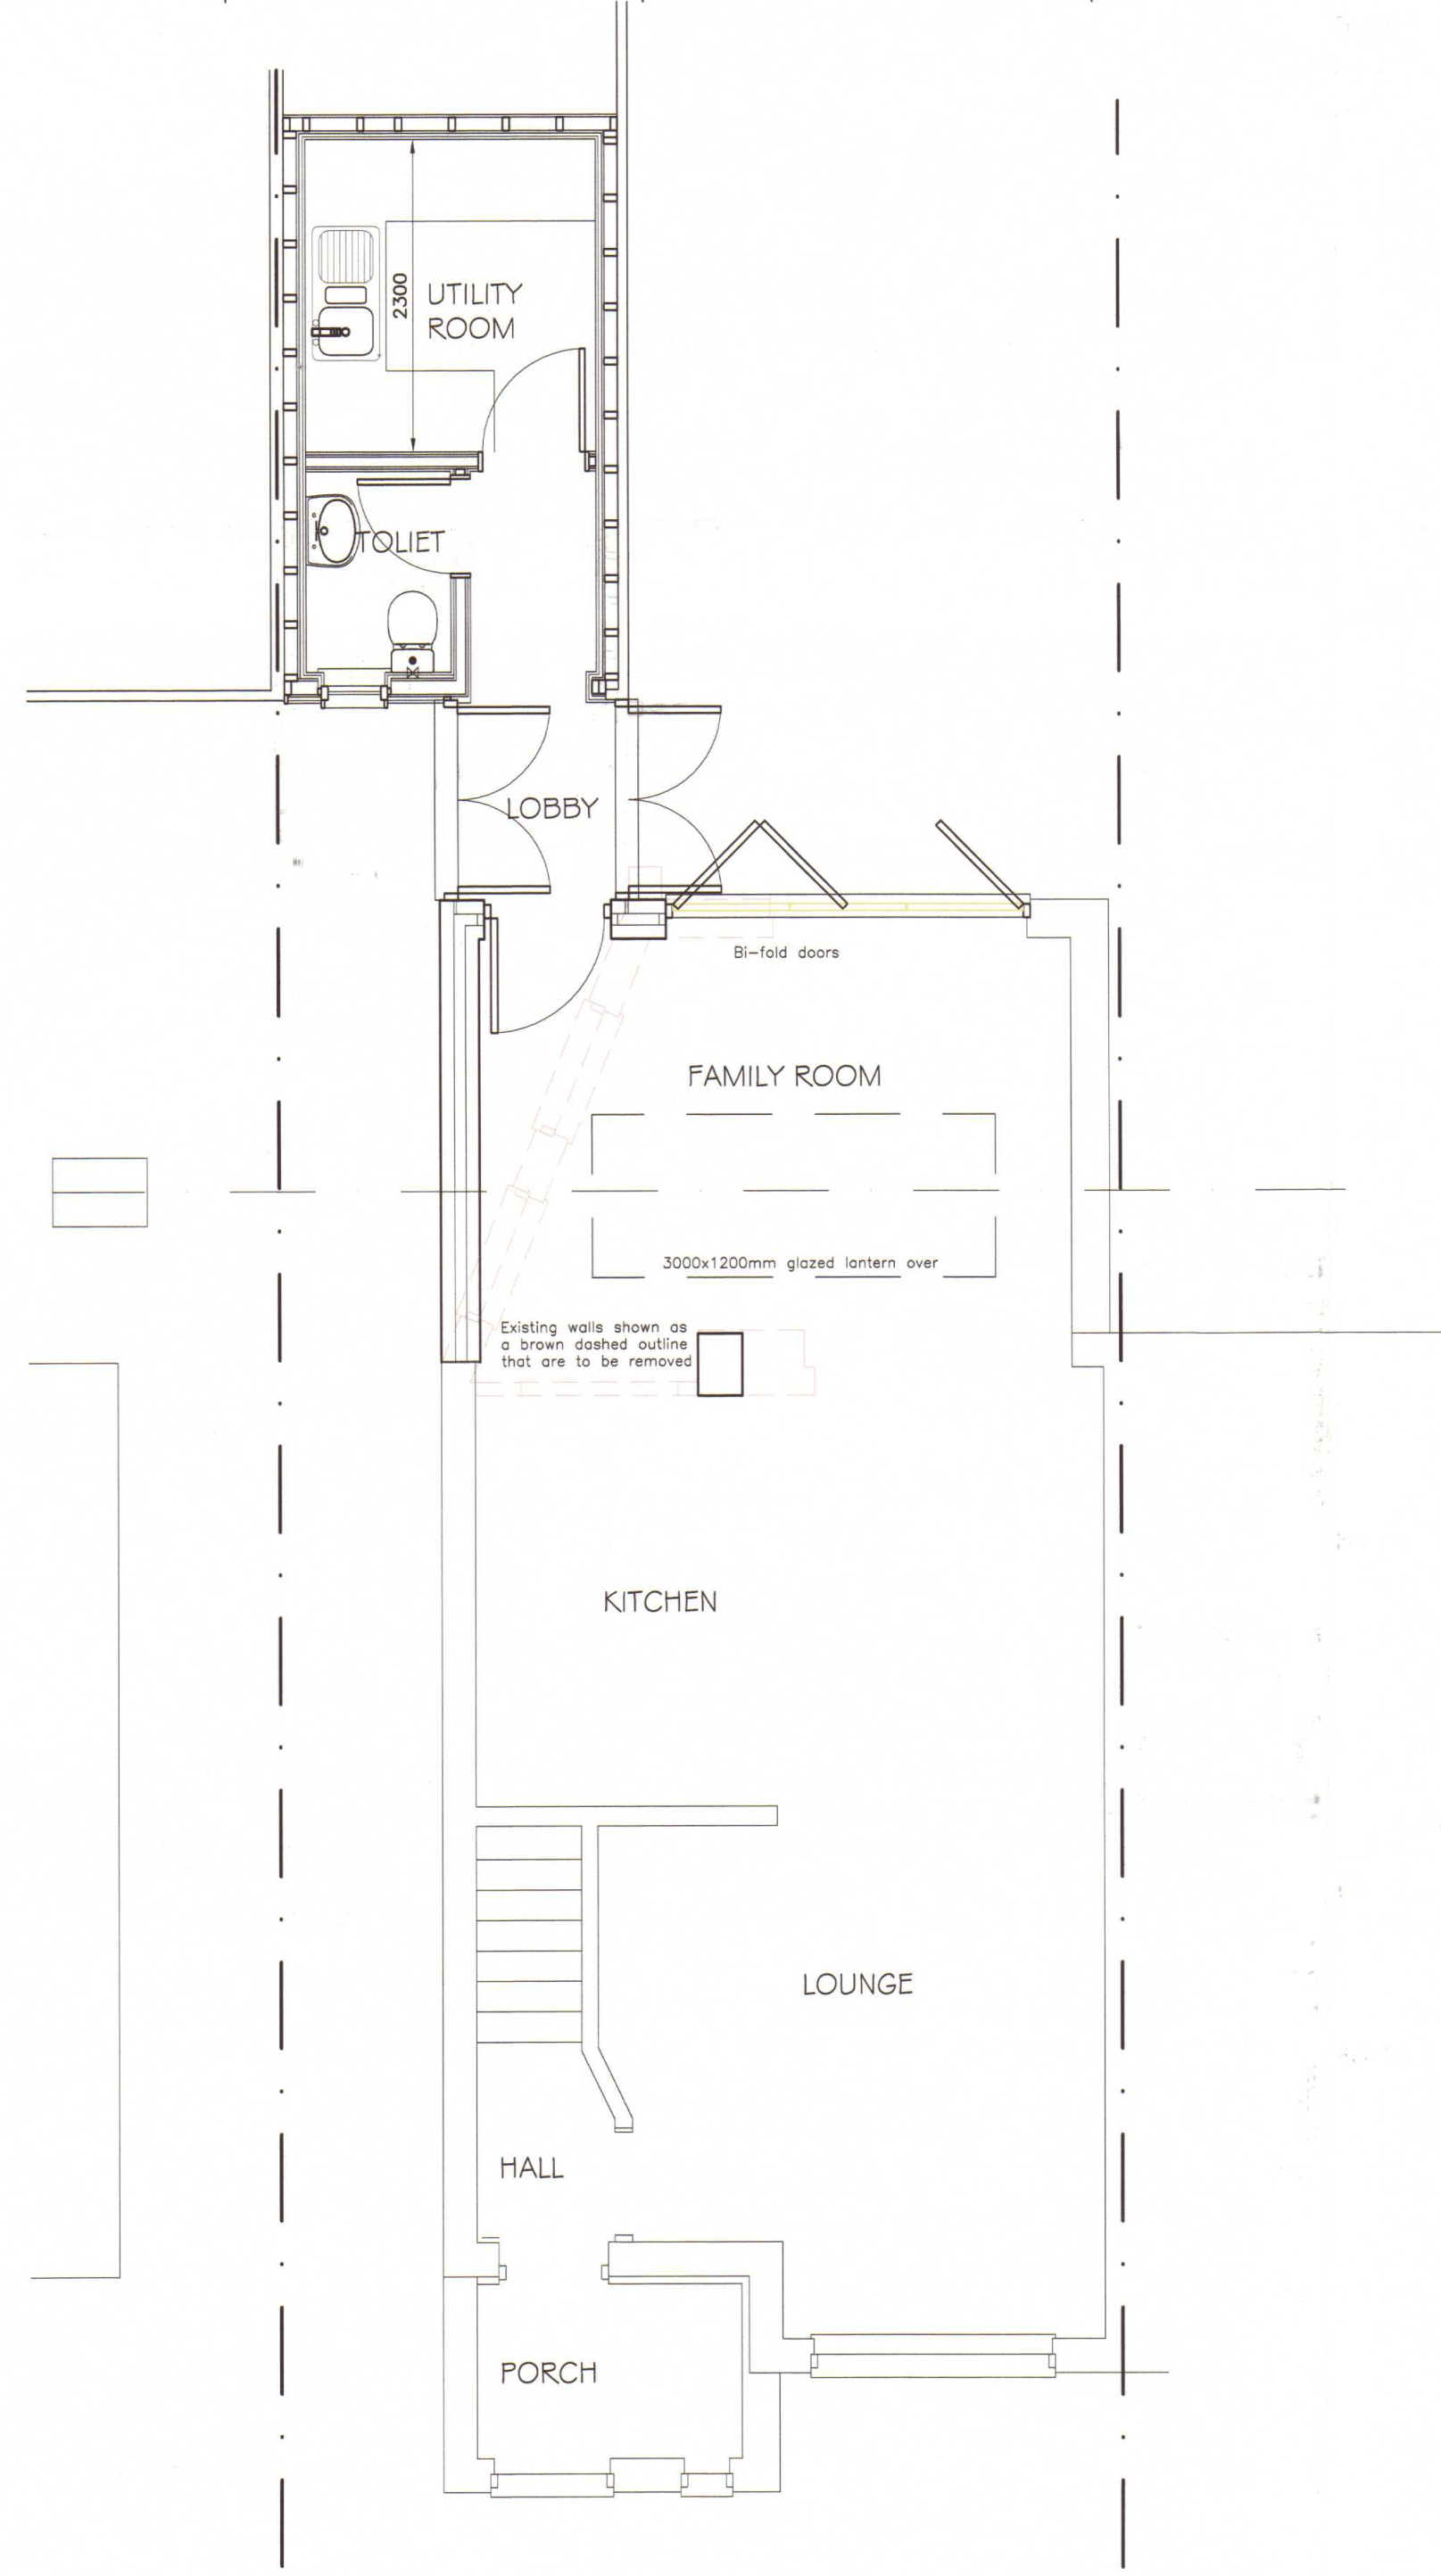
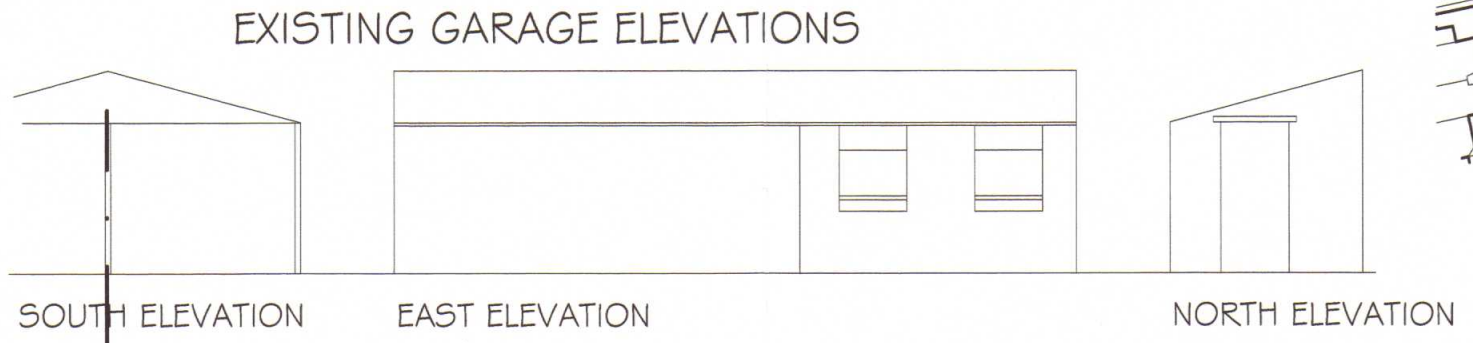
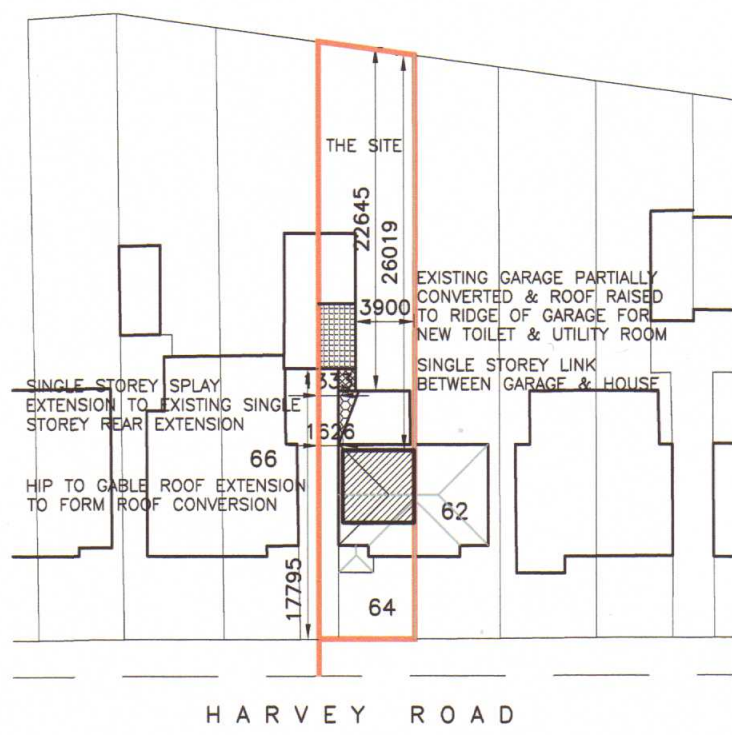


NOTES
This drawing is copyright 2018 © and must not be reproduced in whole or part without obtaining written authority from; Terence Wynn RIBA
ALL DIMENSIONS ARE TO BE CHECKED ON SITE AGAINST SITE CONDITIONS
& ANY DISCREPANCY ADVISED TO ARCHITECT BEFORE ANY WORK COMMENCES

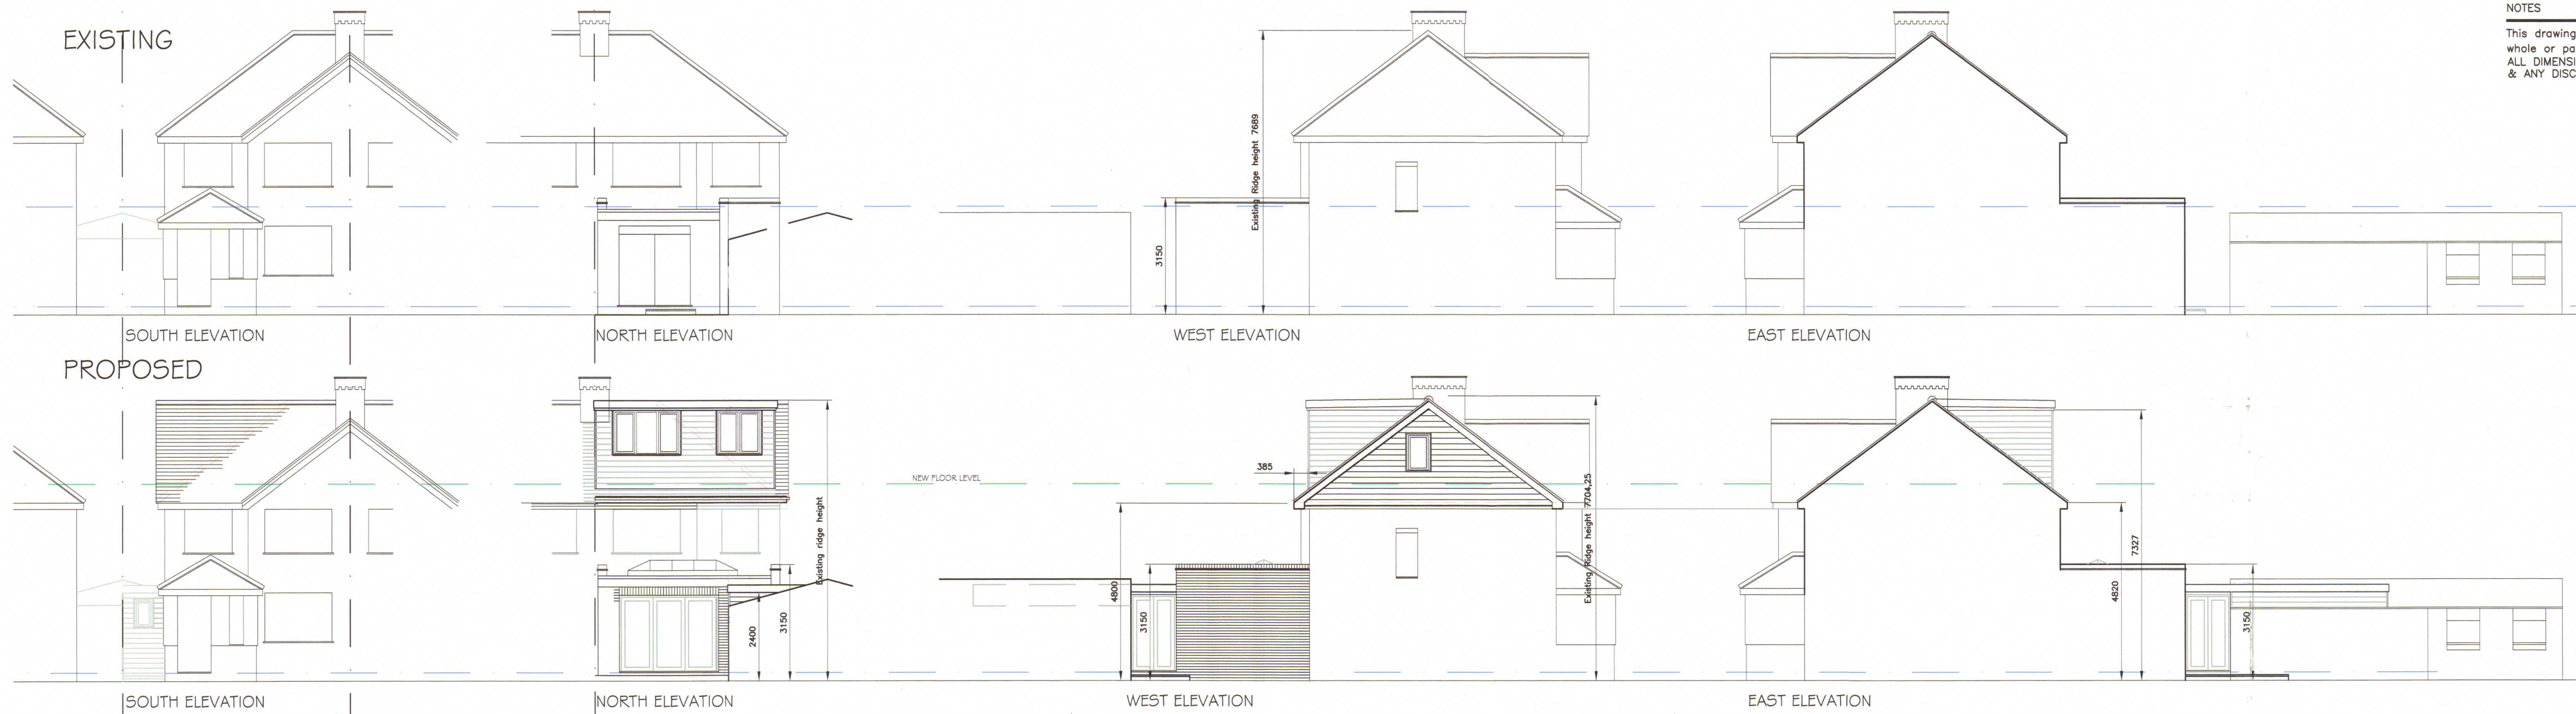

REVISIONS
PLANNING
HILLINGDON
PROPOSED ROOF CONVERSION & REAR EXTENSION
64 HARVEY ROAD
GROUND, FIRST & SECOND FLOOR PLANS, ELEVATIONS AS EXISTING & PROPOSED
30 Plume Avenue Maldon Essex CM9 6LD Telephone 01621 851632 Drawing No. 1245/20
E Mail: Terry@Terencewynn.com Mobile 07943 136049 Scale: 1:100; 1:50
Date: 24.08.18

Terence Wynn RIBA
CHARTERED ARCHITECT