

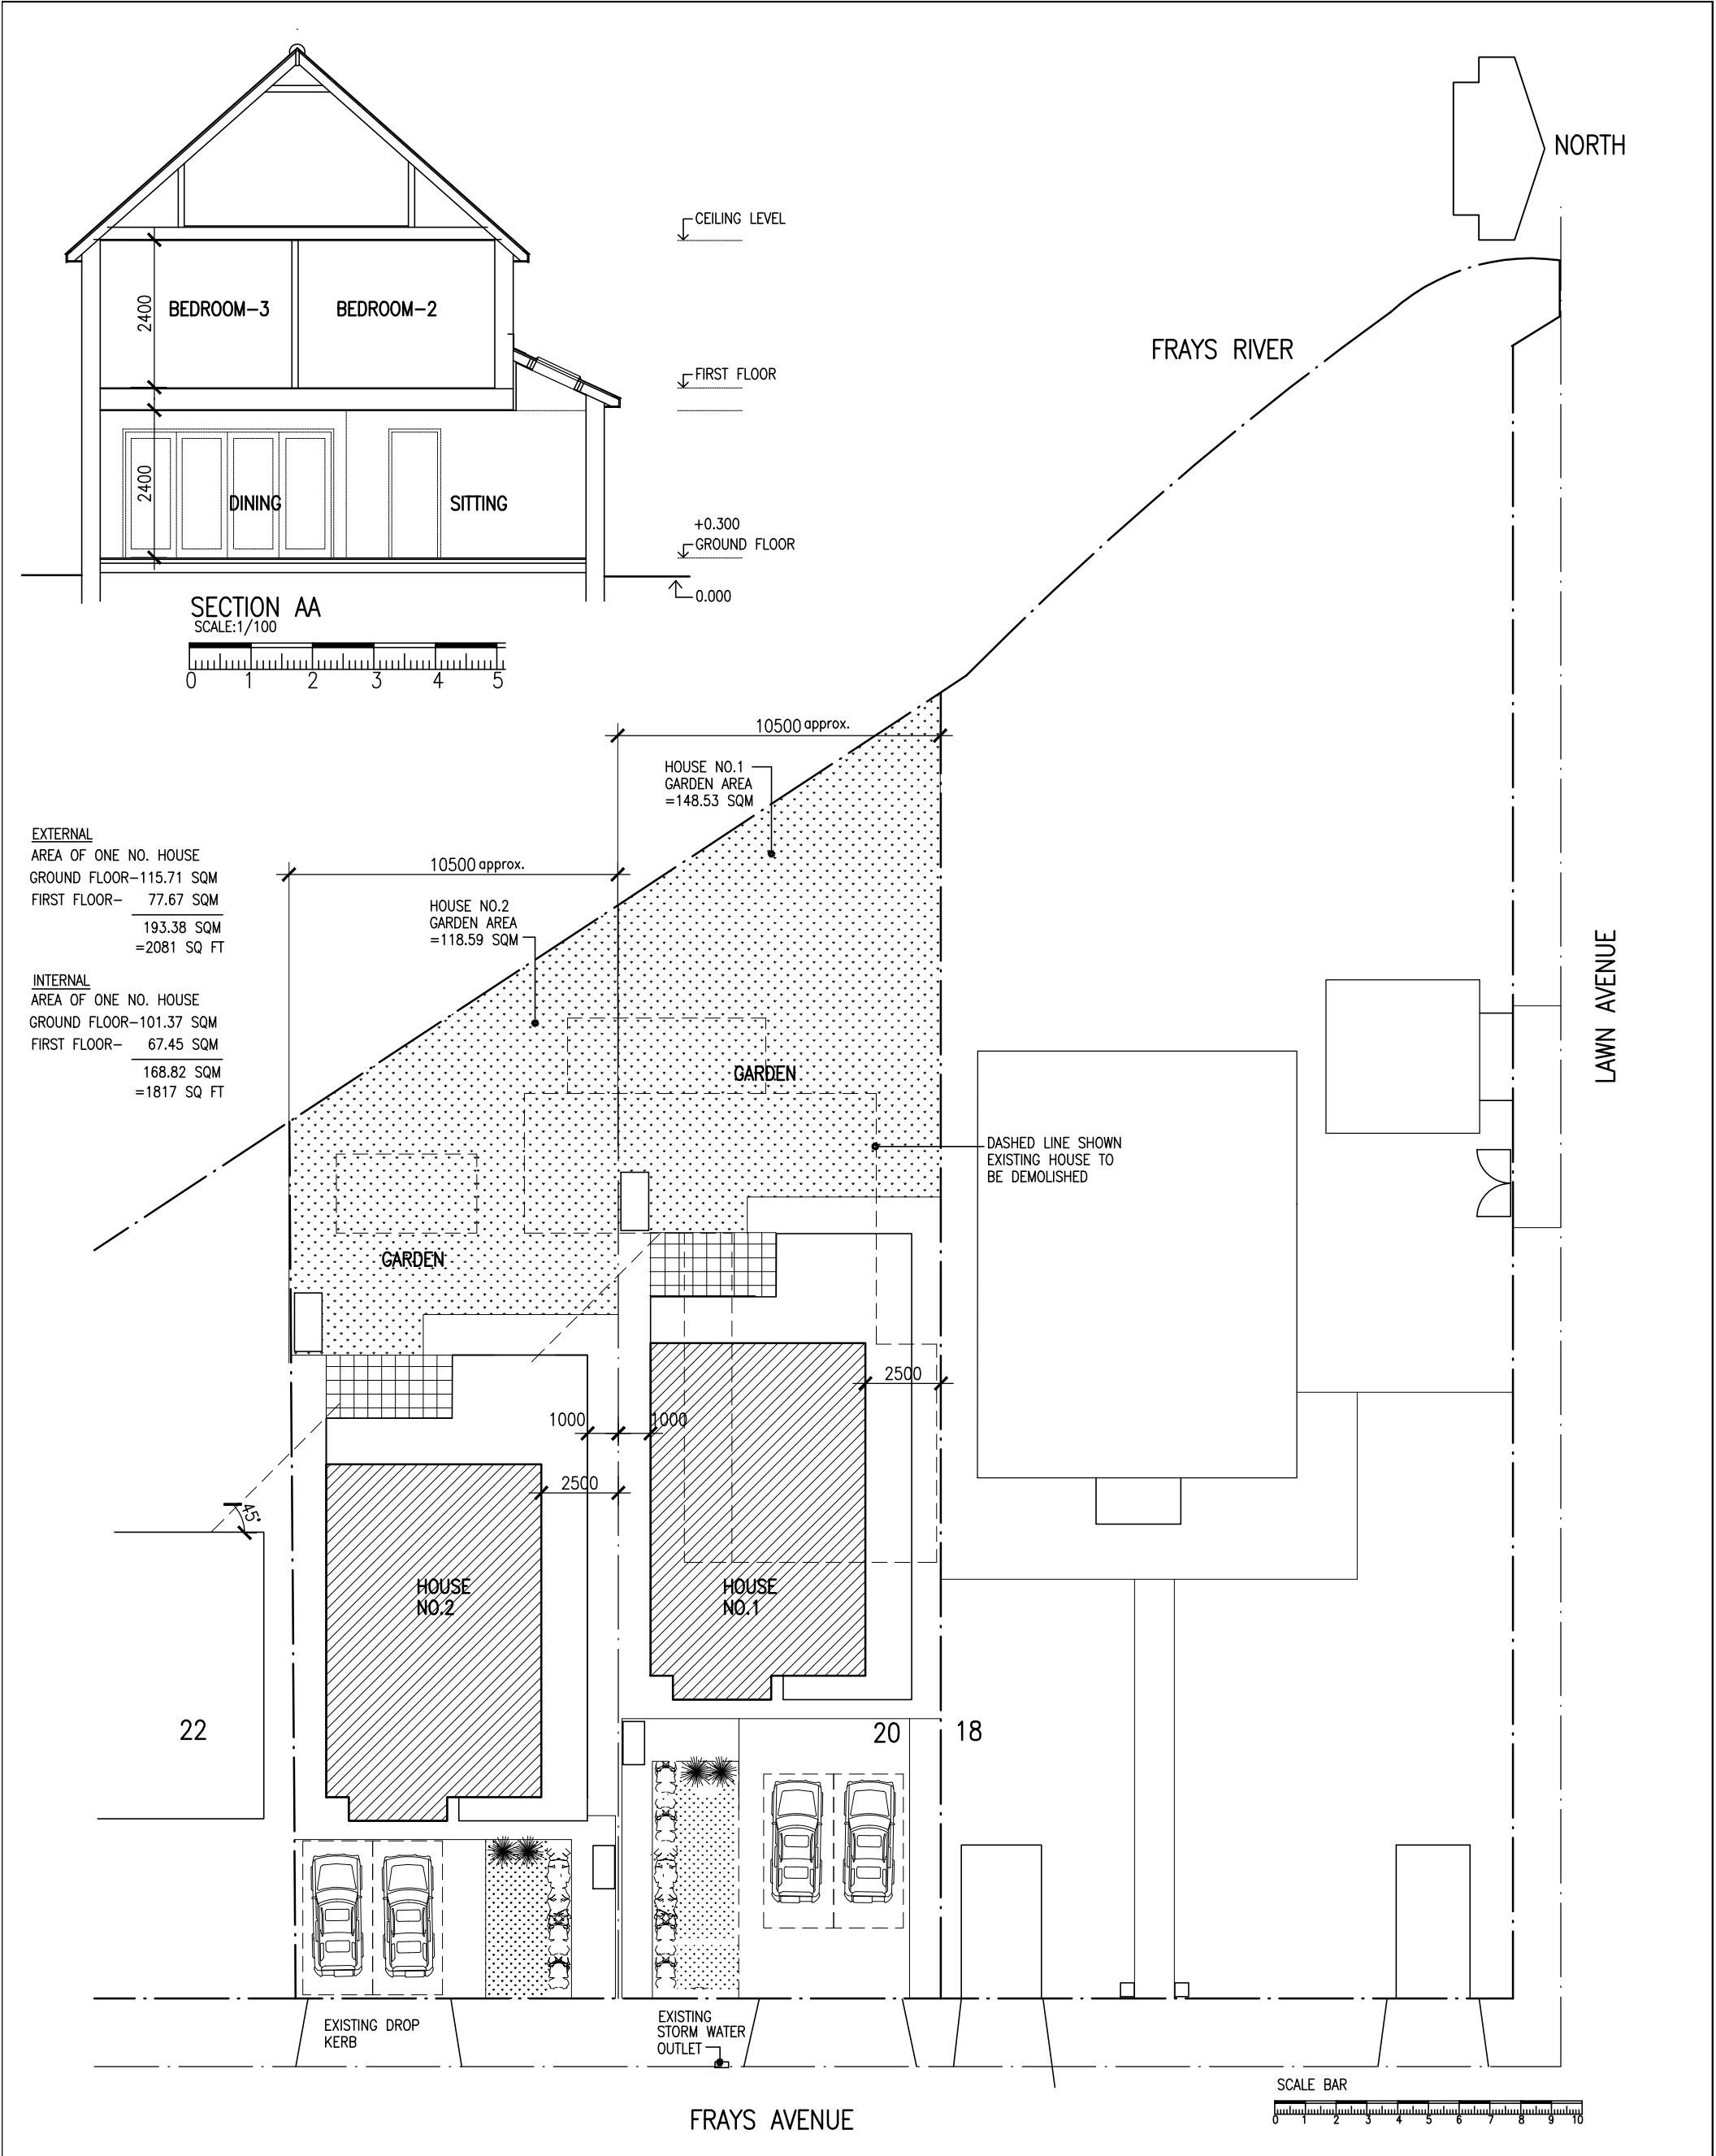



Appendix A Existing Site and Proposed Plans

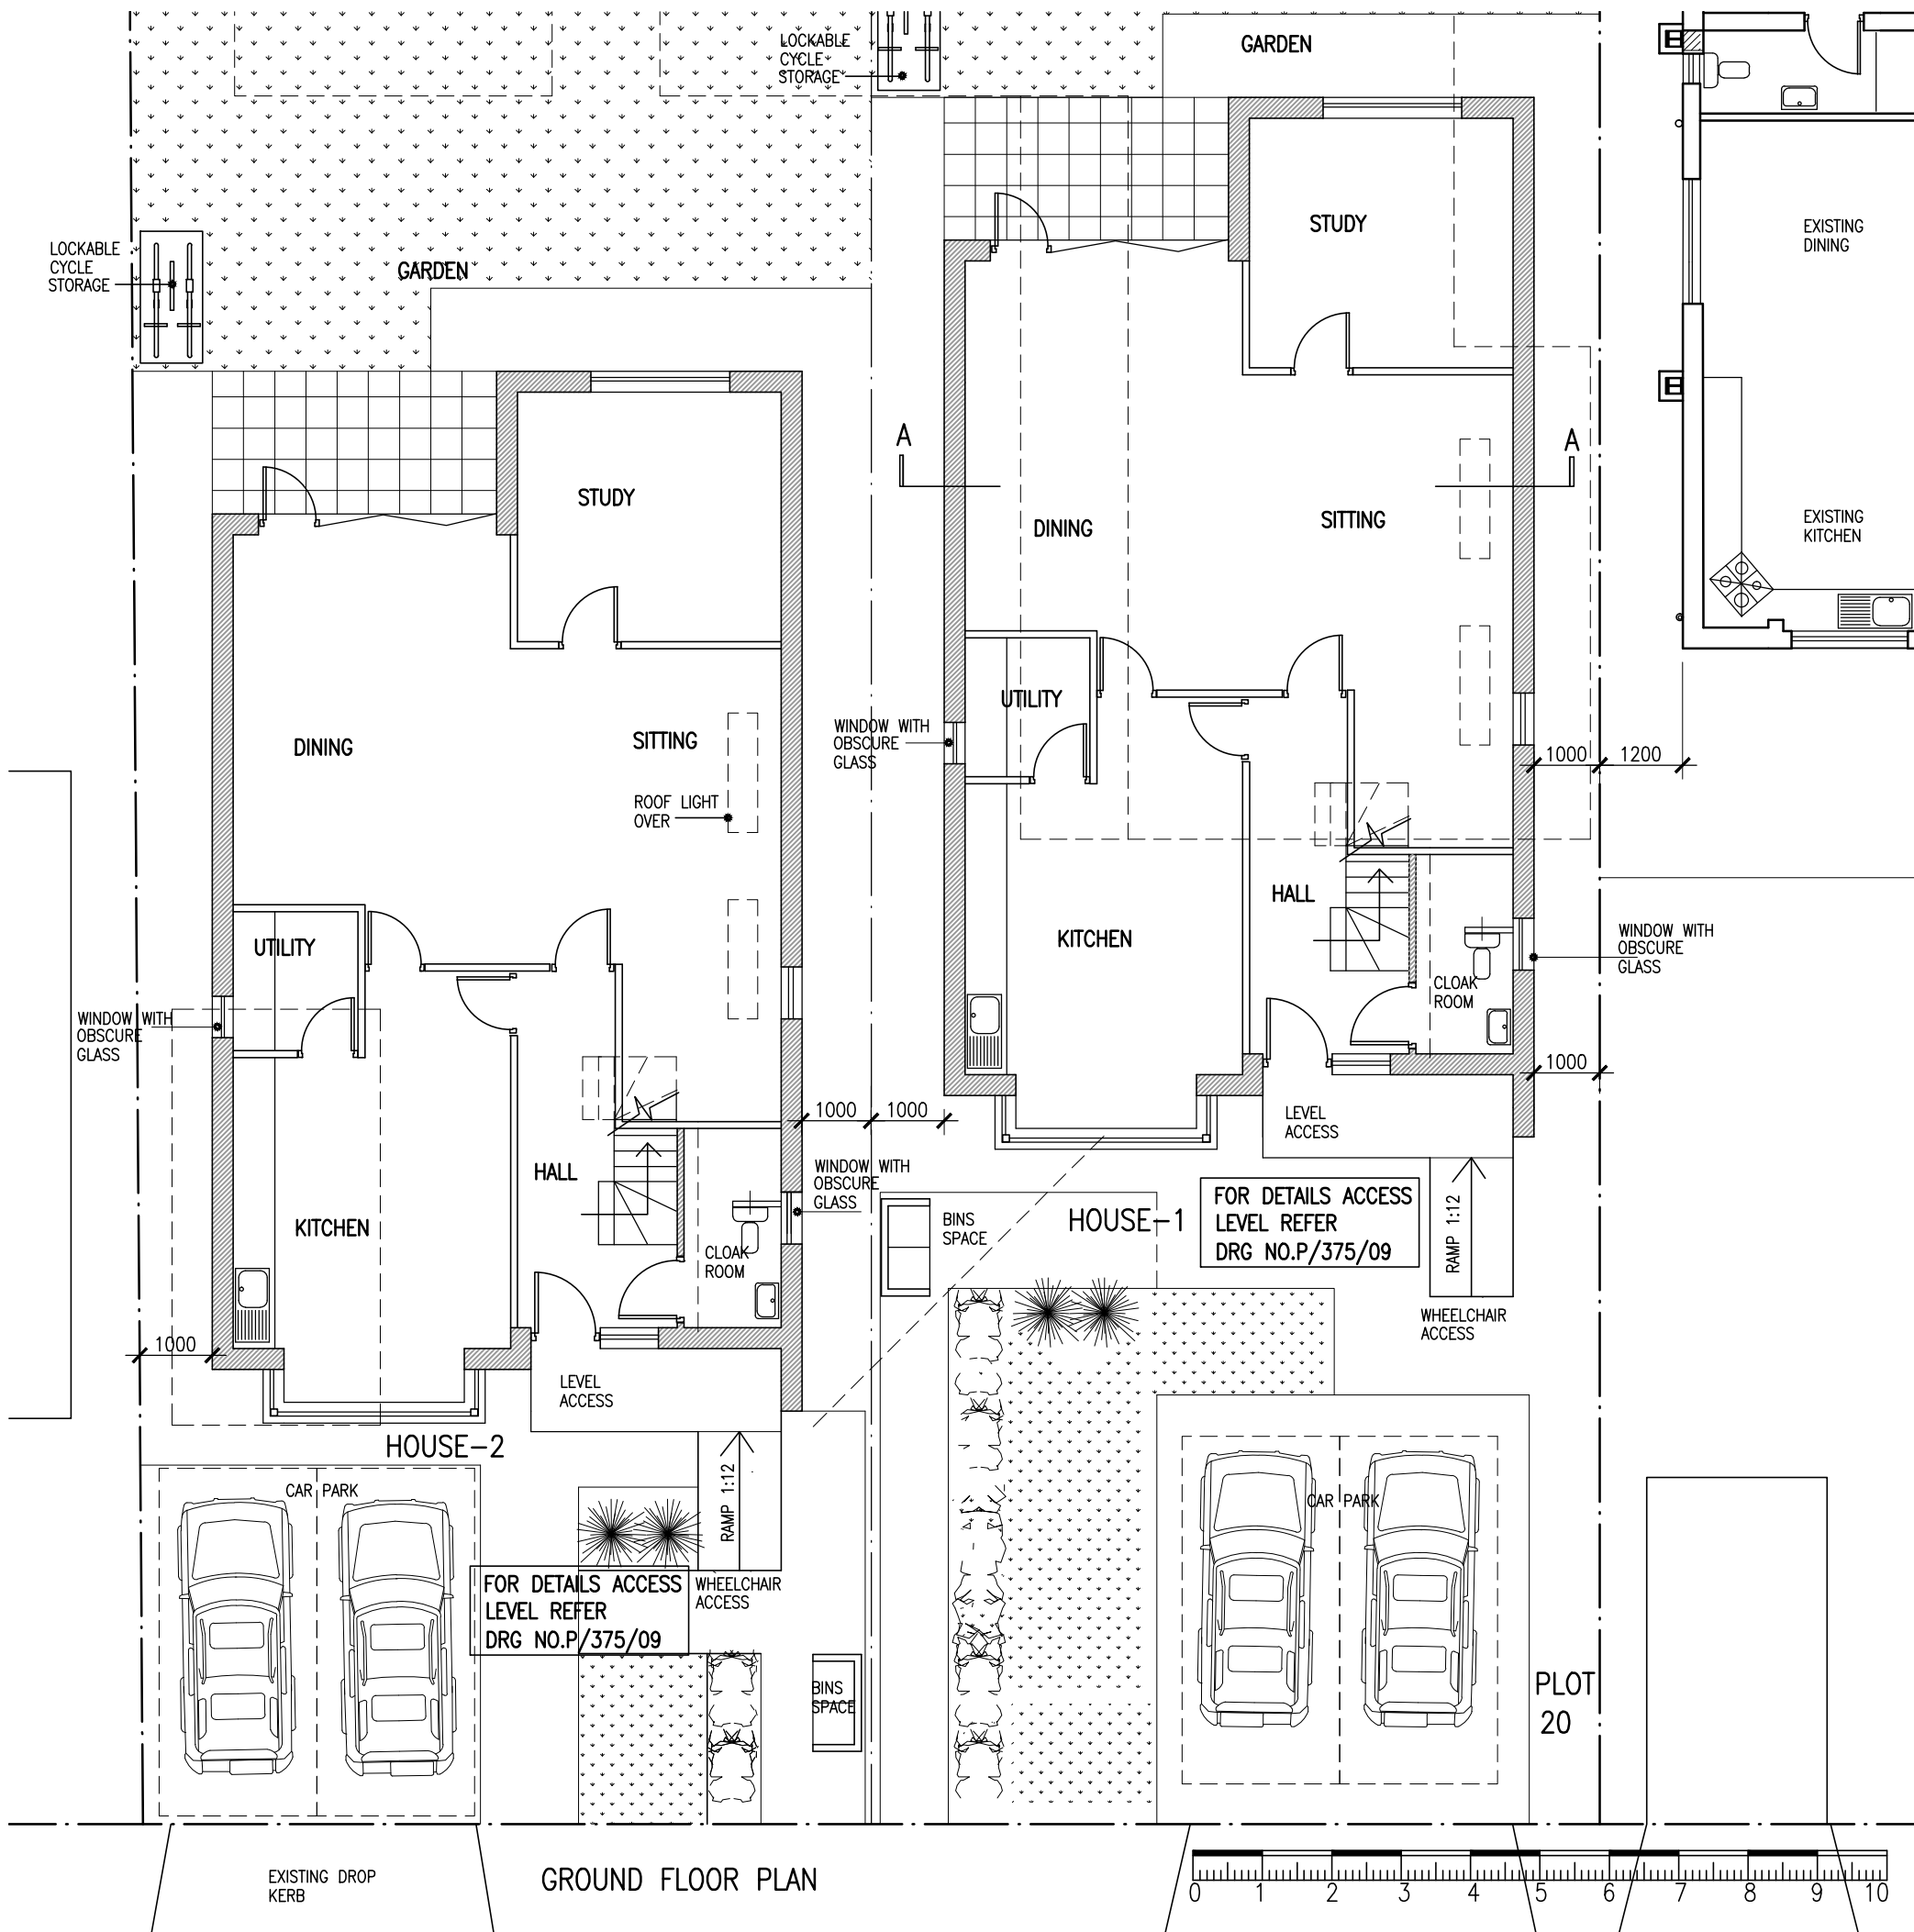


Project		Drawing			HR ARCHITECTURAL CONSULTANTS LTD	
PROPOSED EXISTING HOUSE TO BE REPLACED WITH NEW 2NO. HOUSES AT 20 FRAYS AVENUE WEST DRAYTON UB7 7AF		SITE PLAN			5 beverley avenue, Hounslow, Middx. TW4 5HF tel.-07813254905 e-mail- r.s.chana@hotmail.co.uk	
Scale 1/200 @ A3		Date FEB.2020		Drawing No. P/375/01	A	
Drawn						

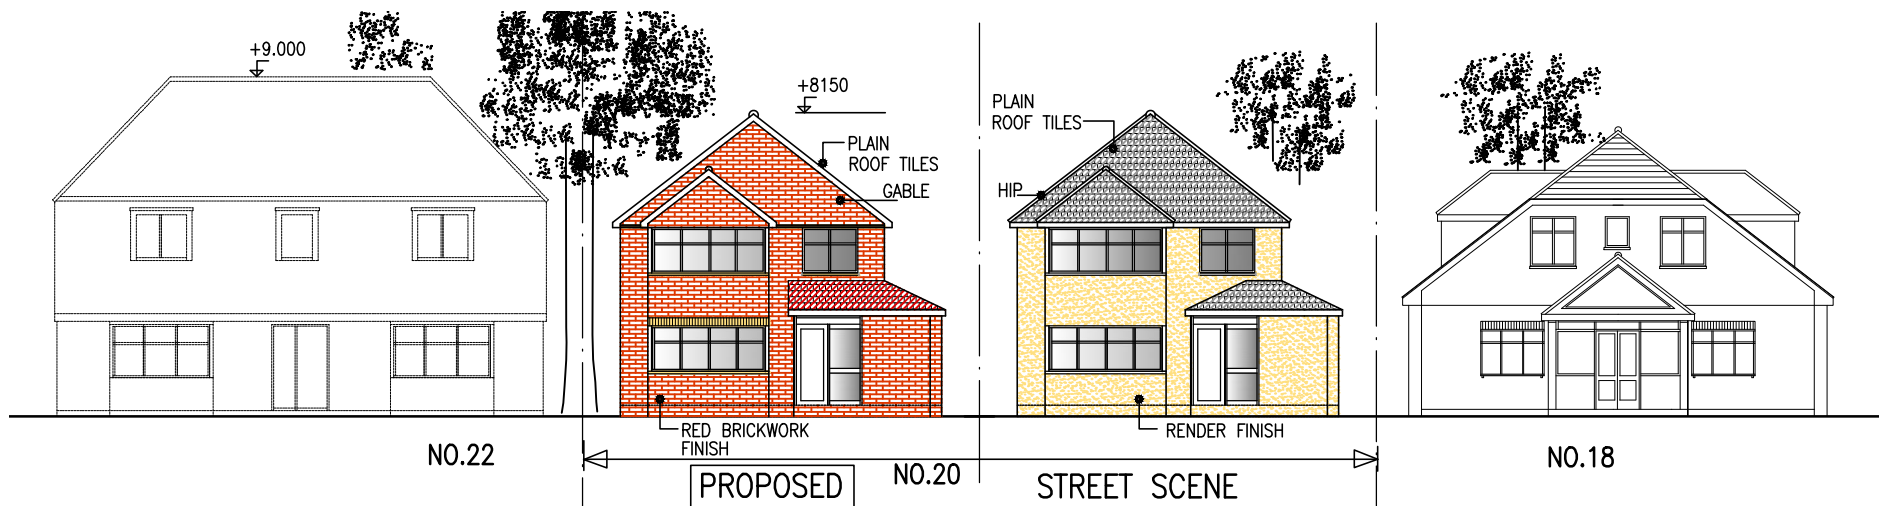

Project PROPOSED EXISTING HOUSE TO BE REPLACED WITH NEW 2NO. HOUSES AT 20 FRAYS AVENUE WEST DRAYTON UB7 7AF	Drawing PROPOSED PLANS				HR ARCHITECTURAL CONSULTANTS LTD	
					5 beverley avenue,Hounslow, Middx. tw4 5hf tel.-07813254905 e-mail- r.s.chana@hotmail.co.uk	
	Scale 1/100 @ A3	Date FEB. 2020 Drawn	Drawing No. P/375/02	B		


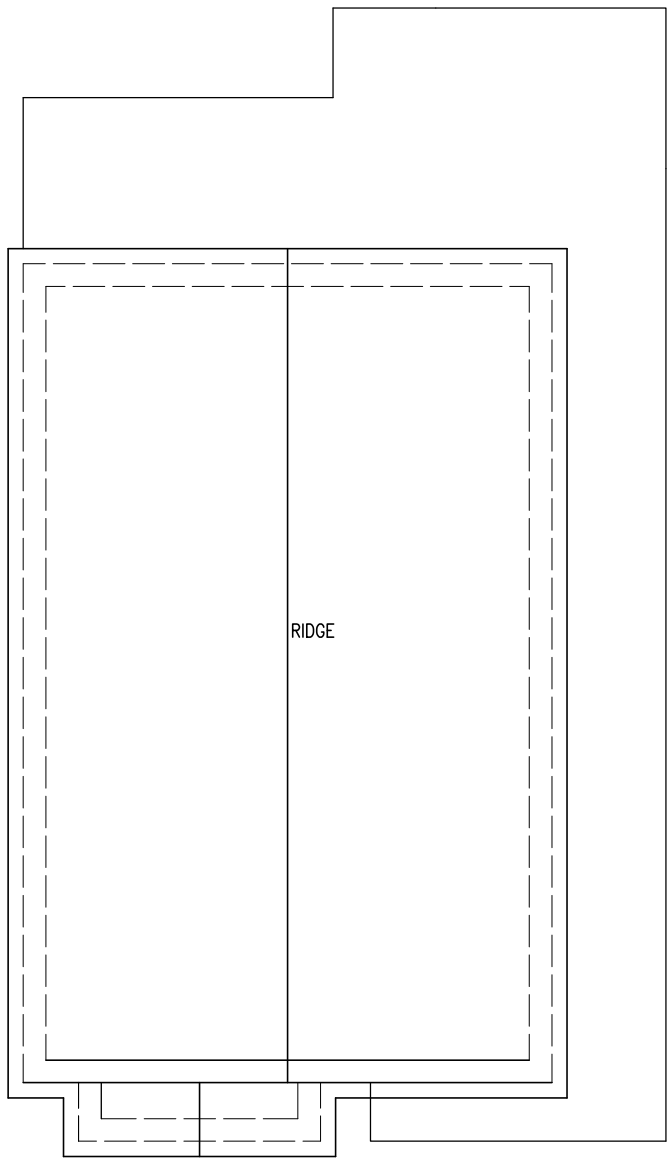


HOUSE-2

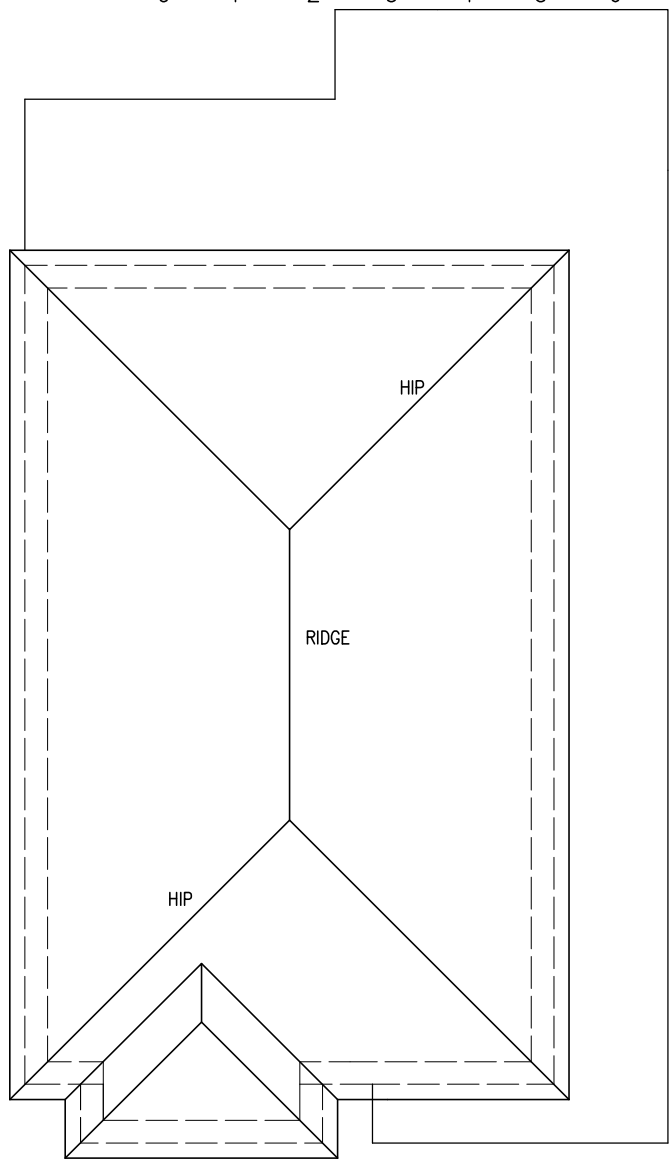


HOUSE-1

ROOF PLAN

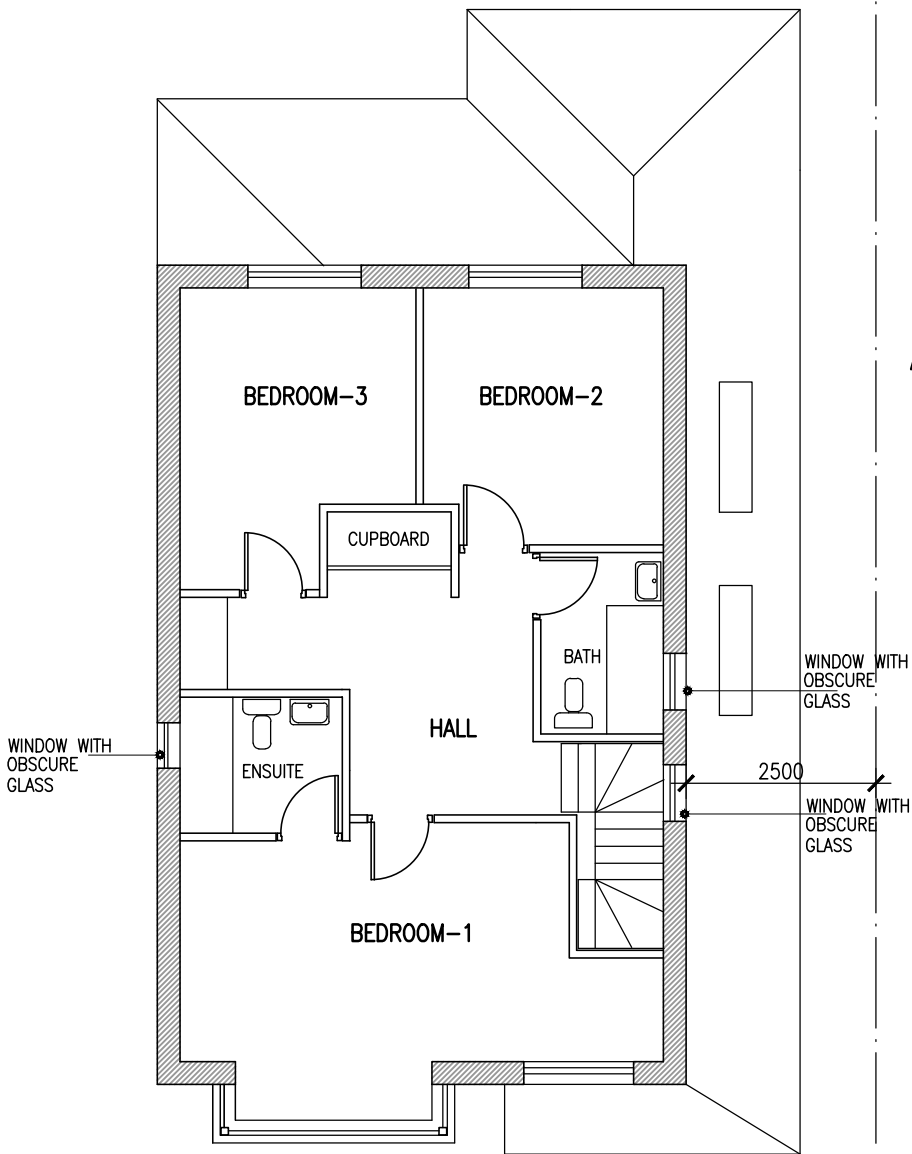 

HOUSE-2

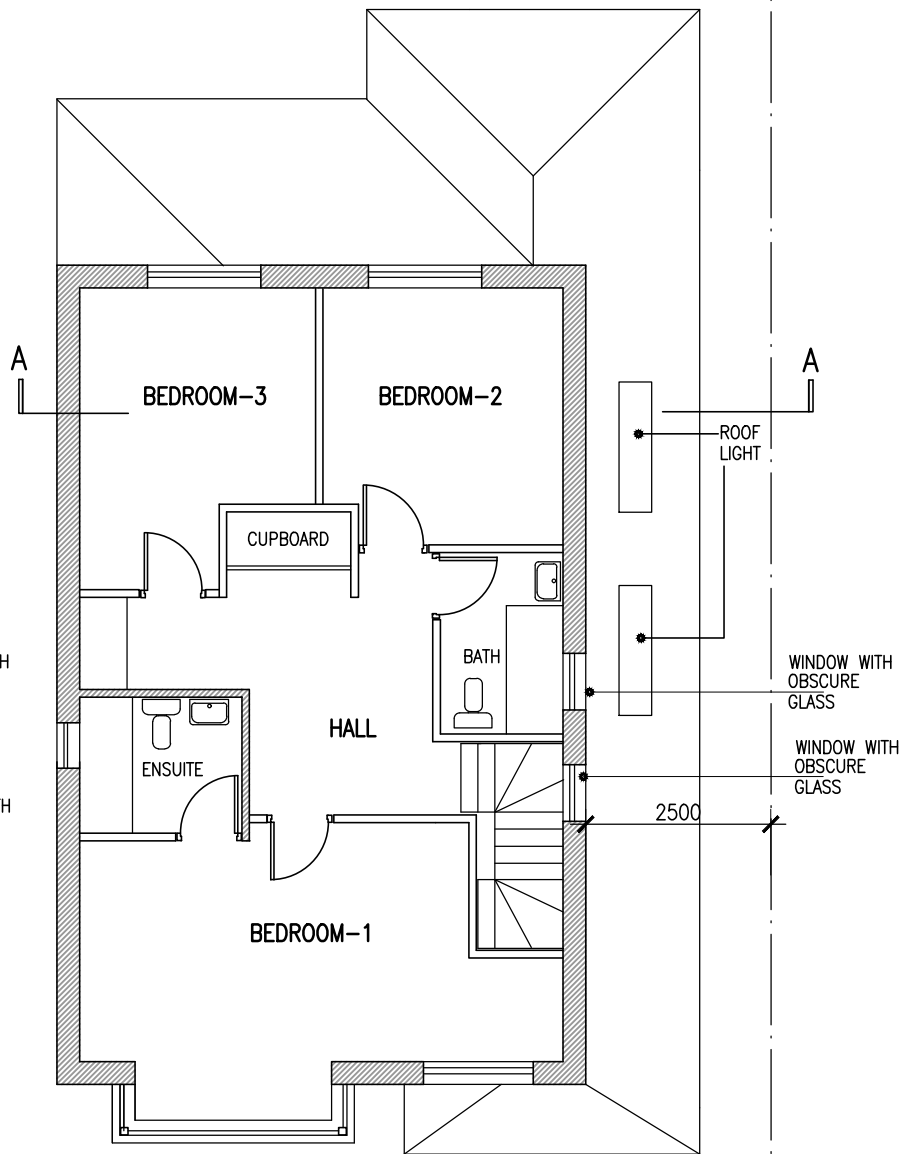

HOUSE-1

FIRST FLOOR PLAN

Project
PROPOSED EXISTING HOUSE TO BE REPLACED WITH
NEW 2NO. HOUSES AT 20 FRAYS AVENUE WEST DRAYTON
UB7 7AF

Drawing
PROPOSED PLANS

Scale
1/100 @ A3

Date FEB.2020
Drawn

Drawing No.
P/375/04

HR ARCHITECTURAL CONSULTANTS LTD

5 beverley avenue, Hounslow, Middx. TW4 5HF
tel.-07813254905
e-mail- r.s.chana@hotmail.co.uk

Appendix B Topographic Map of the Site

LIDAR-TQ0579_DTM_2m

Site: 20 Frays Avenue, West Drayton UB7 7AF

