


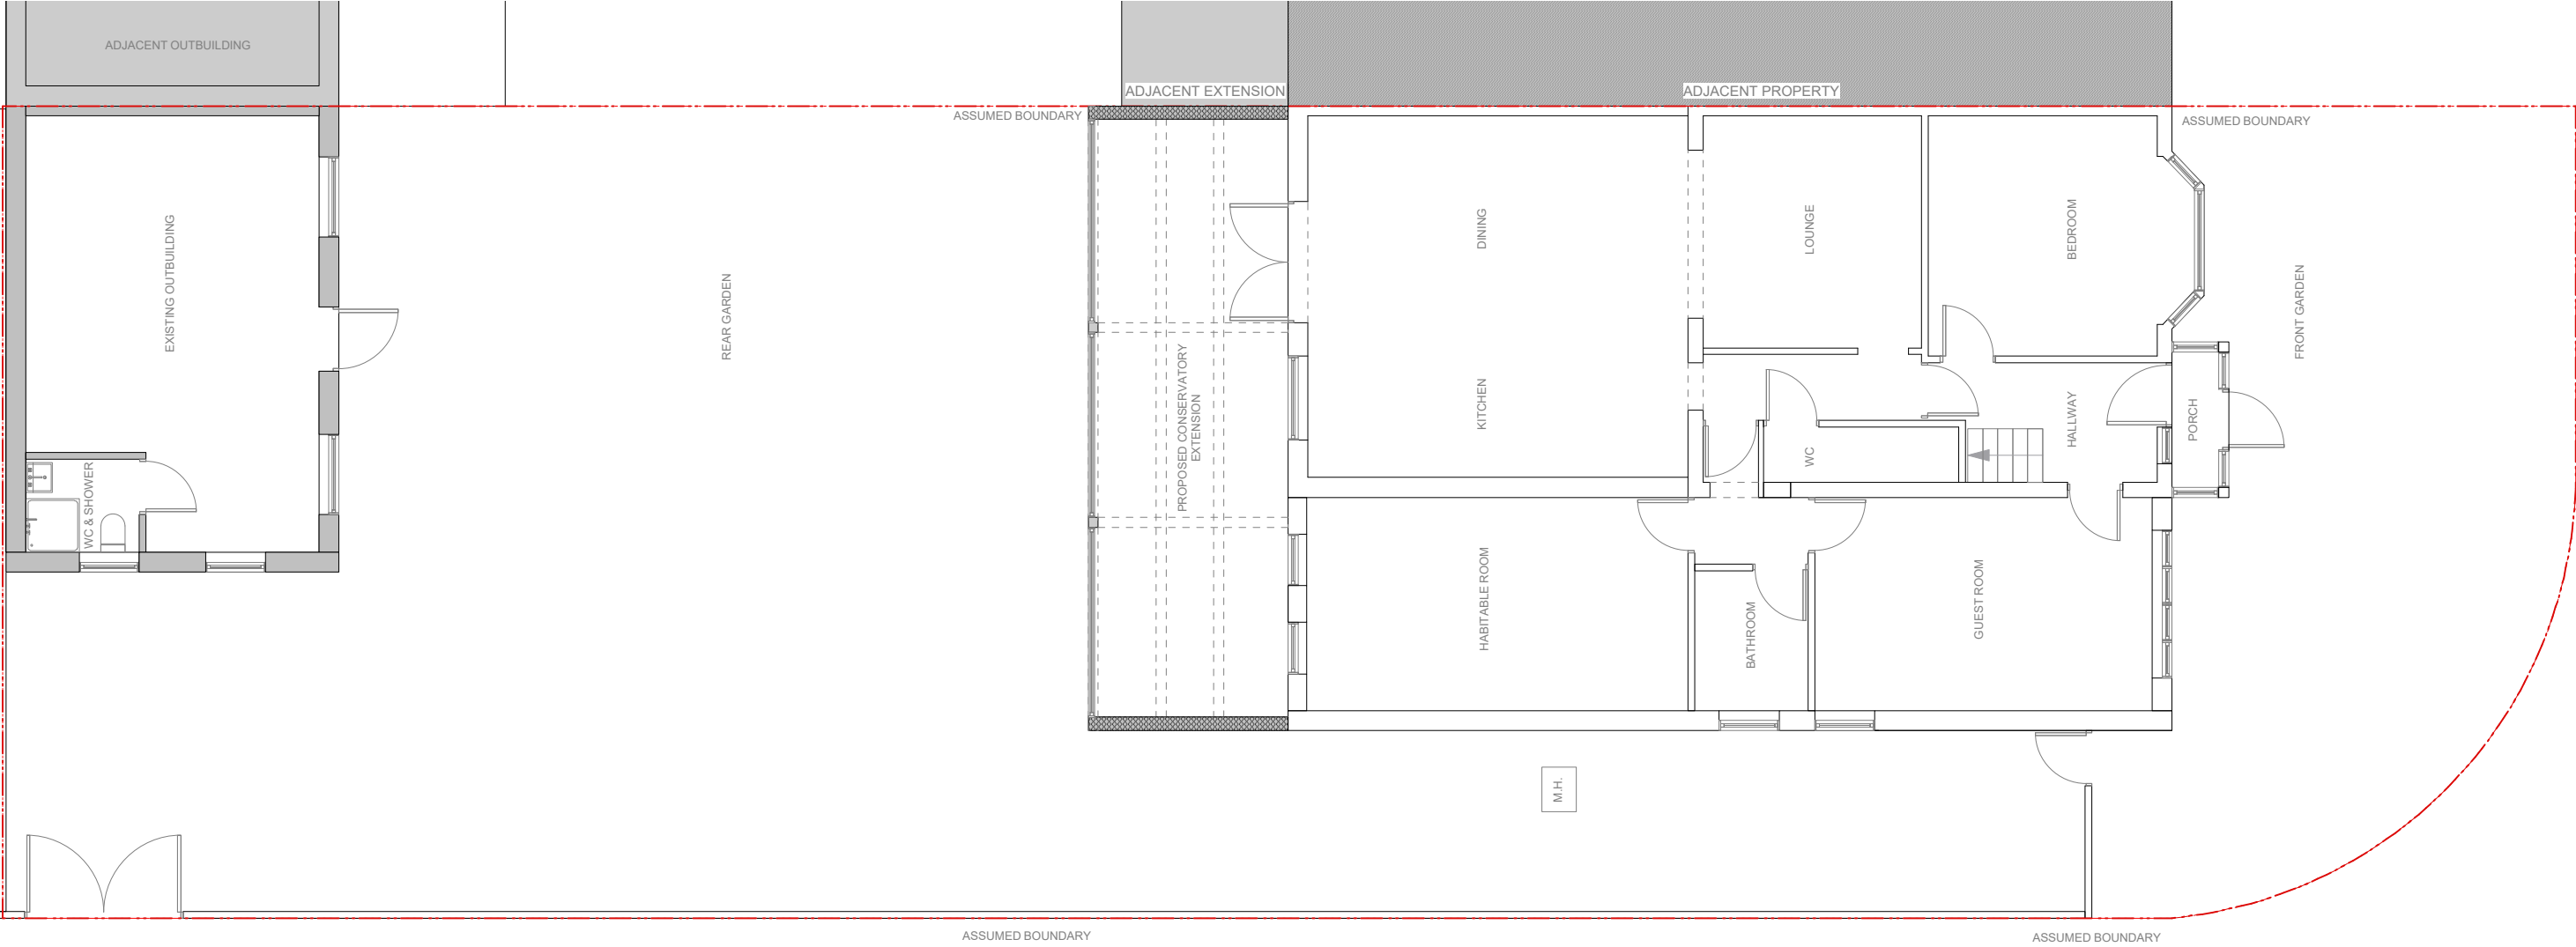


1
EX-10


GROUND FLOOR PLAN
Scale: 1/100

Revision.	Description
-----------	-------------

Project: 56 Colbrook Avenue UB3 1TQ		
Drawing Title: Proposed Plans		
Dwg no: 0185-PR-10	Revision. D	Date: 20.08.2024
Scale: 1:100@α3p	Drawn by:	Checked by:

 

NOTE: ALL PROPOSED
MATERIALS TO MATCH
EXISTING

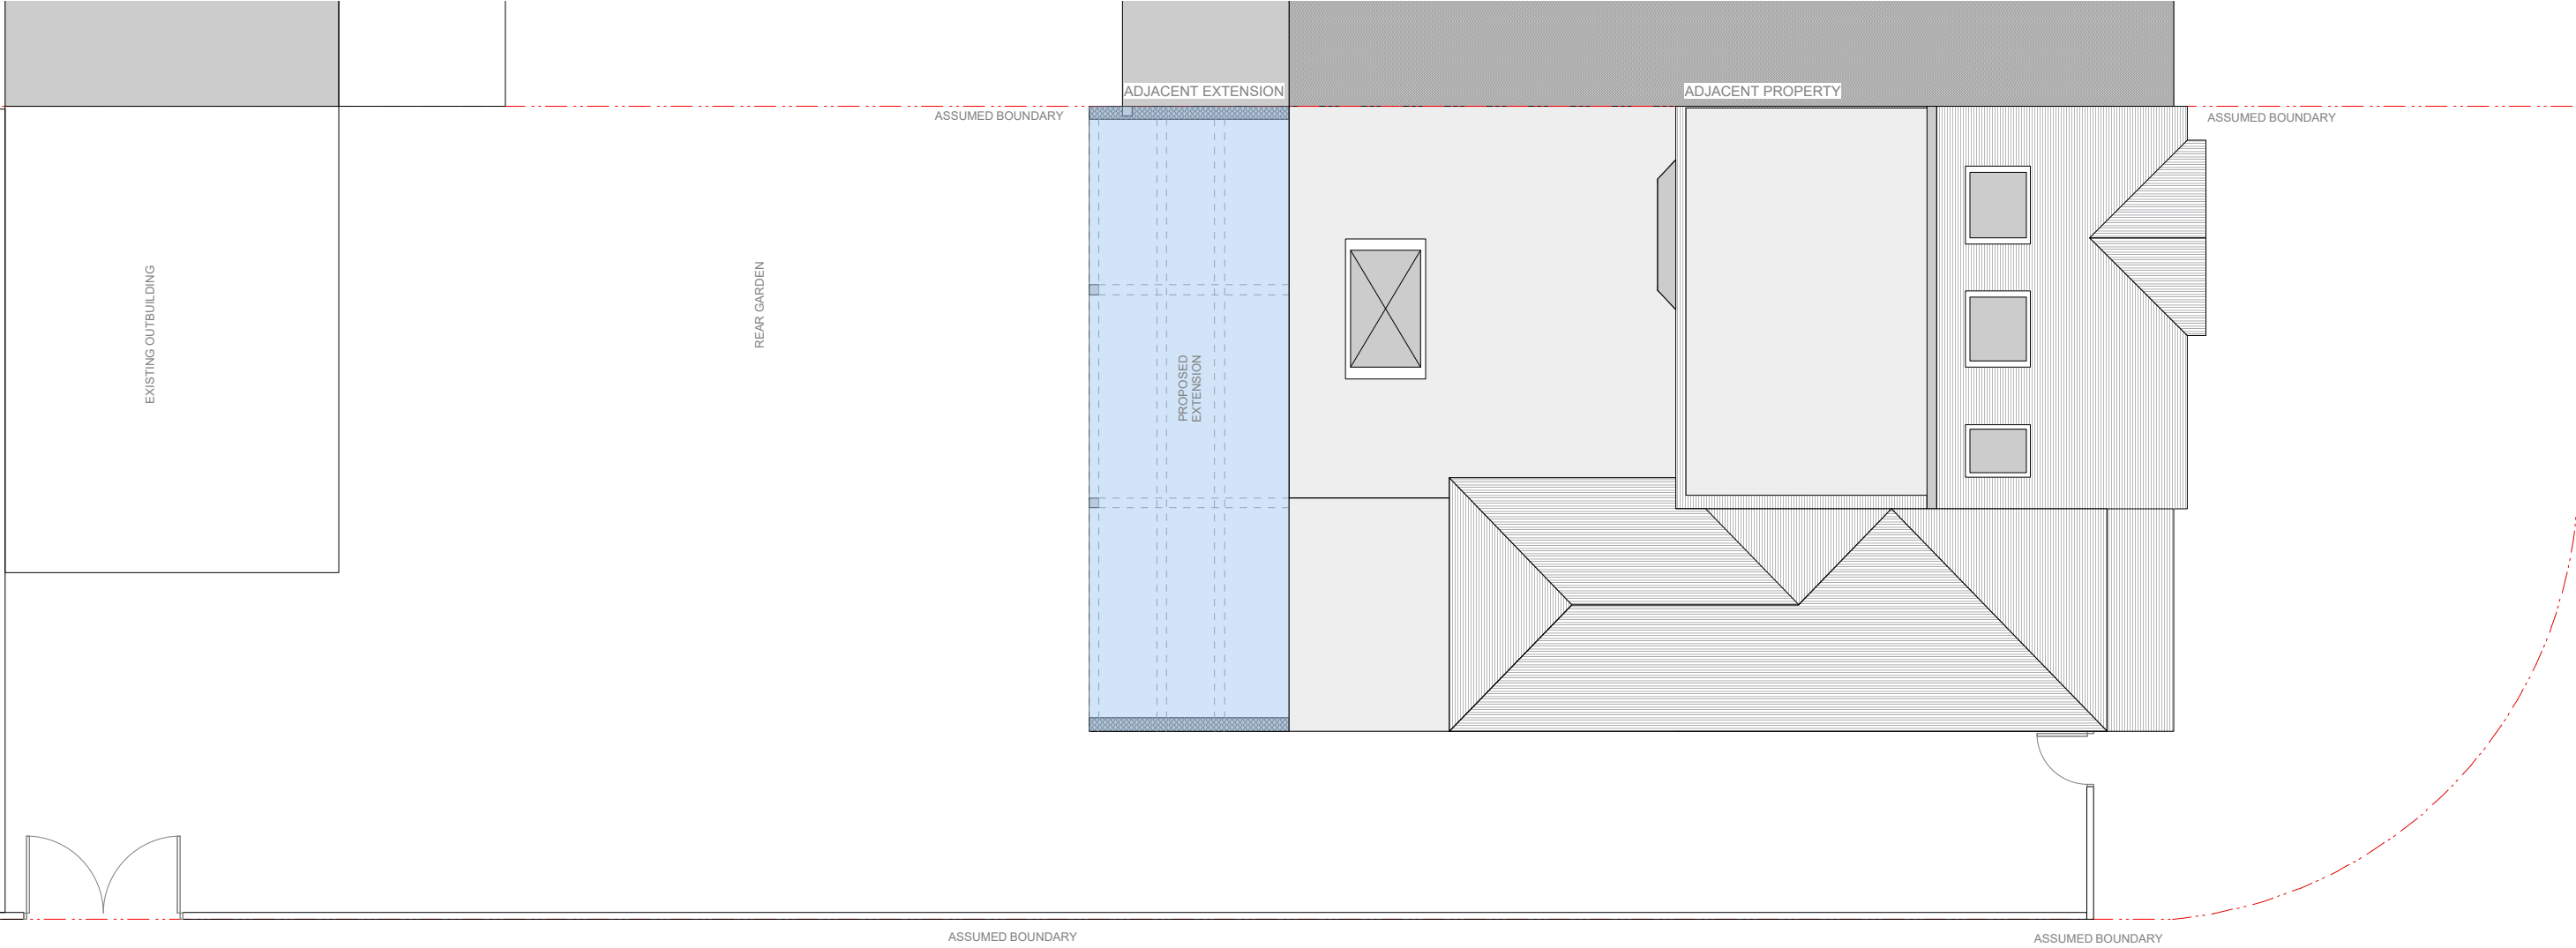

1
EX-10


ROOF FLOOR PLAN
Scale: 1/100

Revision.	Description
-----------	-------------

Project: 56 Colbrook Avenue UB3 1TQ		
Drawing Title: Proposed Plans		
Dwg no: 0185-PR-10	Revision: D	Date: 11.11.2023
Scale: 1:100@A3p	Drawn by:	Checked by:

NO ALTERATIONS TO STREET SCENE

NOTE: ALL PROPOSED MATERIALS TO MATCH EXISTING

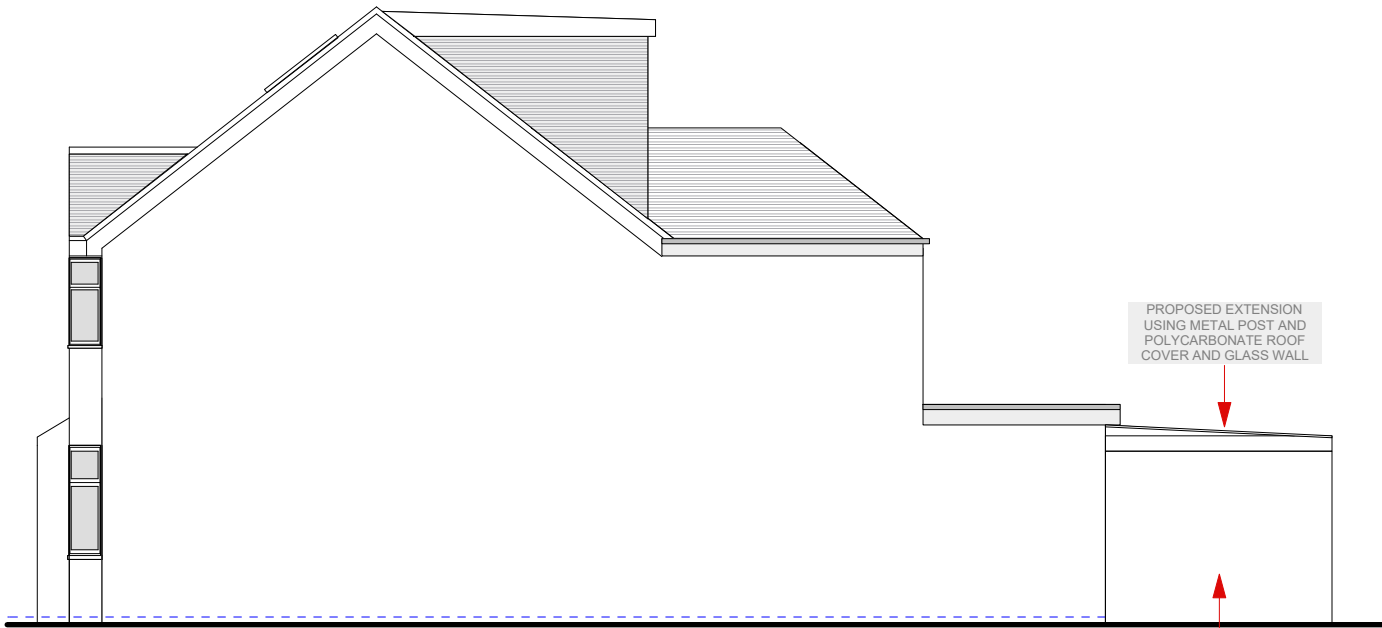

1
EX-20
SIDE ELEVATION PLAN
Scale: 1/100




1
EX-20
FRONT ELEVATION PLAN
Scale: 1/100



1
EX-20
SIDE ELEVATION PLAN
Scale: 1/100



1
EX-20
REAR ELEVATION PLAN
Scale: 1/100

 

Revision.	Description
-----------	-------------

Project:
**56 Colbrook Avenue
UB3 1TQ**

Drawing Title:

Proposed Plans

Dwg no: 0185-PR-20	Revision: D1	Date: 25.11.2023
Scale: 1:100@α3p	Drawn by:	Checked by: