

PLOTS 3&4

Notes:


This drawing is the copyright of Arktec Ltd and has been sent to you in confidence, it must not be reproduced or disclosed to third parties without our prior permission.

Do not scale from this drawing except for planning purposes.

All dimensions are in millimetres unless noted otherwise.


Any surveyed information incorporated on this drawing cannot be guaranteed as accurate unless confirmed by a fixed dimension.

This drawing is to be read in conjunction with all the relevant consultants, suppliers and manufacturers drawings and information.

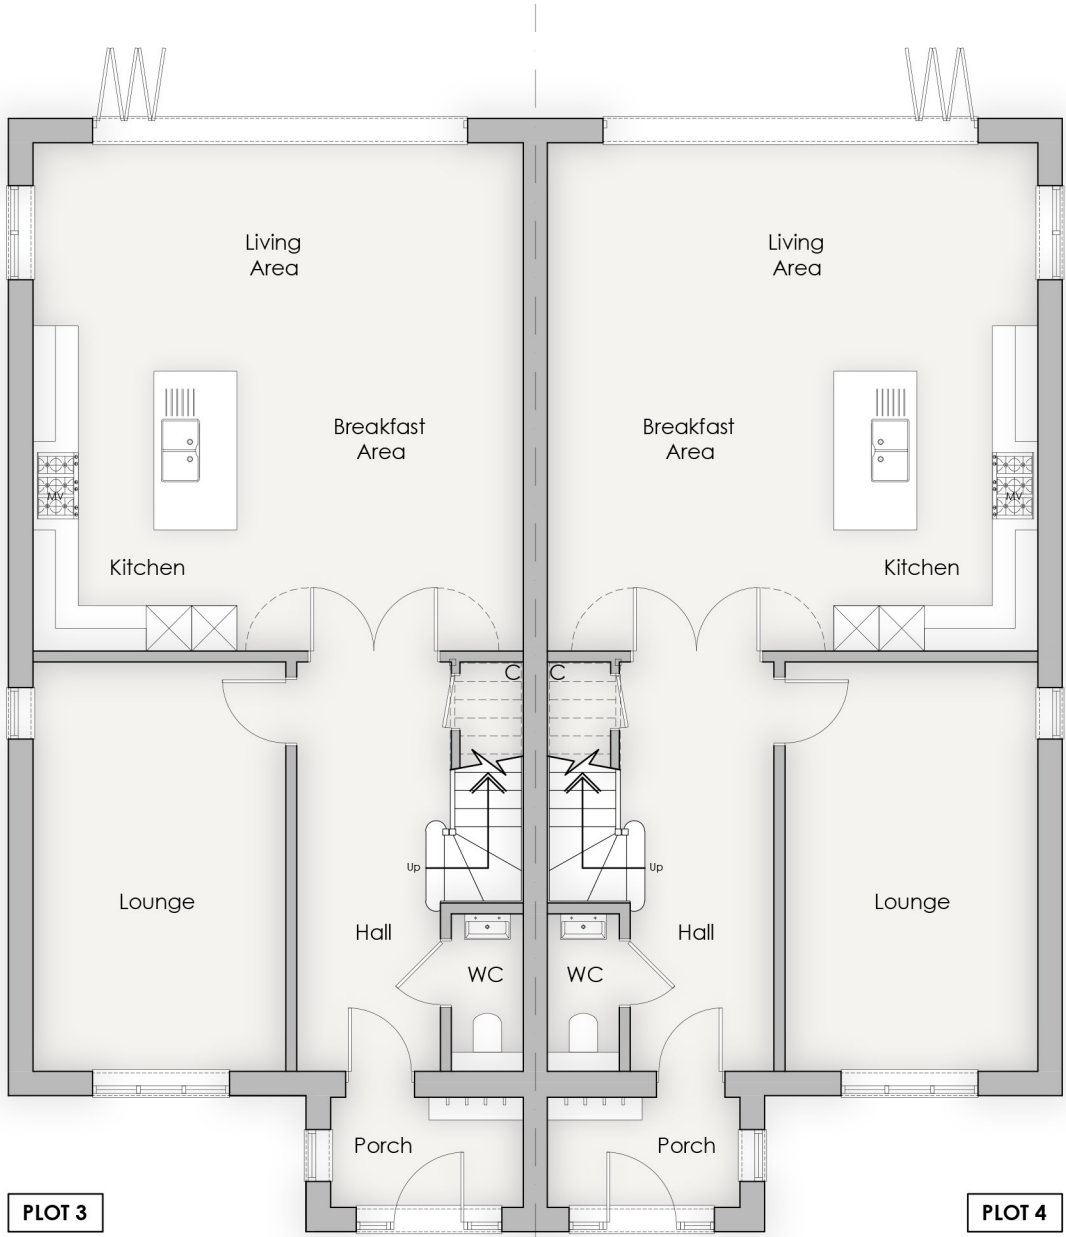


GROUND FLOOR PLAN

Scale 1:100 @ A2

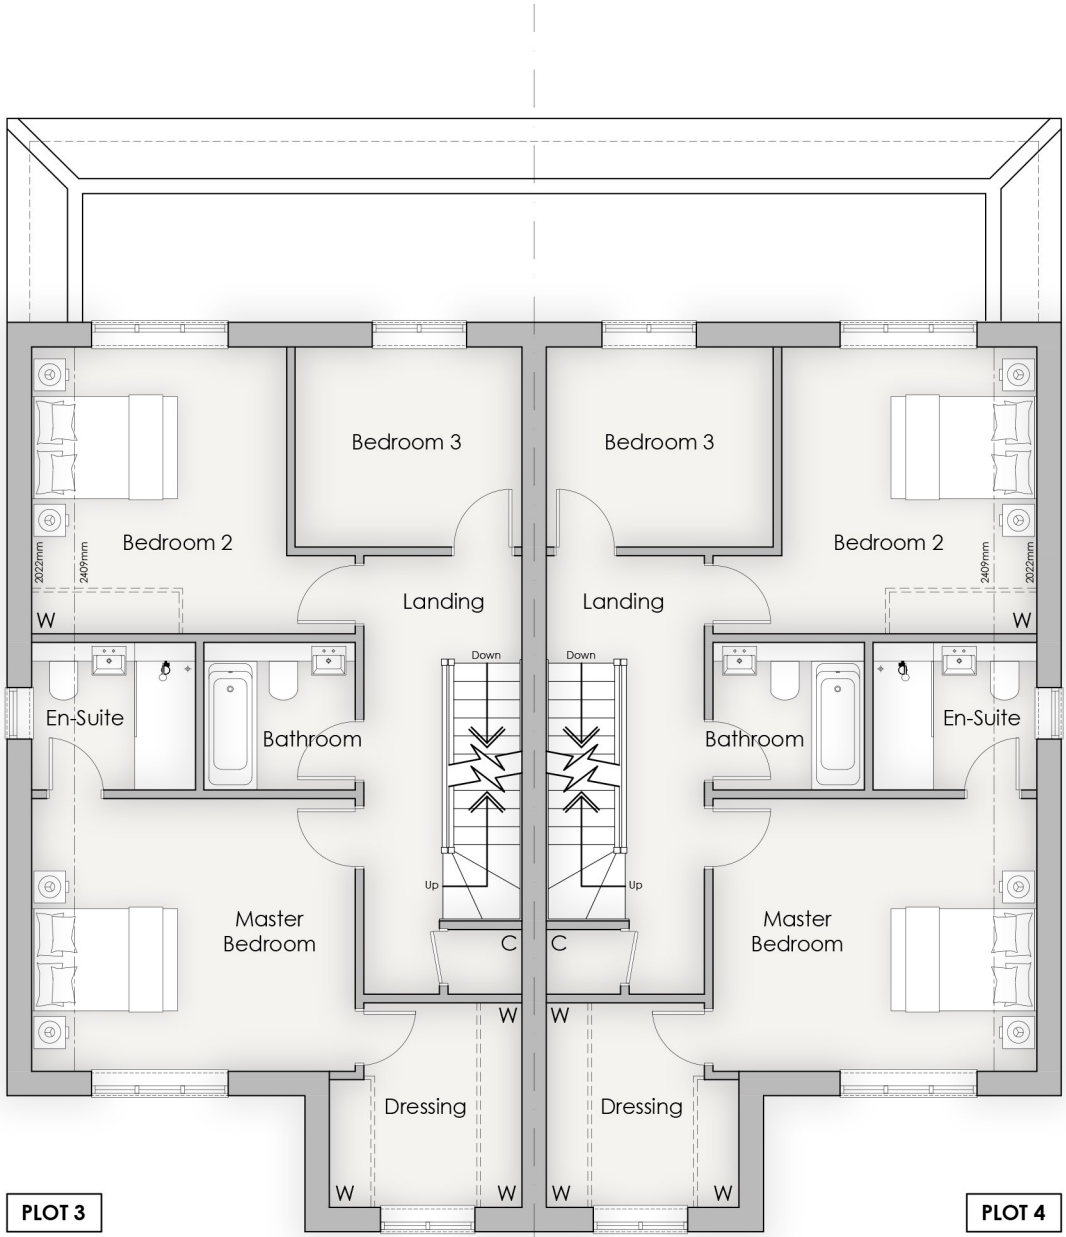

FIRST FLOOR PLAN

Scale 1:100 @ A2

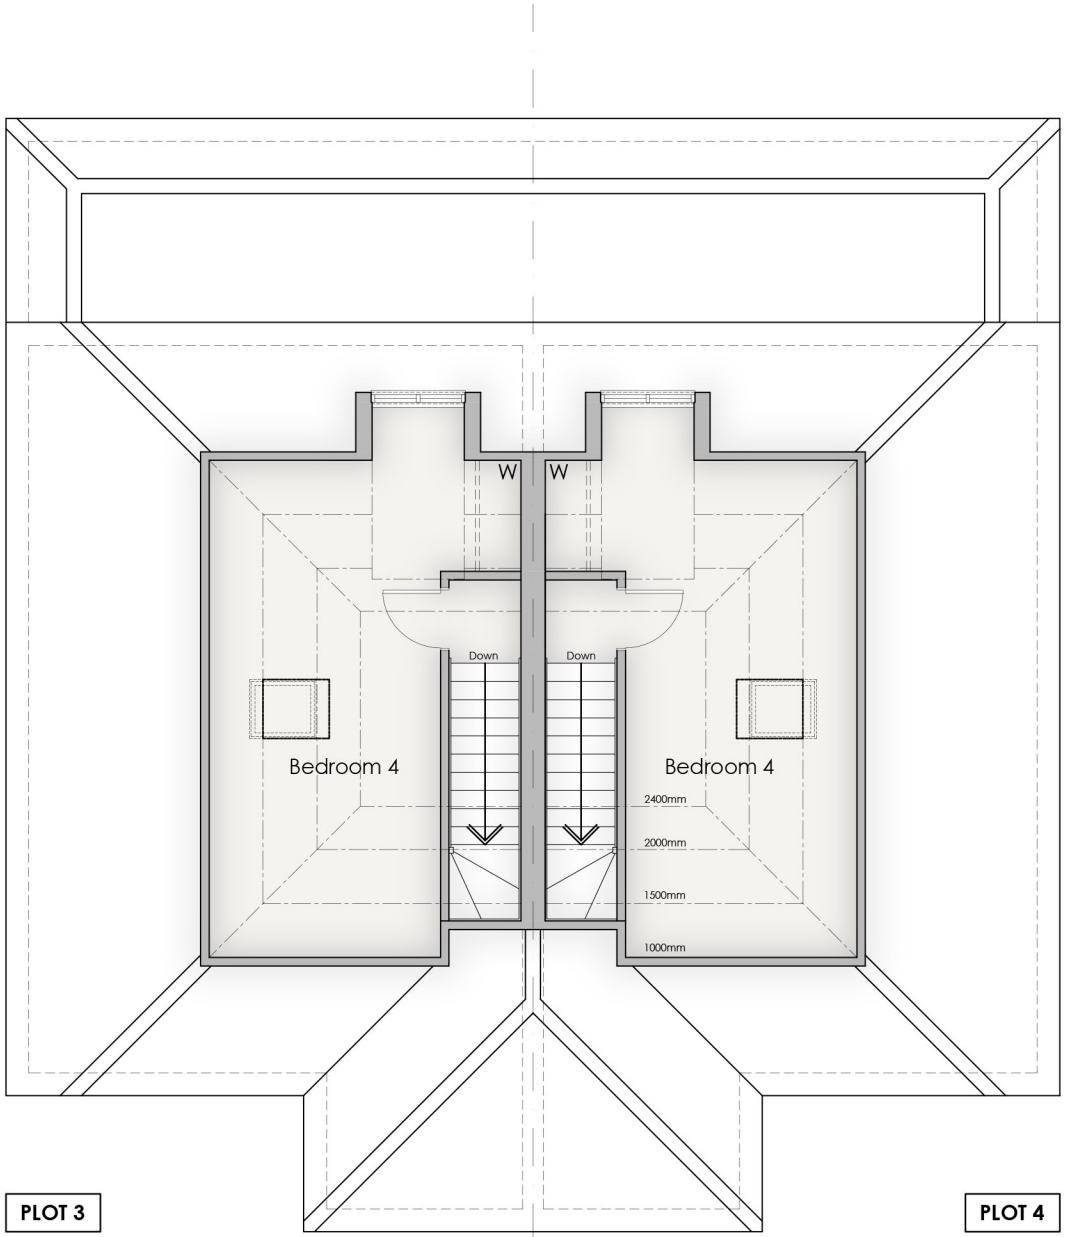

SECOND FLOOR PLAN

Scale 1:100 @ A2



Rev	Date	Details
-	-	-

PLANNING

ark tec	Client:	MR PETER KEARNS
Architectural Consultancy	Project:	20 HARVIL ROAD UXBRIDGE
Lodge Farm Barn Elvetham Park Estate Fleet Road, Hartley Wintney Hampshire, RG27 6AS	Drawing:	FLOOR PLANS PLOTS 3&4
t: 01252 845335 f: 01252 845515 e: info@arktec.co.uk w: www.arktec.co.uk	Scale:	1:100 @ A2
	Date:	14/01/20

Drawing Number:	Revision:
P19/25/S/120	-