



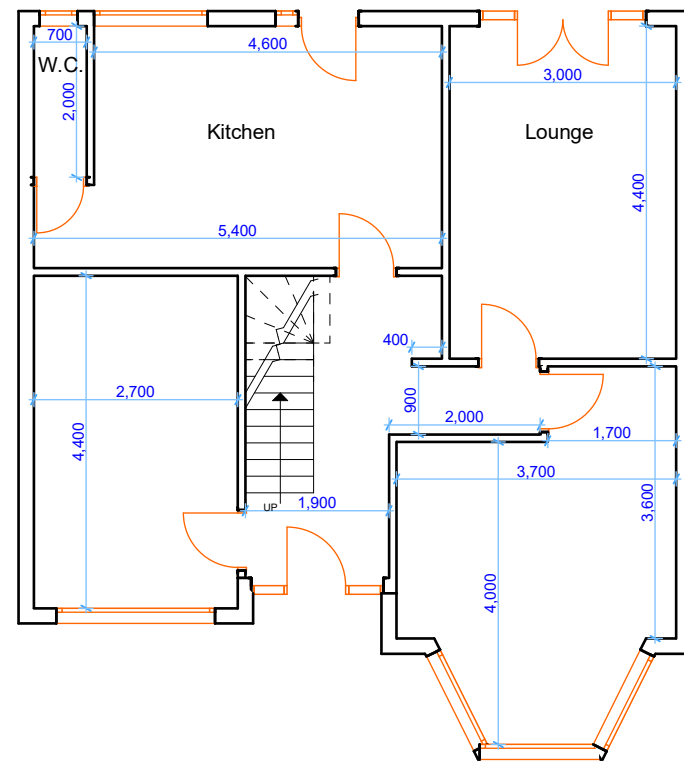

1 EXISTING GROUND FLOOR PLAN
1:100

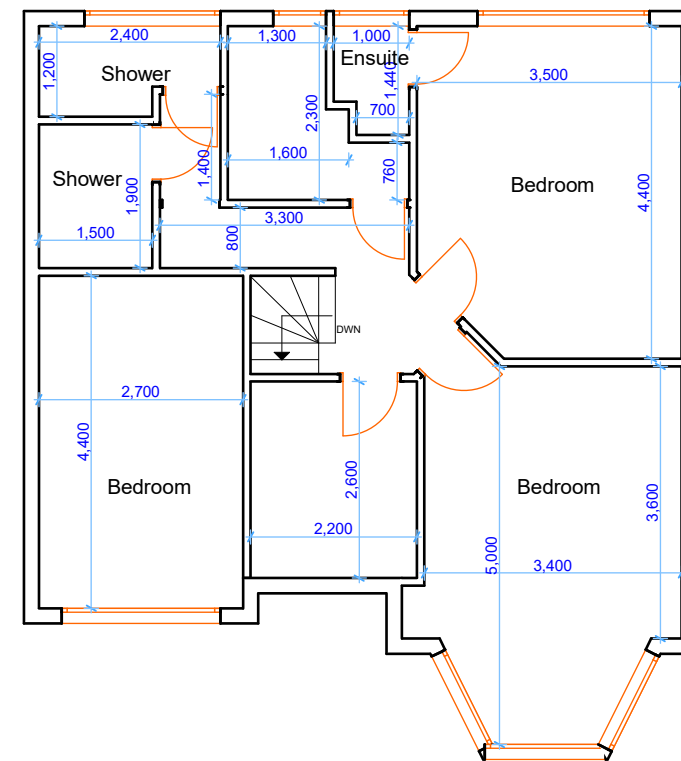

2 EXISTING FIRST FLOOR PLAN
1:100

This drawing was produced using CAD and on no account should be amended by hand.

All dimensions shown are for reference and should be checked on site prior to commencement of work.



0m 2m 4m 6m 8m 10m
VISUAL SCALE 1:100 @ A3

0m 1m 2m 3m 4m 5m
VISUAL SCALE 1:50 @ A1

Rev	Description	Date

CODE	SUITABILITY DESCRIPTION
STATUS	PURPOSE OF ISSUE

Planners & Architects
Professional Planning & Architectural Services
plannersandarchitects@gmail.com

PROJECT
18 WARICK ROAD, WEST DREYTON UB7 9B2

TITLE
EXISTING FLOOR PLANS

CLIENT

DRAWN BY	CHECKED BY	DATE 29 / 10 / 21
----------	------------	----------------------

SCALE (@ A3) 1:100	PROJECT NUMBER -
-----------------------	---------------------

DRAWING NUMBER WR/E/01	REV
---------------------------	-----