





MICHAEL OAKES ARCHITECTS LTD.

Michael Oakes (Director) B.A. Hons Arch, Dipl. Arch, Registered Architect
Liam Whitfield B.A. Hons Arch, M.A. Arch, PgDip, Registered Architect

REGISTERED ARCHITECTS, DESIGNERS + ILLUSTRATORS
Telephone: 01895 235089 - E-mail: michaeloakesarchitect@googlemail.com



Views from rear garden

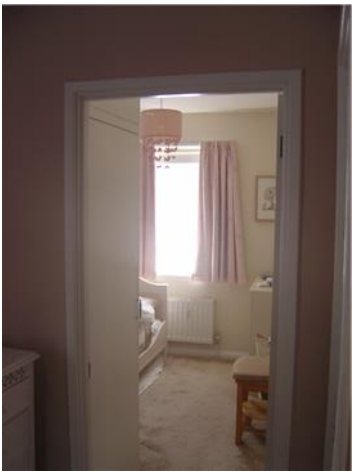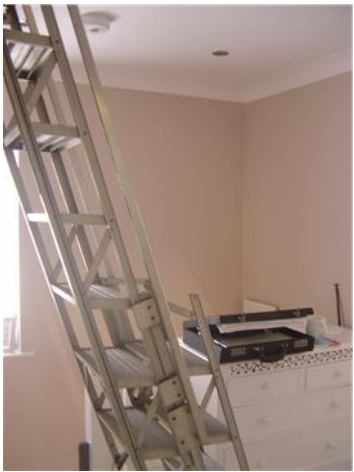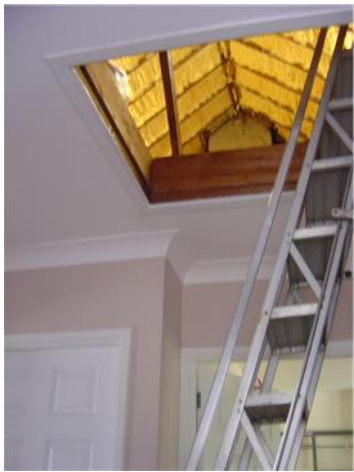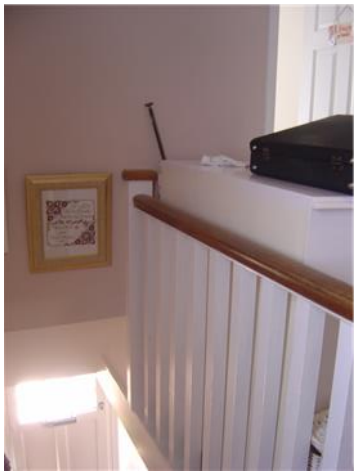

Interior views

Address	Client	Date
10 Church Close, West Drayton	Claire Staunton	May 2019


Drawing Title
Site Photos
Photos Taken on 13.05.19

Project no. / Stage /	Drawing no. / Revision
0251- PLA-	01_A
Revision notes:	Drawn by: IR
A - First Issue	

MICHAEL OAKES ARCHITECTS LTD.


Michael Oakes (Director) B.A. Hons Arch, Dipl. Arch, Registered Architect
Liam Whitfield B.A. Hons Arch, M.A. Arch, PgDip, Registered Architect

REGISTERED ARCHITECTS, DESIGNERS + ILLUSTRATORS
Telephone: 01895 235089 - E-mail: michaeloakesarchitect@googlemail.com

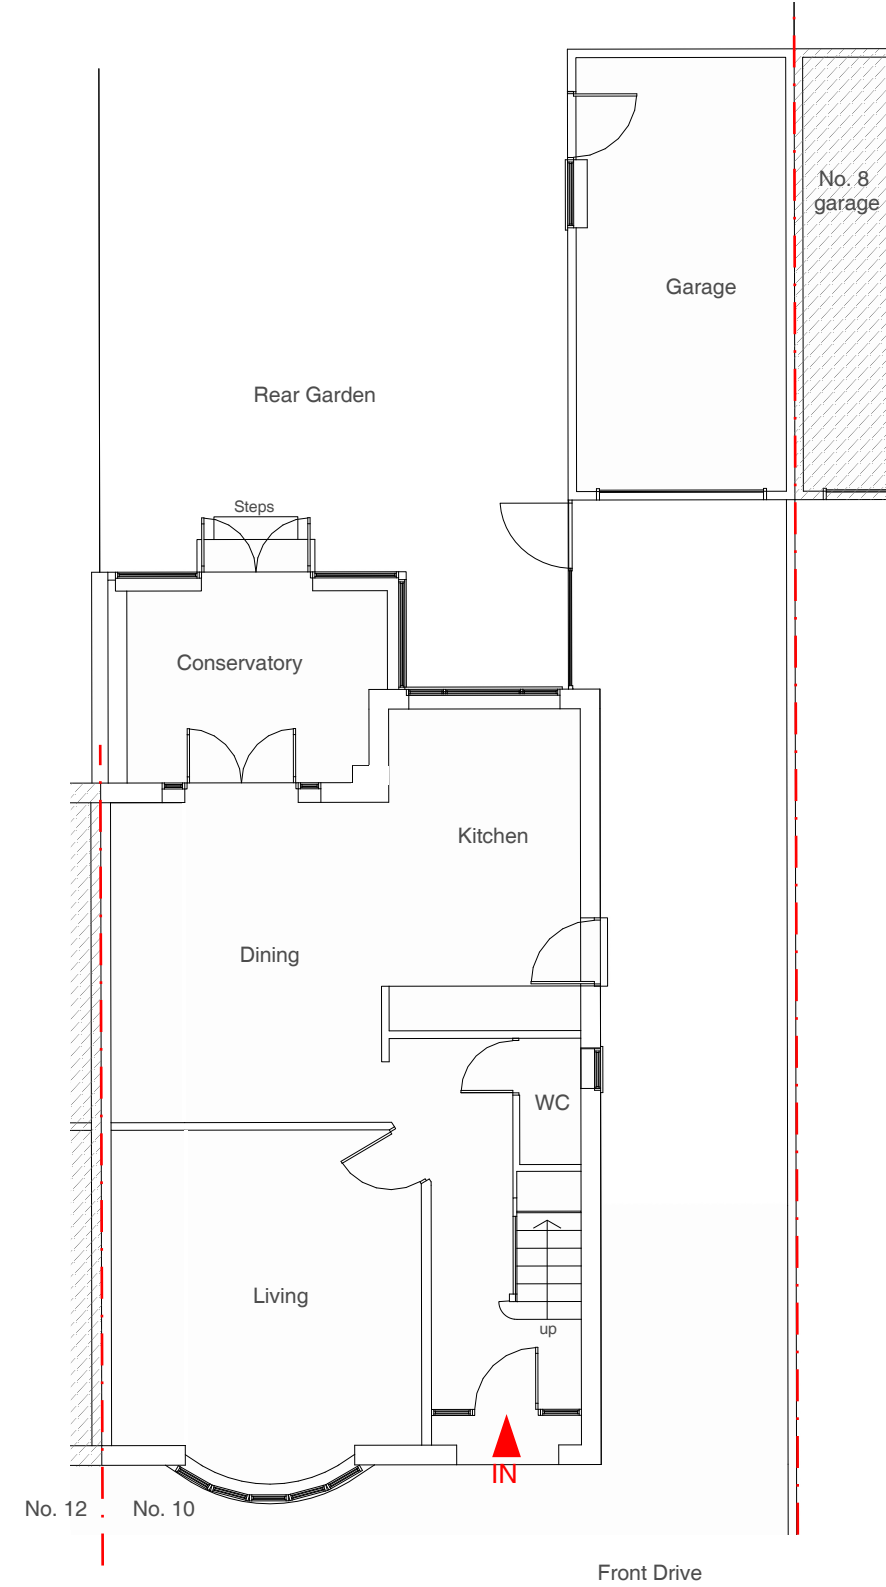


Ground Floor Plan


Address	Client	Date
10 Church Close, West Drayton	Claire Staunton	May 2019

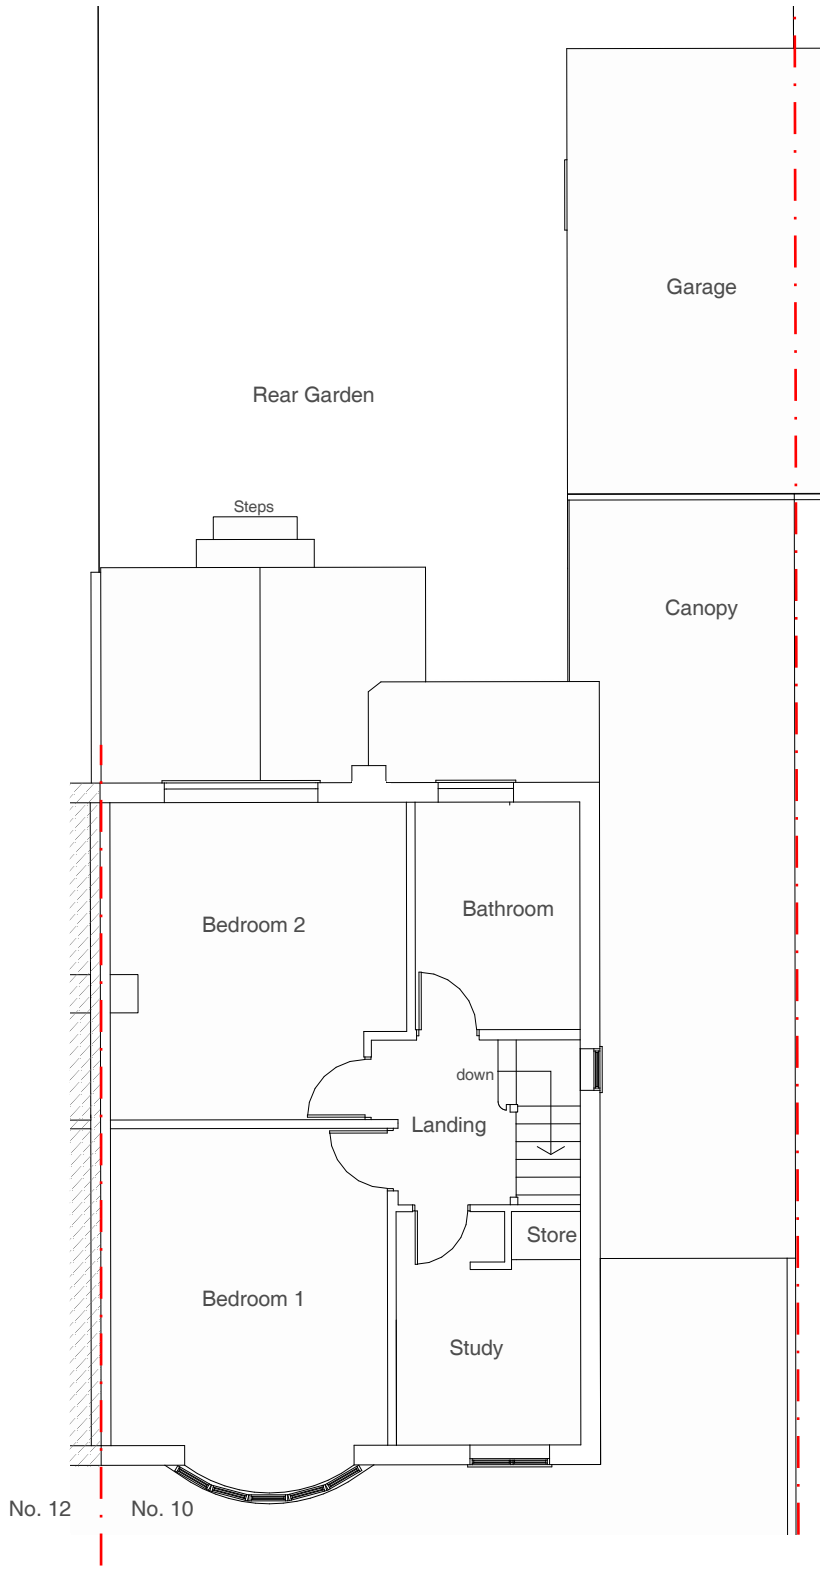

First Floor Plan

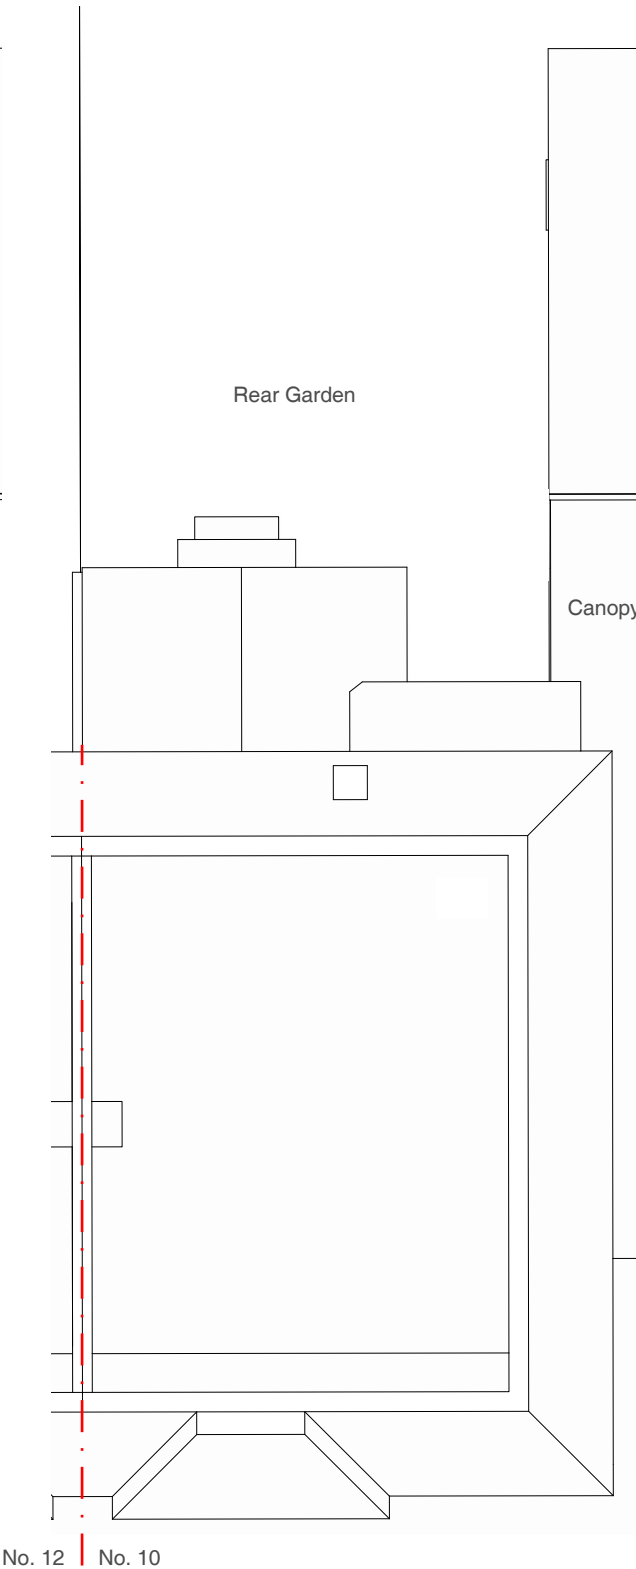

Loft Floor Plan

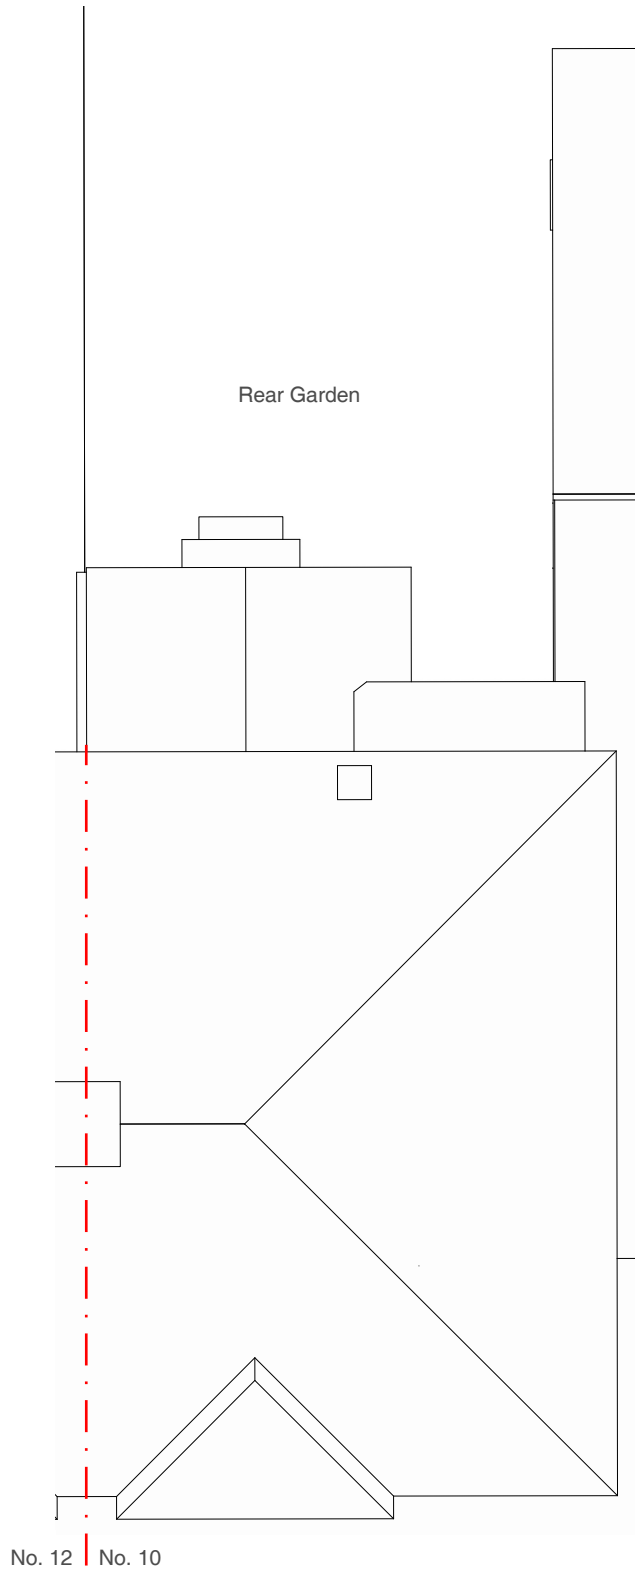

Roof Plan

Drawing Title
As Existing Floor Plans


Project no. / Stage /	Drawing no. / Revision
0251- PLA-	02_A
Revision notes:	Drawn by: IR
A - First Issue	

MICHAEL OAKES ARCHITECTS LTD.


Michael Oakes (Director) B.A. Hons Arch, Dipl. Arch, Registered Architect
Liam Whitfield B.A. Hons Arch, M.A. Arch, PgDip, Registered Architect

REGISTERED ARCHITECTS, DESIGNERS + ILLUSTRATORS


Telephone: 01895 235089 - E-mail: michaeloakesarchitect@googlemail.com

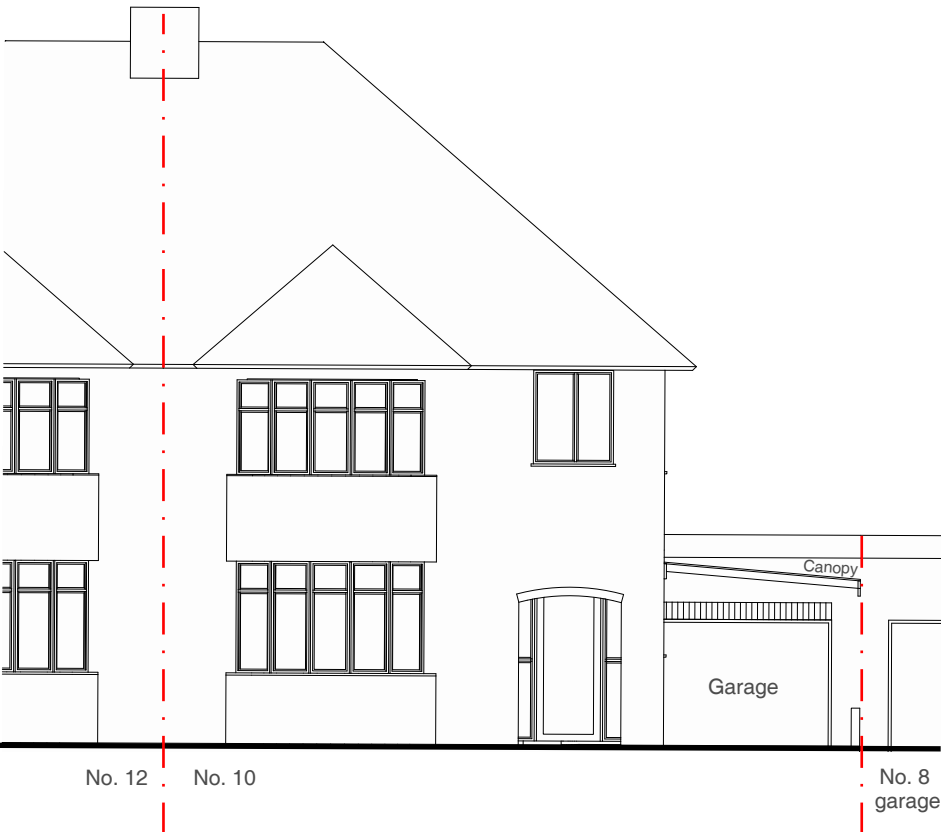


Front Elevation

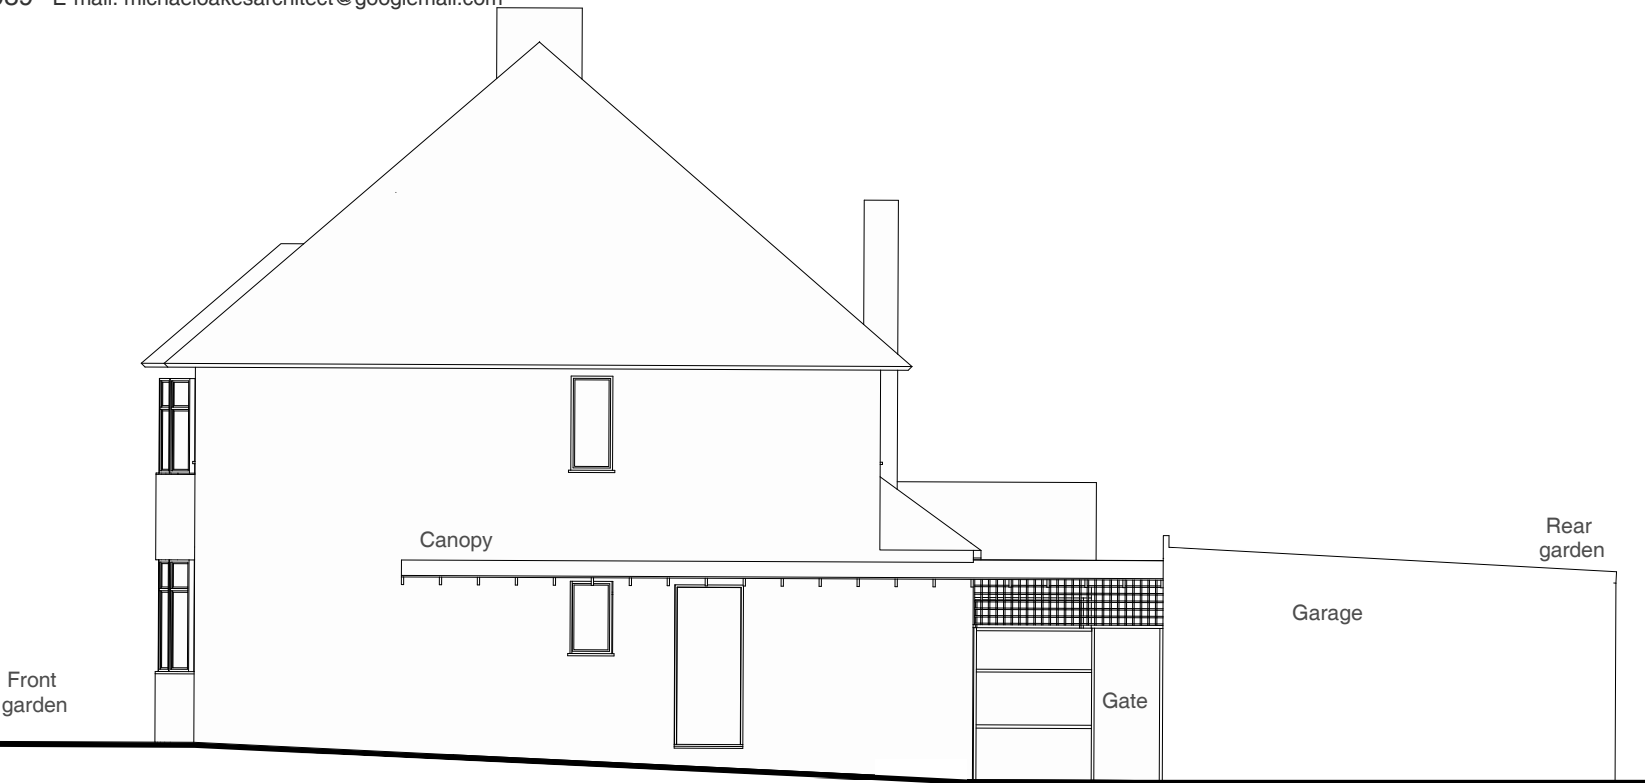

Side Elevation

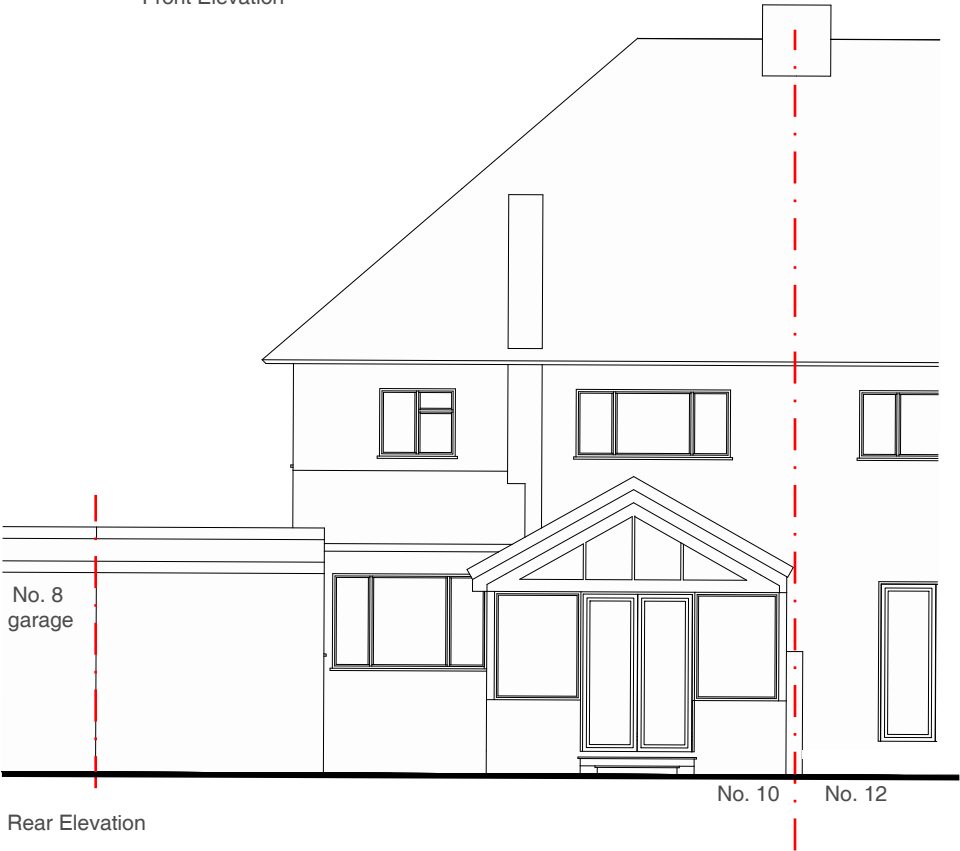

Rear Elevation

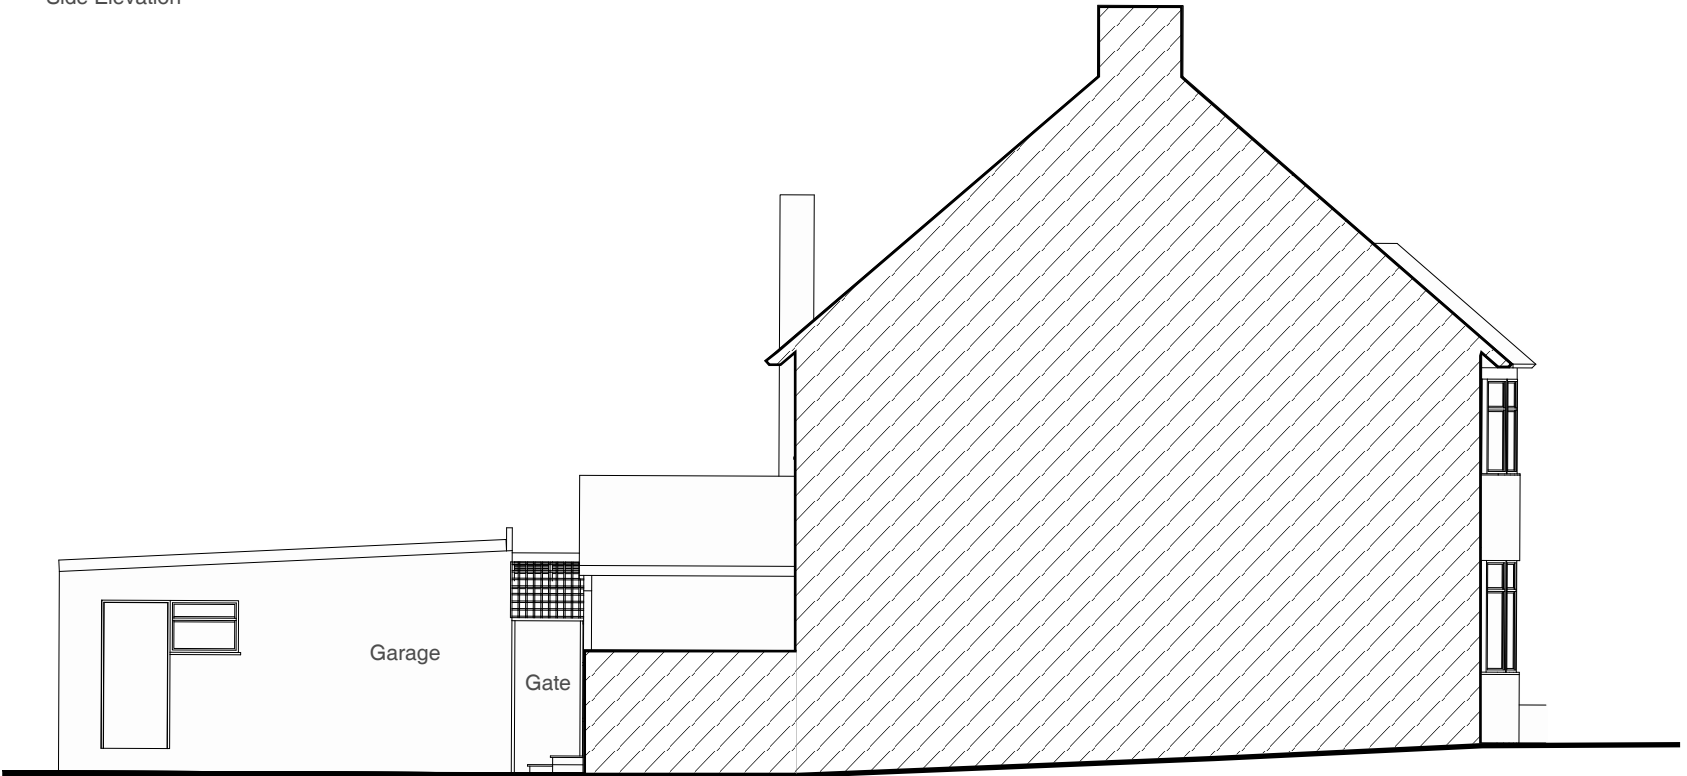

Section through party wall with no. 12

Address	Client	Date
10 Church Close, West Drayton	Claire Staunton	May 2019

Drawing Title
As Existing Elevations

Project no. / Stage /	Drawing no. / Revision
0251- PLA-	03_A
Revision notes:	Drawn by: IR
A - First Issue	


MICHAEL OAKES ARCHITECTS LTD.

Michael Oakes (Director) B.A. Hons Arch, Dipl. Arch, Registered Architect
Liam Whitfield B.A. Hons Arch, M.A. Arch, PgDip, Registered Architect

REGISTERED ARCHITECTS, DESIGNERS + ILLUSTRATORS
Telephone: 01895 235089 - E-mail: michaeloakesarchitect@googlemail.com



3D View from Church Close

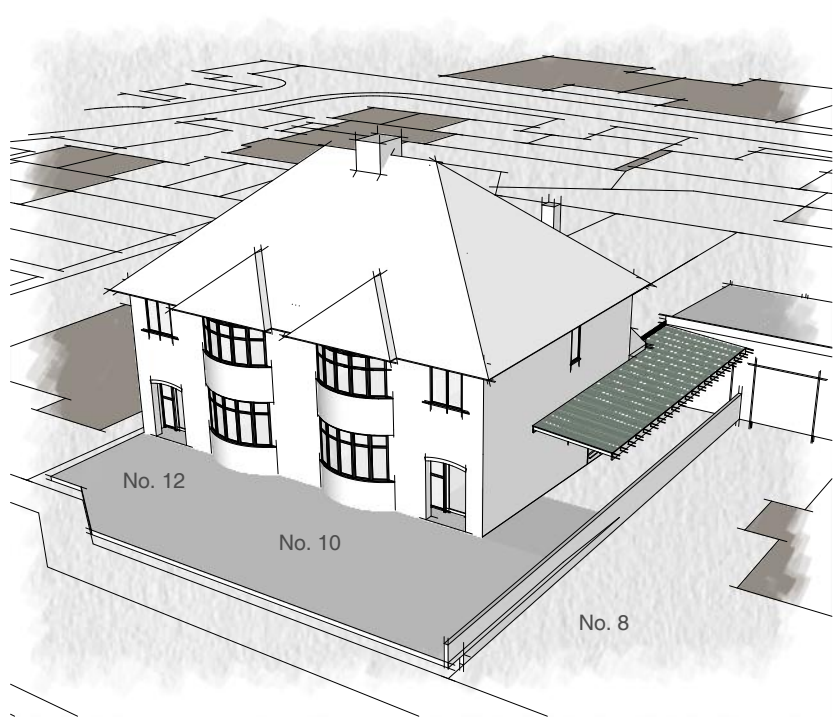

Bird's eye view looking towards the front garden



3D View from rear garden



Bird's eye view looking towards the rear garden

Address	Client	Date
10 Church Close, West Drayton	Claire Staunton	May 2019

Drawing Title
As Existing 3D views

Project no. / Stage /	Drawing no. / Revision
0251- PLA-	04_A
Revision notes:	Drawn by: IR
A - First Issue	