




MICHAEL OAKES ARCHITECTS LTD.

Michael Oakes (Director) B.A. Hons Arch, Dipl. Arch, Registered Architect
Liam Whitfield B.A. Hons Arch, M.A. Arch, PgDip, Registered Architect

REGISTERED ARCHITECTS, DESIGNERS + ILLUSTRATORS
Telephone: 01895 235089 - E-mail: michaeloakesarchitect@googlemail.com

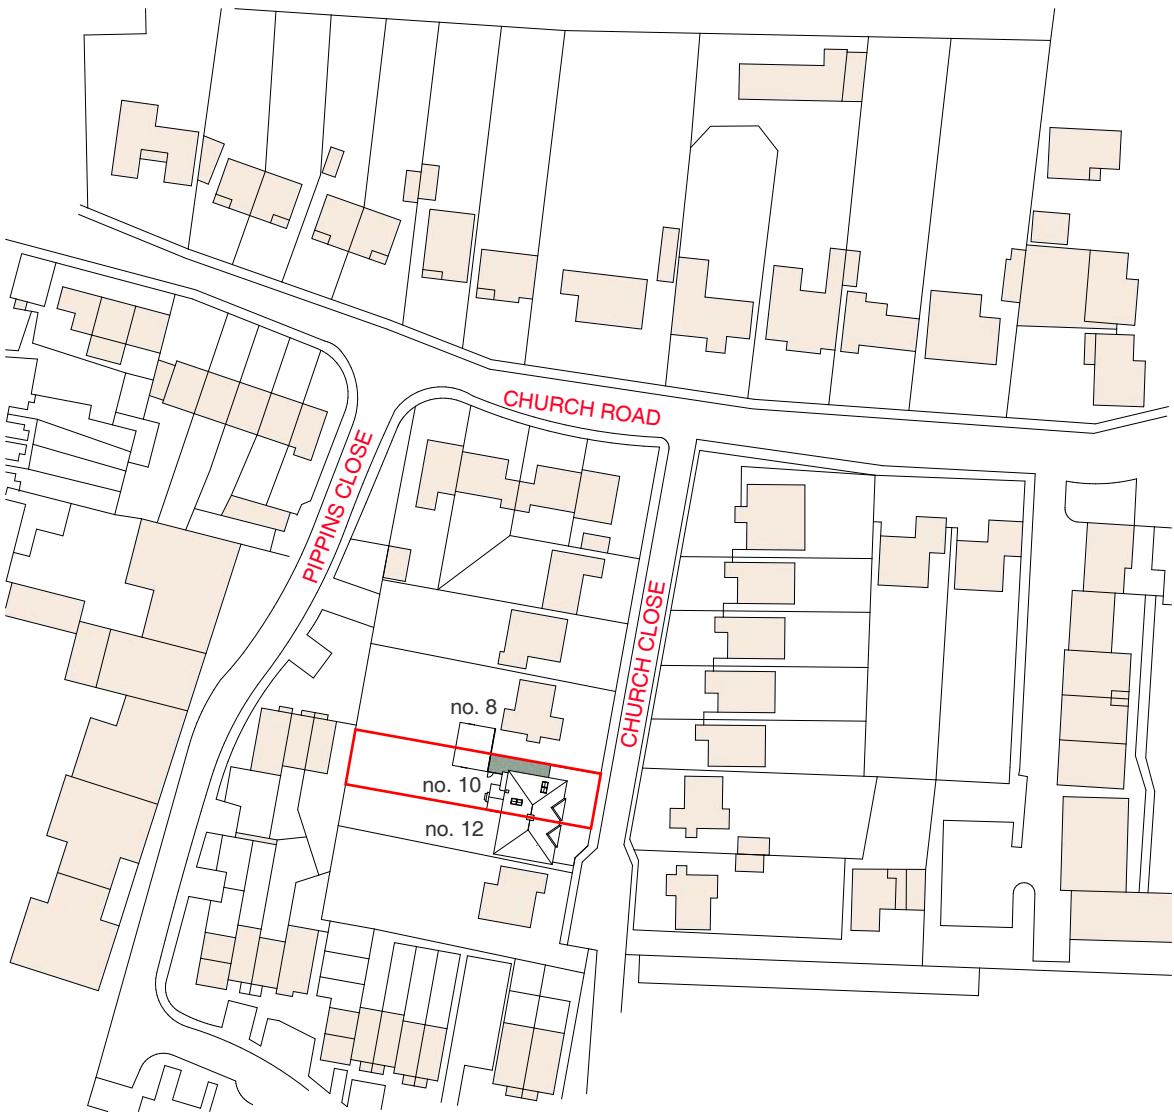

Site Location Plan

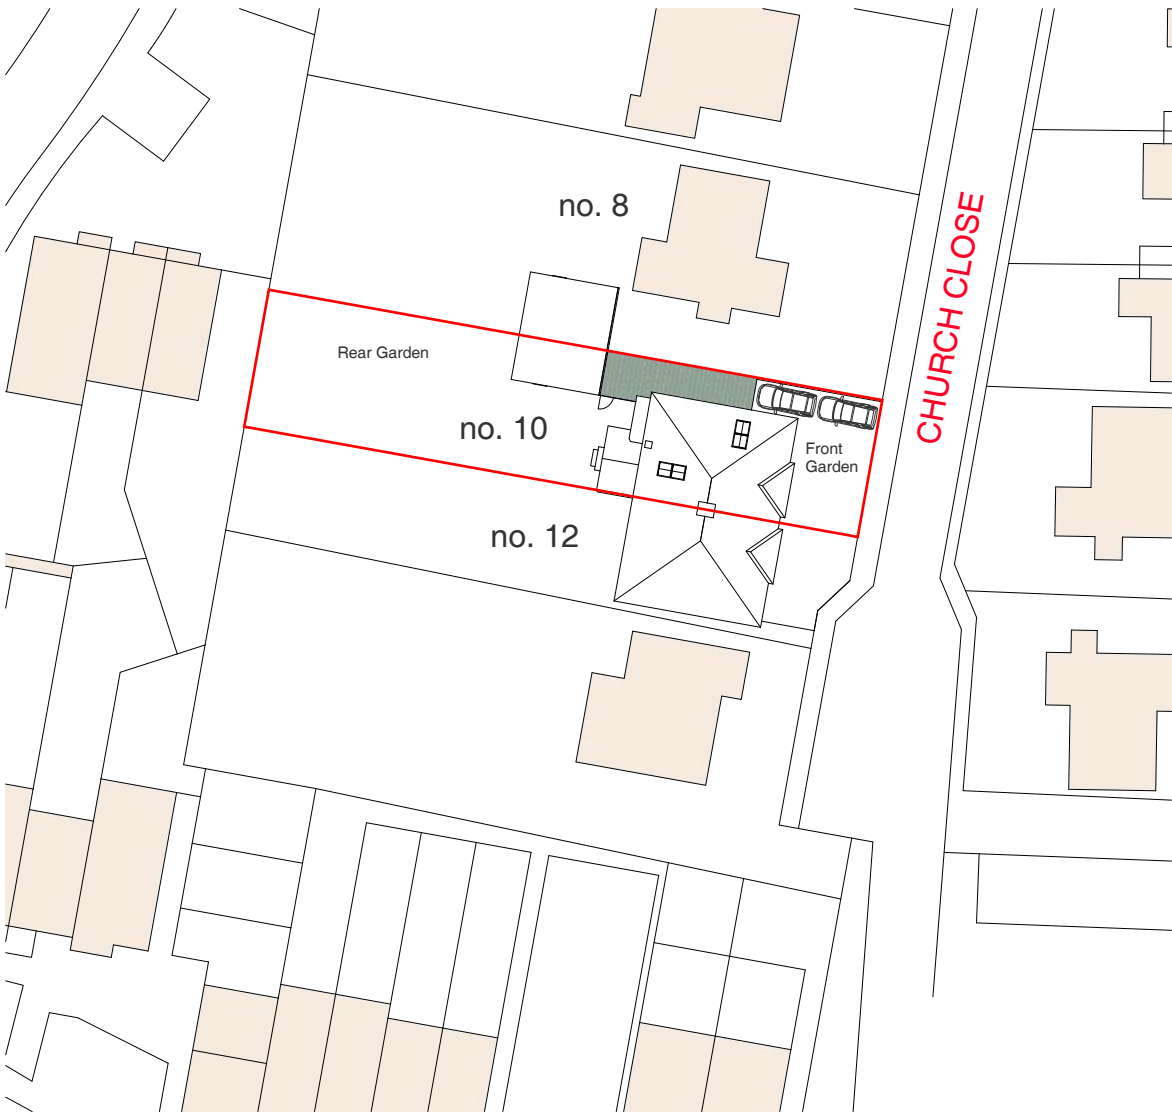 

Block Plan



Address	Client	Date
10 Church Close, West Drayton	Claire Staunton	May 2019





Drawing Title
Location + Block Plan

Project no. / Stage /	Drawing no. / Revision
0251- PLA-	50_A
Revision notes:	Drawn by: IR
A - First Issue	


MICHAEL OAKES ARCHITECTS LTD.

Michael Oakes (Director) B.A. Hons Arch, Dipl. Arch, Registered Architect
Liam Whitfield B.A. Hons Arch, M.A. Arch, PgDip, Registered Architect

REGISTERED ARCHITECTS, DESIGNERS + ILLUSTRATORS
Telephone: 01895 235089 - E-mail: michaeloakesarchitect@googlemail.com

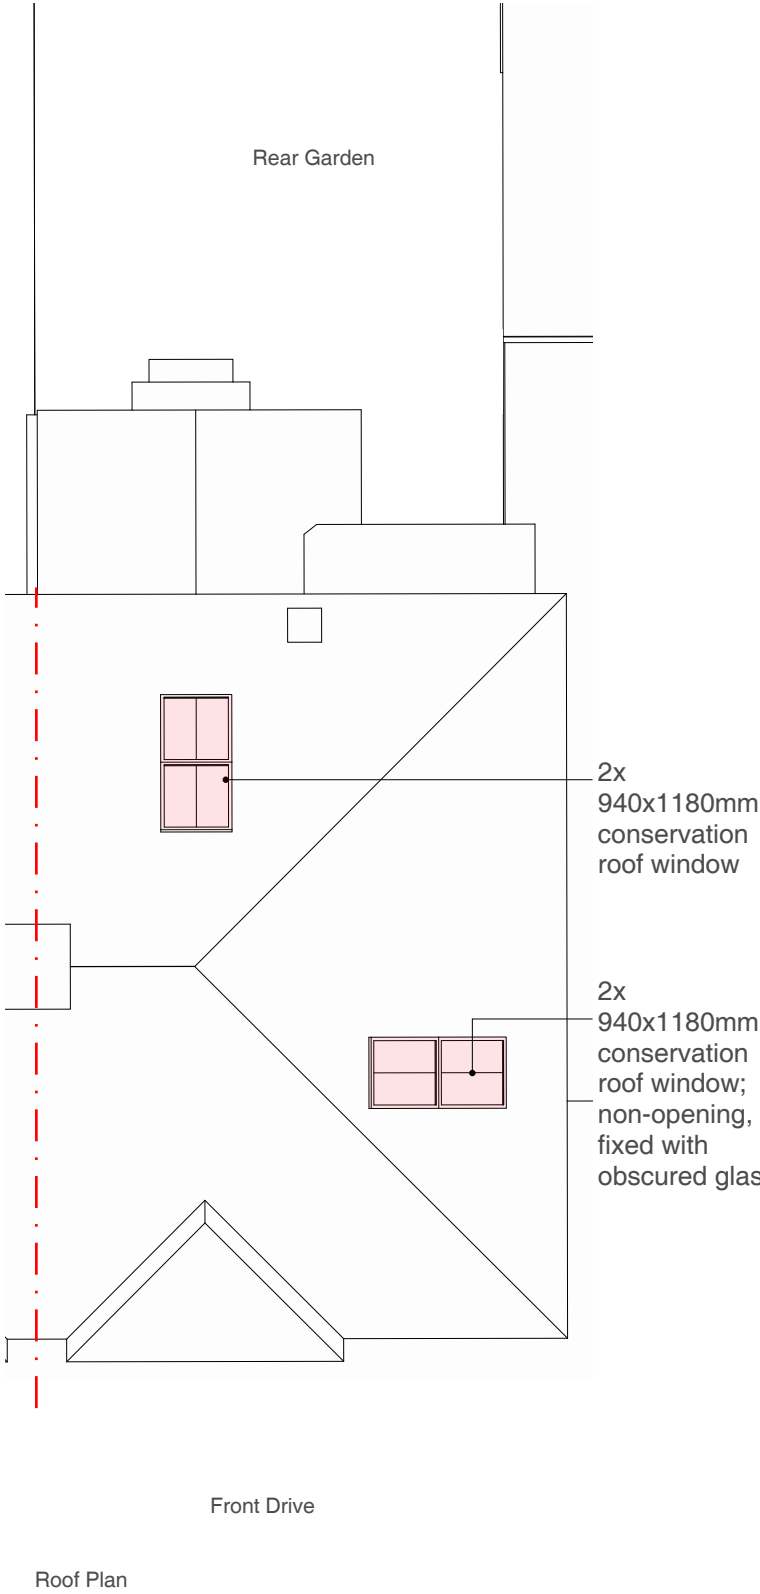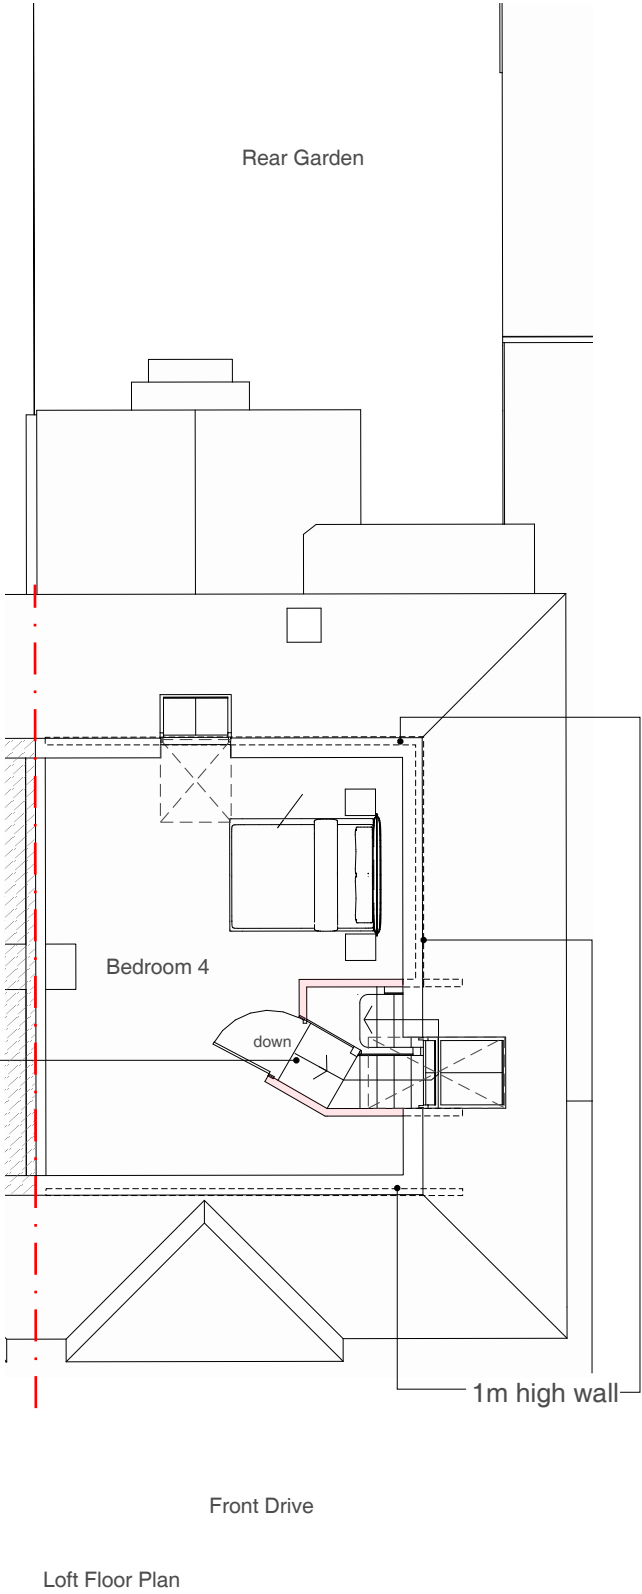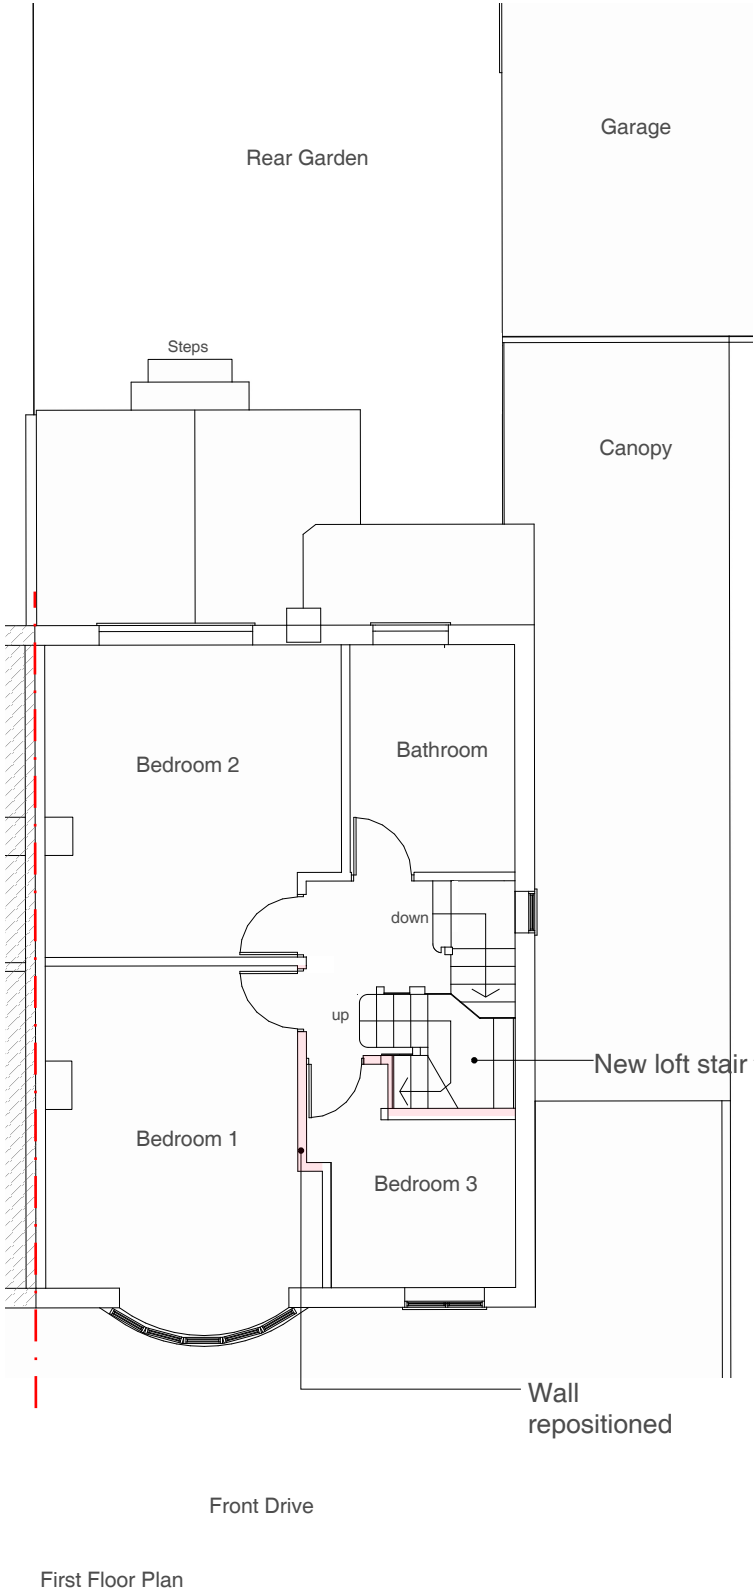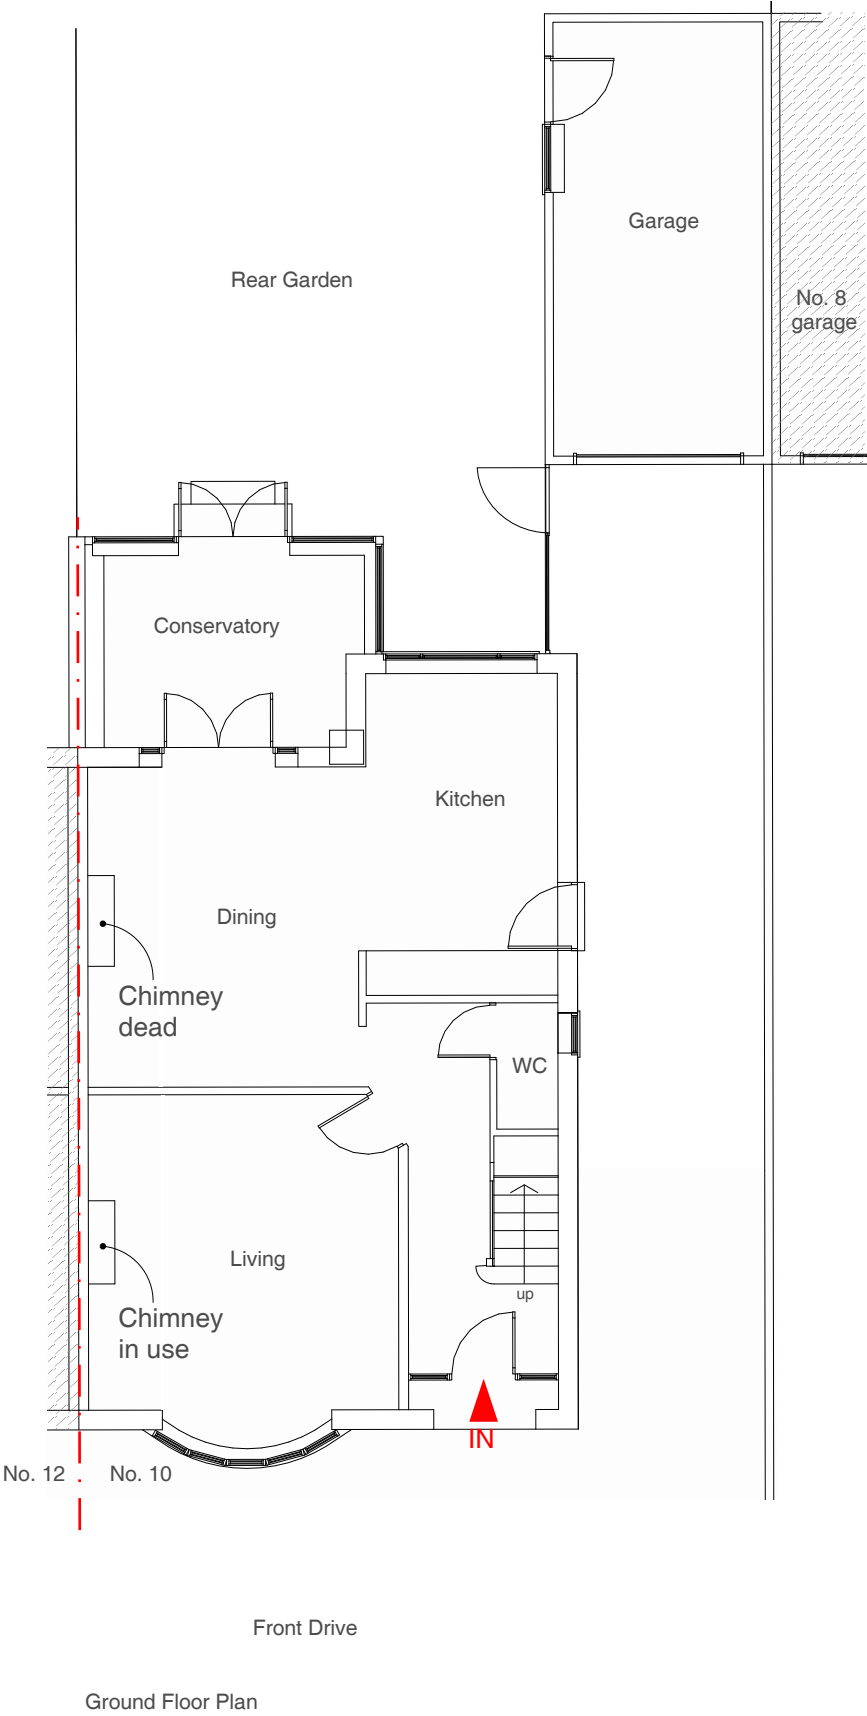

Address Client Date
10 Church Close, West Claire Staunton May 2019
Drayton

 

Drawing Title
As Proposed
Floor Plans


Project no. / Stage / Drawing no. / Revision
0251- PLA- 51_B
Revision notes: Drawn by: IR
A - First Issue
B - General updates

MICHAEL OAKES ARCHITECTS LTD.


Michael Oakes (Director) B.A. Hons Arch, Dipl. Arch, Registered Architect
Liam Whitfield B.A. Hons Arch, M.A. Arch, PgDip, Registered Architect

REGISTERED ARCHITECTS, DESIGNERS + ILLUSTRATORS


Telephone: 01895 235089 - E-mail: michaeloakesarchitect@googlemail.com

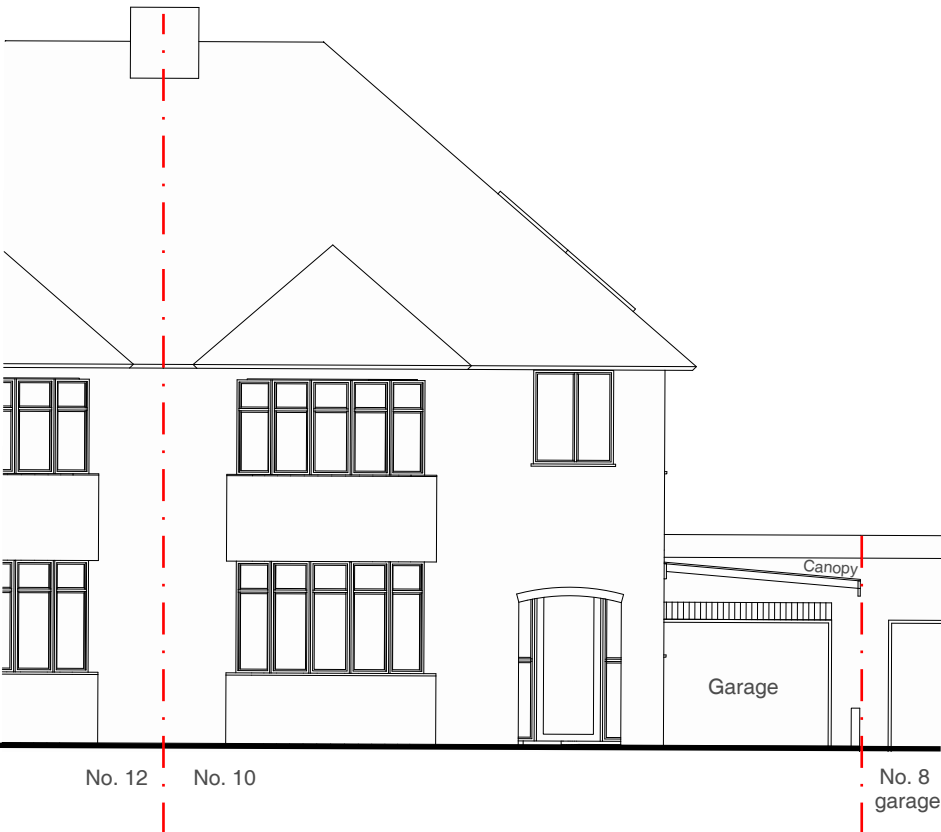


Front Elevation

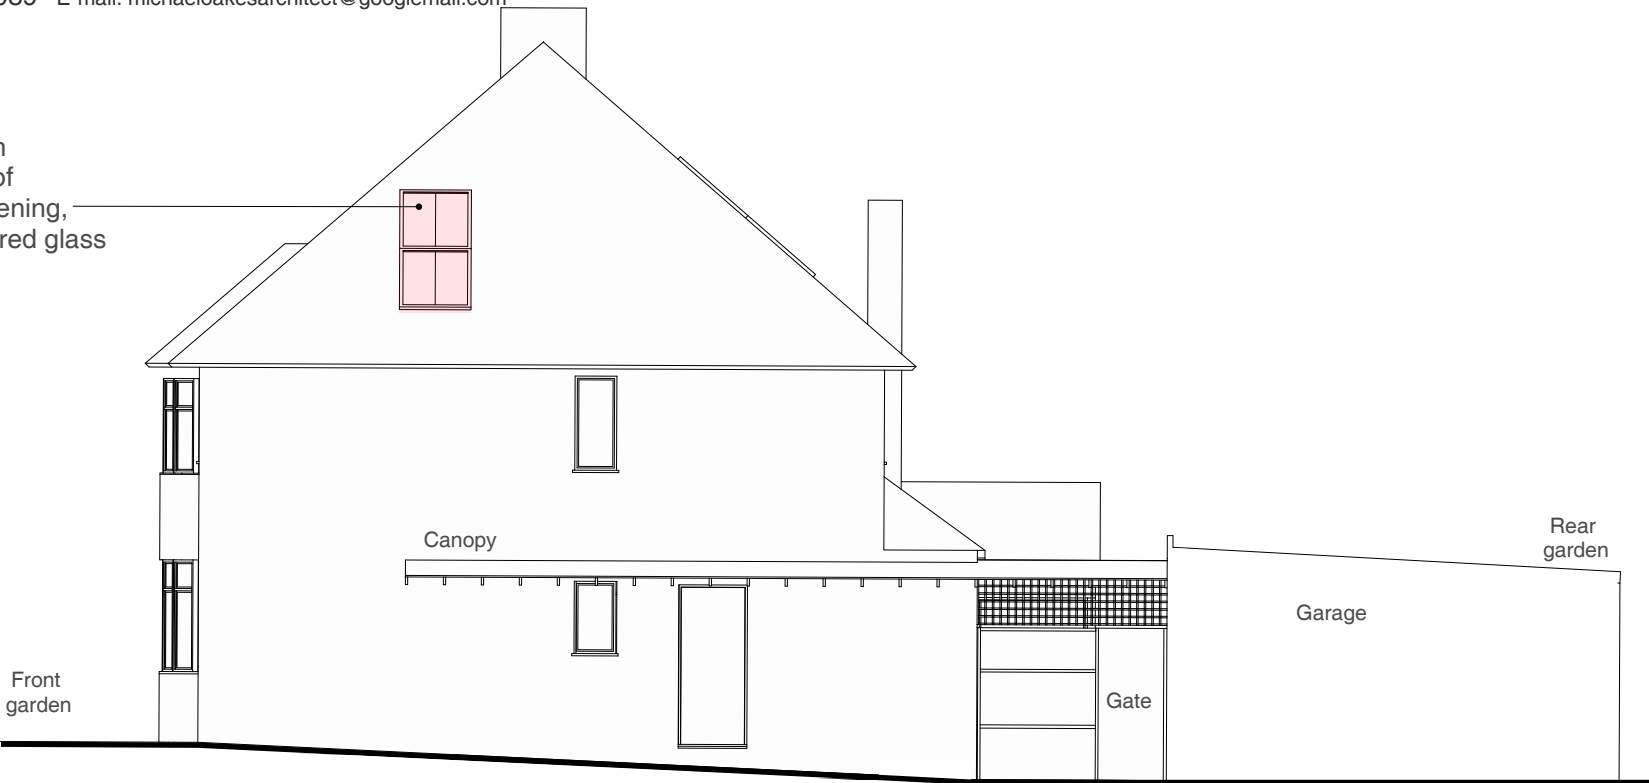

Side Elevation

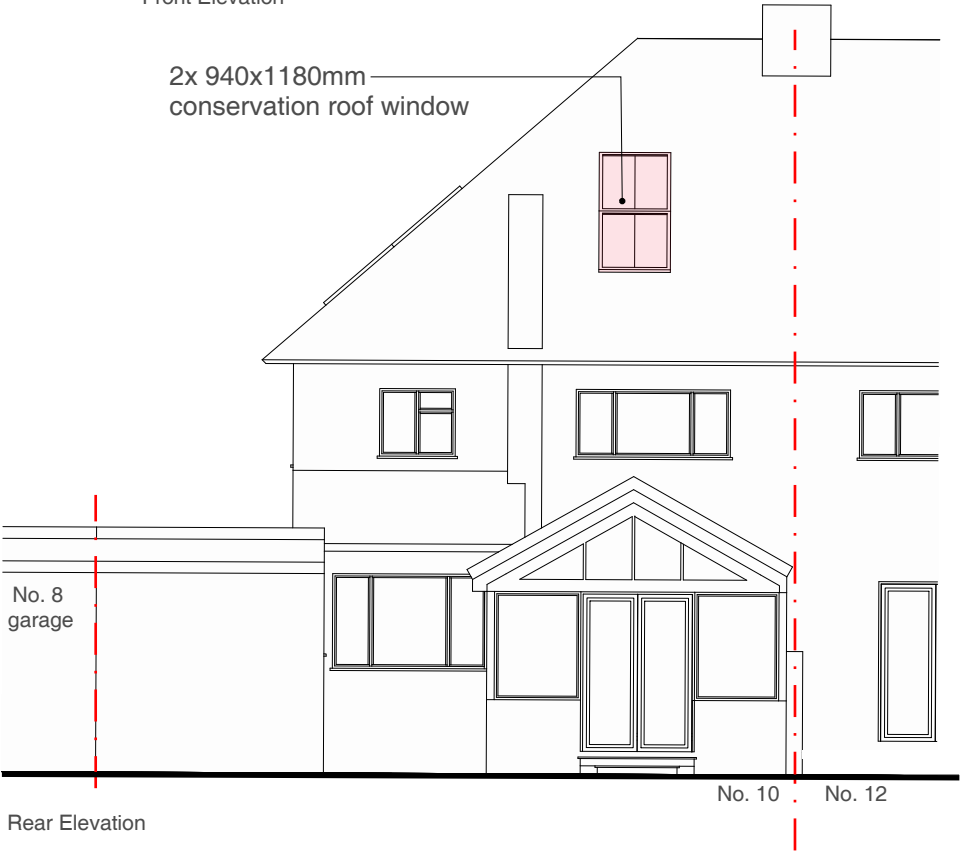

Rear Elevation

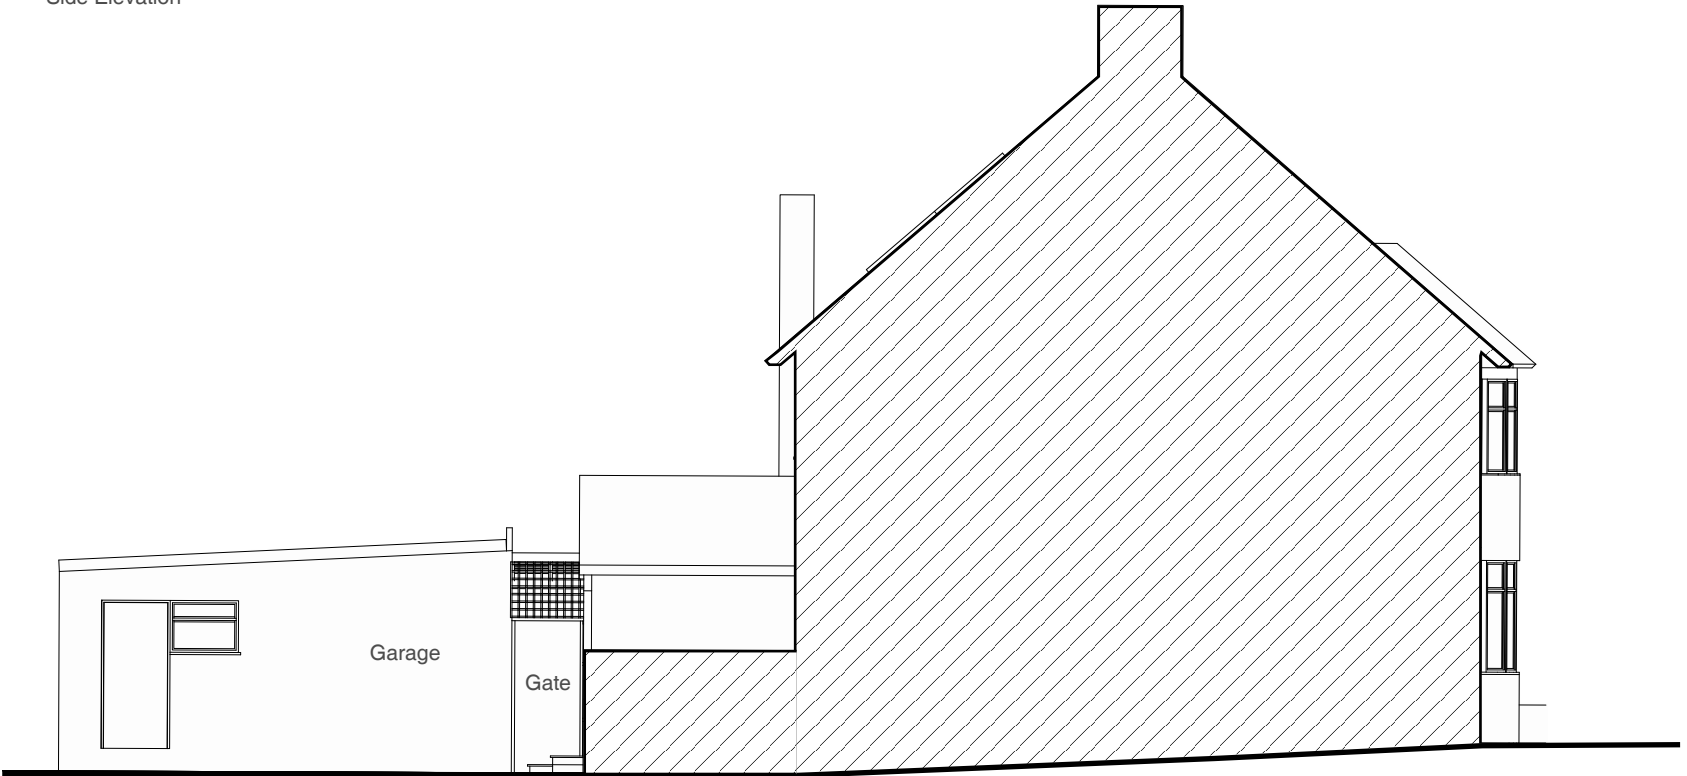

Section through party wall with no. 12

Address Client Date
10 Church Close, West Claire Staunton May 2019
Drayton

1:100 @ A3
0 1 2 3 4 5 10m

Drawing Title
As Proposed
Elevations

Project no. / Stage / Drawing no. / Revision
0251- PLA- 52_B
Revision notes: Drawn by: IR
A - First Issue
B - General updates


MICHAEL OAKES ARCHITECTS LTD.

Michael Oakes (Director) B.A. Hons Arch, Dipl. Arch, Registered Architect
Liam Whitfield B.A. Hons Arch, M.A. Arch, PgDip, Registered Architect

REGISTERED ARCHITECTS, DESIGNERS + ILLUSTRATORS
Telephone: 01895 235089 - E-mail: michaeloakesarchitect@googlemail.com



3D View from Church Close

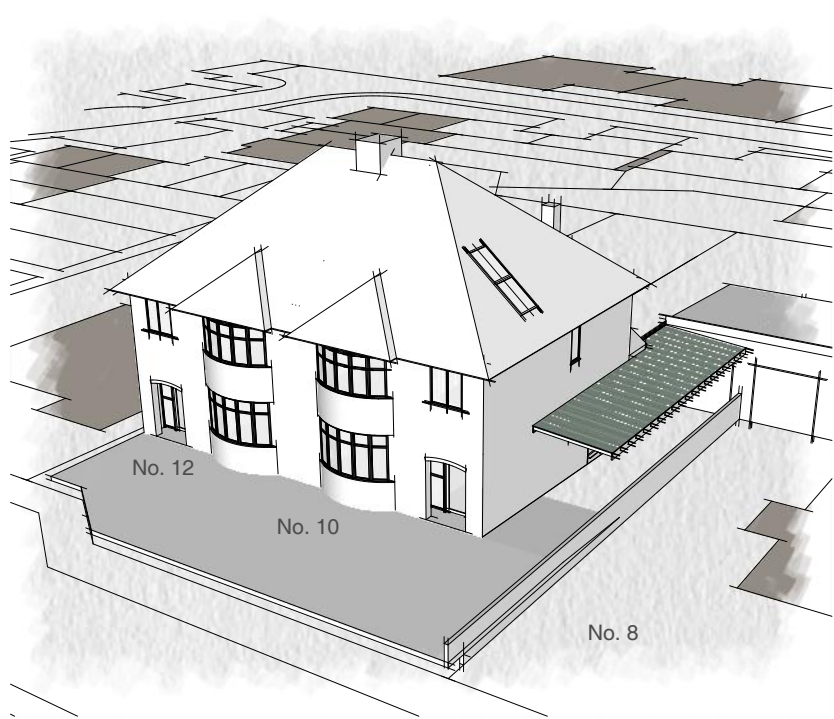

Bird's eye view looking towards the front garden



3D View from rear garden



Bird's eye view looking towards the rear garden

Address	Client	Date
10 Church Close, West Drayton	Claire Staunton	May 2019


Drawing Title
As Proposed 3D Views

Project no. / Stage /	Drawing no. / Revision
0251- PLA-	53_B
Revision notes:	Drawn by: IR
A - First Issue	
B - General updates	

MICHAEL OAKES ARCHITECTS LTD.

Michael Oakes (Director) B.A. Hons Arch, Dipl. Arch, Registered Architect
Liam Whitfield B.A. Hons Arch, M.A. Arch, PgDip, Registered Architect


REGISTERED ARCHITECTS, DESIGNERS + ILLUSTRATORS
Telephone: 01895 235089 - E-mail: michaeloakesarchitect@googlemail.com

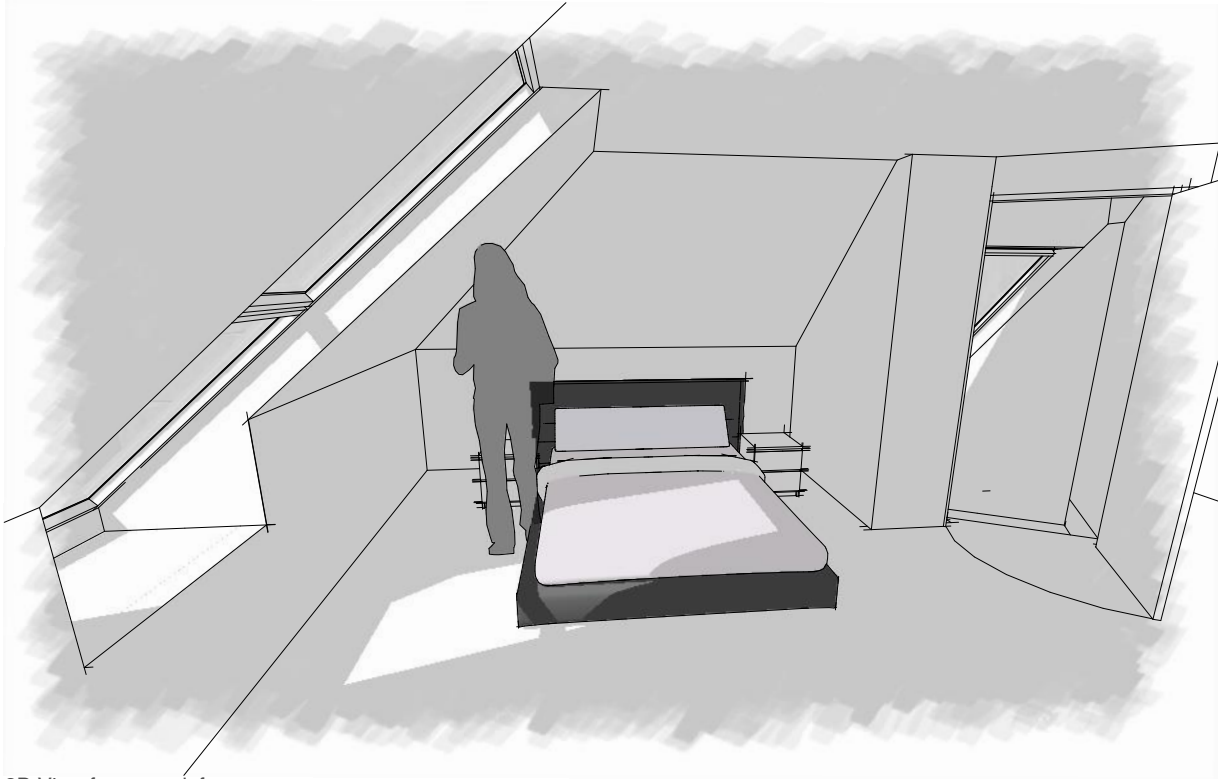


3D View from new loft room



3D View from new loft room

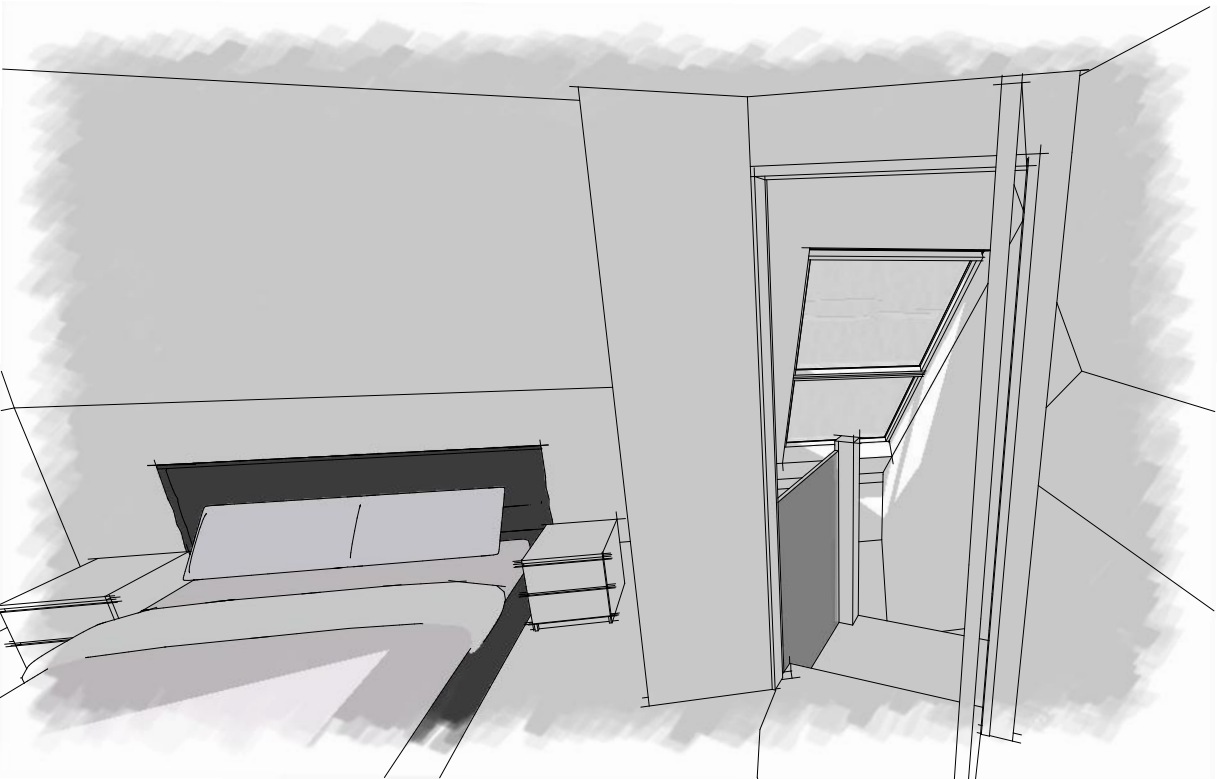

3D View from new loft room

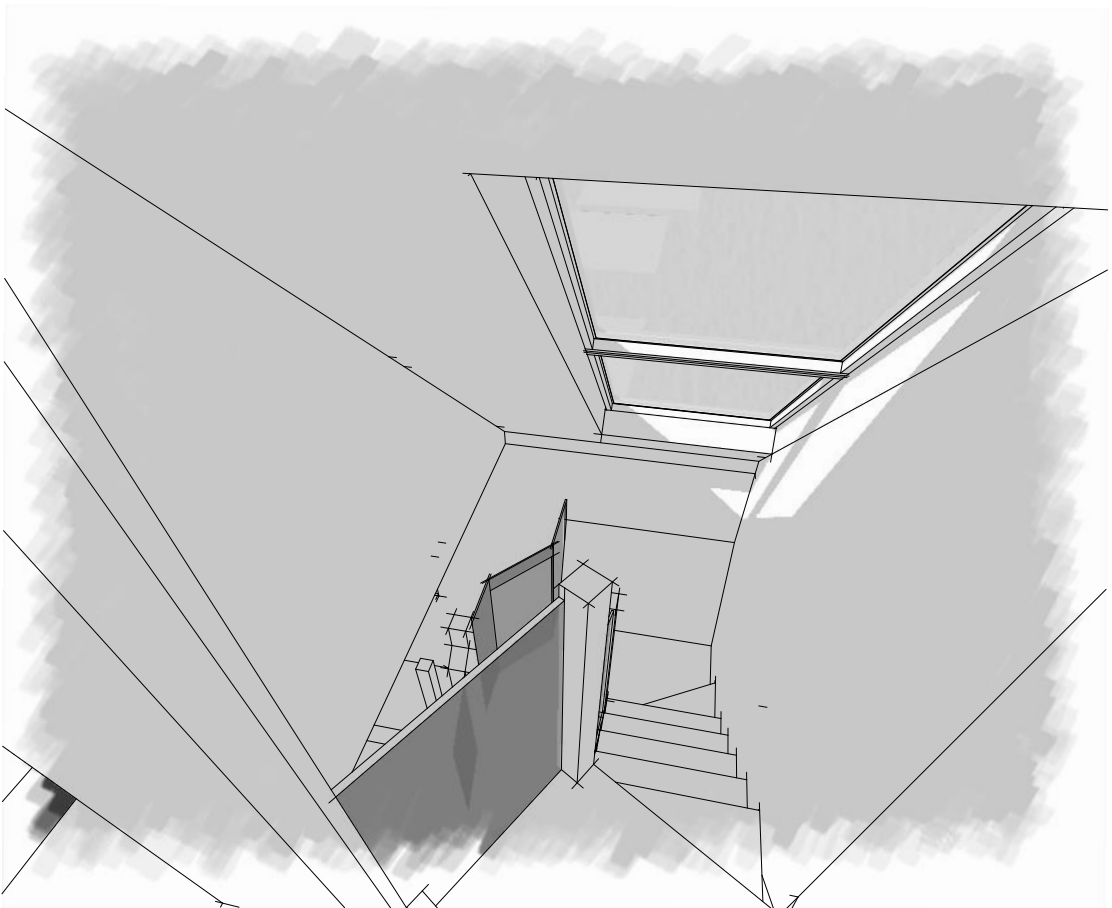

3D View from new loft landing looking down the proposed loft stairs

Address	Client	Date
10 Church Close, West Drayton	Claire Staunton	May 2019

Drawing Title
As Proposed 3D Views

Project no. / Stage /	Drawing no. / Revision
0251- PLA-	54_B
Revision notes:	Drawn by: IR
A - First Issue	
B - General updates	