

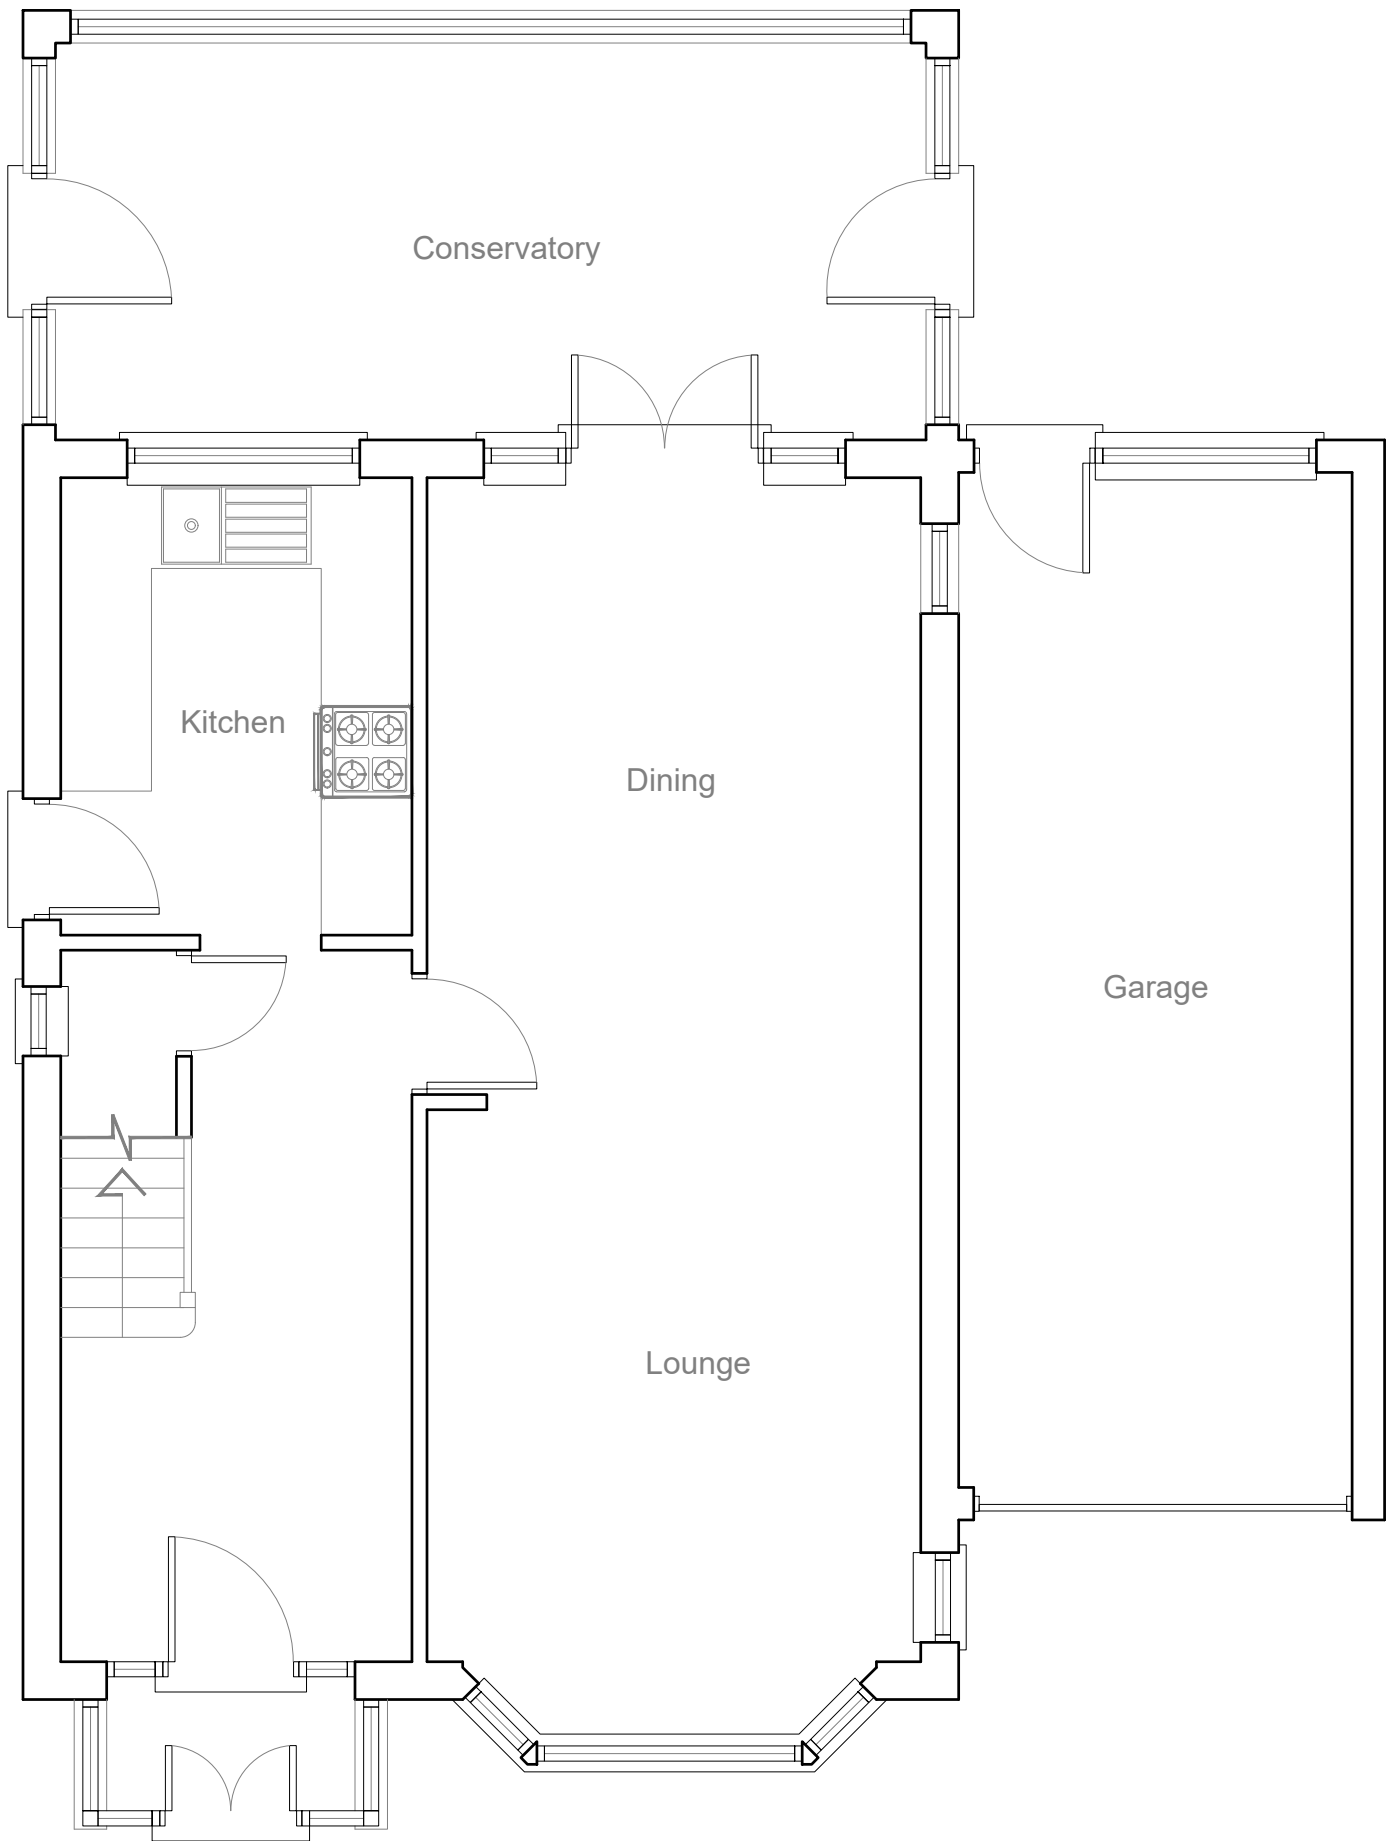


Neighbouring Property No.88

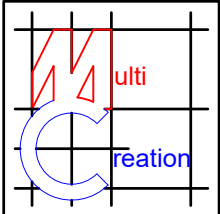

EXISTING
GROUND FLOOR PLAN 1:50

Neighbouring Property No.84

 

Project:
86 Copthall Road West
Ickenham
Uxbridge
UB10 8HT

Title:
Existing
Ground floor plan


Scale: 1:50 @ A3

Date: Dec 2020

Drawing No.:


3469/LFT-02/SP


Revision

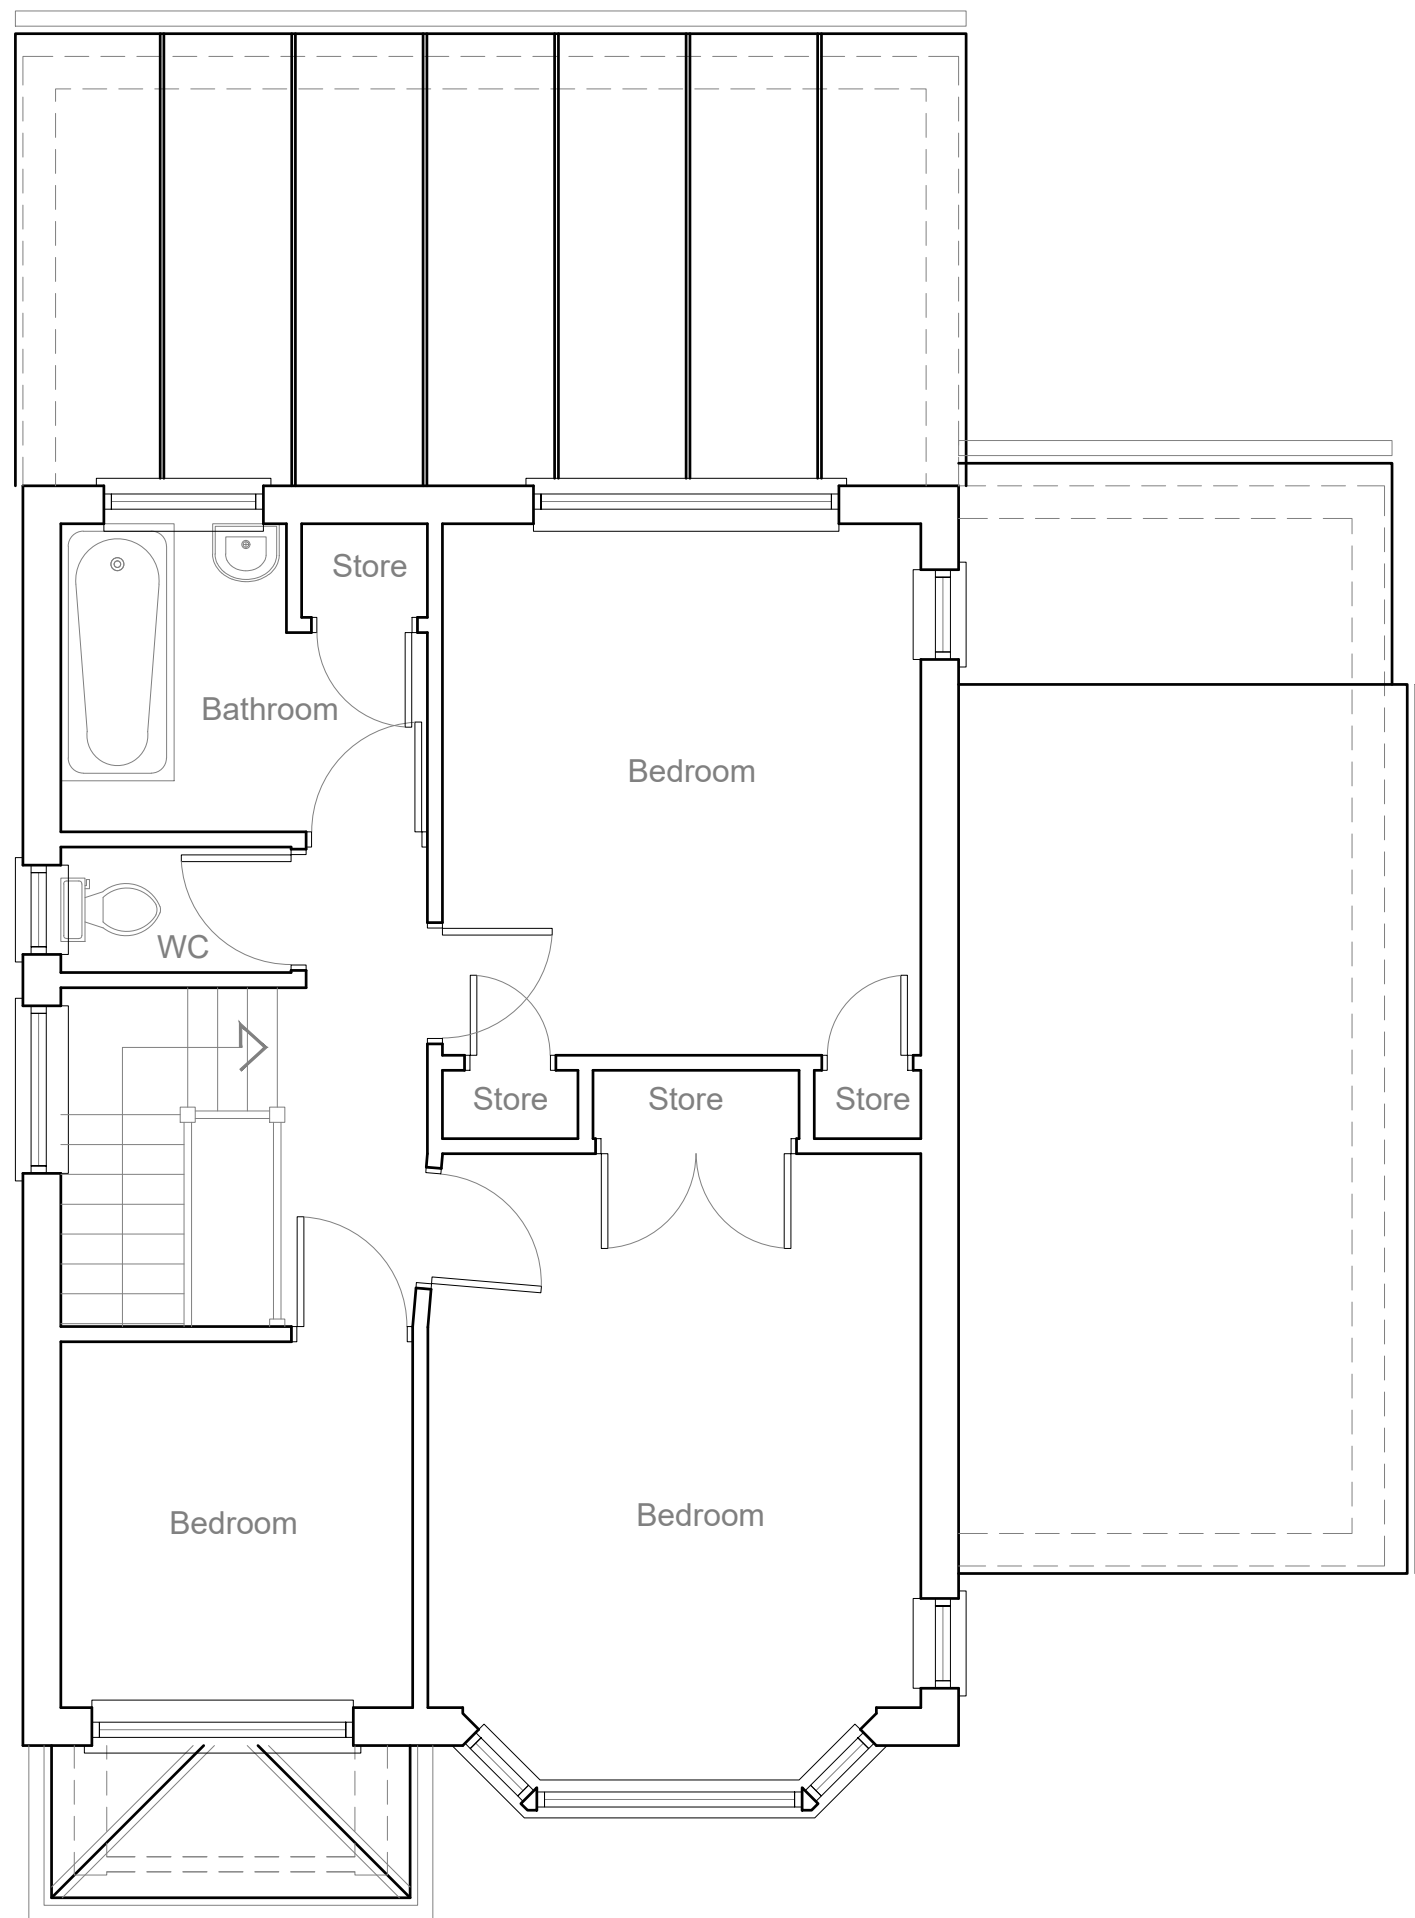

EXISTING
FIRST FLOOR PLAN 1:50


1:50

 

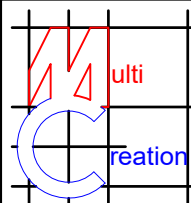	Project:	Title:	Scale: 1:50 @ A3
	86 Copthall Road West	Existing	Date: Dec 2020
	Ickenham	First floor plan	Drawing No.:
	Uxbridge		3469/LFT-03/SP
	UB10 8HT		Revision
239 Western Road, Southall, Middx, UB2 5HS Tel: 020 8571 1369 info@multicreation.co.uk			




EXISTING
FRONT ELEVATION 1:100

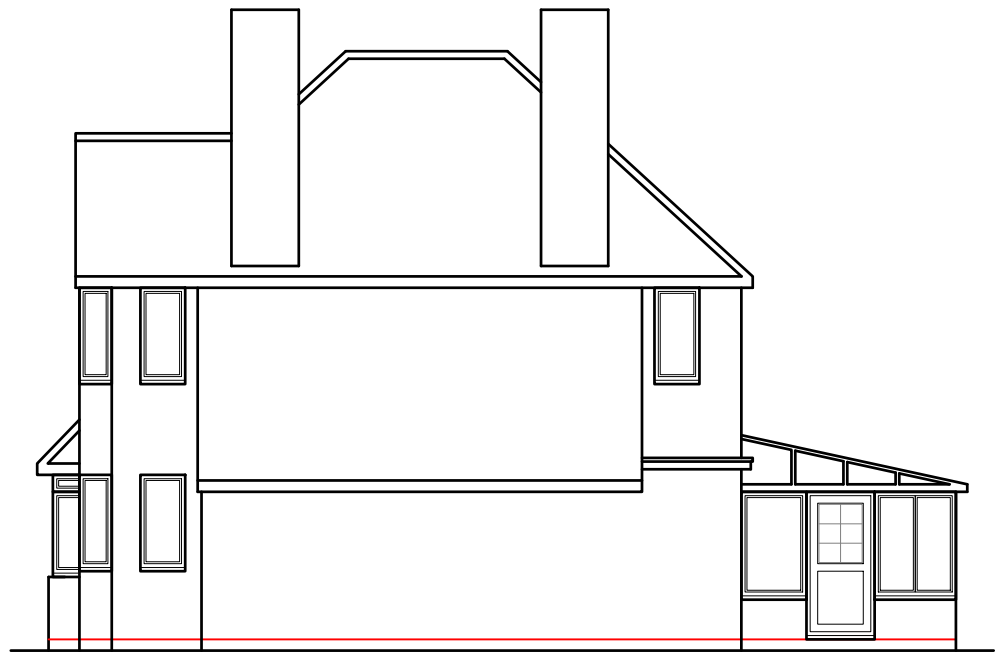

EXISTING
SIDE ELEVATION 1:100




EXISTING
REAR ELEVATION 1:100

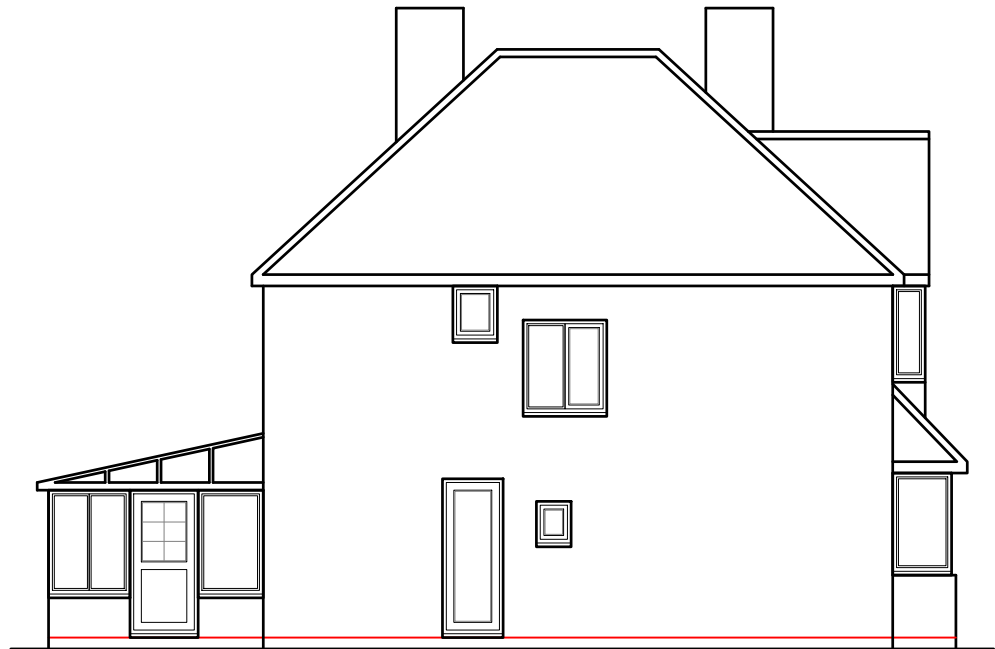

EXISTING
SIDE ELEVATION 1:100

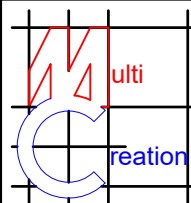

	Project:	Title:	Scale: 1:100 @ A3
	86 Copthall Road West	Existing	Date: Dec 2020
	Ickenham	Elevations	Drawing No.:
	Uxbridge		3469/LFT-04/SP
	UB10 8HT		Revision
239 Western Road, Southall, Middx, UB2 5HS Tel: 020 8571 1369 info@multicreation.co.uk			