


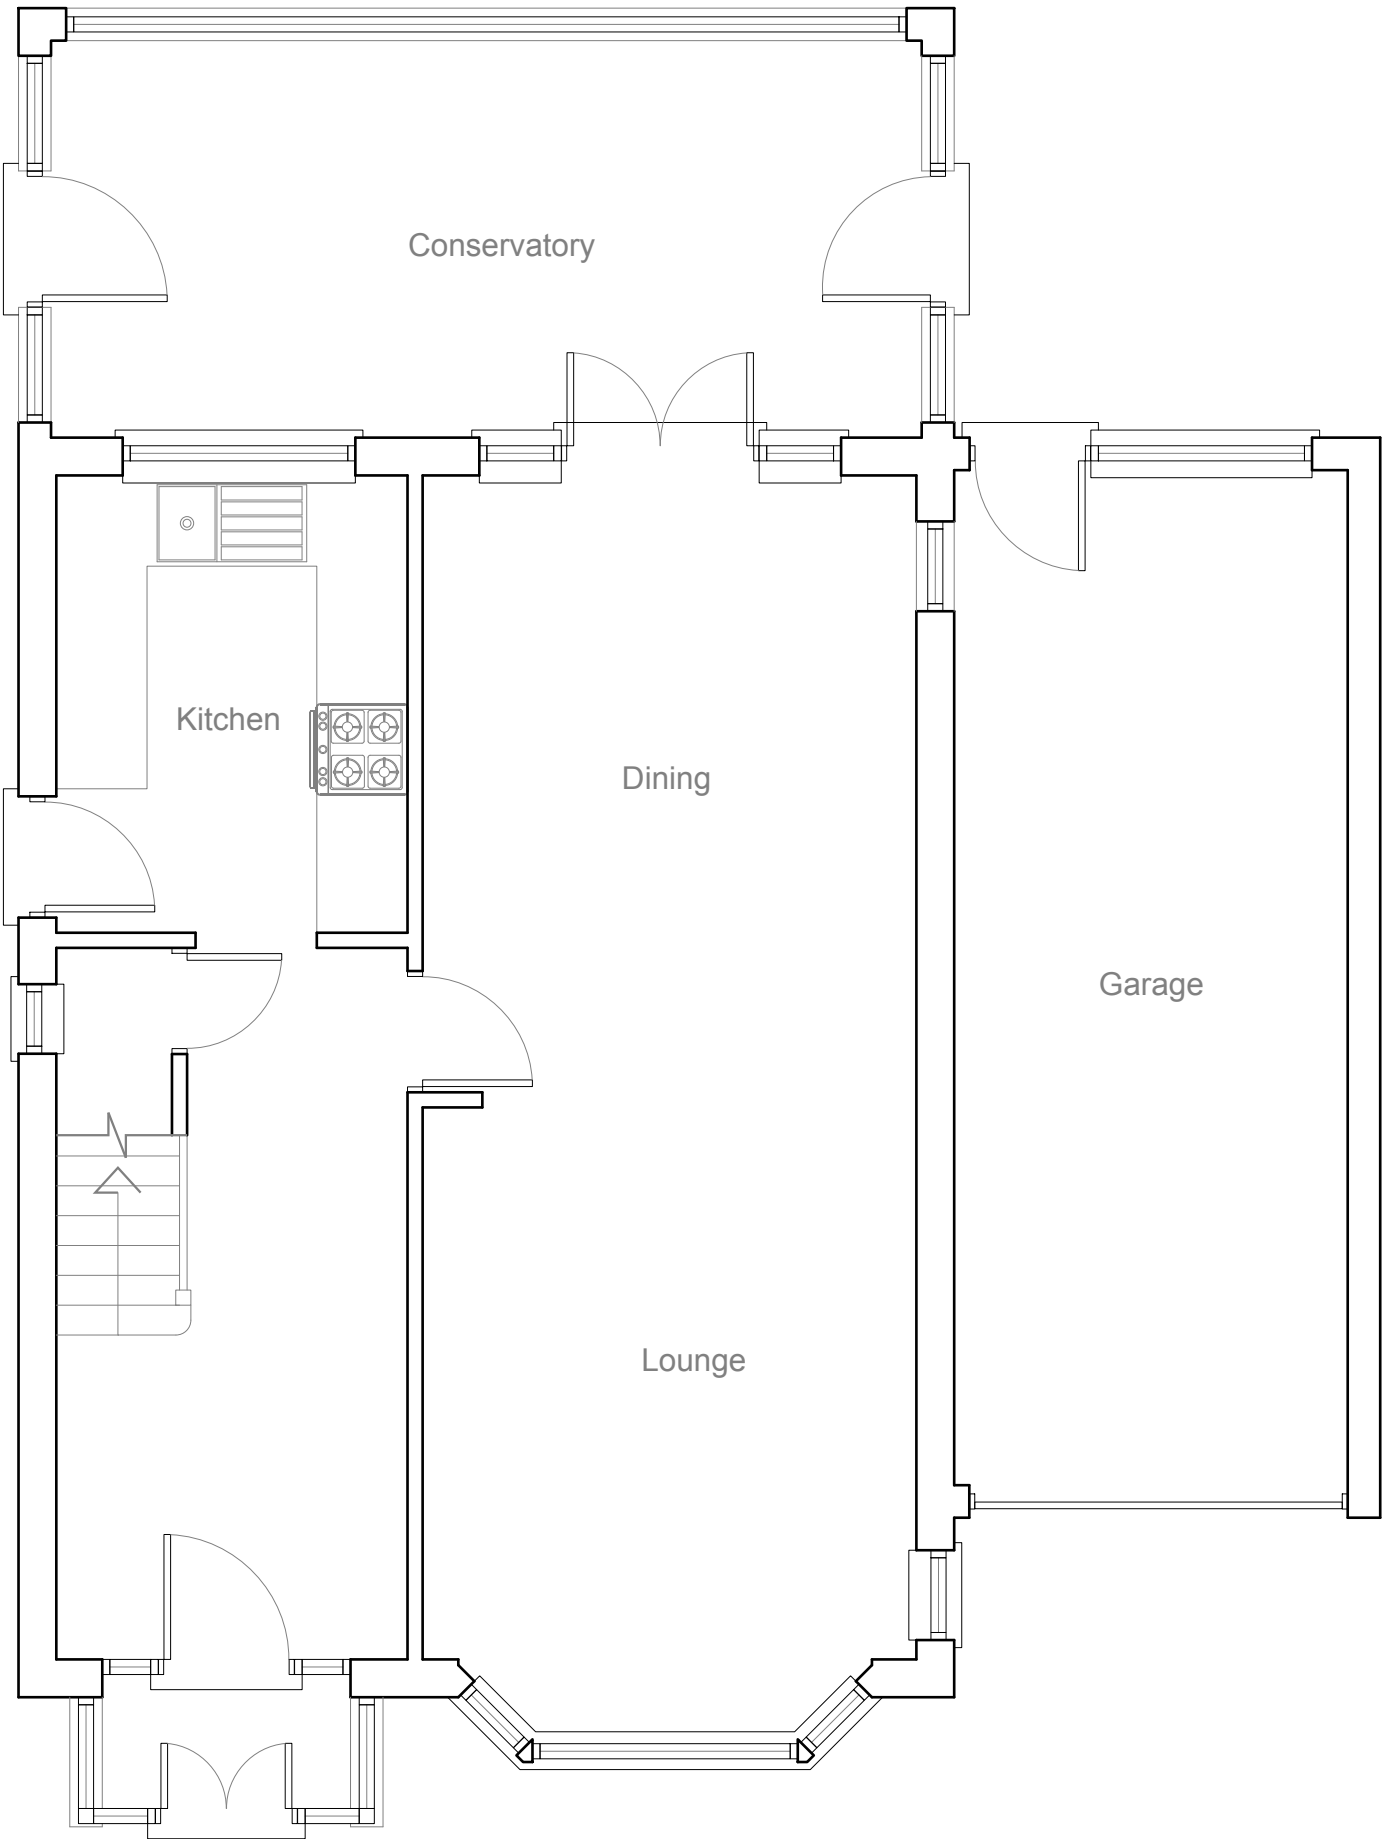


 


EXISTING
GROUND FLOOR PLAN 1:50

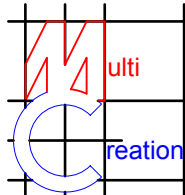


	Project:	Title:	Scale: 1:50 @ A3
	86 Copthall Road West	Existing	Date: Apr 2021
	Ickenham	Ground floor plan	Drawing No.:
	Uxbridge		3469/SDE-02/SP
	UB10 8HT		Revision
239 Western Road, Southall, Middx, UB2 5HS Tel: 020 8571 1369 info@multicreation.co.uk			

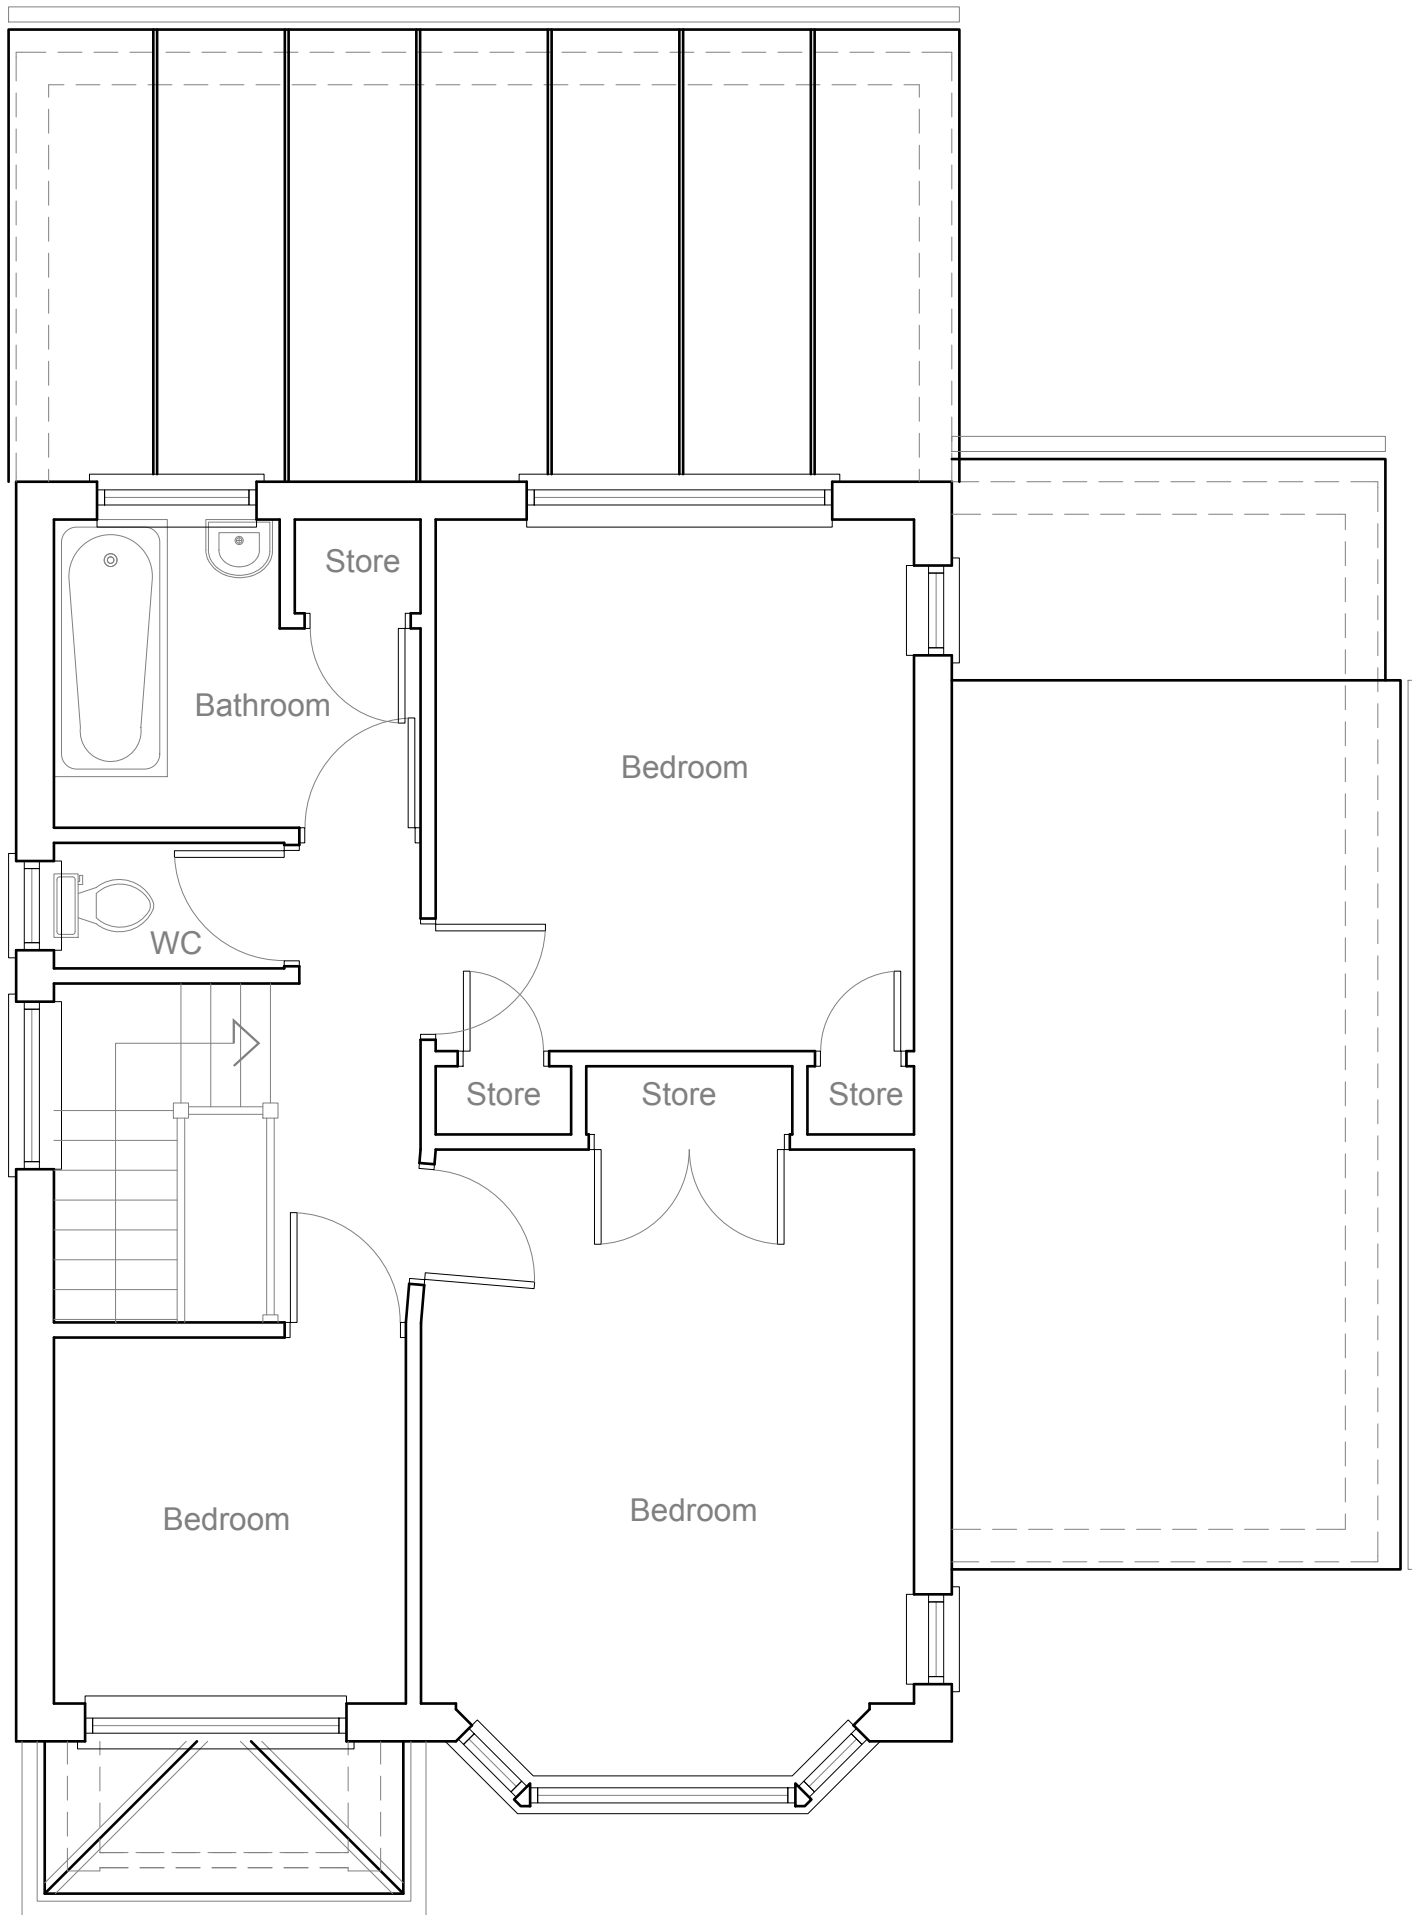


EXISTING
FIRST FLOOR PLAN 1:50

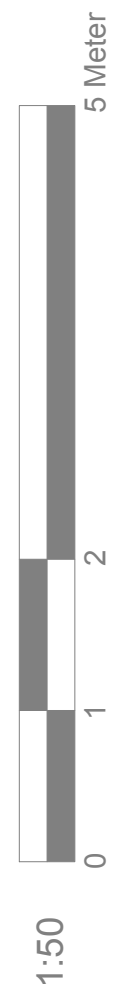

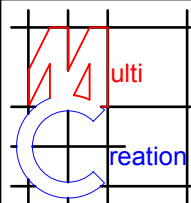	Project:	Title:	Scale: 1:50 @ A3
	86 Copthall Road West	Existing	Date: Dec 2020
	Ickenham	First floor plan	Drawing No.:
	Uxbridge		3469/SDE-03/SP
	UB10 8HT		Revision
239 Western Road, Southall, Middx, UB2 5HS Tel: 020 8571 1369 info@multicreation.co.uk			




EXISTING
FRONT ELEVATION 1:100

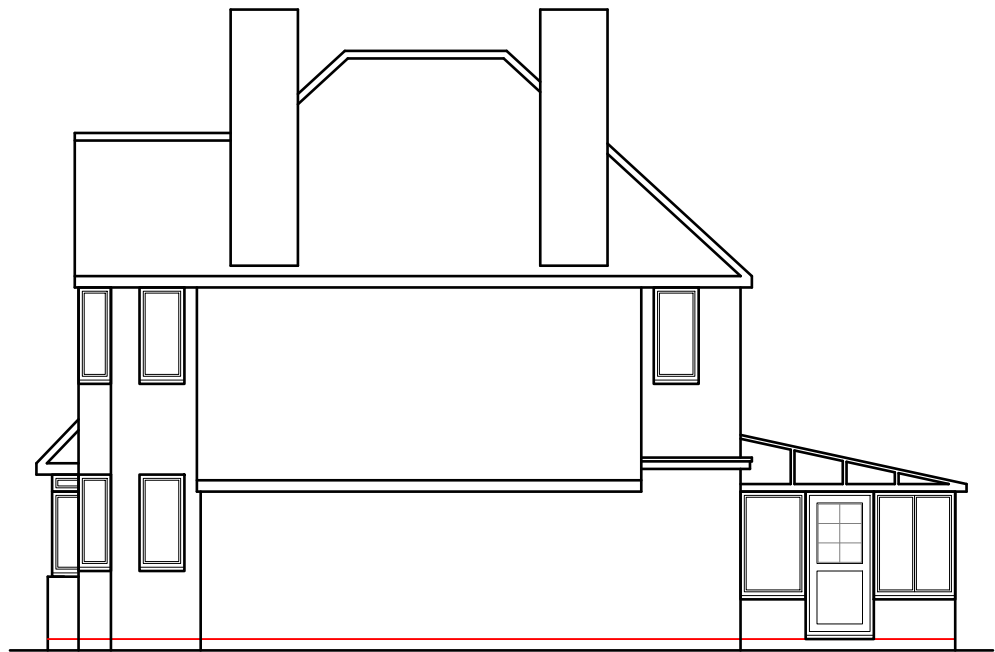

EXISTING
SIDE ELEVATION 1:100




EXISTING
REAR ELEVATION 1:100

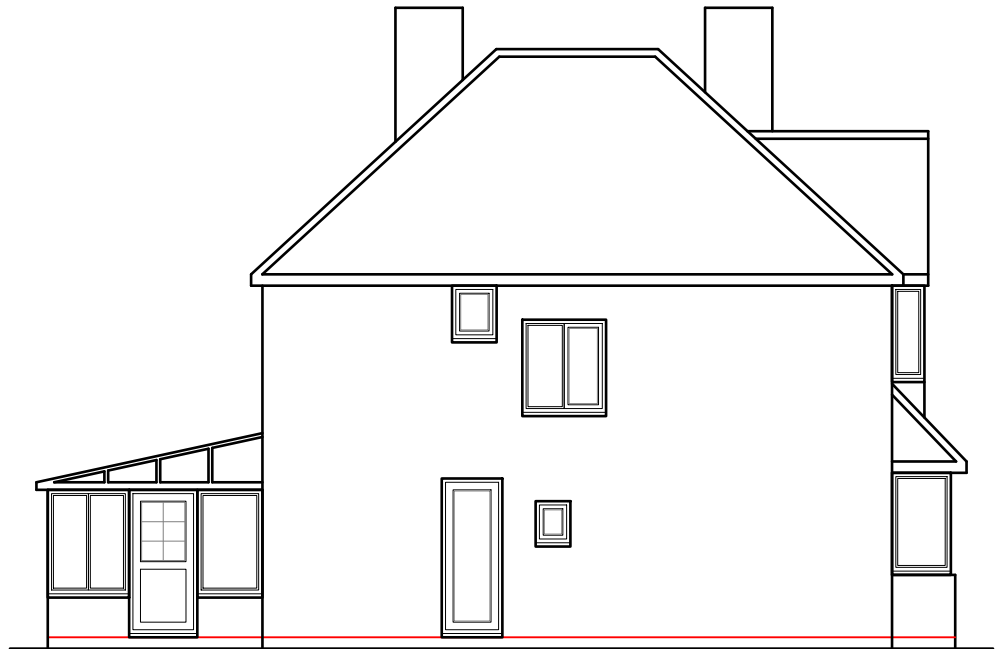

EXISTING
SIDE ELEVATION 1:100

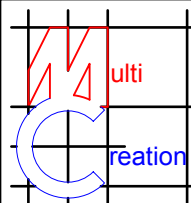

	Project:	Title:	Scale: 1:100 @ A3
	86 Copthall Road West	Existing	Date: Dec 2020
	Ickenham	Elevations	Drawing No.:
	Uxbridge		3469/LFT-04/SP
	UB10 8HT		Revision
239 Western Road, Southall, Middx, UB2 5HS Tel: 020 8571 1369 info@multicreation.co.uk			