

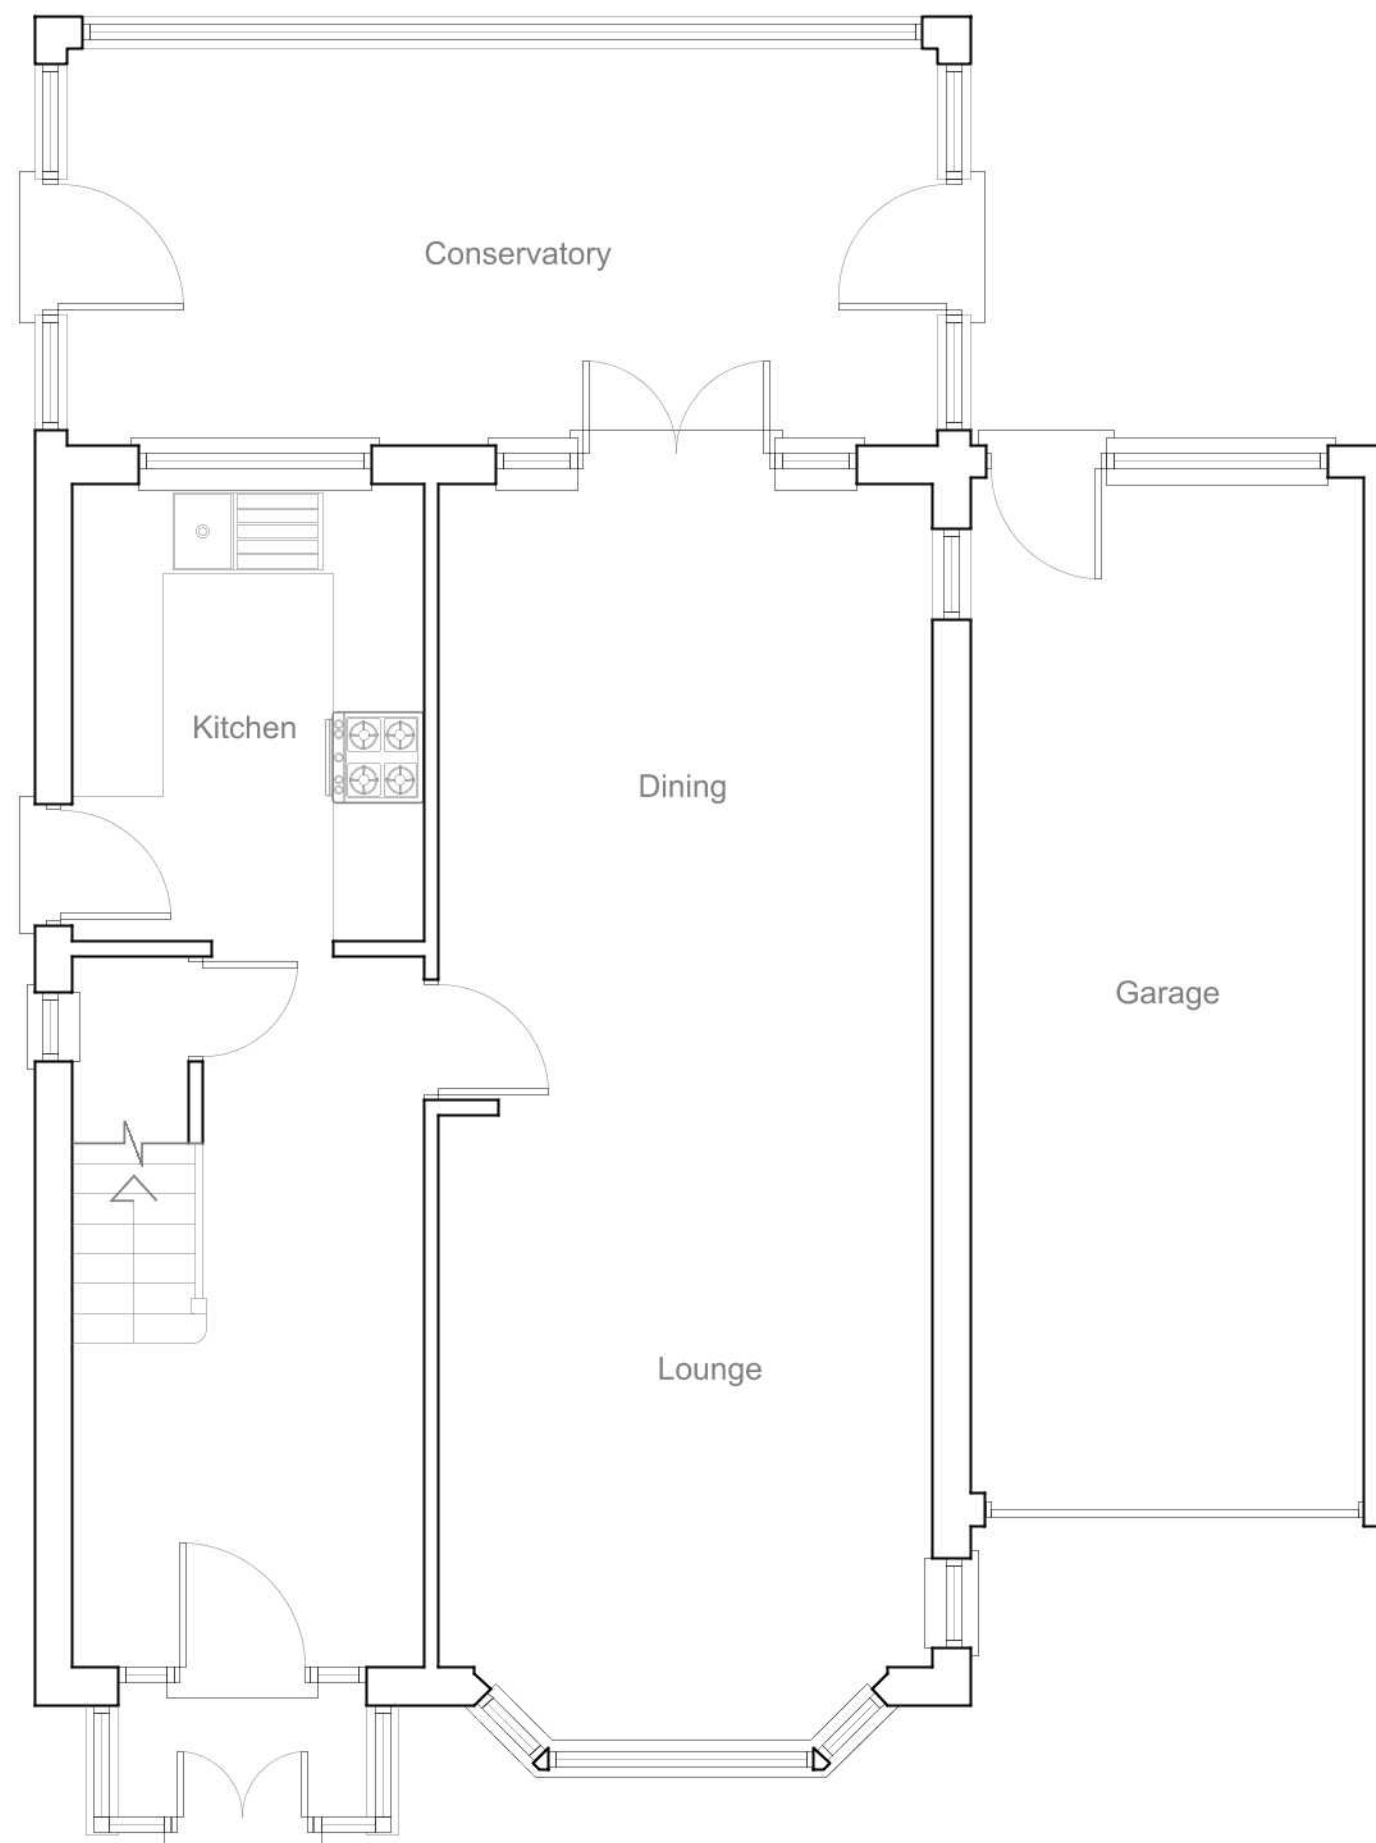


Neighbouring Property No.88

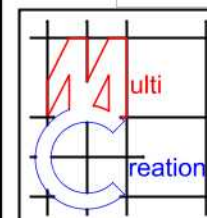

EXISTING
GROUND FLOOR PLAN 1:50

Neighbouring Property No.84

 

Project:
86 Copthall Road West
Ickenham
Uxbridge
UB10 8HT

Title:
Existing
Ground floor plan

Scale: 1:50 @ A3


Date: Apr 2021

Drawing No.:

3469/SDE-02/SP


Revision

--	--	--	--	--

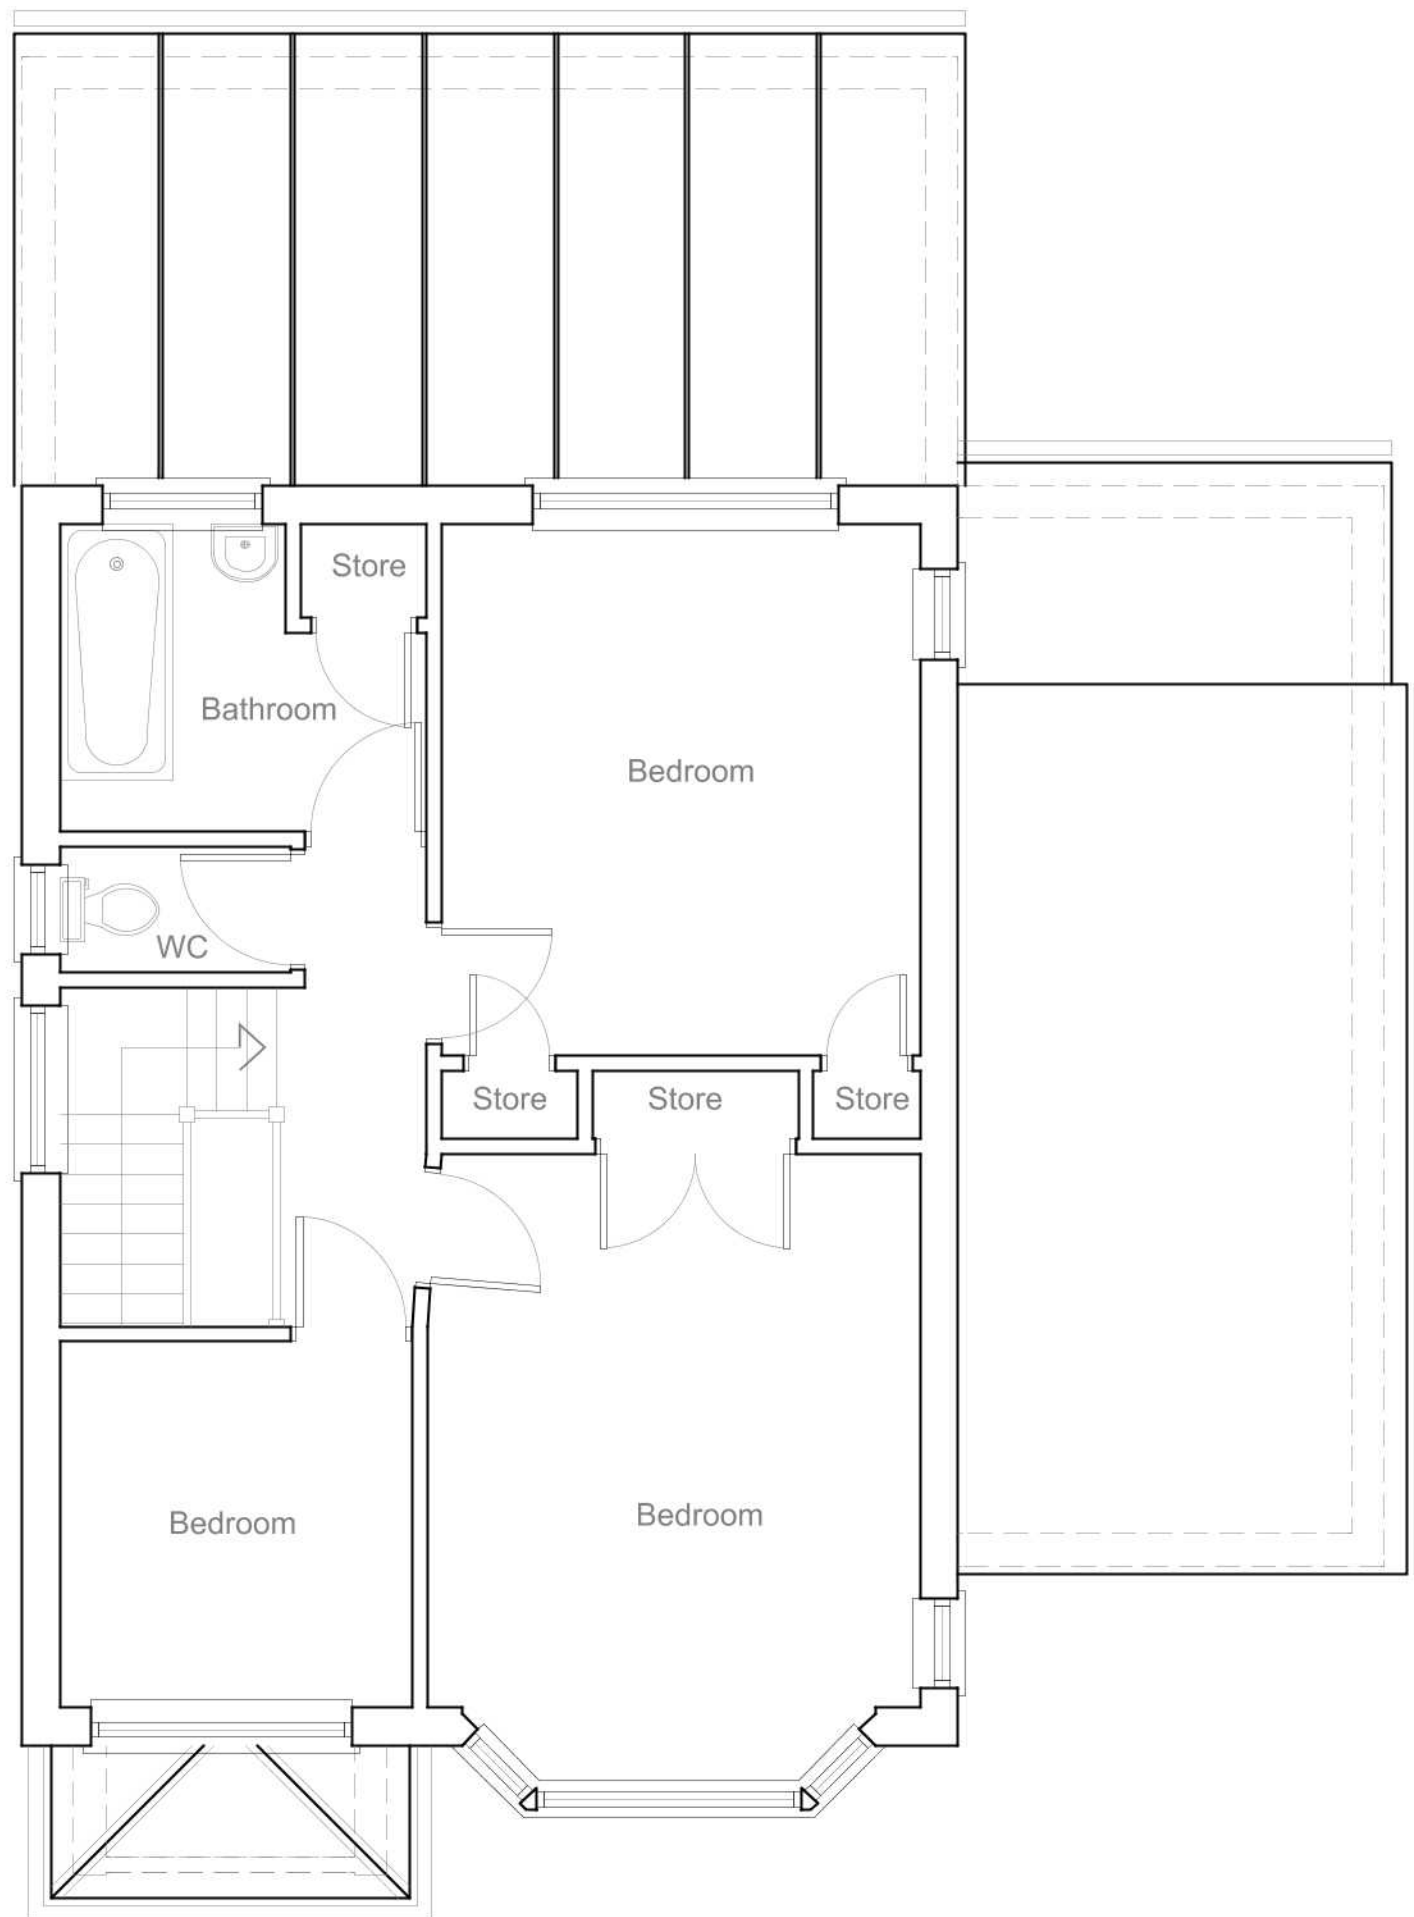


EXISTING
FIRST FLOOR PLAN 1:50

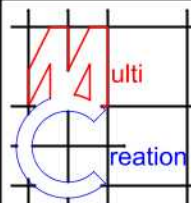

	Project:	Title:	Scale: 1:50 @ A3
	86 Copthall Road West	Existing	Date: Dec 2020
	Ickenham	First floor plan	Drawing No.:
	Uxbridge		3469/SDE-03/SP
	UB10 8HT		Revision
239 Western Road, Southall, Middx, UB2 5HS Tel: 020 8571 1369 info@multicreation.co.uk			




EXISTING
FRONT ELEVATION 1:100

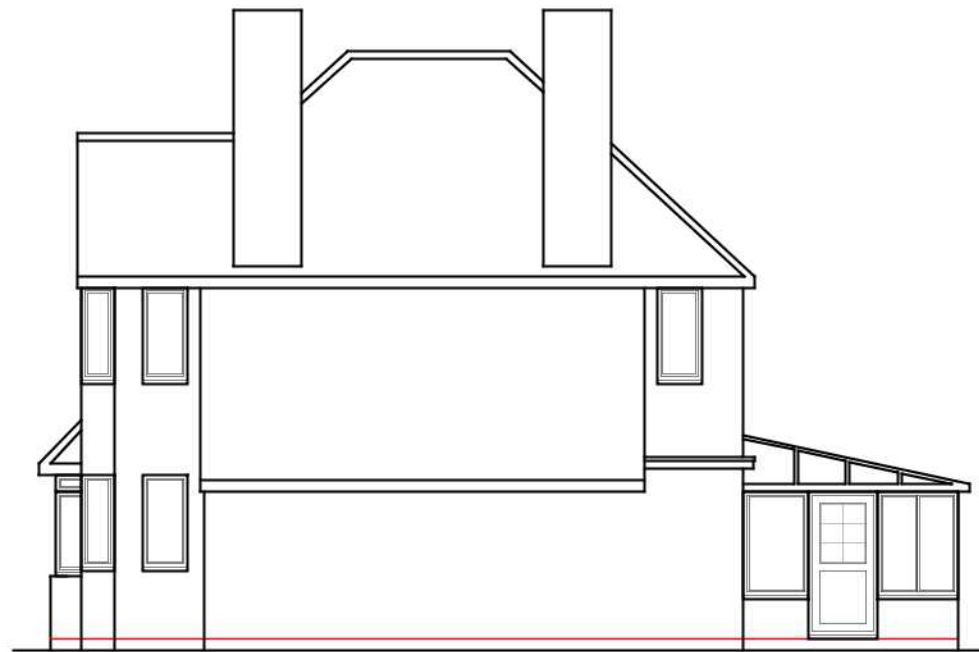


EXISTING
SIDE ELEVATION 1:100



EXISTING
REAR ELEVATION 1:100

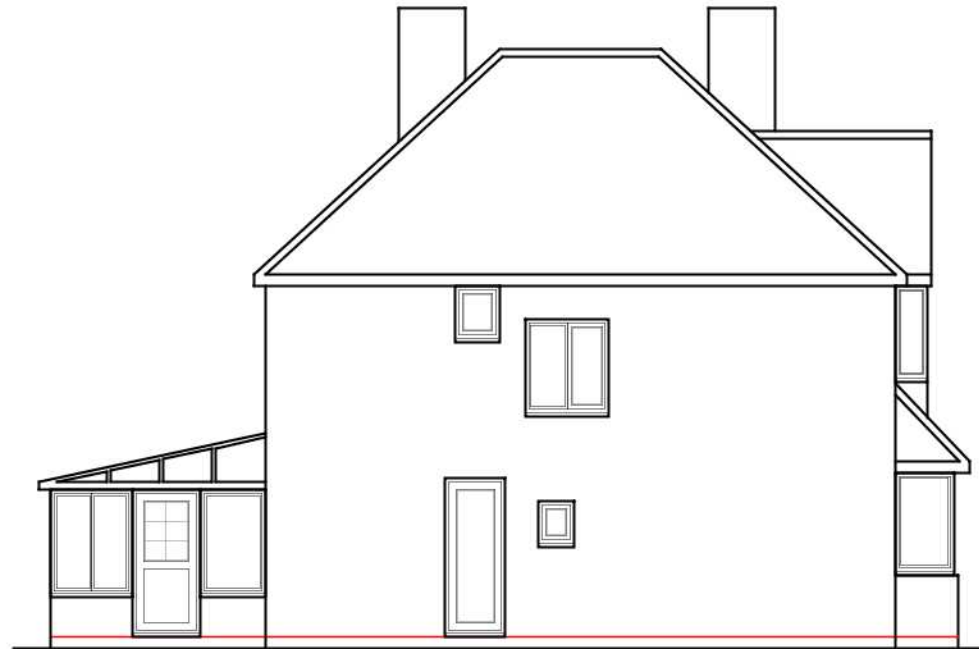

EXISTING
SIDE ELEVATION 1:100

 

	Project:	Title:	Scale: 1:100 @ A3						
	86 Copthall Road West	Existing Elevations	Date: Dec 2020						
	Ickenham		Drawing No.:						
	Uxbridge		3469/LFT-04/SP						
	UB10 8HT		Revision						
<table border="1"> <tr> <td></td><td></td><td></td><td></td><td></td><td></td> </tr> </table>									
239 Western Road, Southall, Middx, UB2 5HS Tel: 020 8571 1369 info@multicreation.co.uk									