



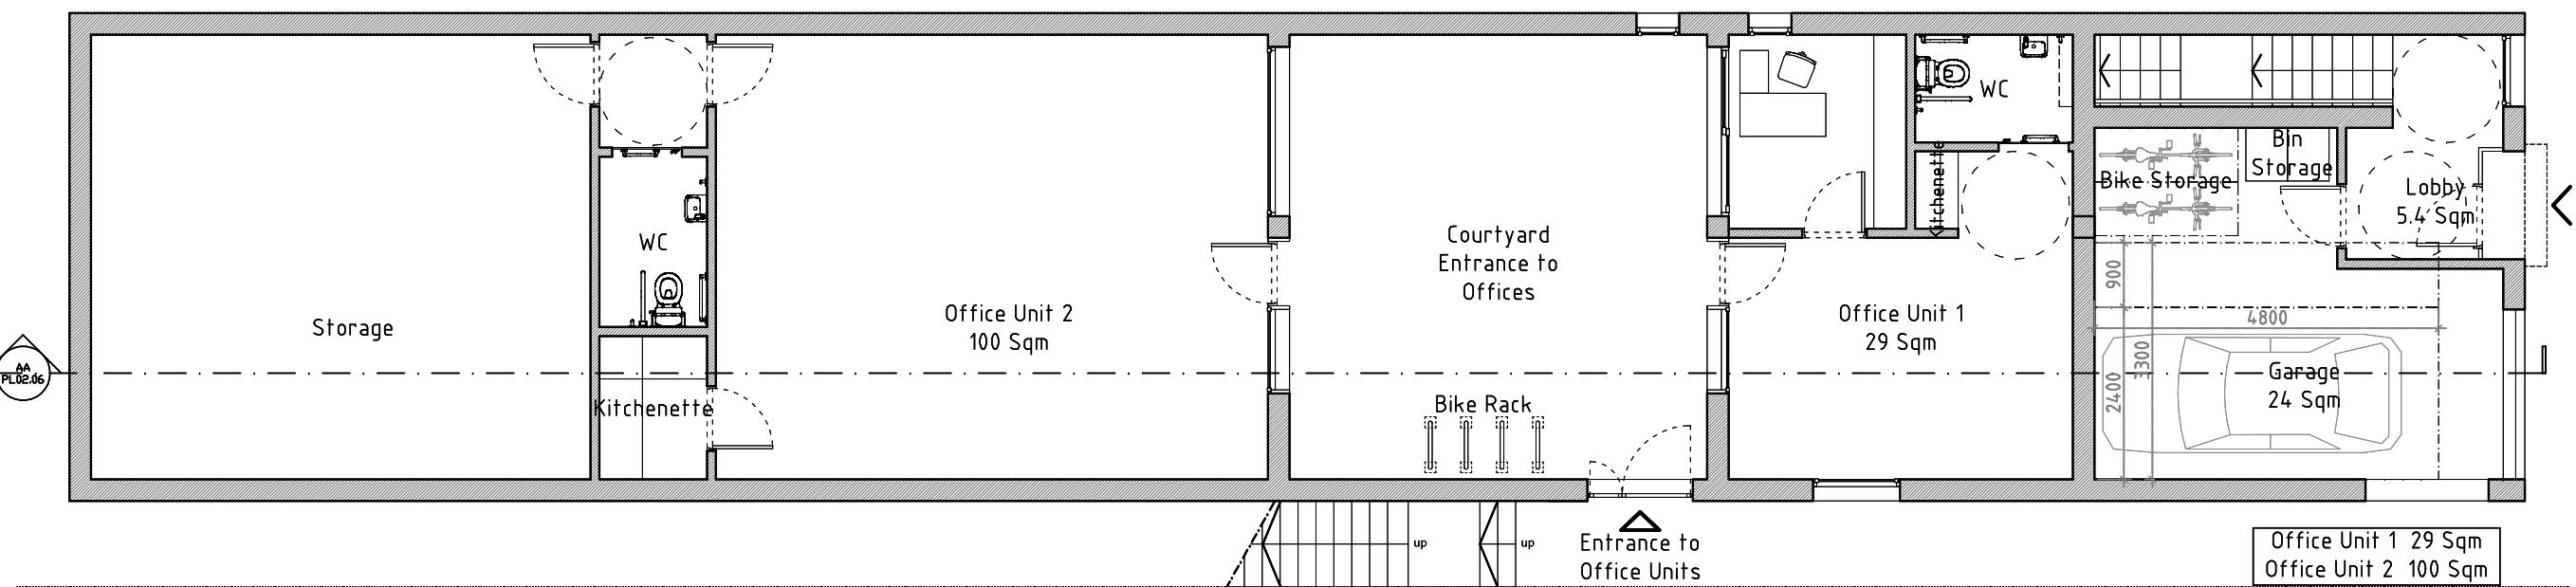

LOWER GROUND FLOOR PLAN AT 47 JOEL STREET/GROUND FLOOR PLAN AT 18-19 FERNDOWN - PROPOSED

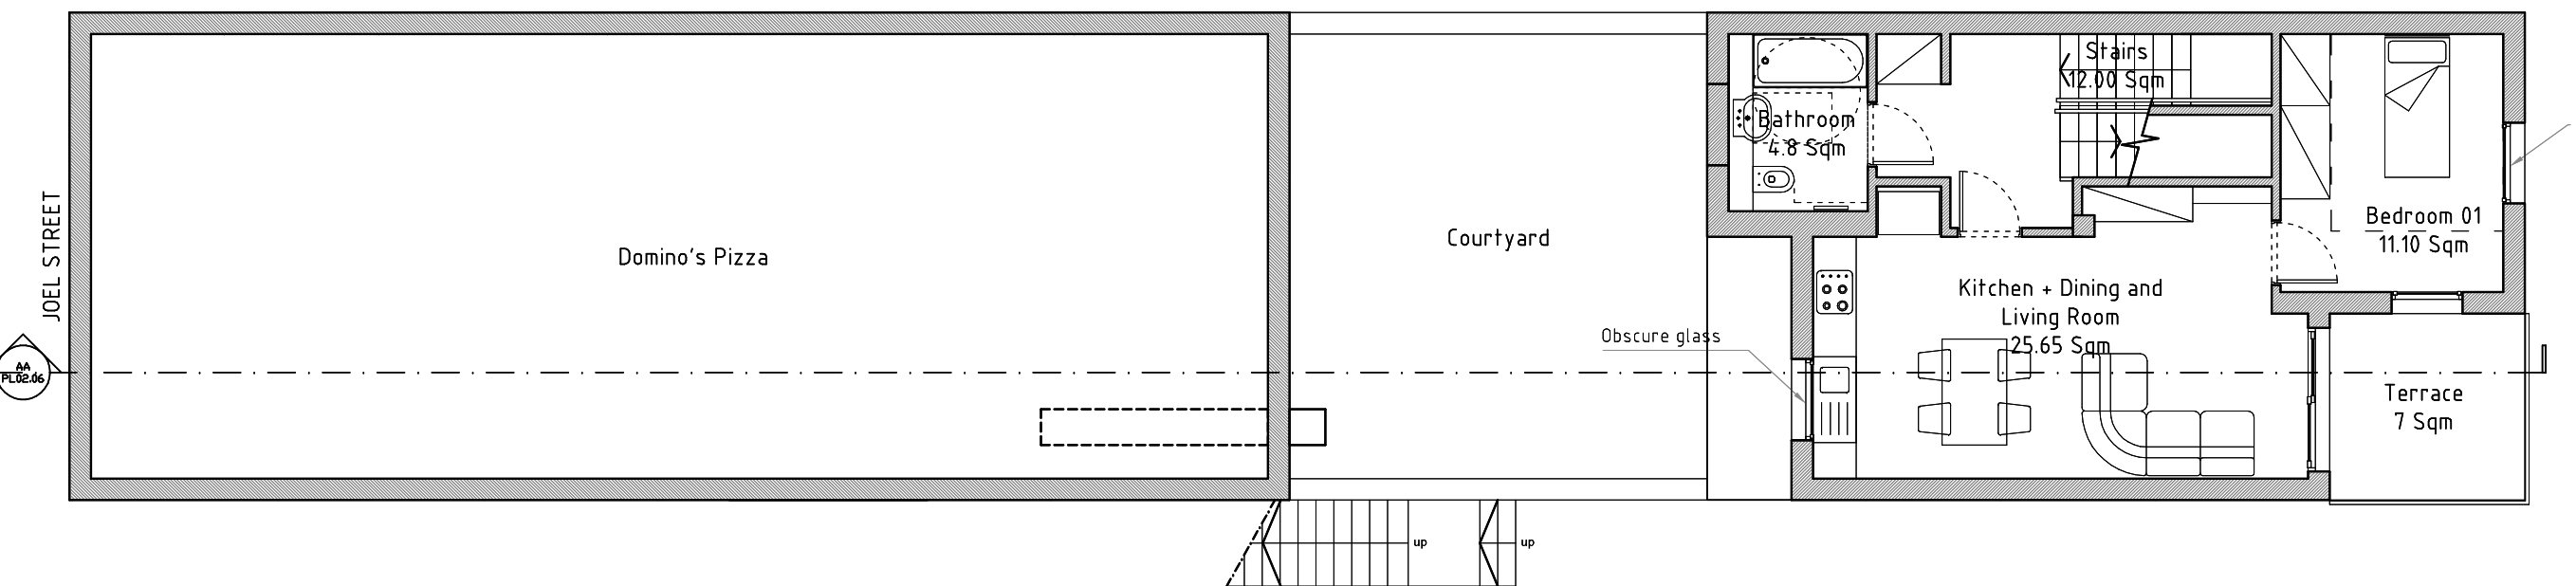

GROUND FLOOR PLAN AT 47 JOEL STREET/FIRST FLOOR PLAN AT 18-19 FERNDOWN - PROPOSED

CLIENT
The Beer Barrel Ltd.

ARCHITECT
ice
ICE ARCHITECTS | 54-58 Tanner Street | SE1 3PH London | uk
telephone + 44 (0) 20 32150015
www.ice-architects.com | ice-london@ice-architects.com

KEYPLAN

NOTES:

18.03.2021 Revised Application
30.11.2020 Label Revision
09.10.2020 Minor Amendments
05.10.2020 First Issue

NO. DATE ISSUE

REVISIONS

PROJECT

47 Joel Street
Northwood HA6 1NZ

DRAWING TITLE
LOWER GROUND & GROUND FLOOR
PLANS (GROUND AND FIRST AT
FERNDOWN) PROPOSED

DATE 05.10.2020
SCALE 1/100 @ A3
ICE JOB NO. 19.24.7
CAD FILE NAME ICE19.24.7.PL.PRO.REV@ Copyright ICE ARCHITECTS LTD. 2021

PL 02.01 C