



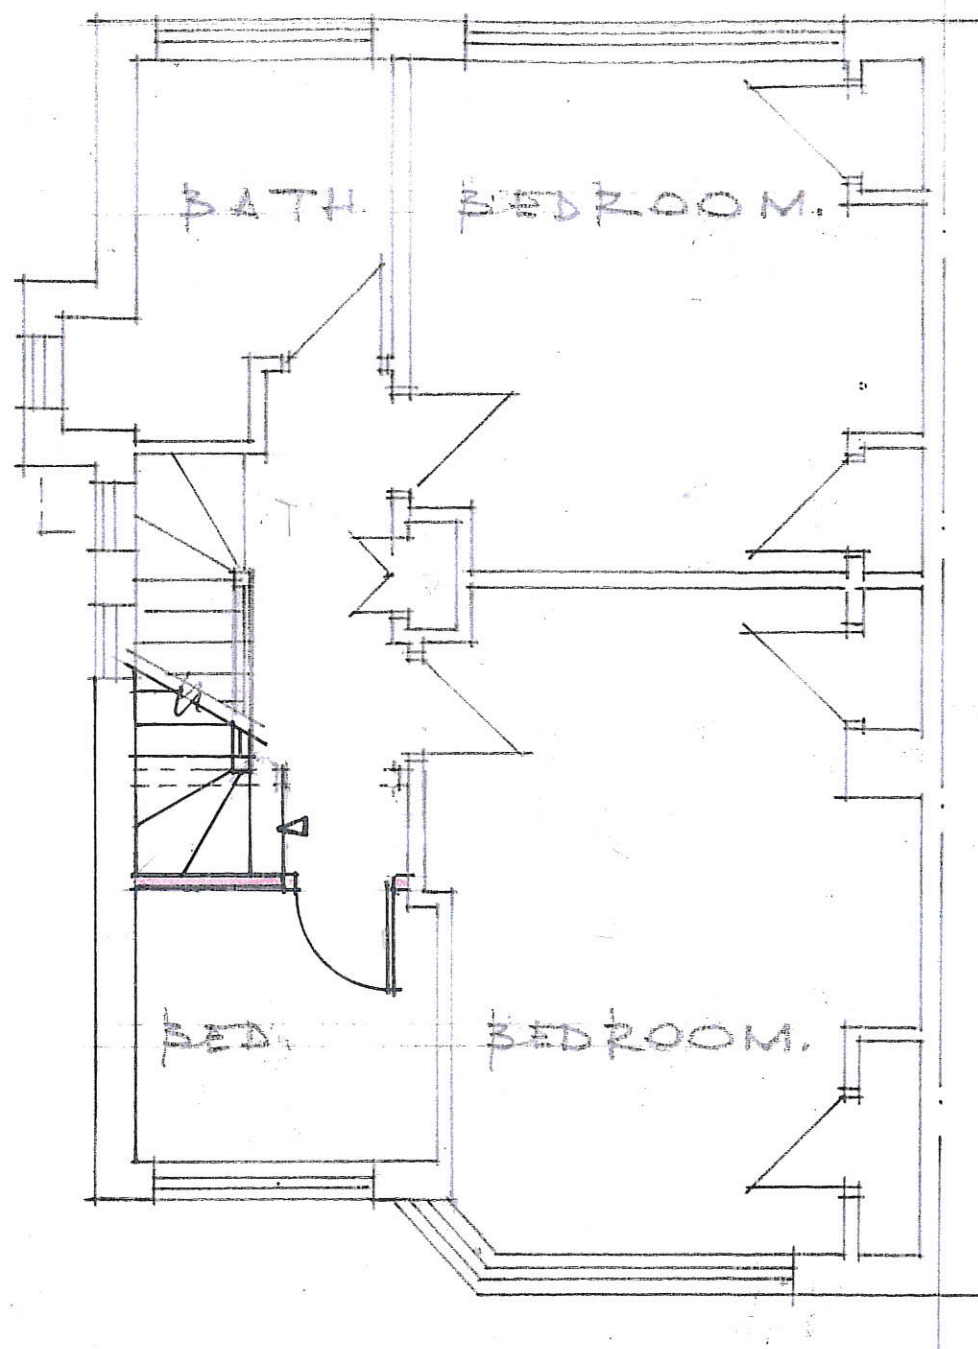

FIRST FLOOR PLAN.
SCALE 1:50

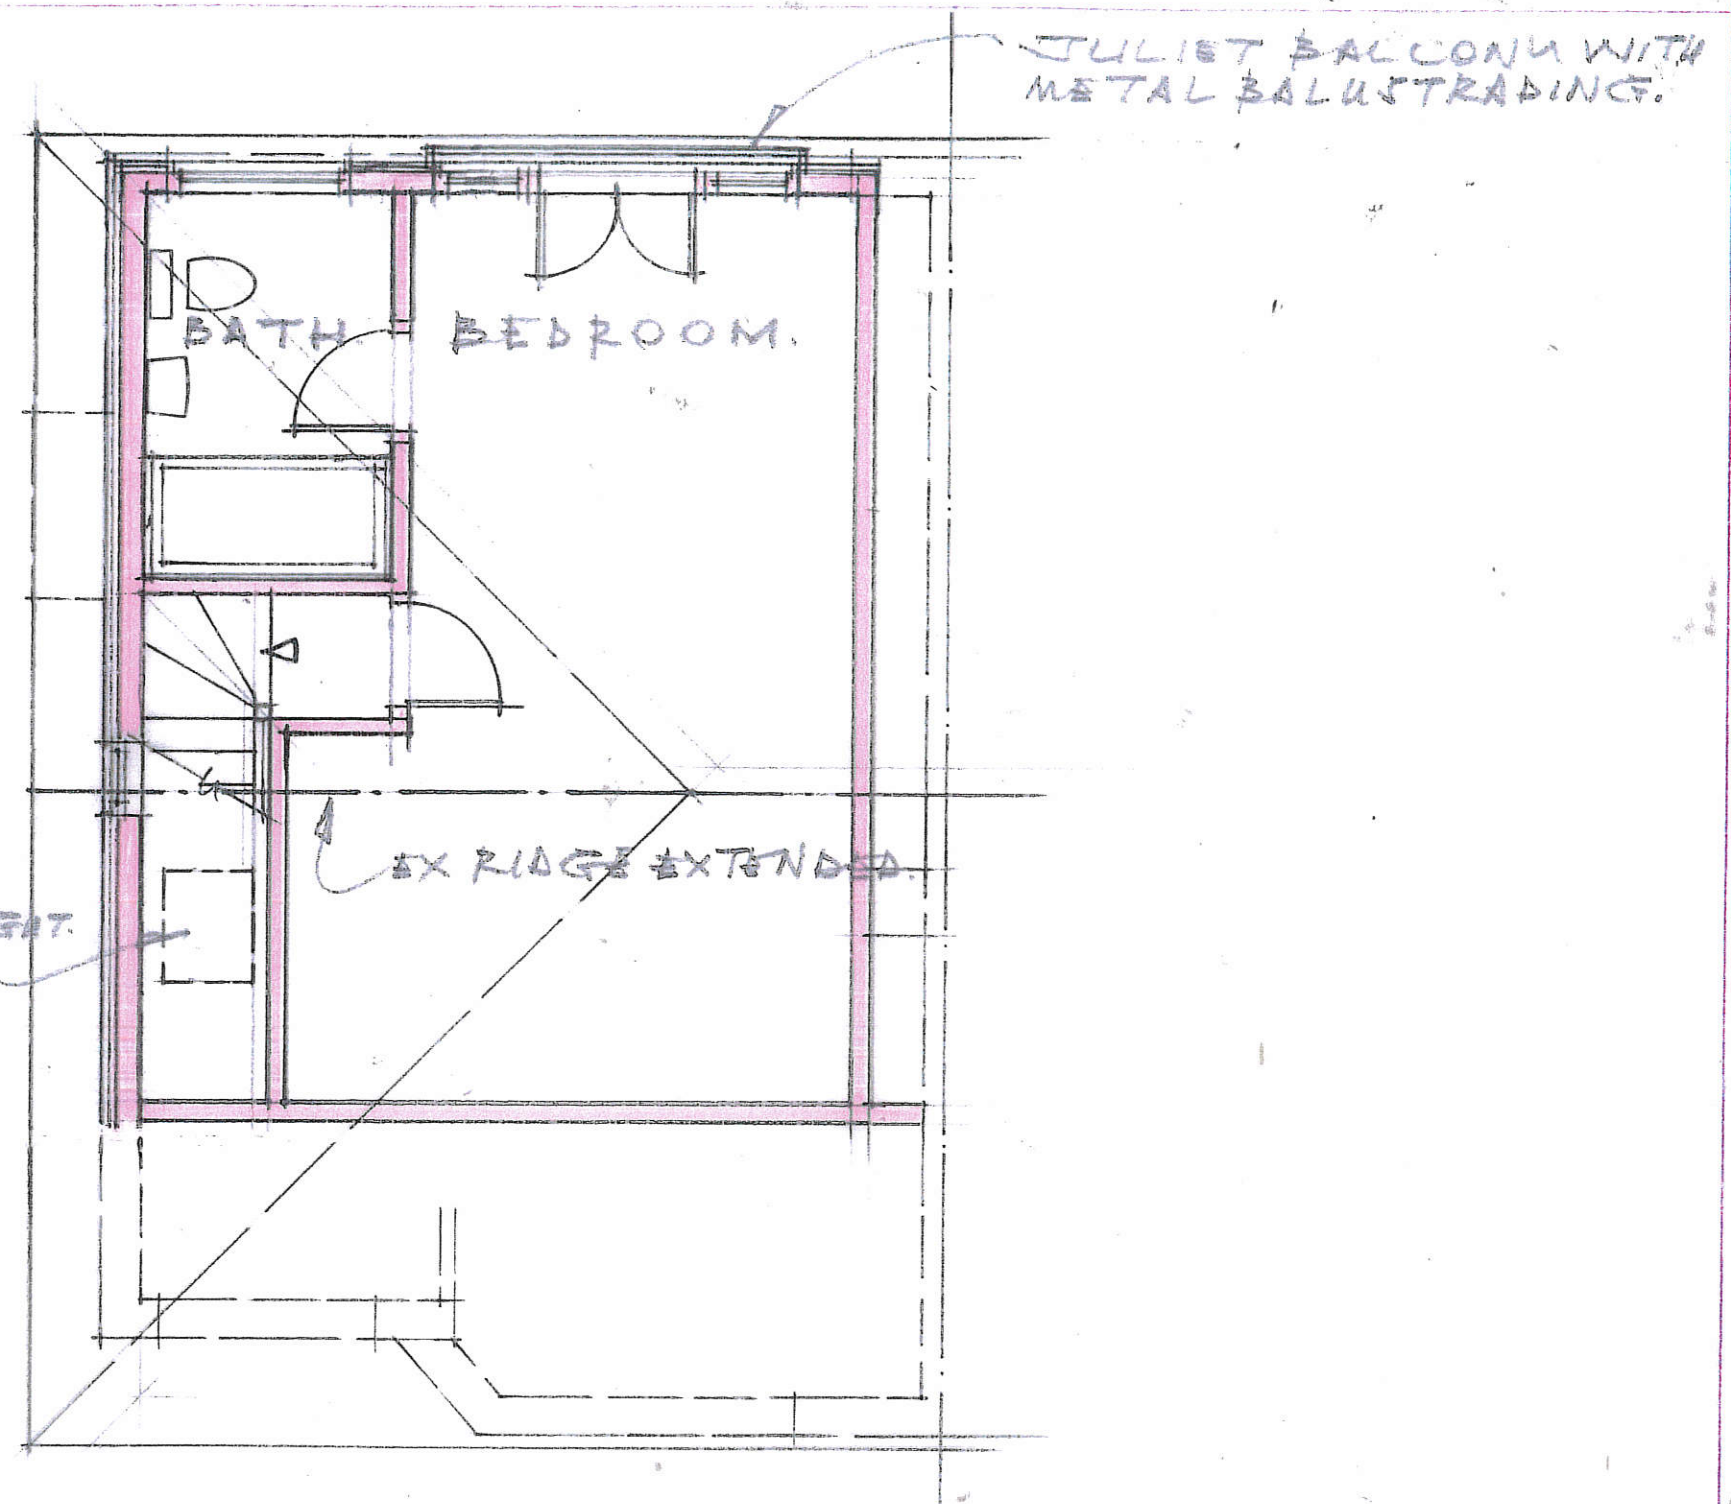

SECOND FLOOR PLAN.

PROJECT 173 Pine Gardens, Ruislip HA4 9TE

DWG TITLE Proposed Floor Plans

BARRY J MILLS LTD

Tel : 01202 290469 barryjmillsltd@gmail.com

Wessex House
St. Leonards Road
Bournemouth BH8 8QS

DATE 02.03.22

A3 size SCALE 1:50

Architectural & Planning Consultant

DWG NO J.05.2022-03