

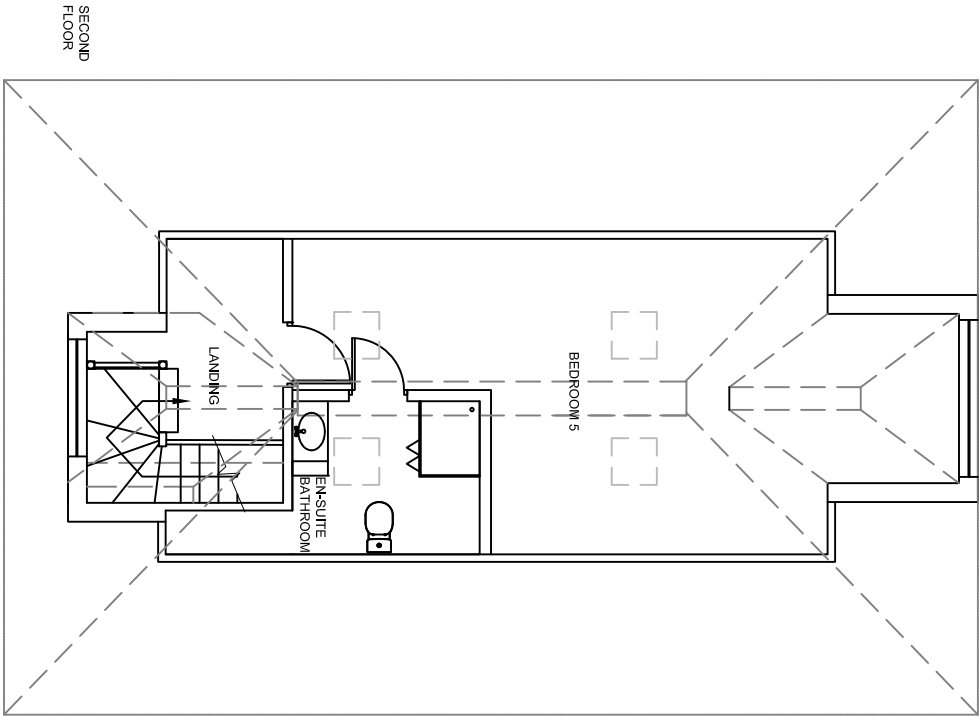


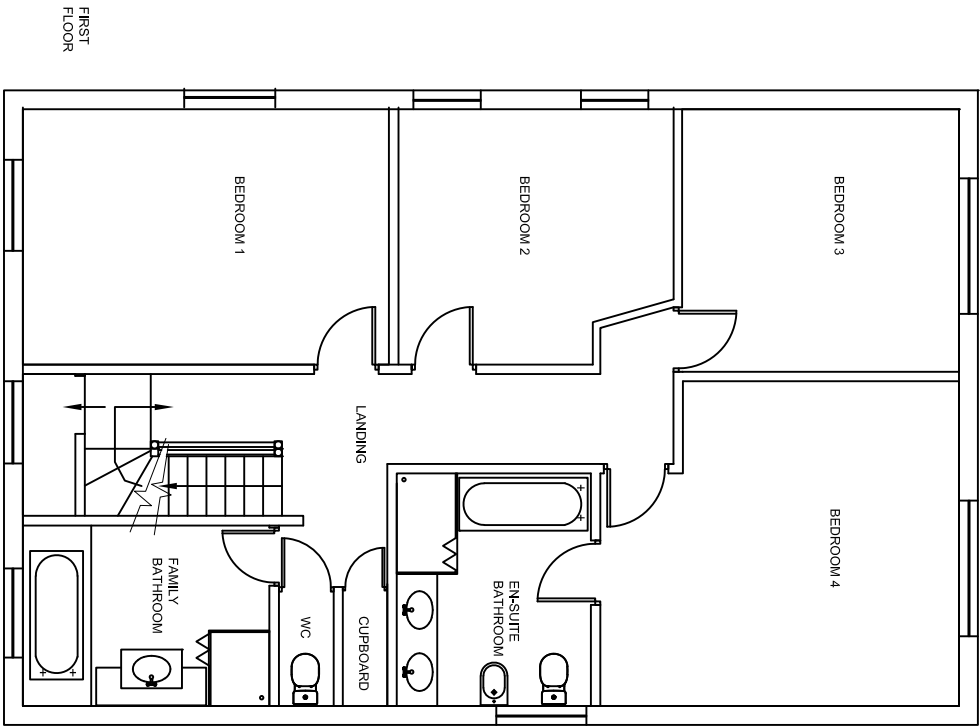

EXISTING

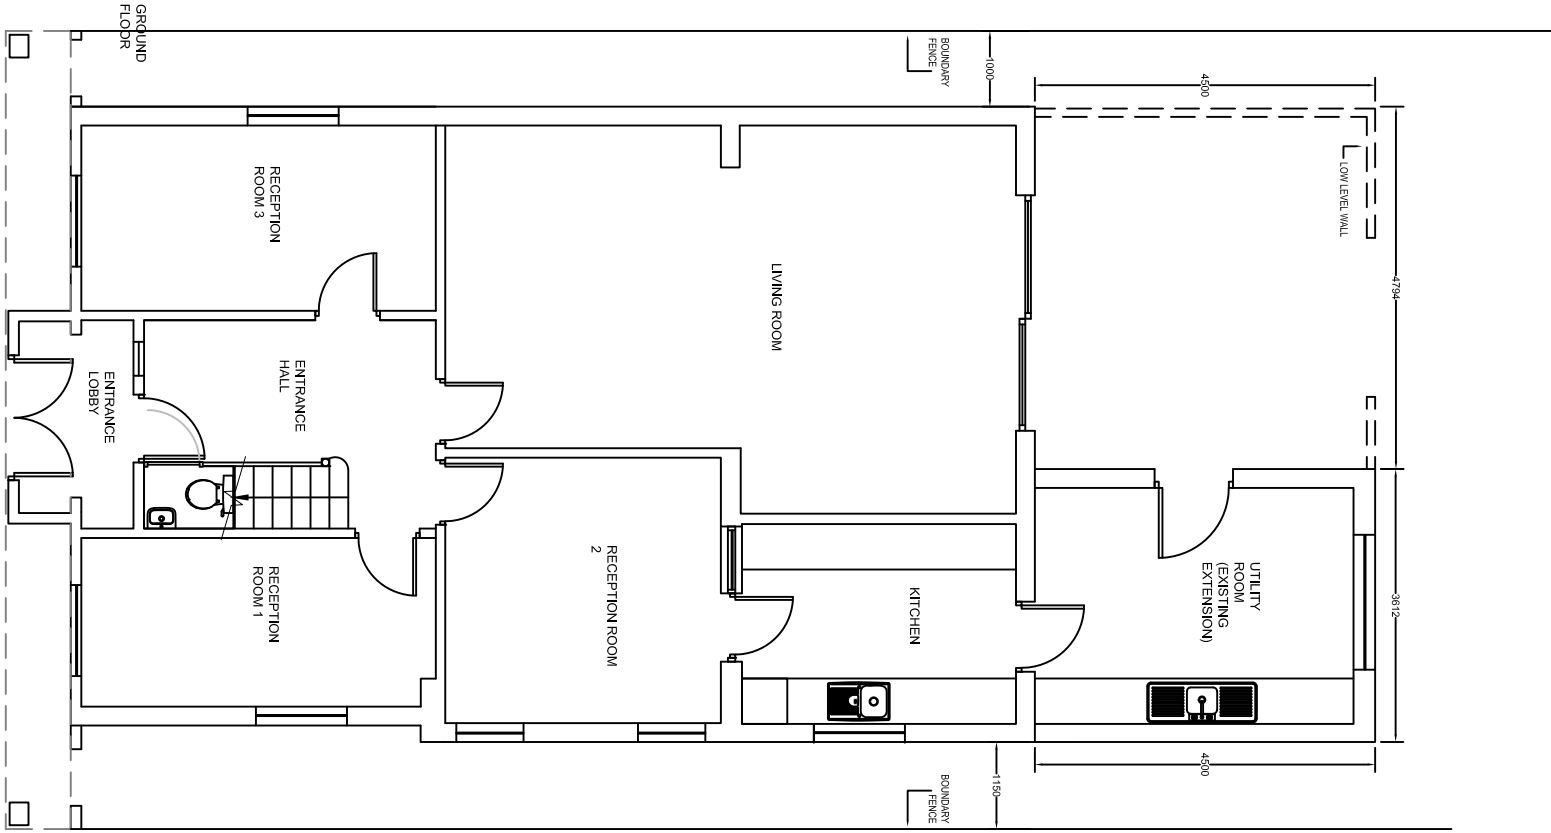

apollo
QUALITY FIRST

EXISTING DRAWING

CLIENT
Dr Sam Shah

PROJECT ADDRESS
30 THE AVENUE
ICKENHAM
MIDDX
UB10 8NP

FLOOR PLANS EXISTING LAYOUTS

DESIGNER	SIGNED OFF BY	DATE	CDR MANAGER	SIGNED OFF BY	DATE
DESIGNER DRAWN BY	SCALE	AMENDED DATE			
CJP	1:100@A3	14.3.17			
Project No.	Building	Floor	Detail	Revision	
001		2/11	GA	0	