

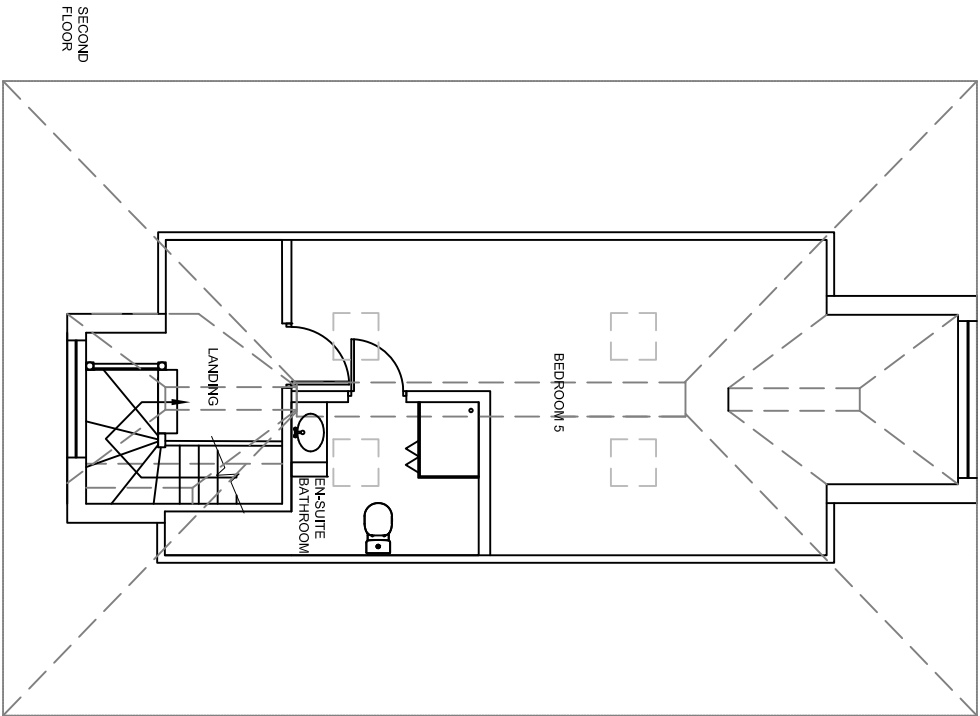


All dimensions must be checked on site and not scaled from this drawing.

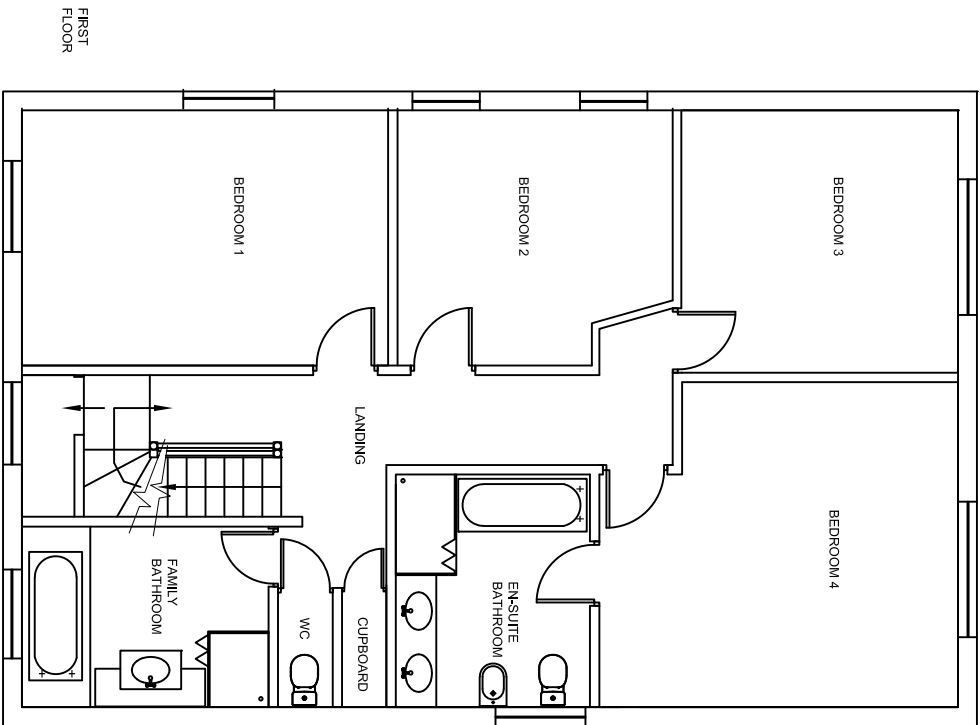

PROPOSED

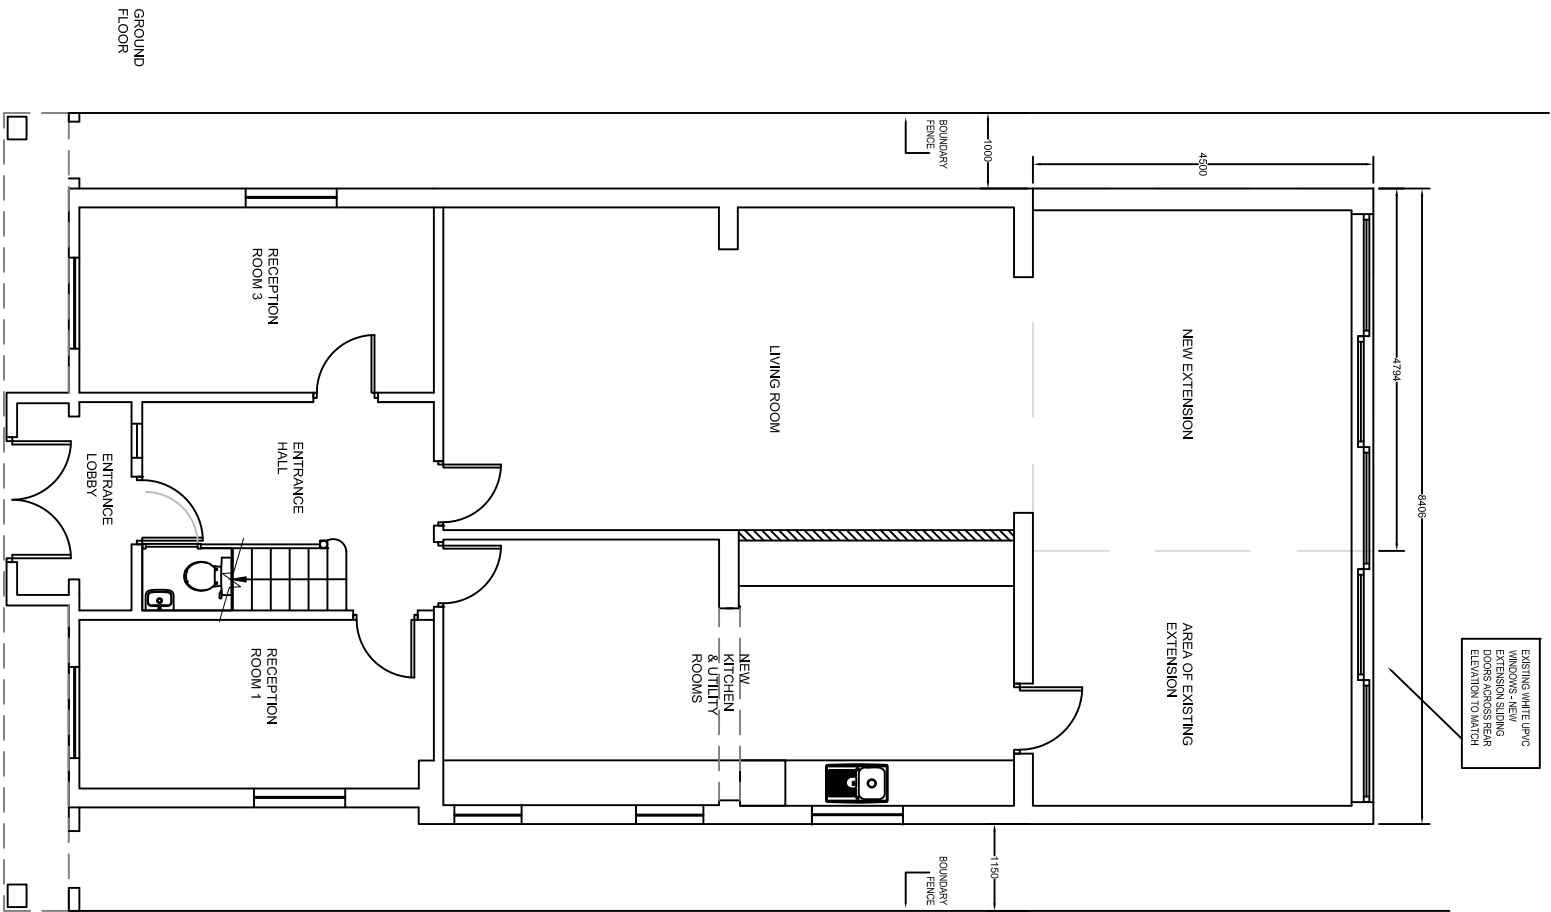

apolllo QUALITY FIRST			
PROPOSED DRAWING			
CLIENT Dr Sam Shah			
PROJECT ADDRESS 30 THE AVENUE ICKENHAM MIDDX UB10 8NP			
DRAWING TITLE FLOOR PLANS PROPOSED LAYOUTS			
DESIGNER: SIGNED OFF BY	DATE	CDR MANAGER: SIGNED OFF BY	DATE
DESIGNER DRAWN BY CJP	SCALE 1:100@A3	AMENDED DATE 14.3.17	
Project No.	Building	Floor	Detail Revision
101		211	GA 0