


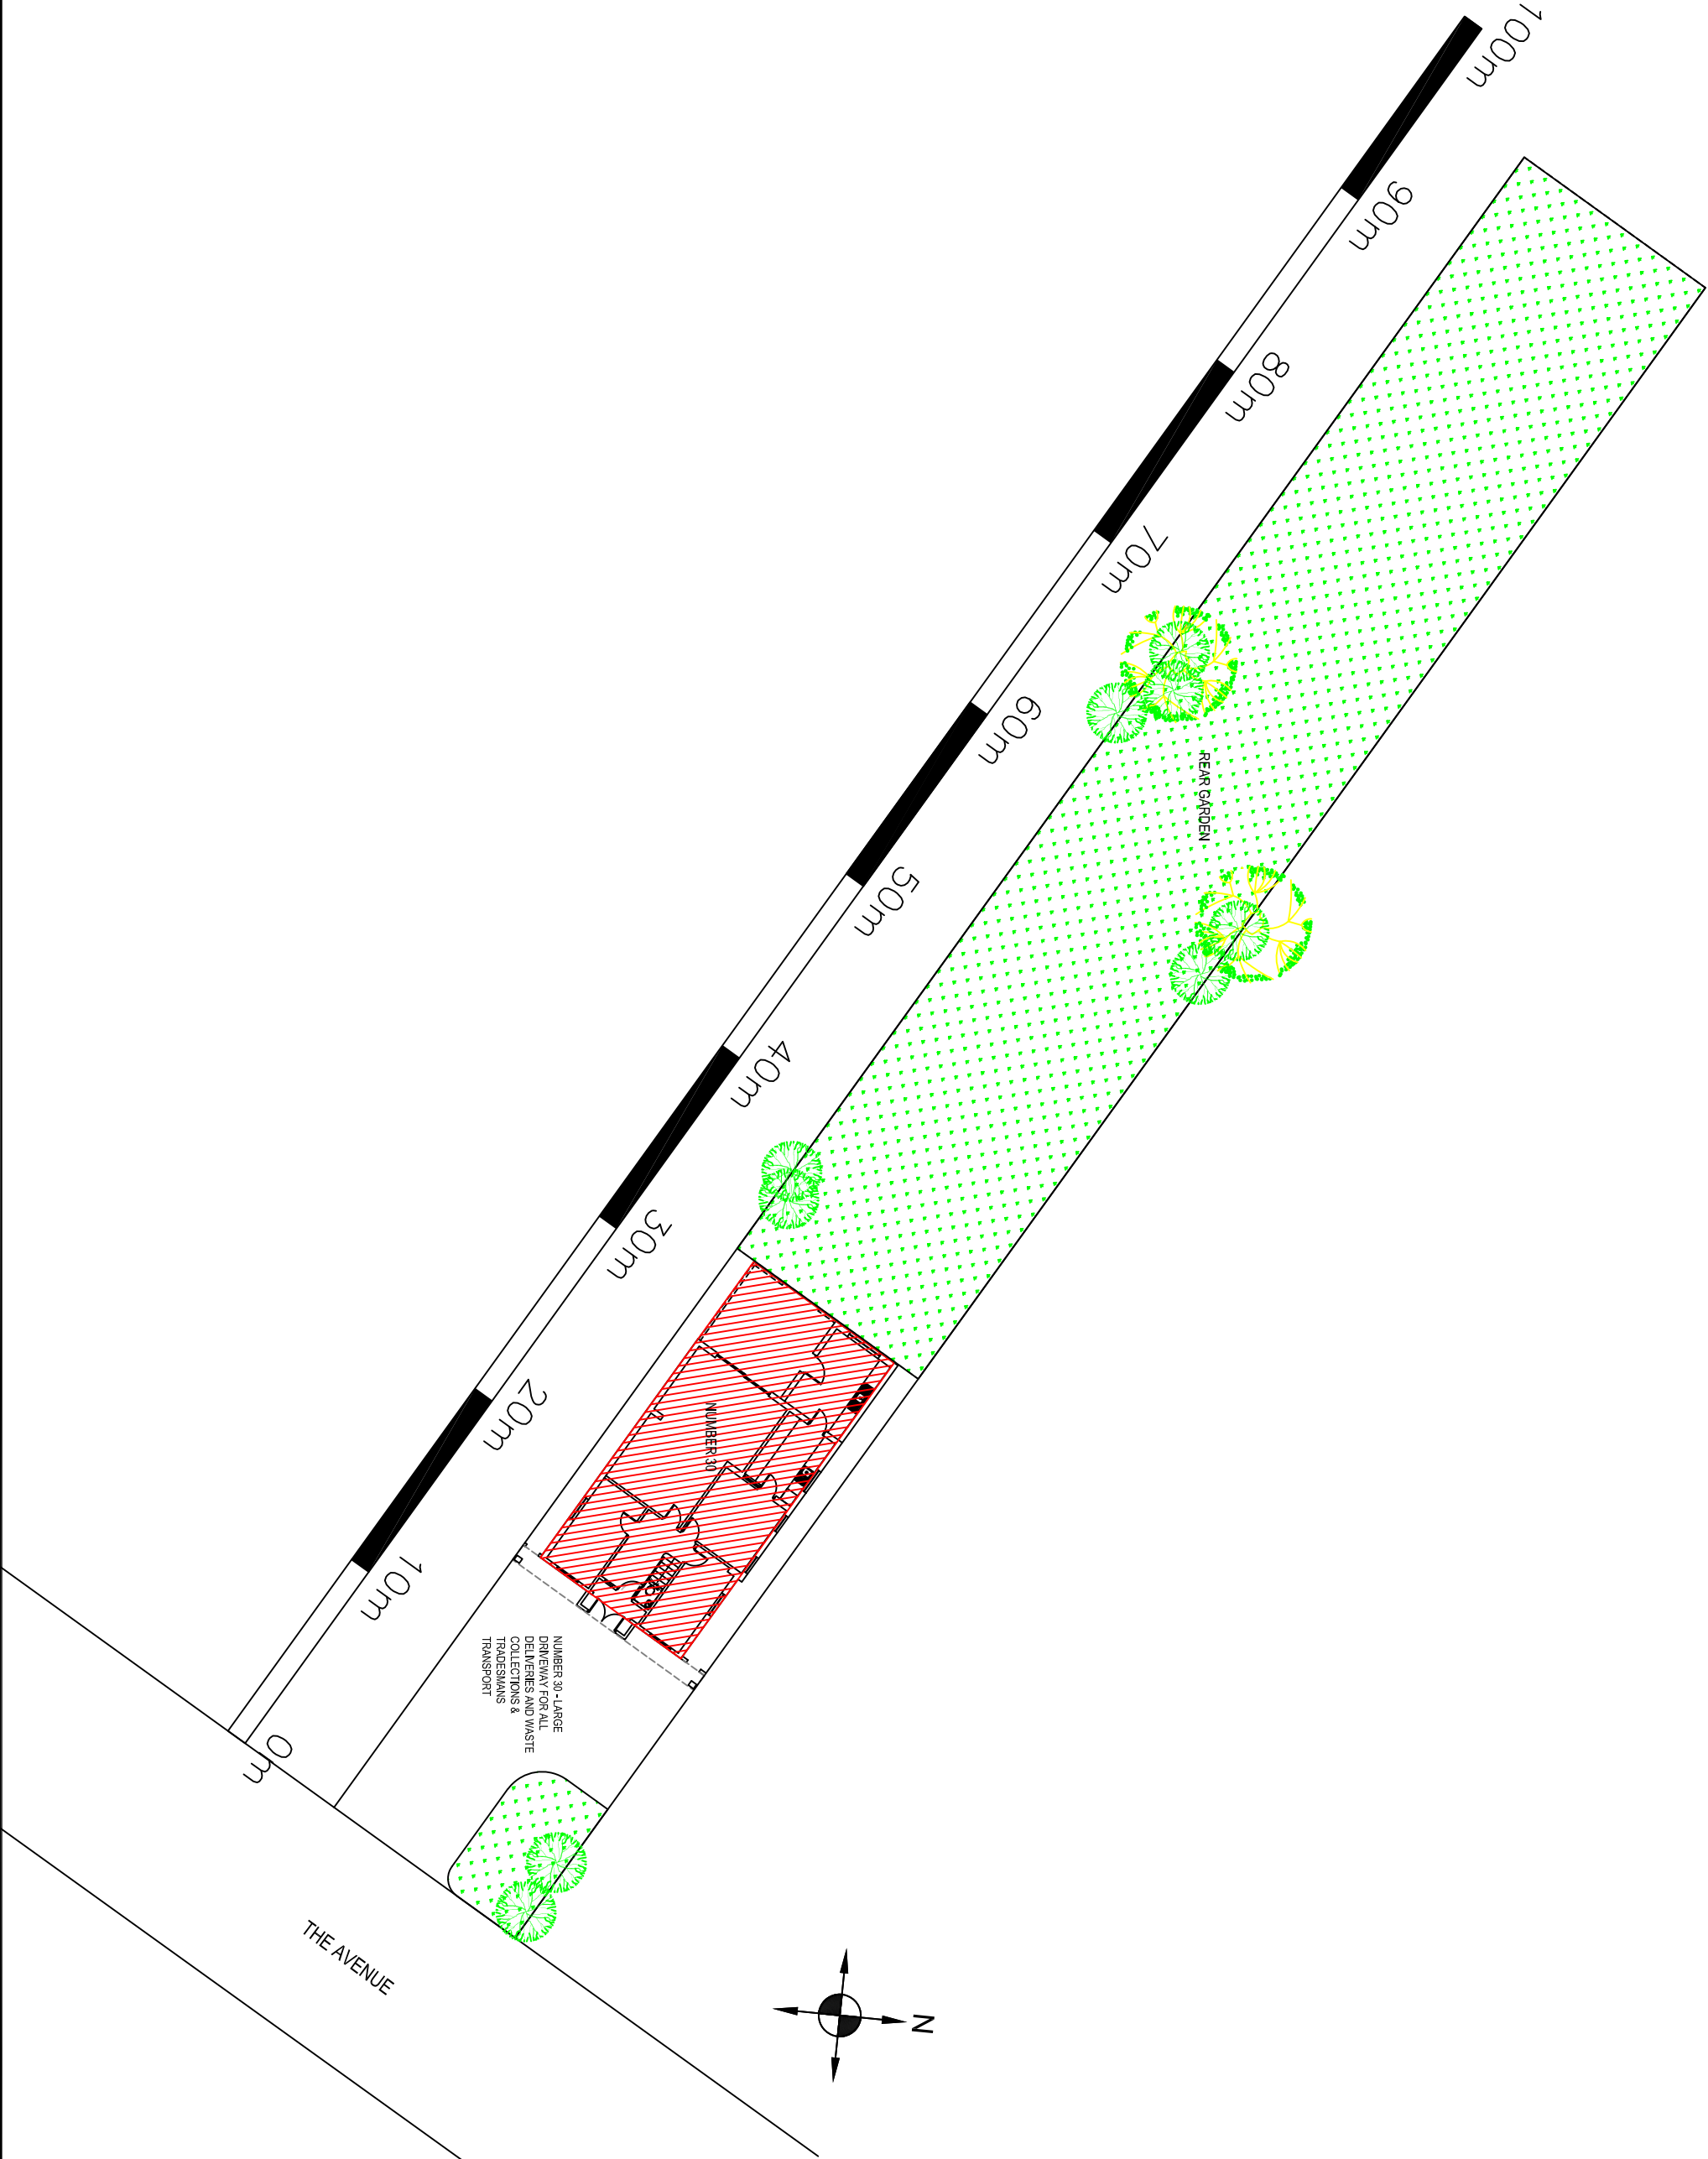

 QUALITY FIRST			
EXISTING DRAWING			
CLIENT Dr Sam Shah			
PROJECT ADDRESS 30 THE AVENUE ICKENHAM MIDDX UB10 8NP			
DRAWING TITLE SITE PLAN			
DESIGNER: SIGNED OFF BY	DATE	CDR MANAGER: SIGNED OFF BY	DATE
DESIGNER DRAWN BY CJP		SCALE 1:300@A3	
PROJECT NO. 003		AMENDED DATE 14.3.17	
BUILDING Floor		REVISION 2/1	
SITE		0	