


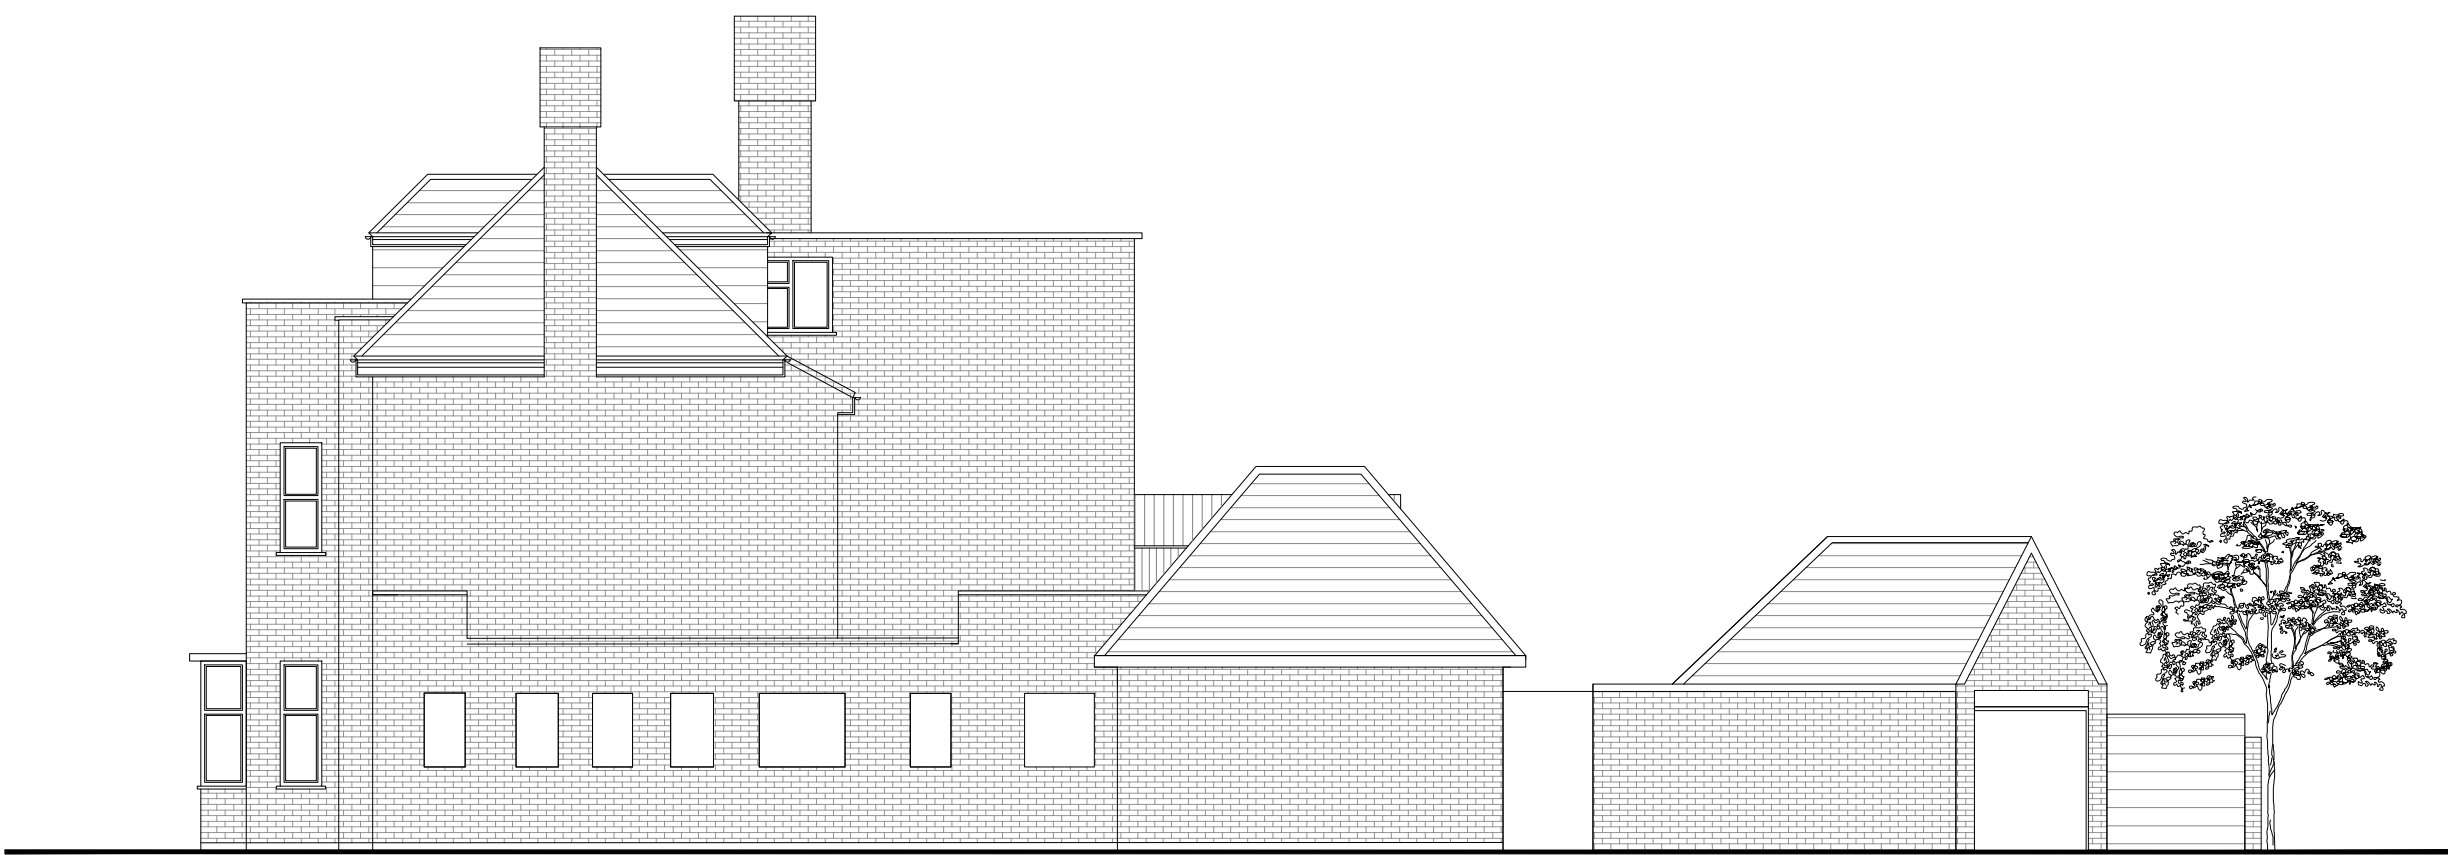


EAST ELEVATION




NORTH ELEVATION



WEST ELEVATION

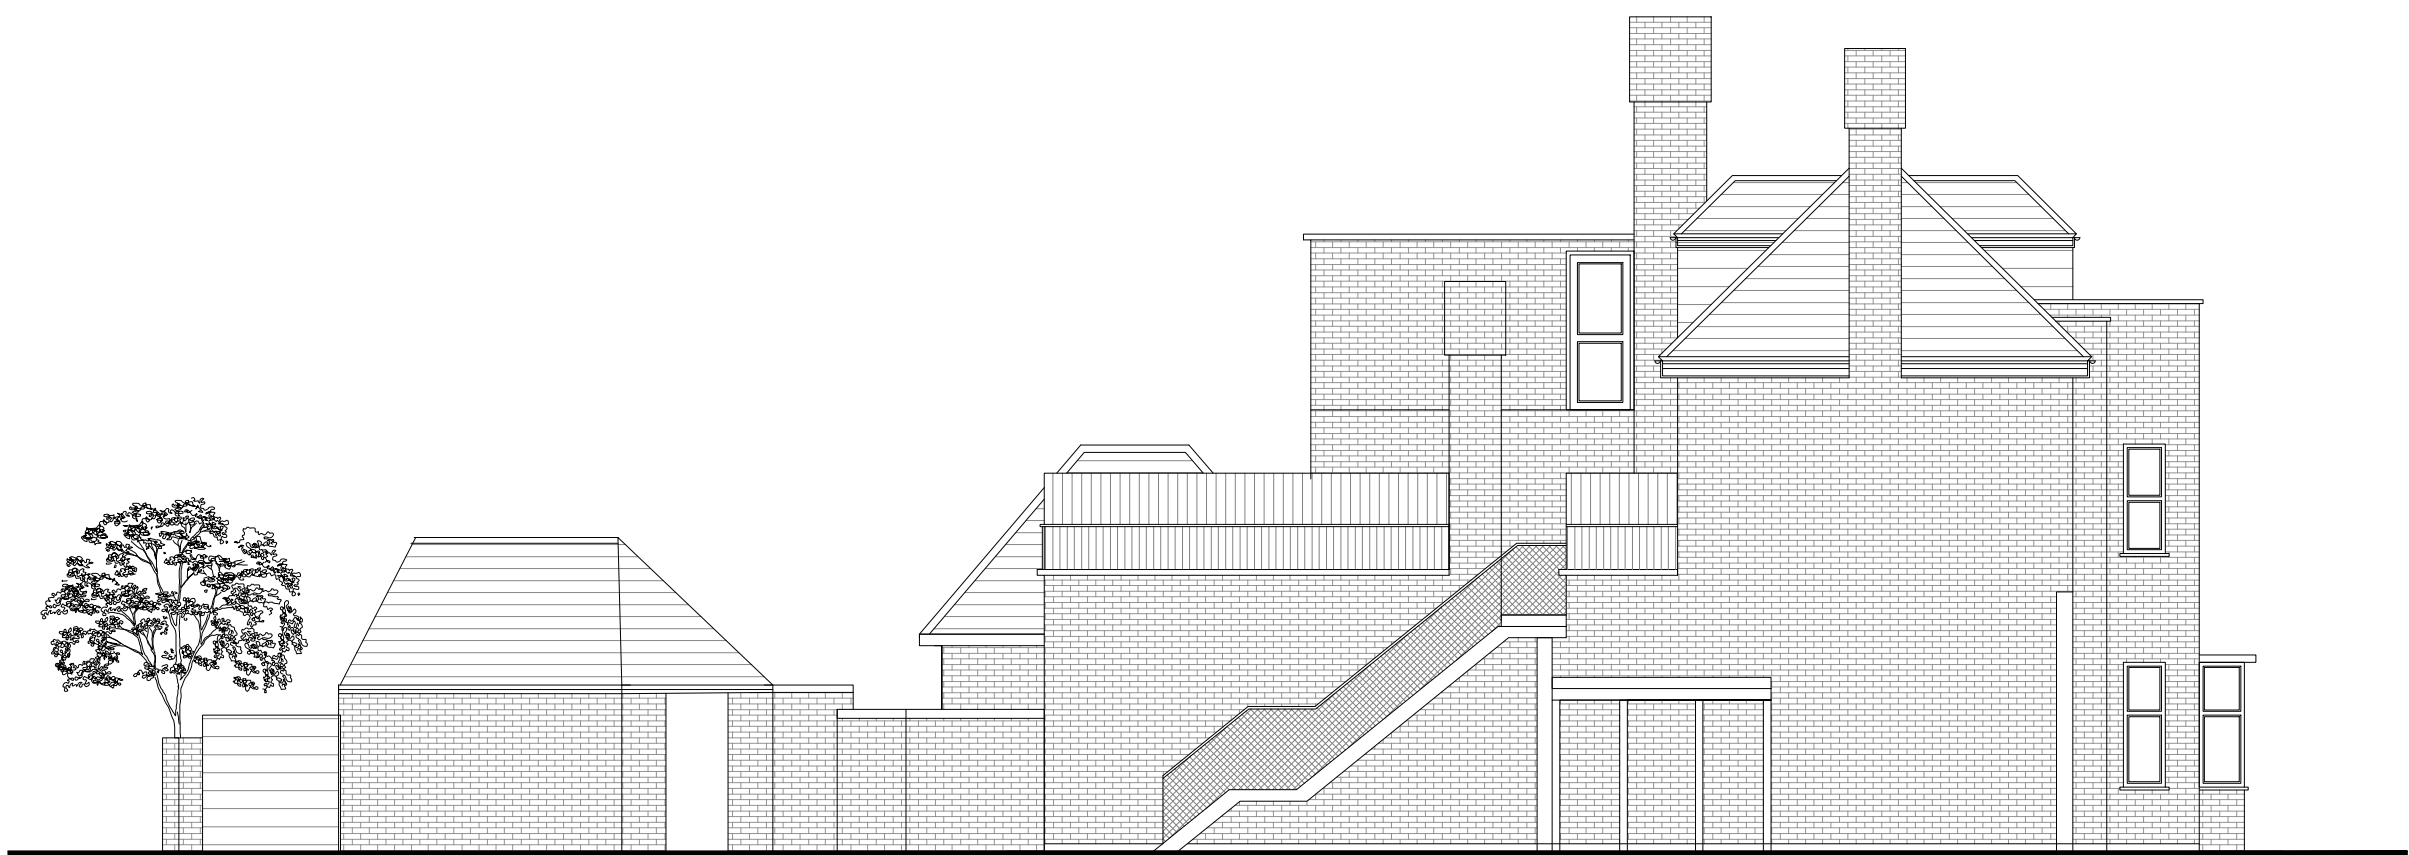

SOUTH ELEVATION

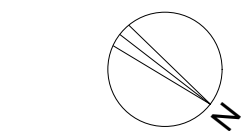

0 0.5 1 Metres 3 4 5
Scale 1:100

AMENDMENTS	DATE	REV.
COPYRIGHT RESERVED		
ALL SCALED DIMENSIONS MUST BE VERIFIED ON SITE		

JOB
132 RYEFIELD AVENUE HILLINGDON UB10 9DA
CLIENT
JAGJEET CHOPRA
DRAWING
EXISTING ELEVATIONS

DALE VENN ARCHITECTS
Architects, Planners & Surveyors
HIGH HOUSE, HARLINGTON ROAD,
HILLINGDON, MIDDLESEX 01895-237345

SCALE 1:100 @ A1	DRAWING No.	REV.
DATE SEP '20	5020-10	
DRAWN LK		
CHECKED DV		