


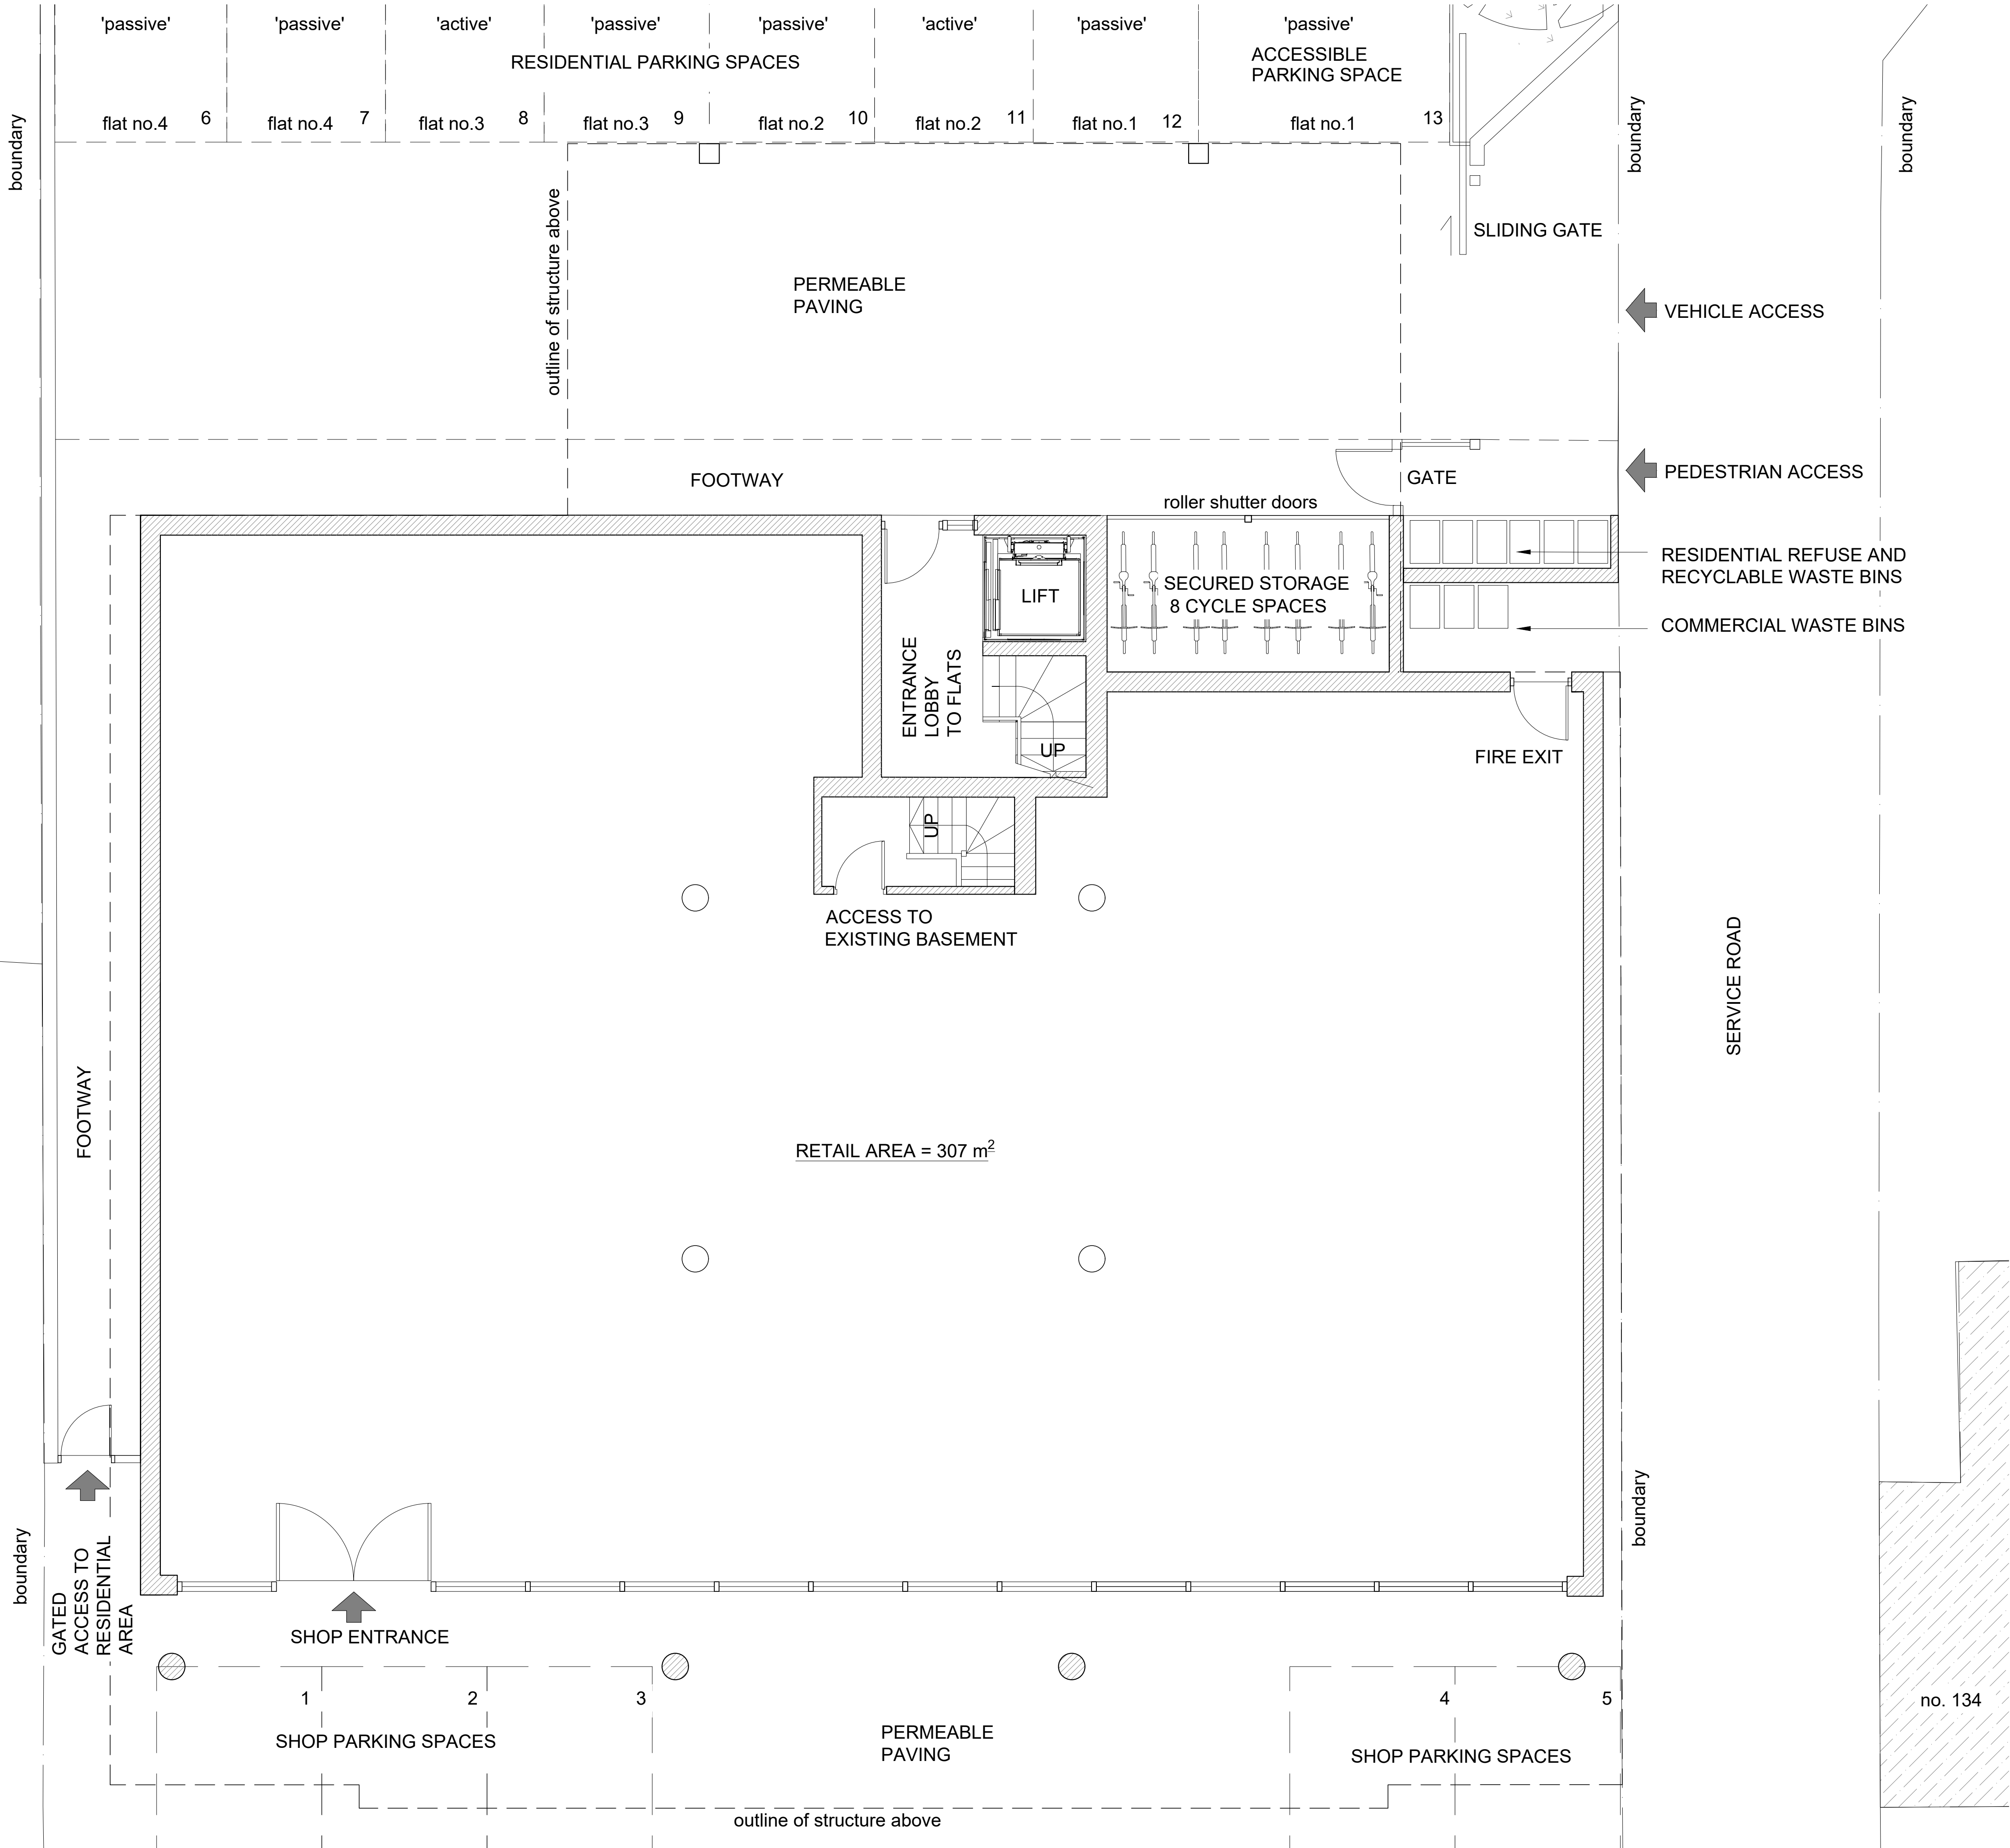


MATERIALS:

WALLS :
YELLOW STOCK BRICK
WHITE RENDER
GREY FIBRE CEMENT PANELS
TOUGHENED GLASS

WINDOWS AND DOORS:
GREY ALUMINUM FRAMES

BALUSTRADES:
CLEAR AND FROSTED GLASS

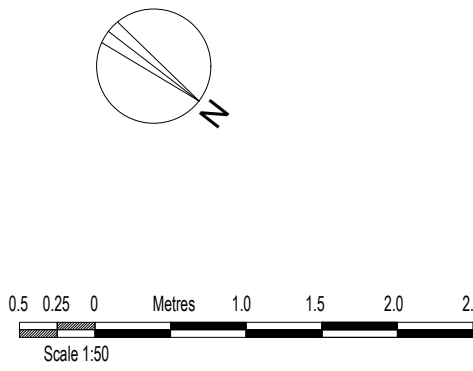

GENERAL AMENDMENTS	NOV' 21 DATE	A REV.
COPYRIGHT RESERVED		
ALL SCALED DIMENSIONS MUST BE VERIFIED ON SITE		

JOB 132 RYEFIELD AVENUE HILLINGDON UB10 9DA
CLIENT JAGJEET CHOPRA
DRAWING PROPOSED GROUND FLOOR PLAN

DALE VENN ARCHITECTS Architects, Planners & Surveyors HIGH HOUSE, HARLINGTON ROAD, HILLINGDON, MIDDLESEX 01895-237345
--

SCALE 1:50 @ A1	DRAWING No.	REV.
DATE MAY '21	5020-12	A
DRAWN LK		
CHECKED DV		