


boundary

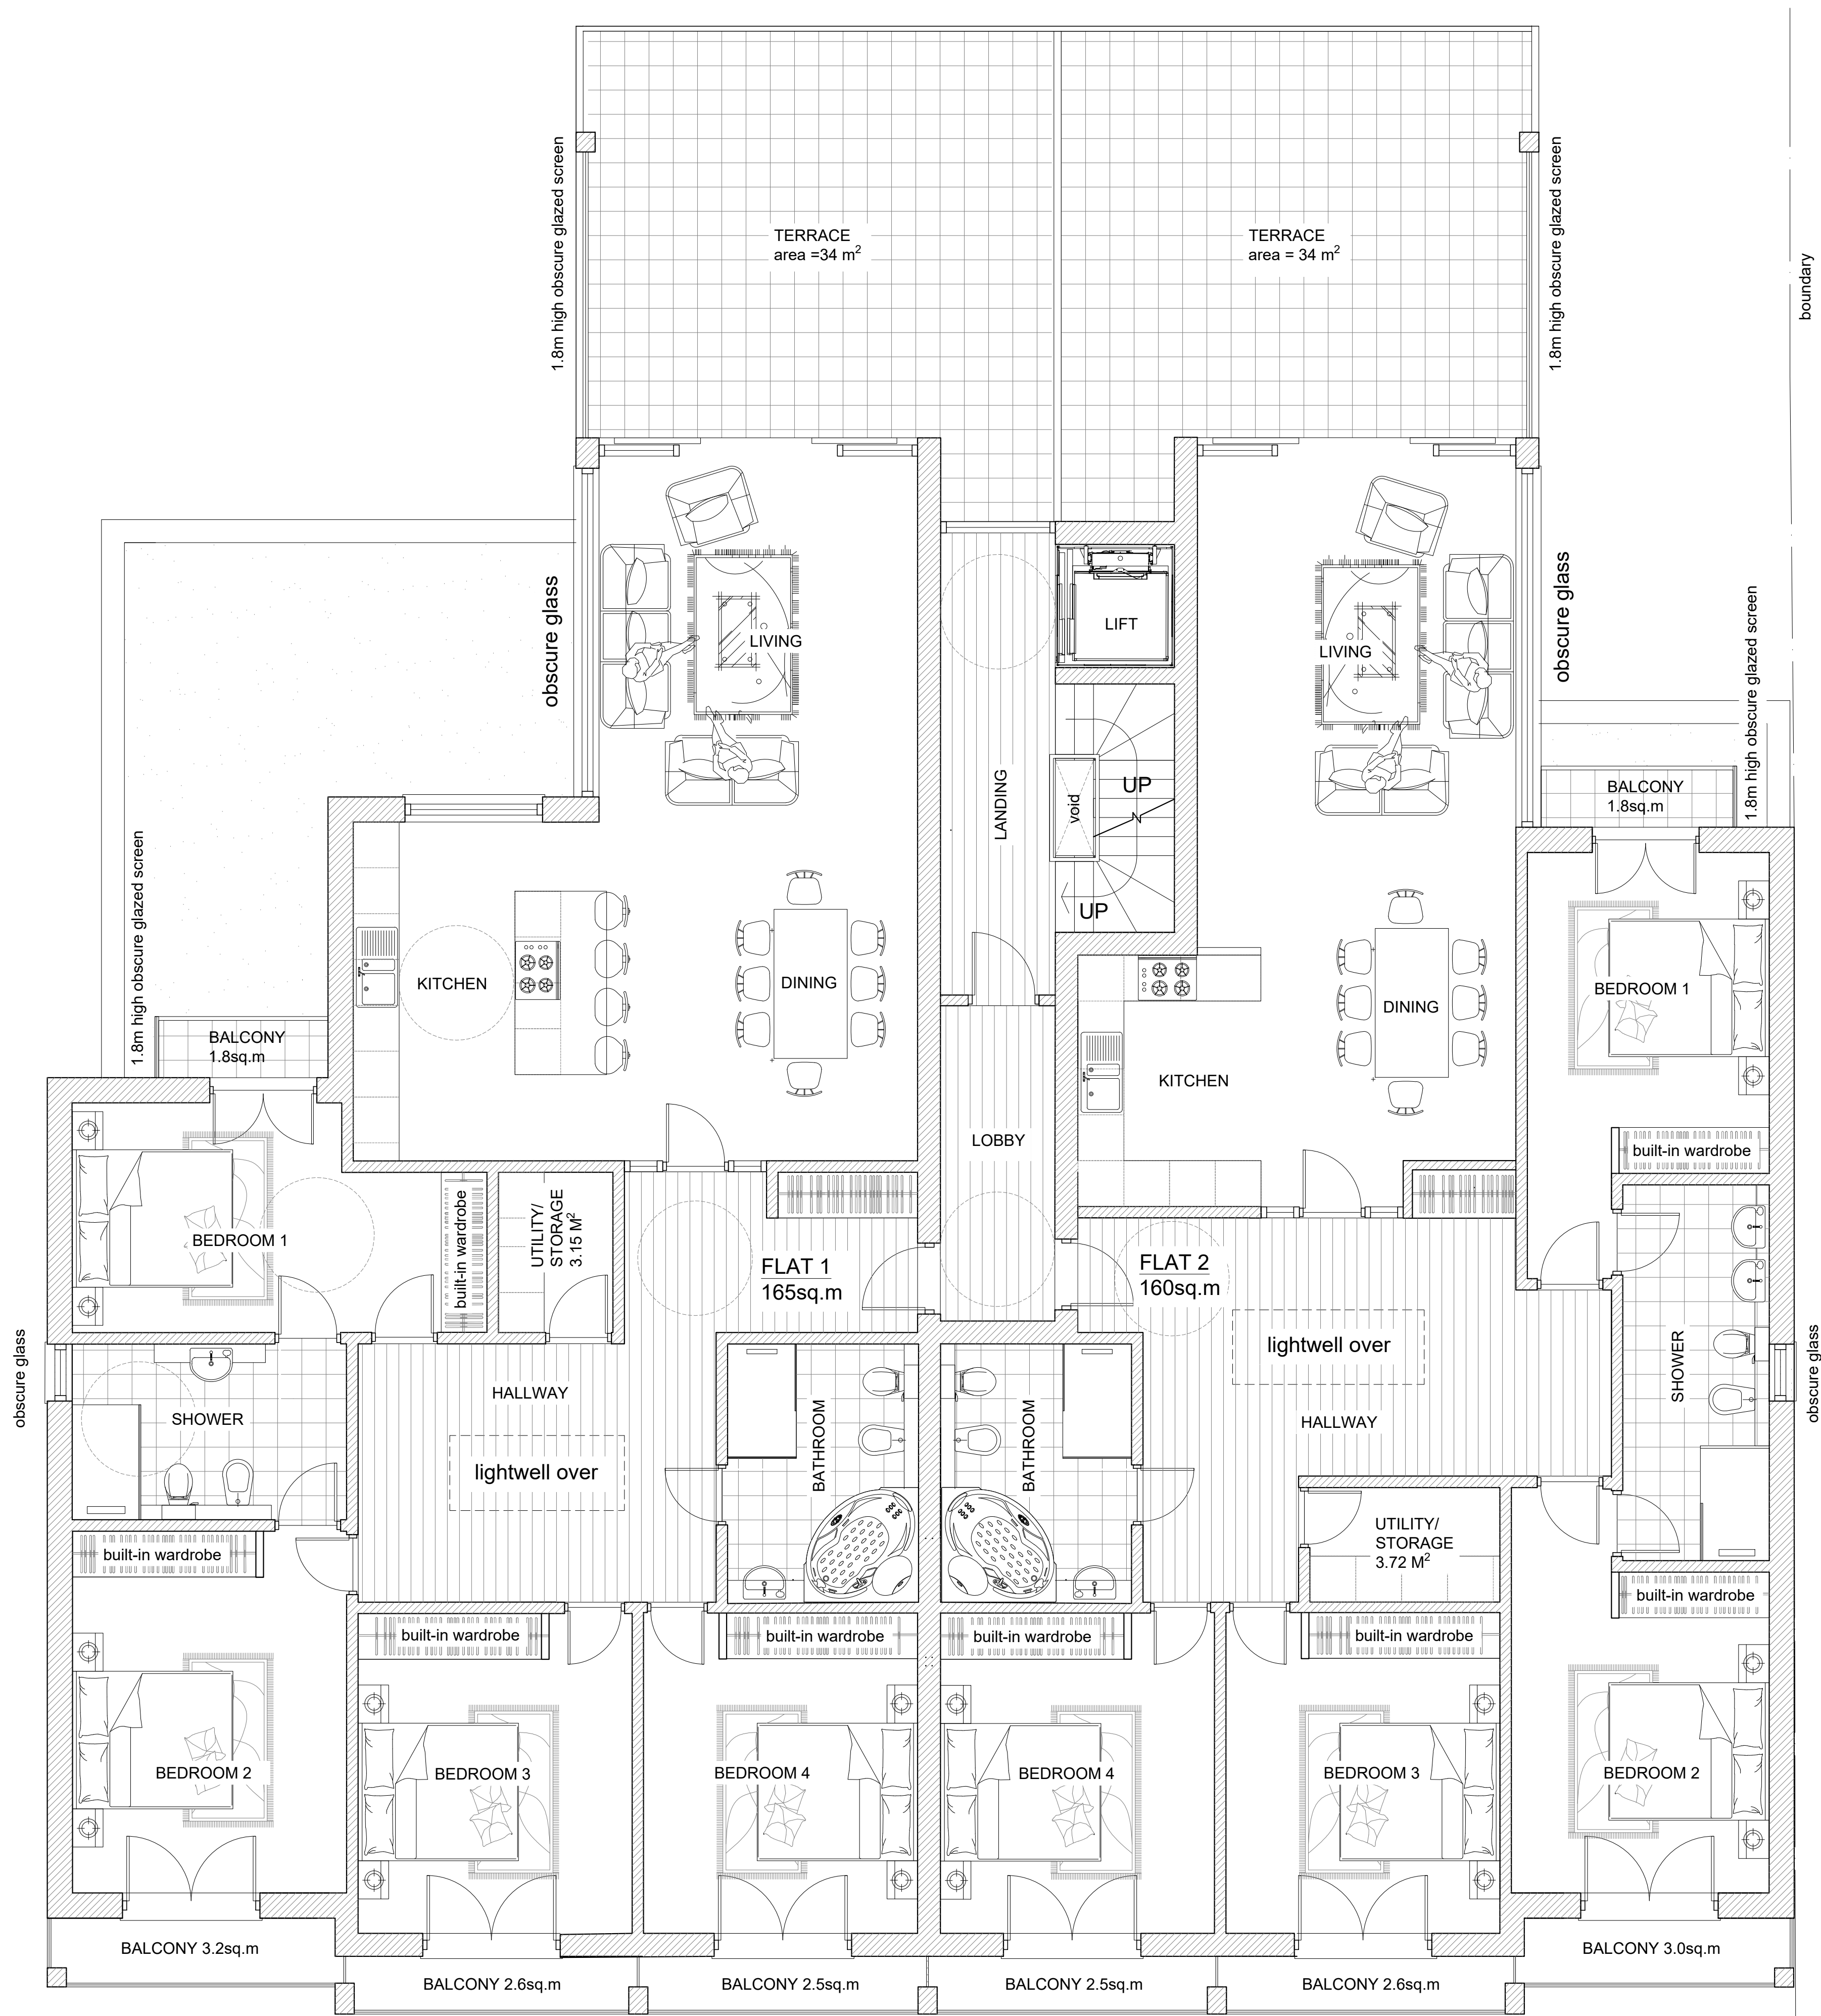


MATERIALS:

WALLS :
YELLOW STOCK BRICK
WHITE RENDER
GREY FIBRE CEMENT PANELS
TOUGHENED GLASS

WINDOWS AND DOORS:
GREY ALUMINUM FRAMES

BALUSTRADES:
CLEAR AND FROSTED GLASS

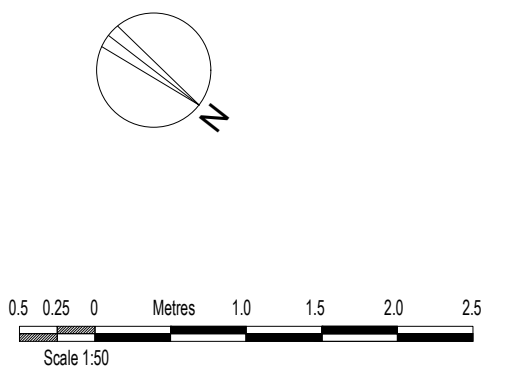

GENERAL	NOV '21	A
AMENDMENTS	DATE	REV.
COPYRIGHT RESERVED		
ALL SCALED DIMENSIONS MUST BE VERIFIED ON SITE		

JOB
132 RYEFIELD AVENUE
HILLINGDON
UB10 9DA

CLIENT
JAGJEET CHOPRA

DRAWING
PROPOSED FIRST FLOOR PLAN

DALE VENN ARCHITECTS
Architects, Planners & Surveyors

HIGH HOUSE, HARLINGTON ROAD,
HILLINGDON, MIDDLESEX 01895-237345

SCALE 1:50 @ A1	DRAWING No.	REV.
DATE MAY '21	5020-13	A
DRAWN LK		
CHECKED DV		