

AMENDMENTS	
A	SECTION A-A ADDED (06/01)
B	WINDOWS ADDED (06/01)
C	WINDOWS ADDED (06/01)
D	WINDOWS, DOORS CHANGED (09/01)
E	FROM THE WINDOW RELEASED SACS TO, suggested from planning office (06/01)



EXISTING NORTH ELEVATION
SCALE 1:100



EXISTING EAST ELEVATION
SCALE 1:100




EXISTING SOUTH ELEVATION
SCALE 1:100



EXISTING WEST ELEVATION
SCALE 1:100




PROPOSED NORTH ELEVATION
SCALE 1:100

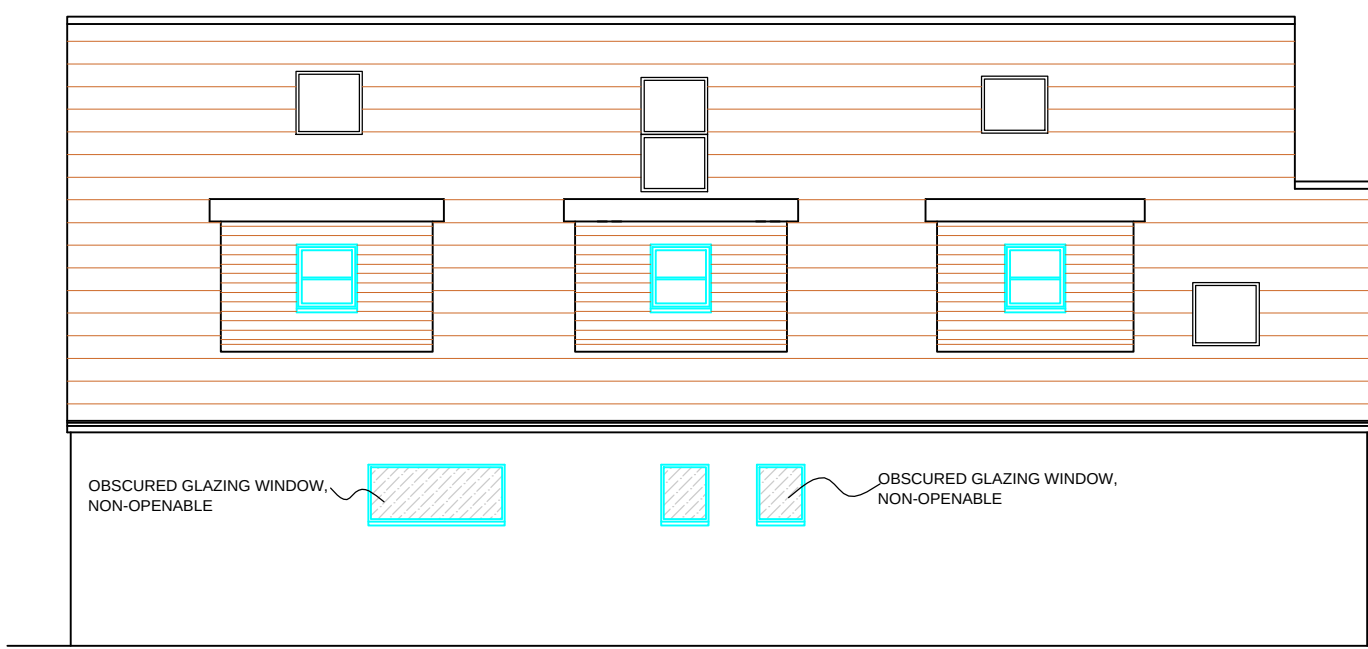


PROPOSED EAST ELEVATION
SCALE 1:100

NOTE: ALL WINDOWS TO SIDE ELEVATIONS AT FIRST FLOOR LEVEL TO BE OBSCURED AND NON OPENABLE GLAZING ABOVE 1.7M FROM FFL

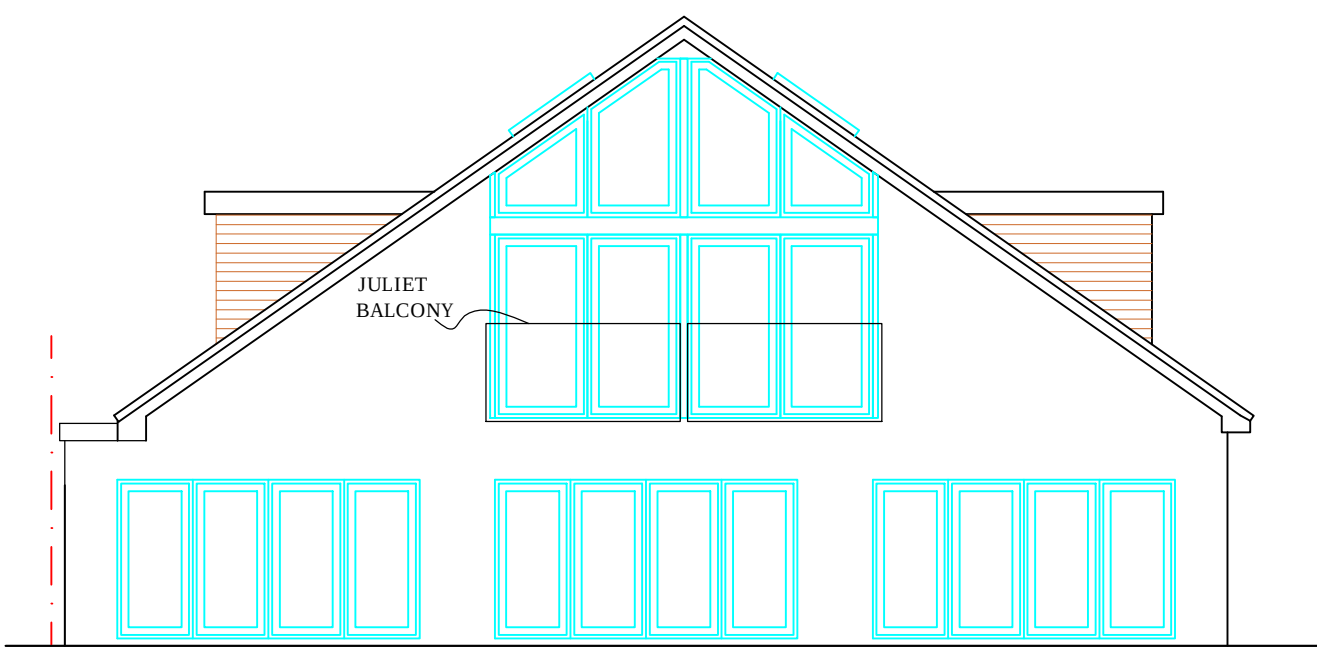


PROPOSED SOUTH ELEVATION
SCALE 1:100

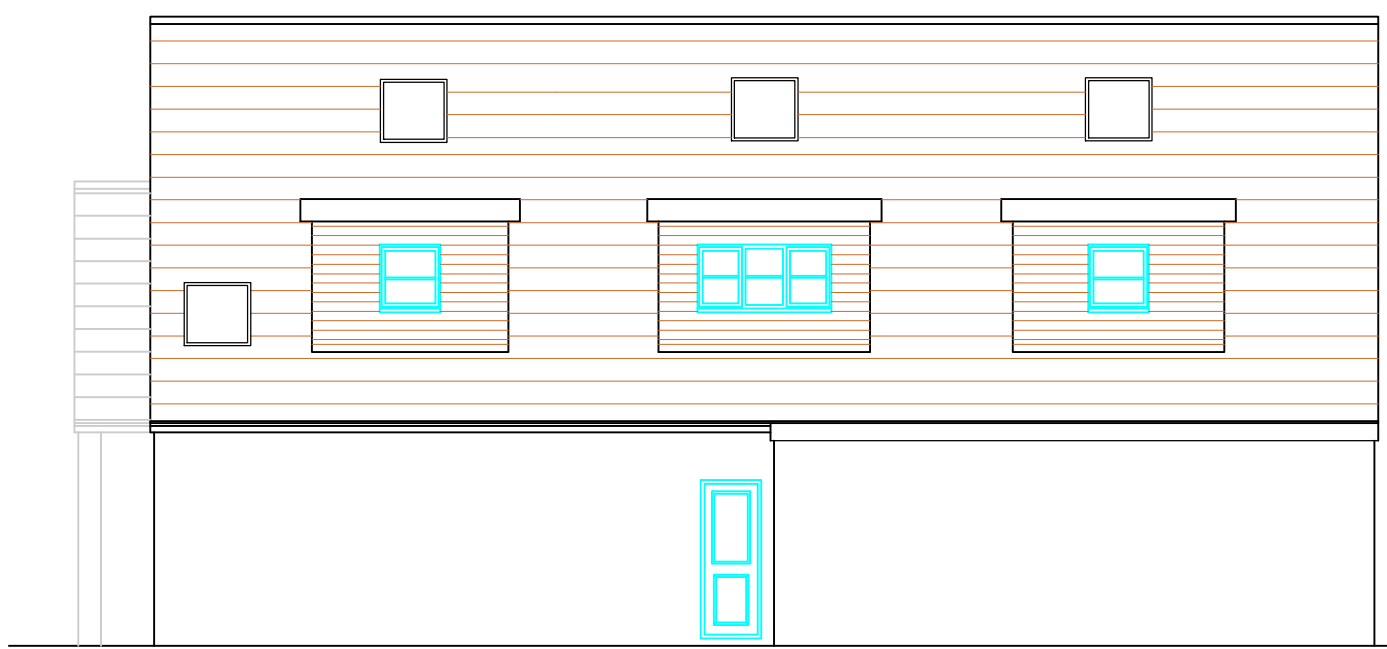


PROPOSED WEST ELEVATION
SCALE 1:100


NOTE: ALL WINDOWS TO SIDE ELEVATIONS AT FIRST FLOOR LEVEL TO BE OBSCURED AND NON OPENABLE GLAZING ABOVE 1.7M FROM FFL

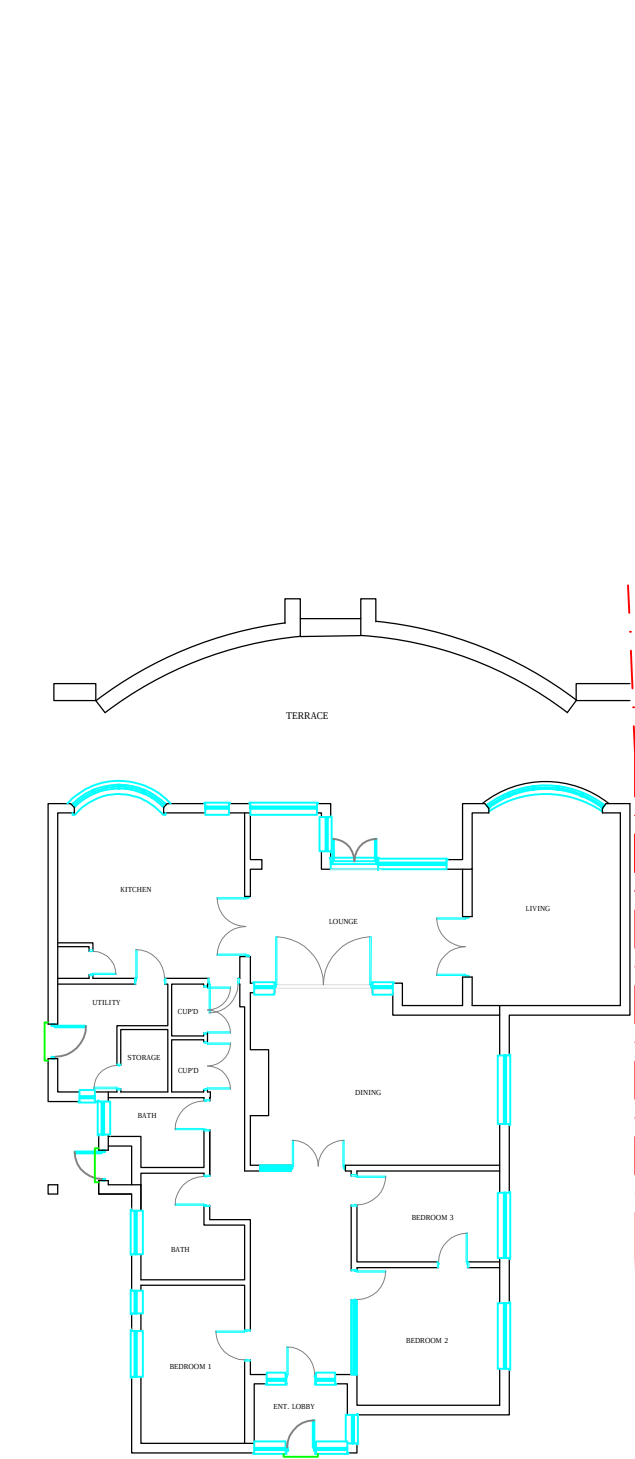

EXISTING GROUND FLOOR PLAN
SCALE 1:200

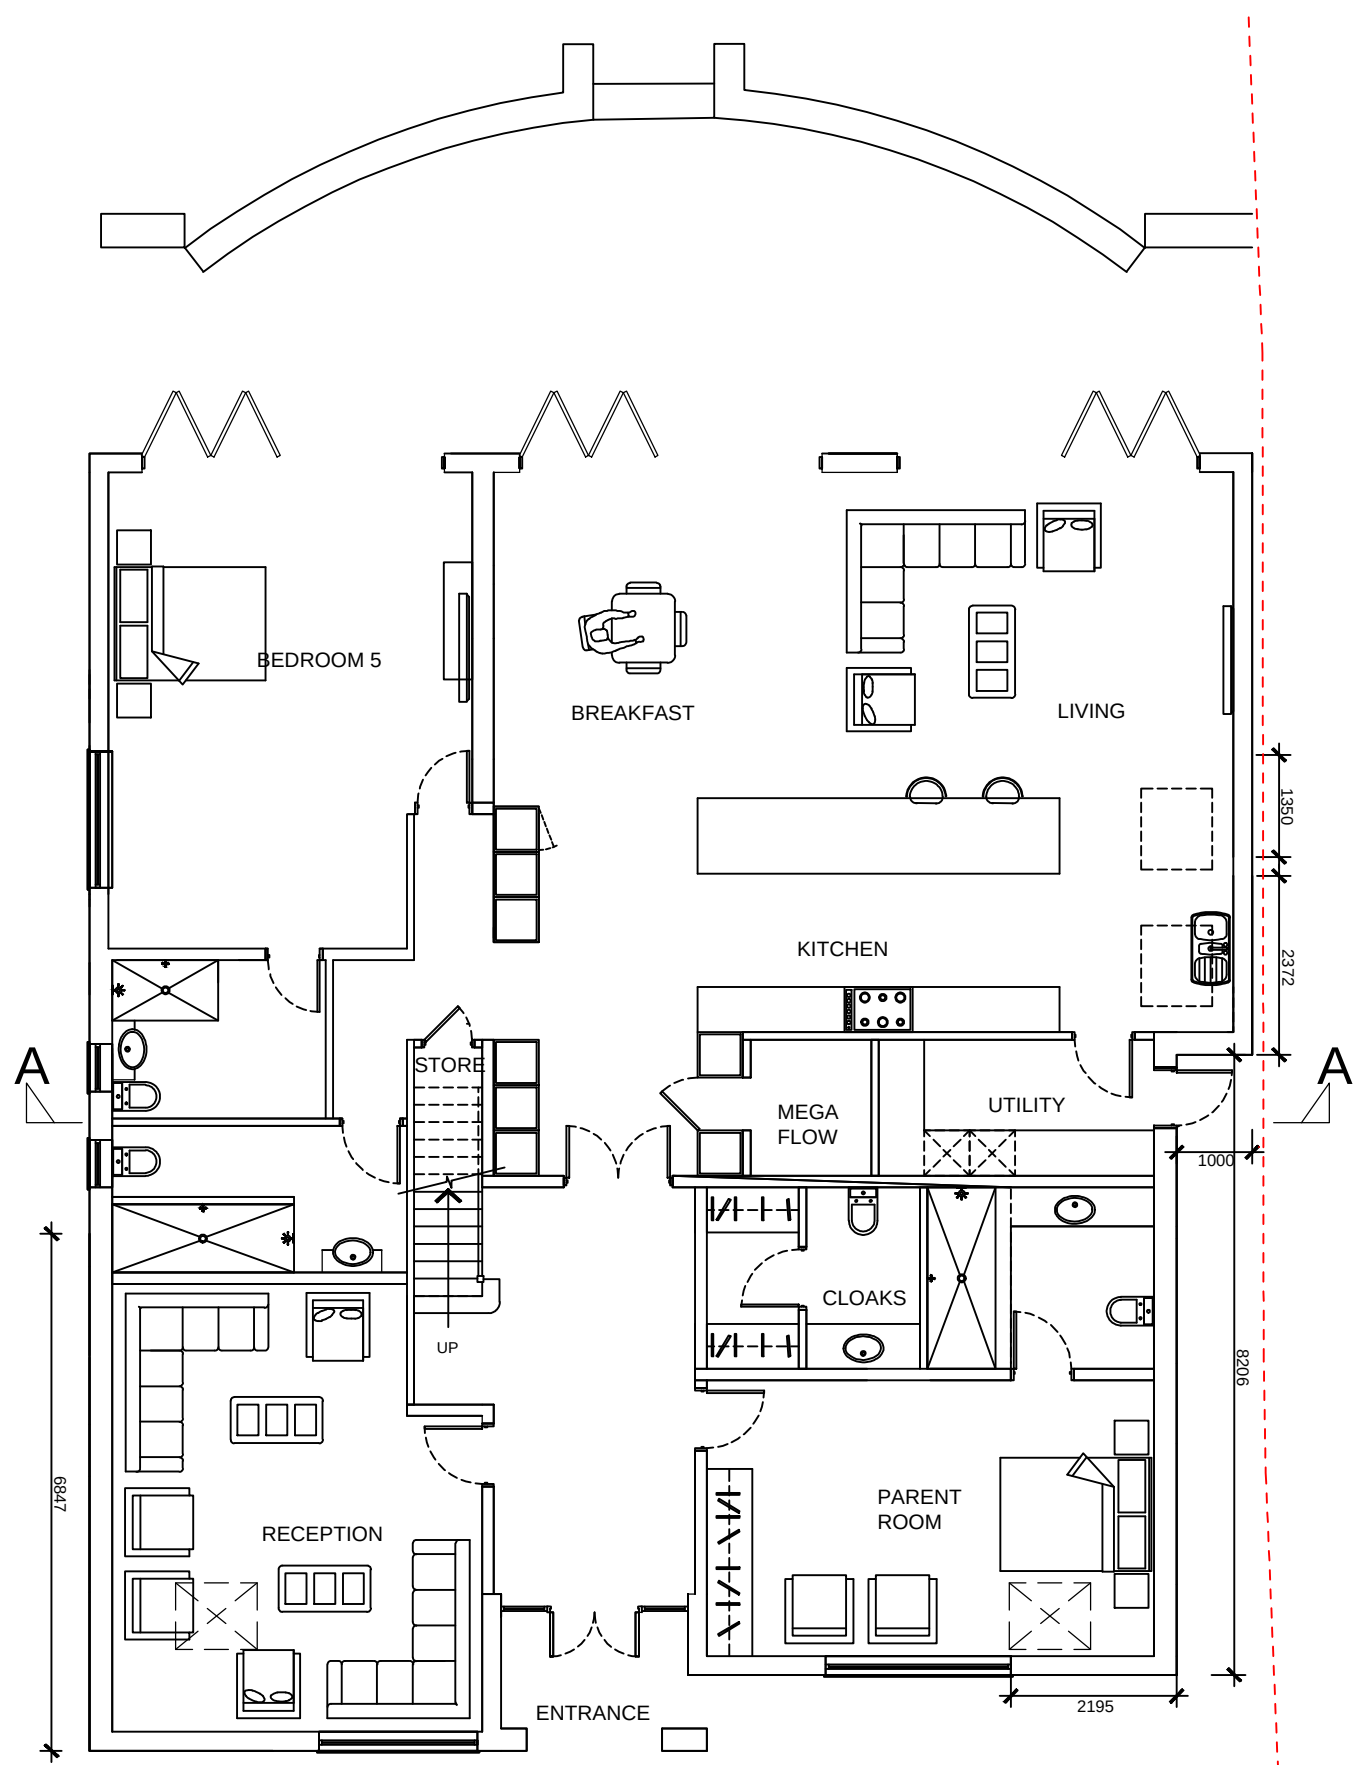


PROPOSED GROUND FLOOR PLAN
SCALE 1:100

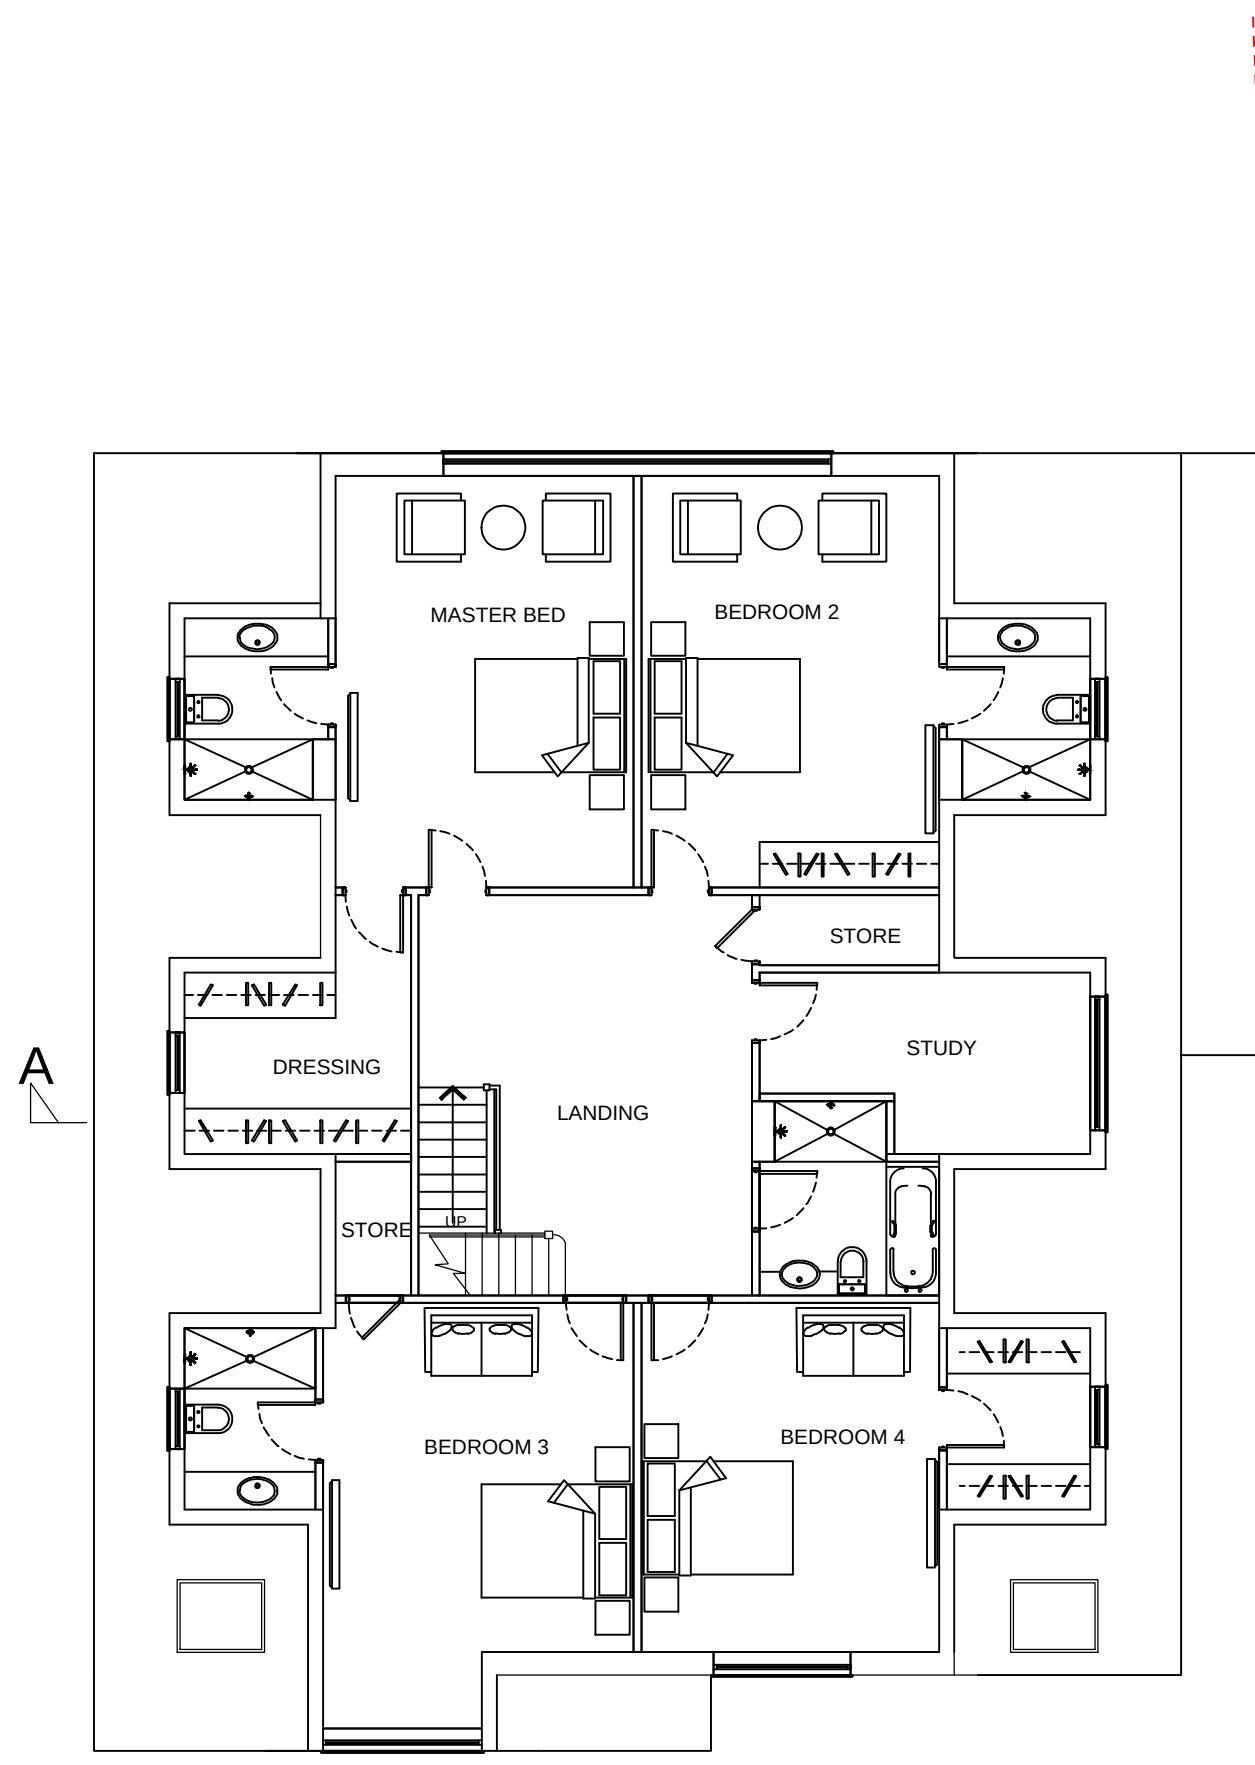


PROPOSED FIRST FLOOR PLAN
SCALE 1:100

NOTE: ALL WINDOWS TO SIDE ELEVATIONS AT FIRST FLOOR LEVEL TO BE OBSCURED AND NON OPENABLE GLAZING ABOVE 1.7M FROM FFL

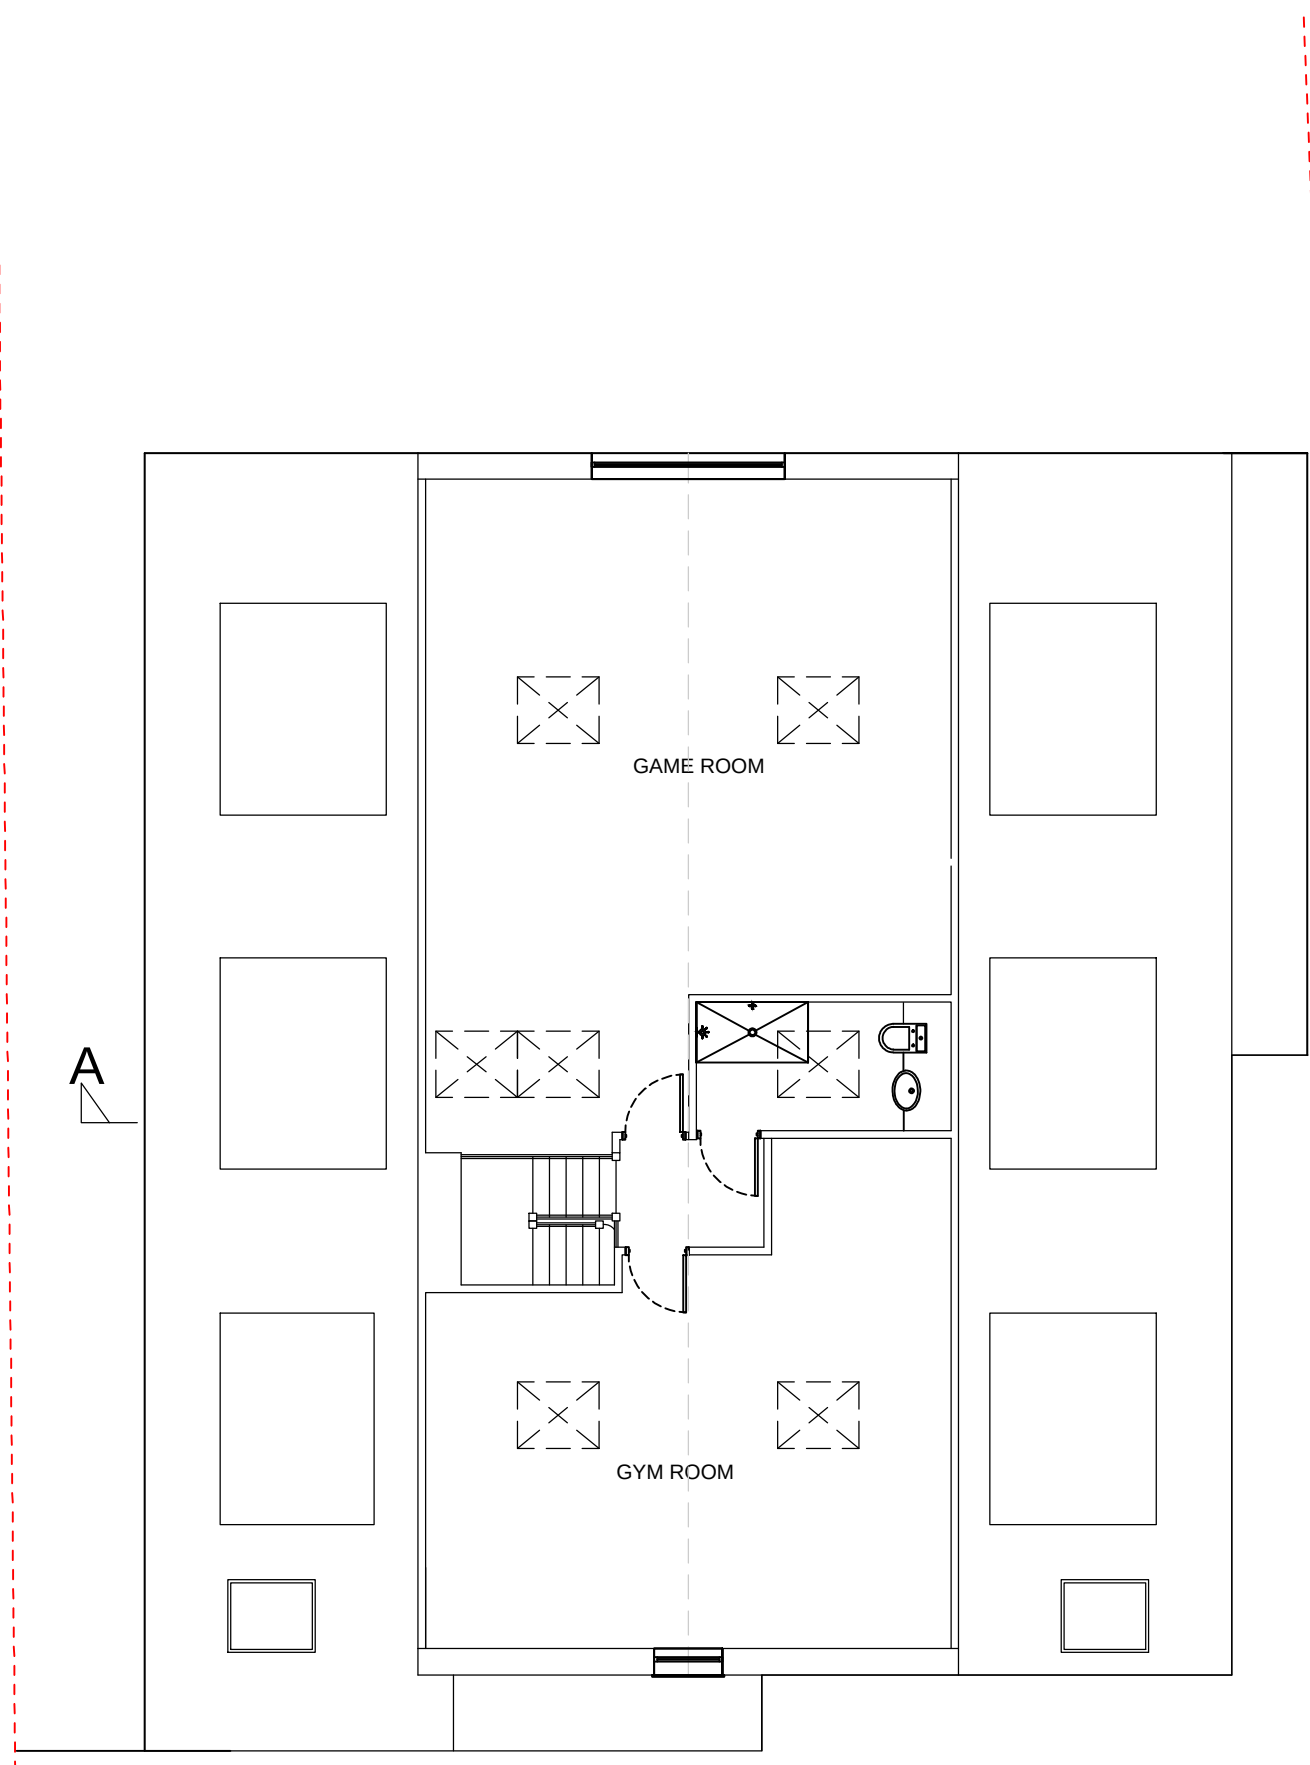


PROPOSED LOFT FLOOR PLAN
SCALE 1:100

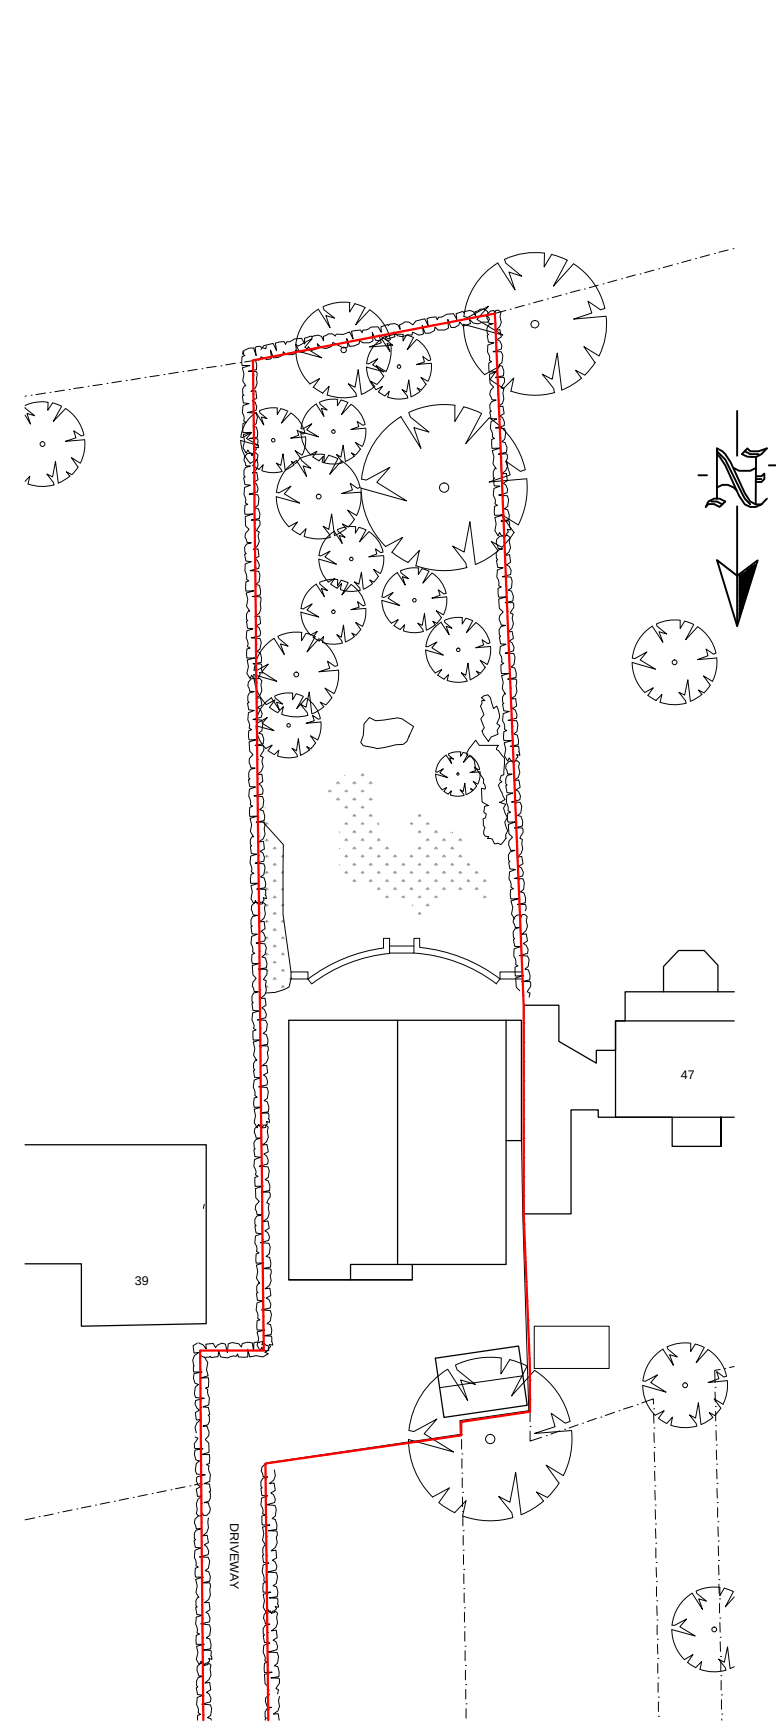

SITE PLAN
SCALE 1:500

43 SWEETCROFT LANE, UXBRIDGE, UB10 9LE

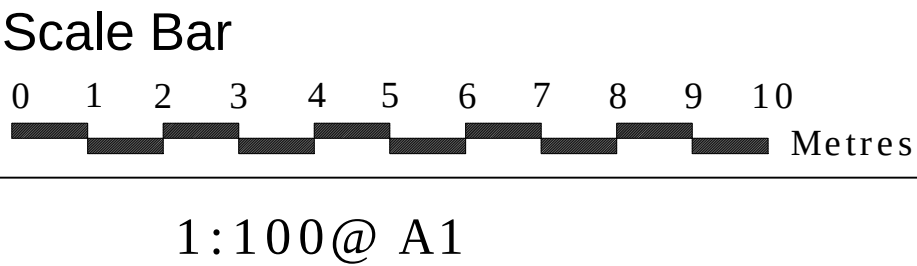

THE GILLETT MACLEOD PARTNERSHIP
Chartered Architects & Town Planning Consultants
1 High Road Old Eastcote Pinner Middlesex HA5 2EW tel. 0208 868 1333

Drg. No. 20/3379/1E
Scale 1:100@A1
Date 02/12/20
Drawn by AK

REVISION	
E	drawer
C	