

AMENDMENTS	
A	SECTION A-A ADDED 03/02/21
B	WINDOWS ADDED 15/02/21



EXISTING NORTH ELEVATION
SCALE 1:100



EXISTING EAST ELEVATION
SCALE 1:100



EXISTING SOUTH ELEVATION
SCALE 1:100



EXISTING WEST ELEVATION
SCALE 1:100




PROPOSED NORTH ELEVATION
SCALE 1:100



PROPOSED EAST ELEVATION
SCALE 1:100

NOTE: ALL WINDOWS TO SIDE ELEVATIONS AT FIRST FLOOR LEVEL TO BE OBSCURED AND NON OPENABLE GLAZING ABOVE 1.7M FROM FFL

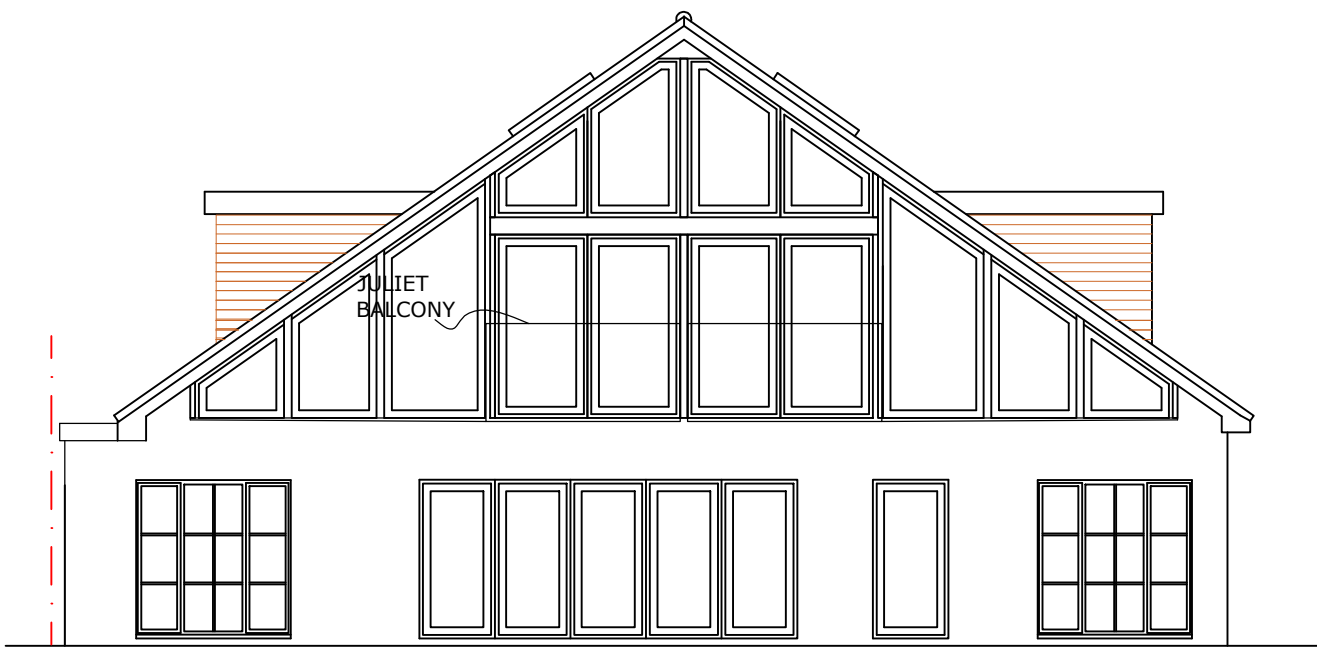


PROPOSED SOUTH ELEVATION
SCALE 1:100




PROPOSED WEST ELEVATION
SCALE 1:100


NOTE: ALL WINDOWS TO SIDE ELEVATIONS AT FIRST FLOOR LEVEL TO BE OBSCURED AND NON OPENABLE GLAZING ABOVE 1.7M FROM FFL

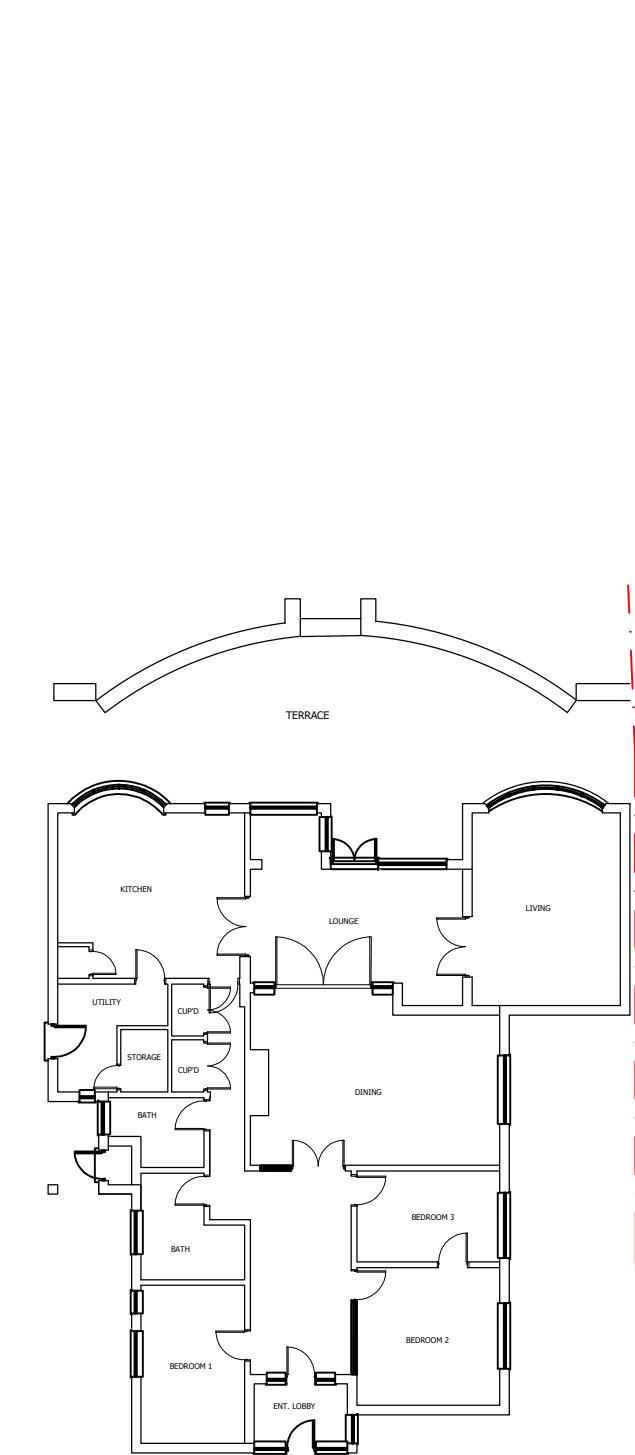

EXISTING GROUND FLOOR PLAN
SCALE 1:200

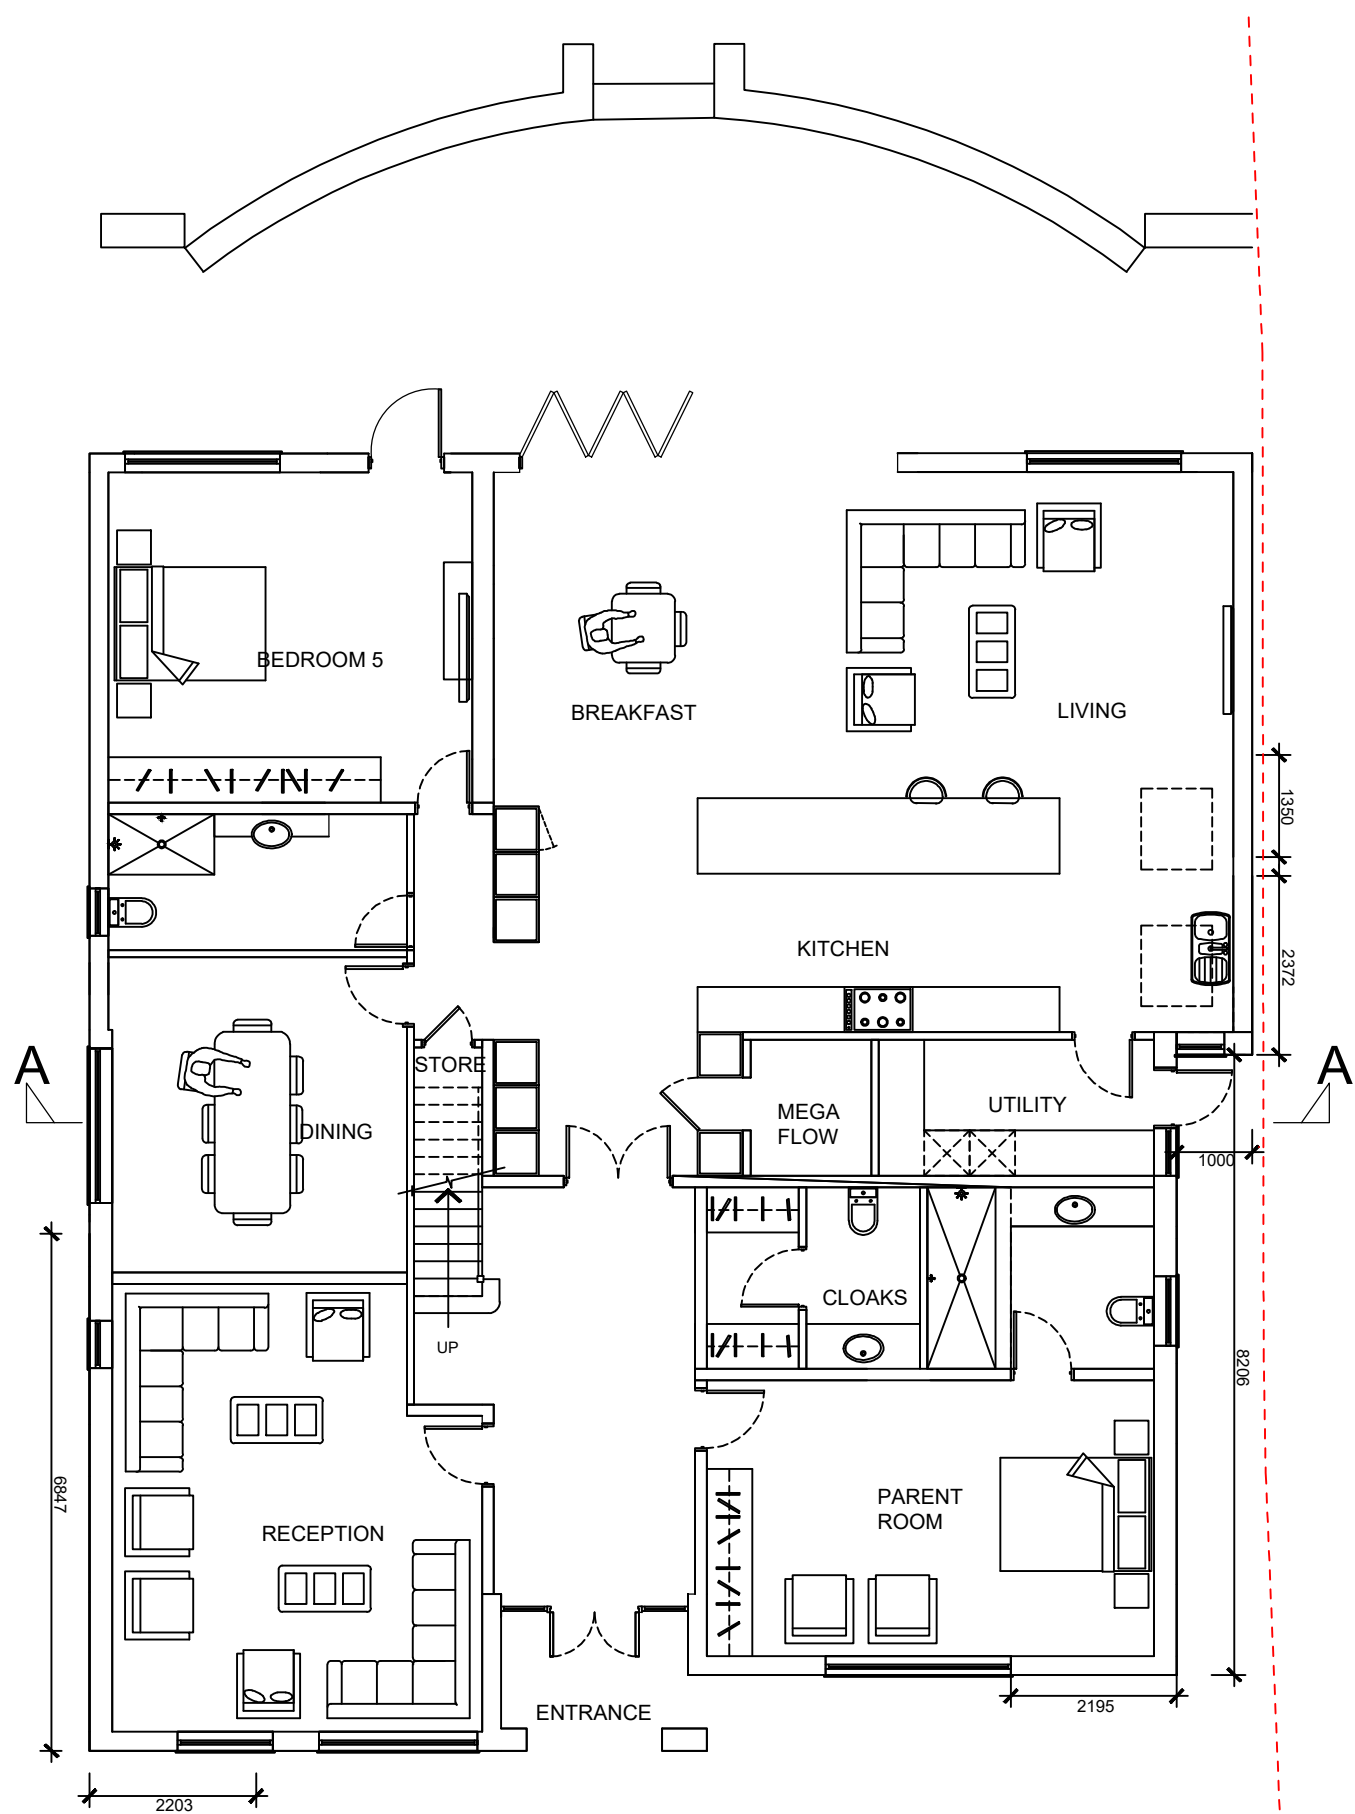


PROPOSED GROUND FLOOR PLAN
SCALE 1:100

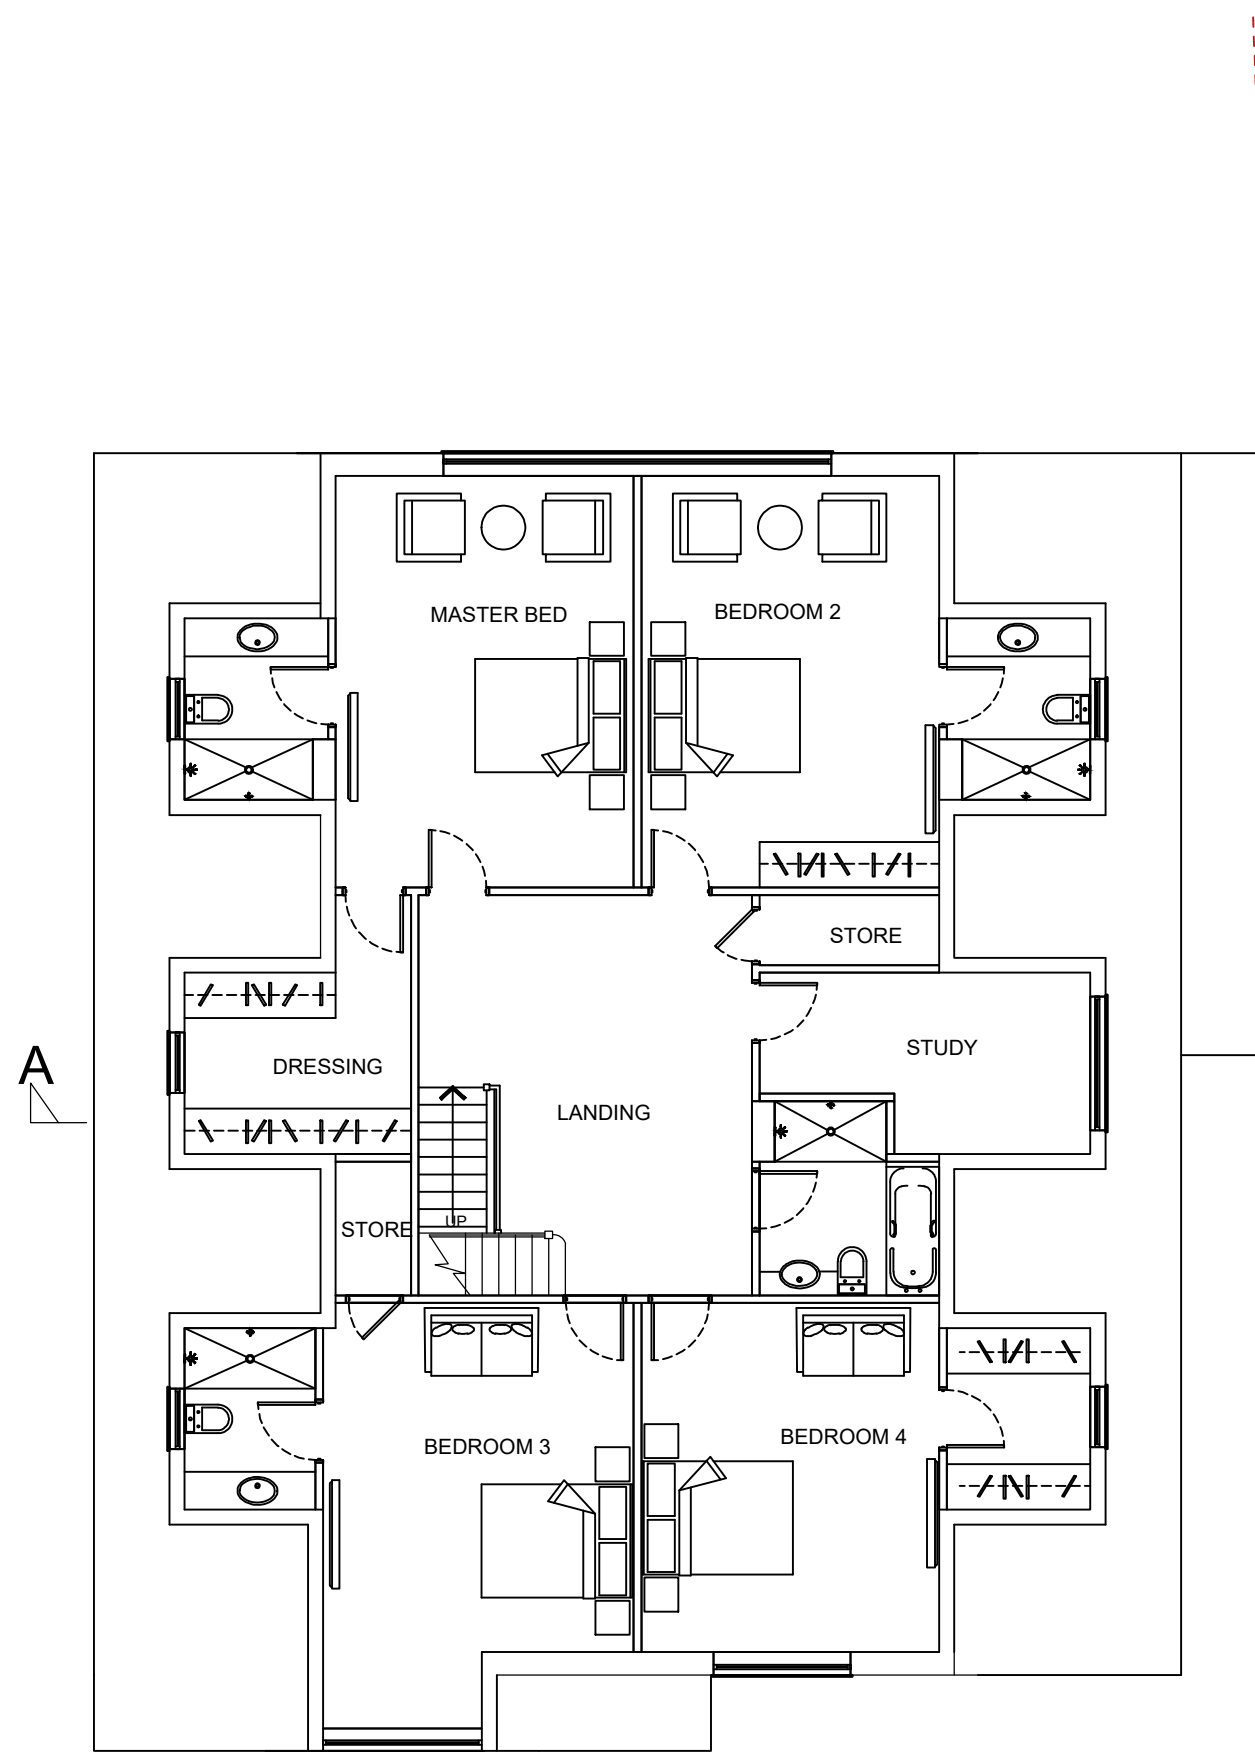


PROPOSED FIRST FLOOR PLAN
SCALE 1:100

NOTE: ALL WINDOWS TO SIDE ELEVATIONS AT FIRST FLOOR LEVEL TO BE OBSCURED AND NON OPENABLE GLAZING ABOVE 1.7M FROM FFL

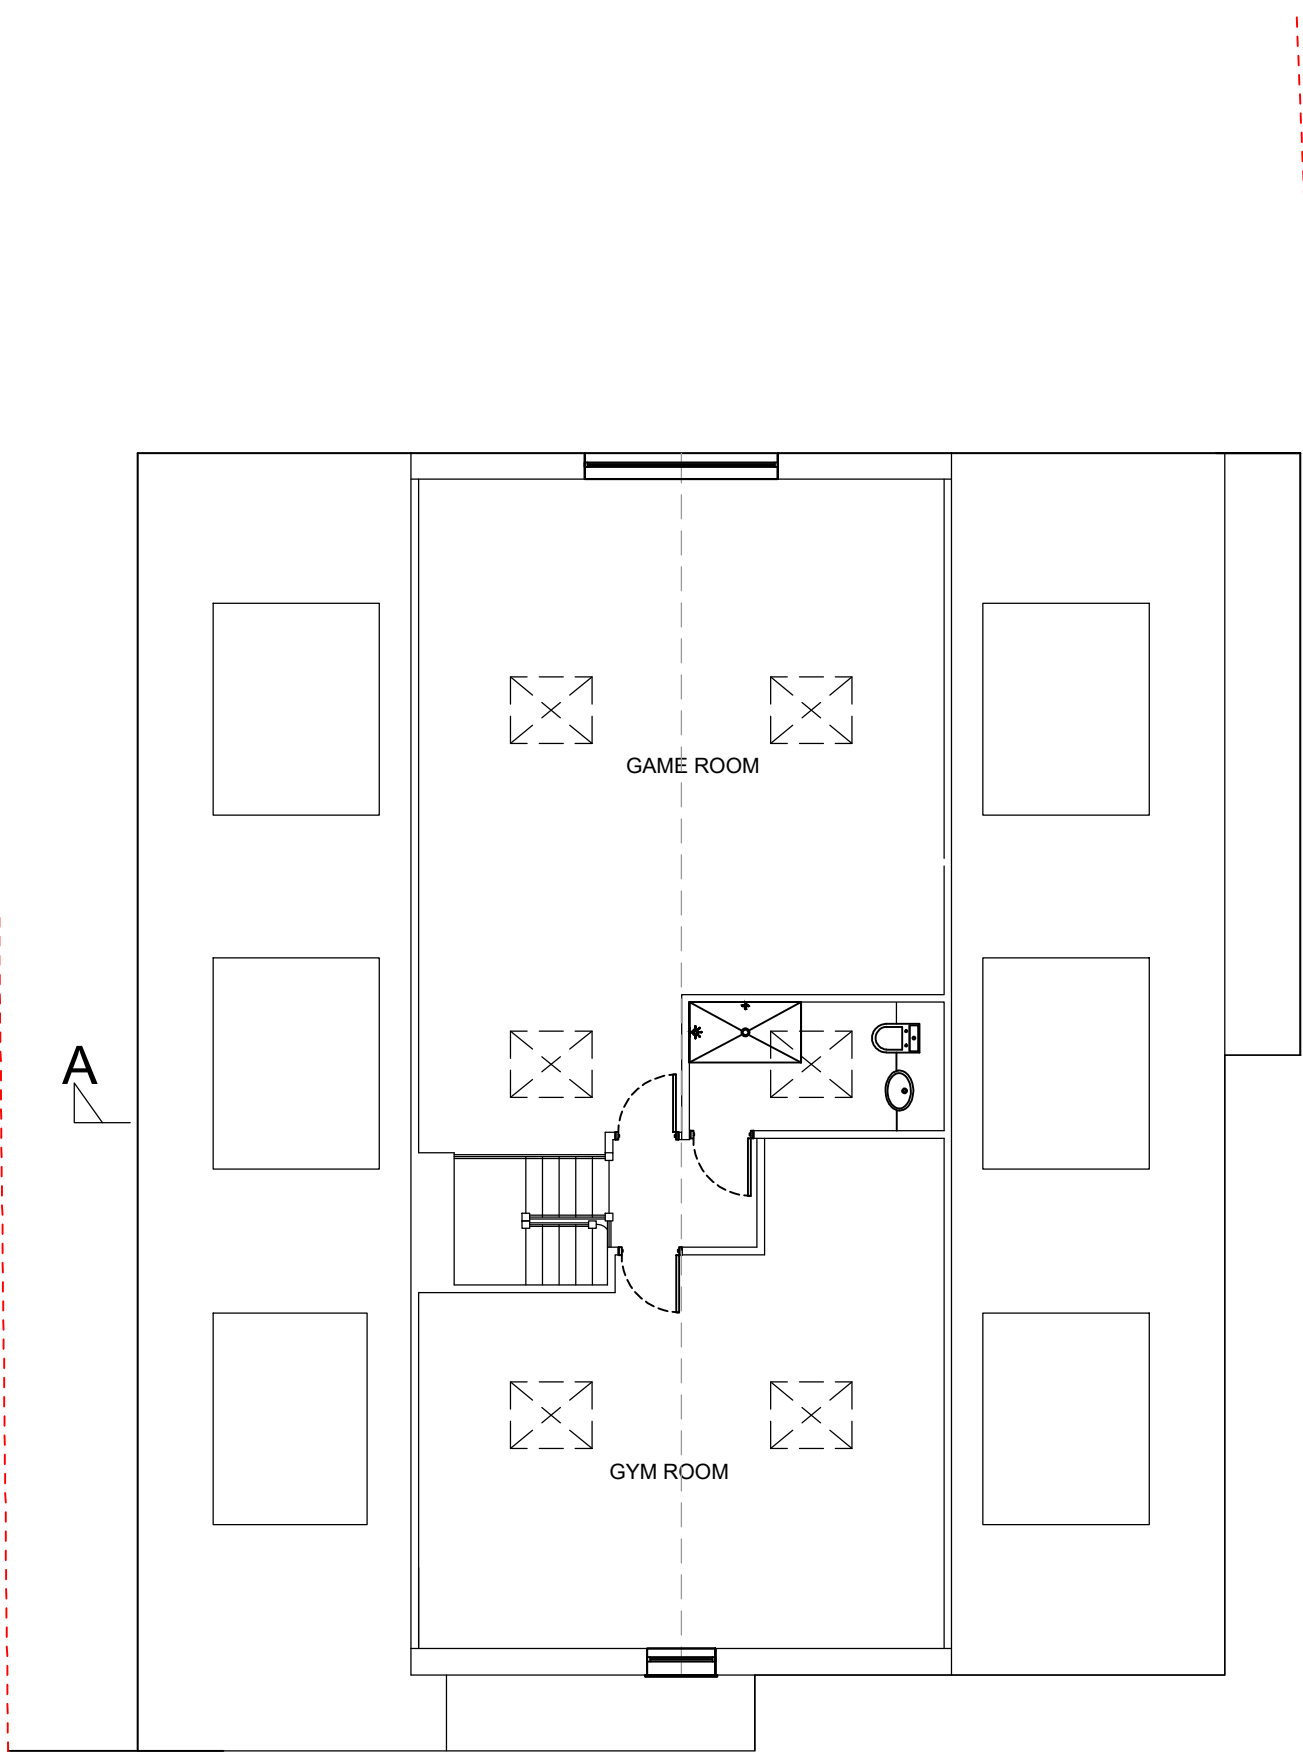


PROPOSED LOFT FLOOR PLAN
SCALE 1:100

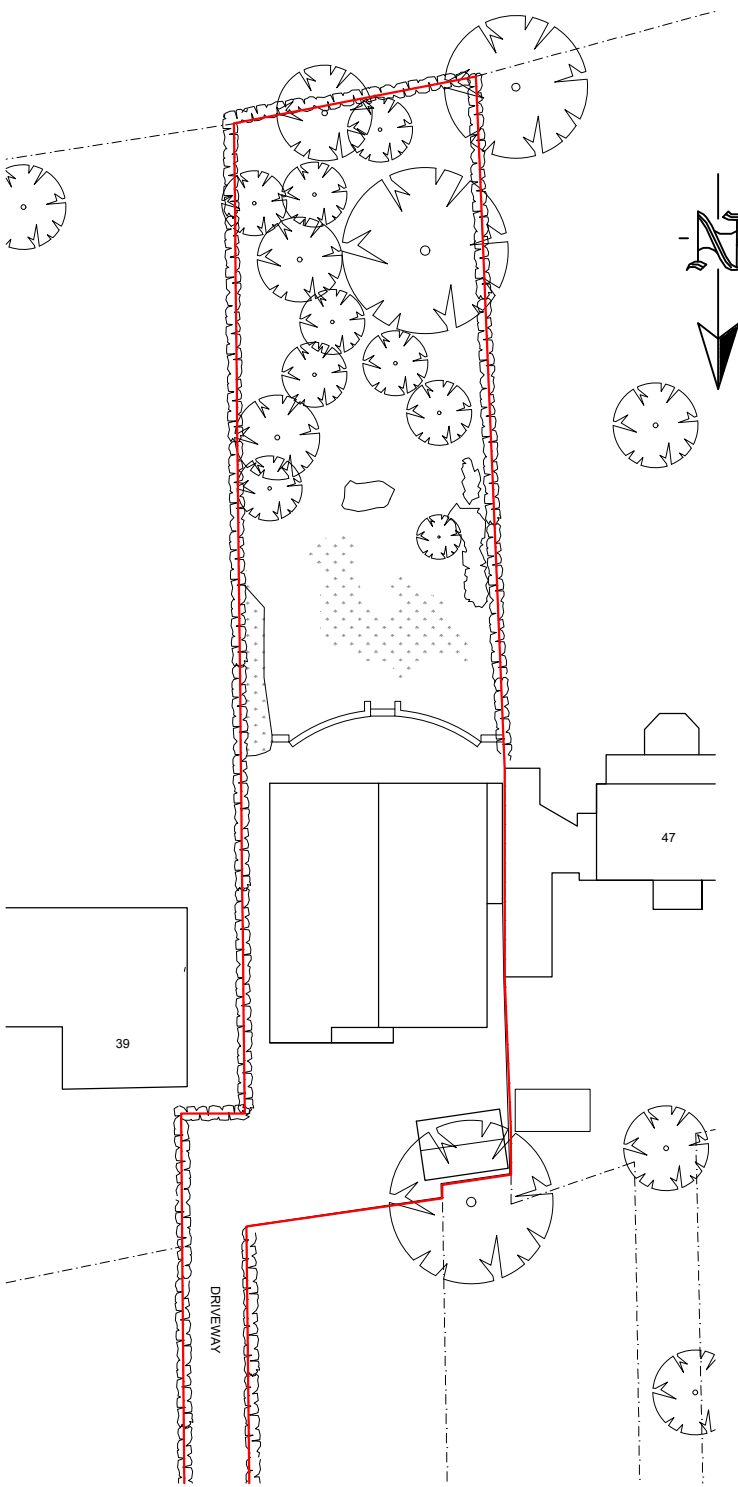

SITE PLAN
SCALE 1:500

43 SWEETCROFT LANE, UXBRIDGE, UB10 9LE

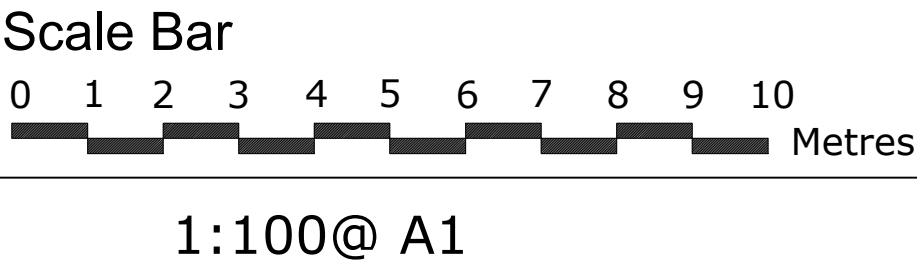

THE GILLETT MACLEOD PARTNERSHIP
Chartered Architects & Town Planning Consultants
1 High Road Old Eastcote Pinner Middlesex HA5 2EW tel. 0208 868 1333

Drg. No. 20/3379/1B
Scale 1:100@A1
Date 02/12/20
Drawn by AK

REVISION	
B	
C	drawer