



EXISTING NORTH ELEVATION
SCALE 1:100



EXISTING EAST ELEVATION
SCALE 1:100




EXISTING SOUTH ELEVATION
SCALE 1:100



EXISTING WEST ELEVATION
SCALE 1:100



APPROVED NORTH ELEVATION
SCALE 1:100

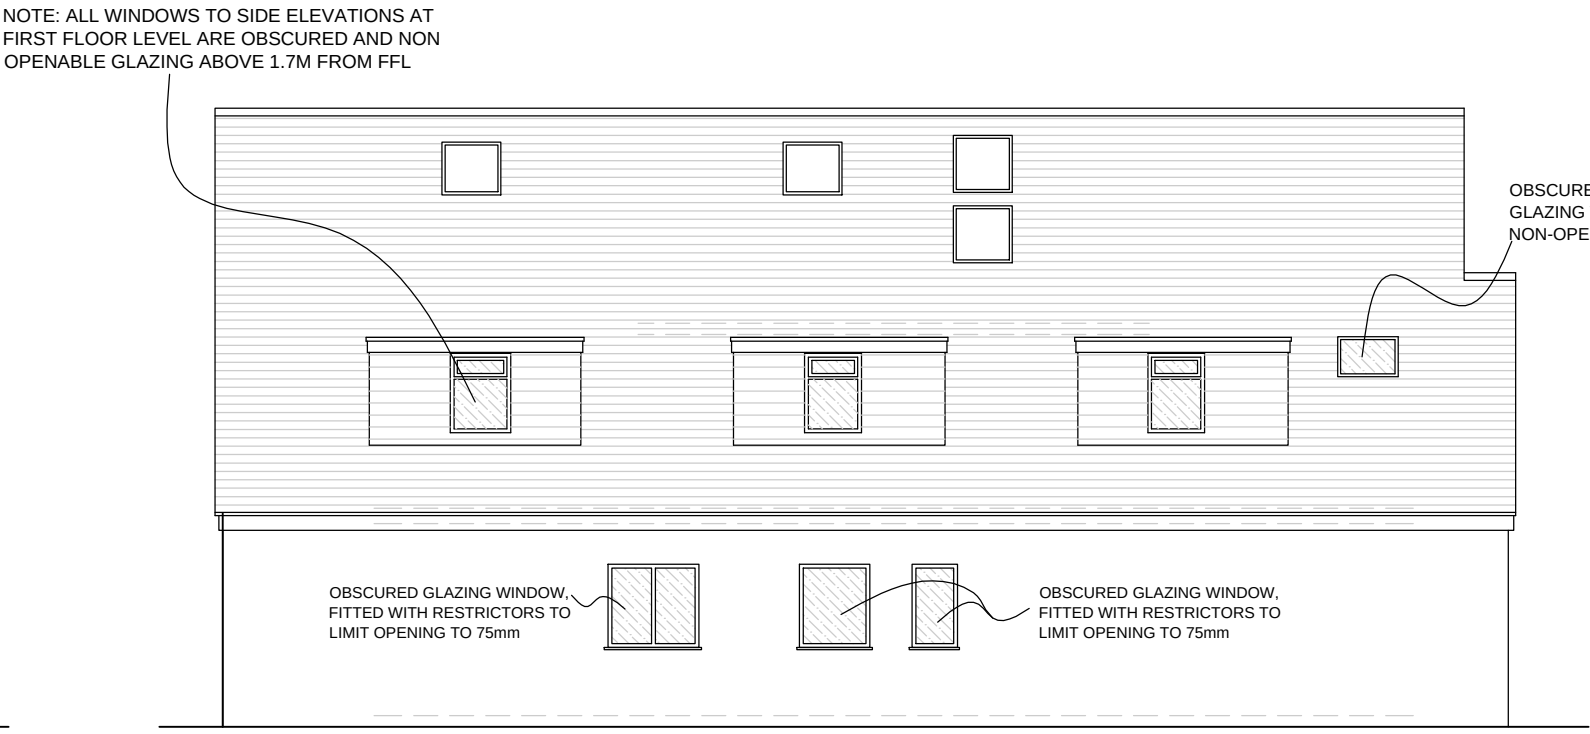


APPROVED EAST ELEVATION
SCALE 1:100




APPROVED SOUTH ELEVATION
SCALE 1:100




APPROVED WEST ELEVATION
SCALE 1:100

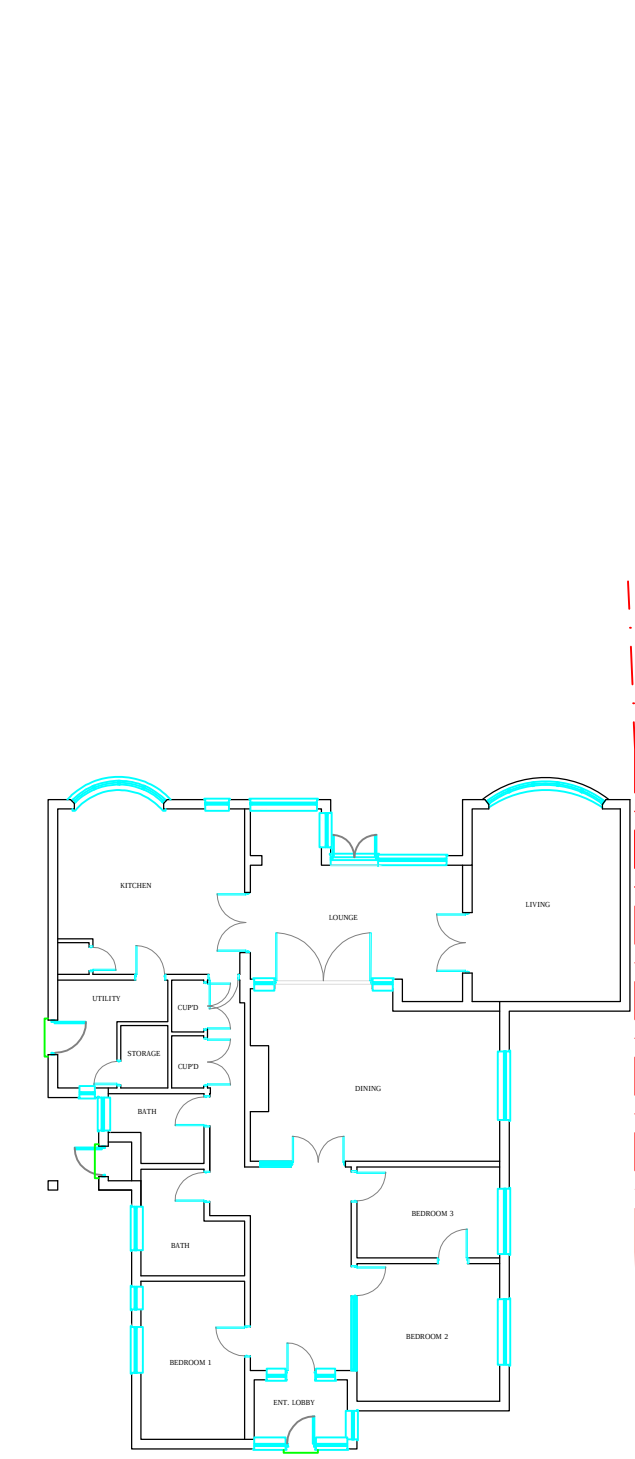


PRE-EXISTING GROUND FLOOR PLAN
SCALE 1:200

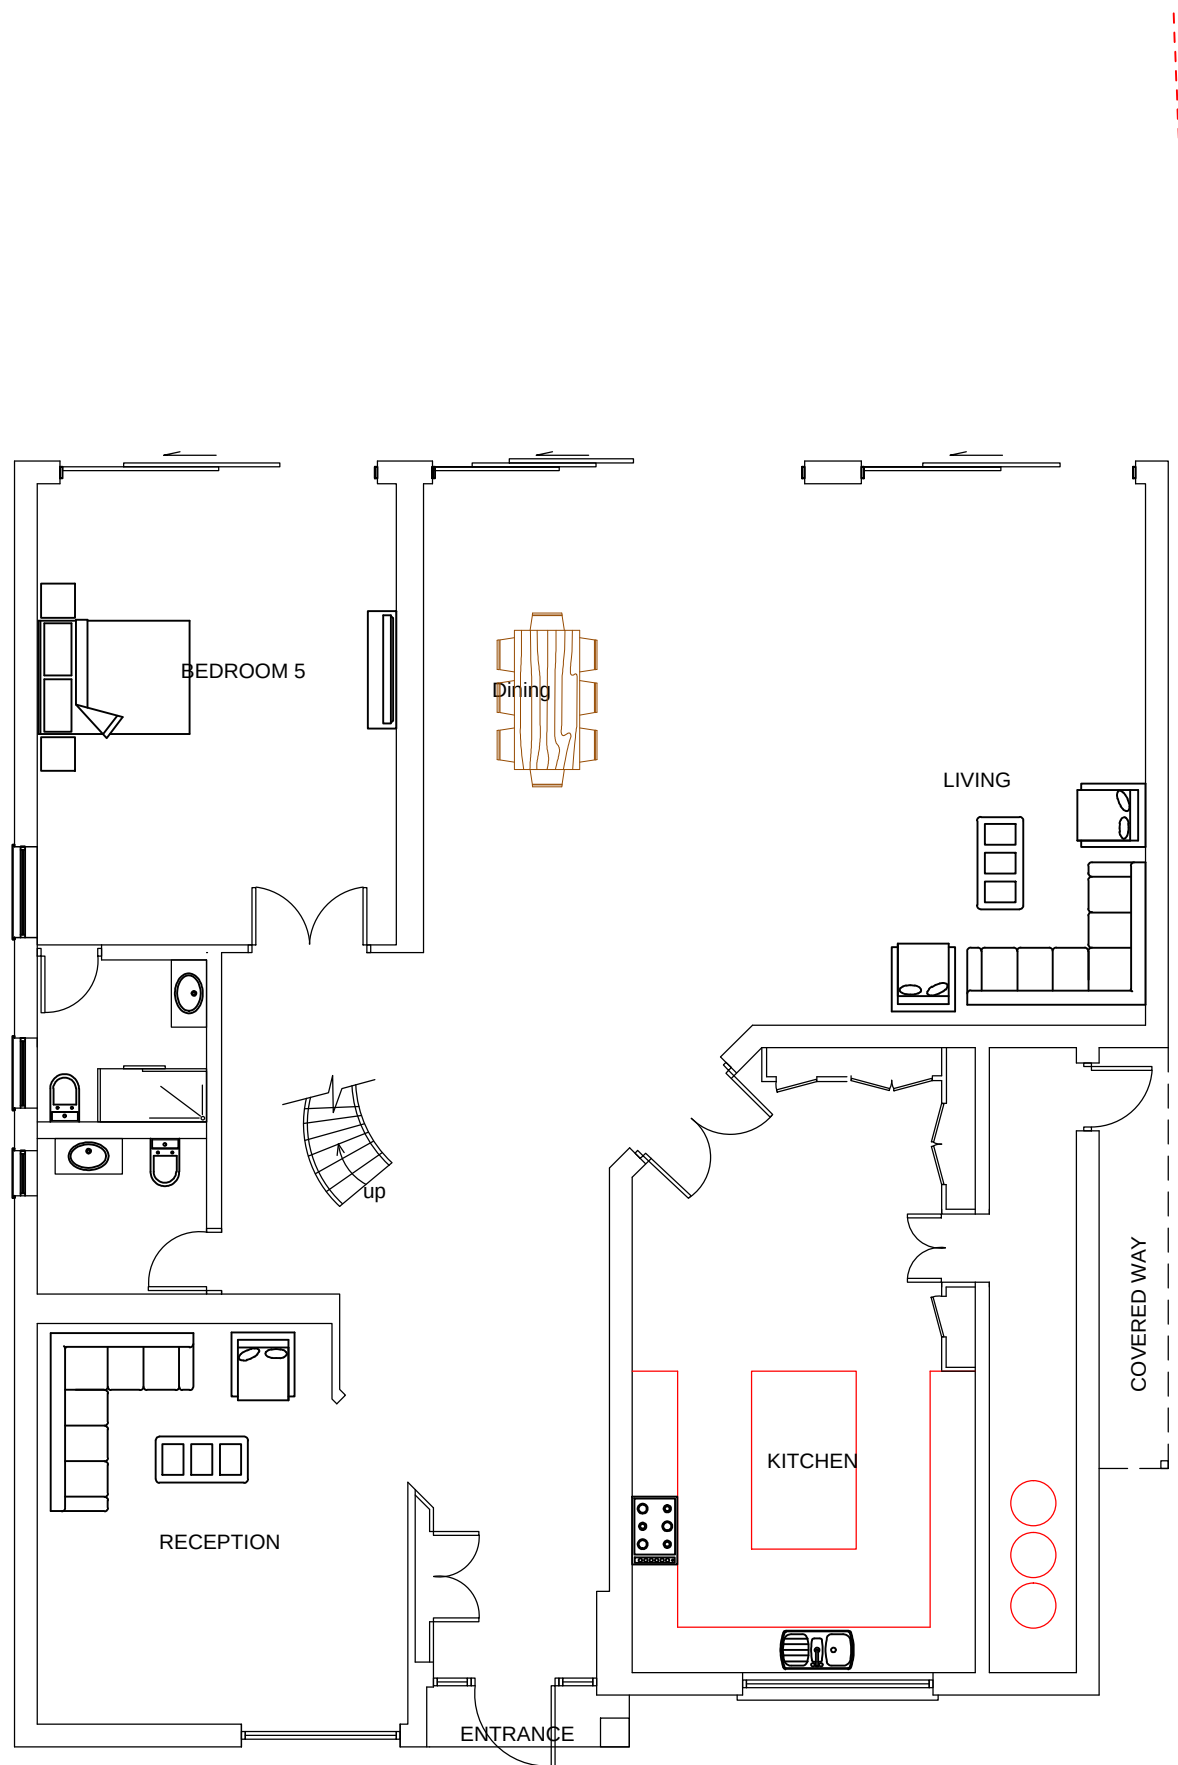


APPROVED GROUND FLOOR PLAN
SCALE 1:100

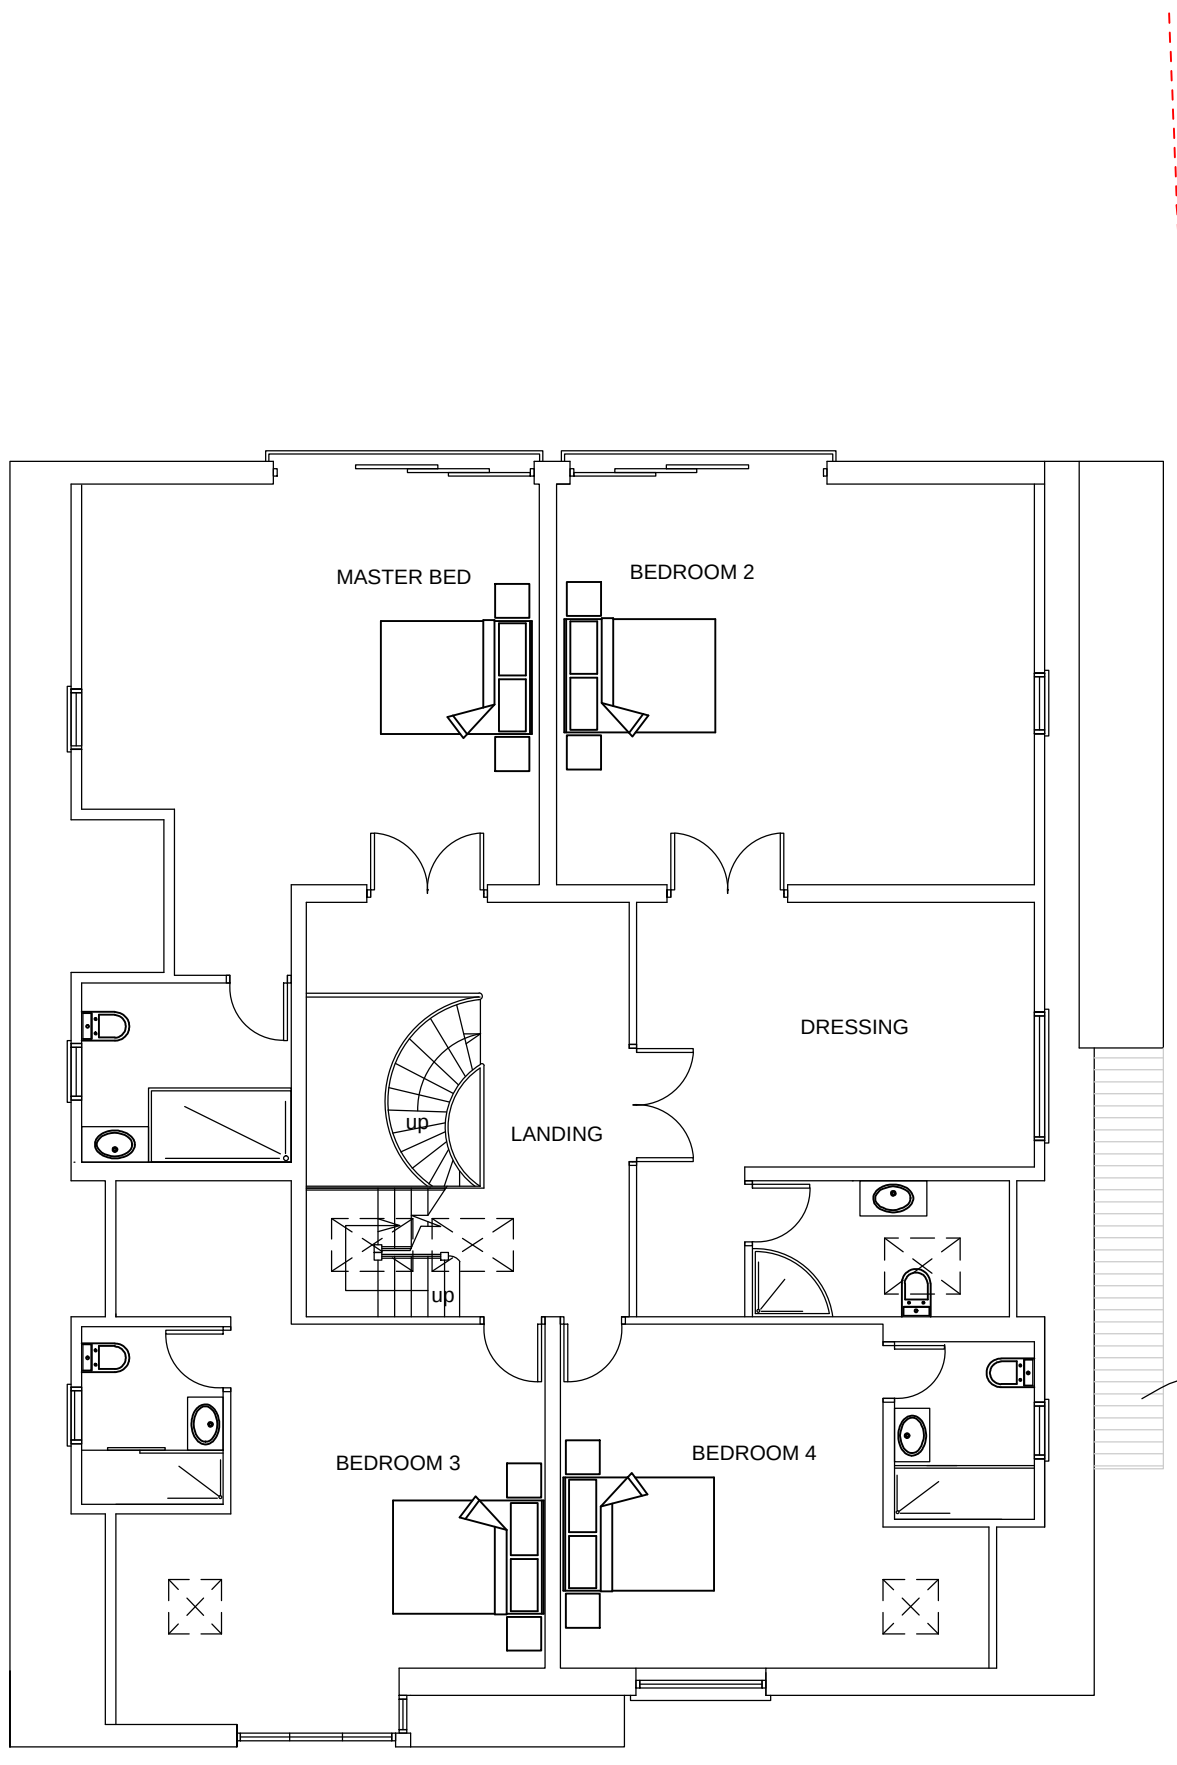

APPROVED FIRST FLOOR PLAN
SCALE 1:100

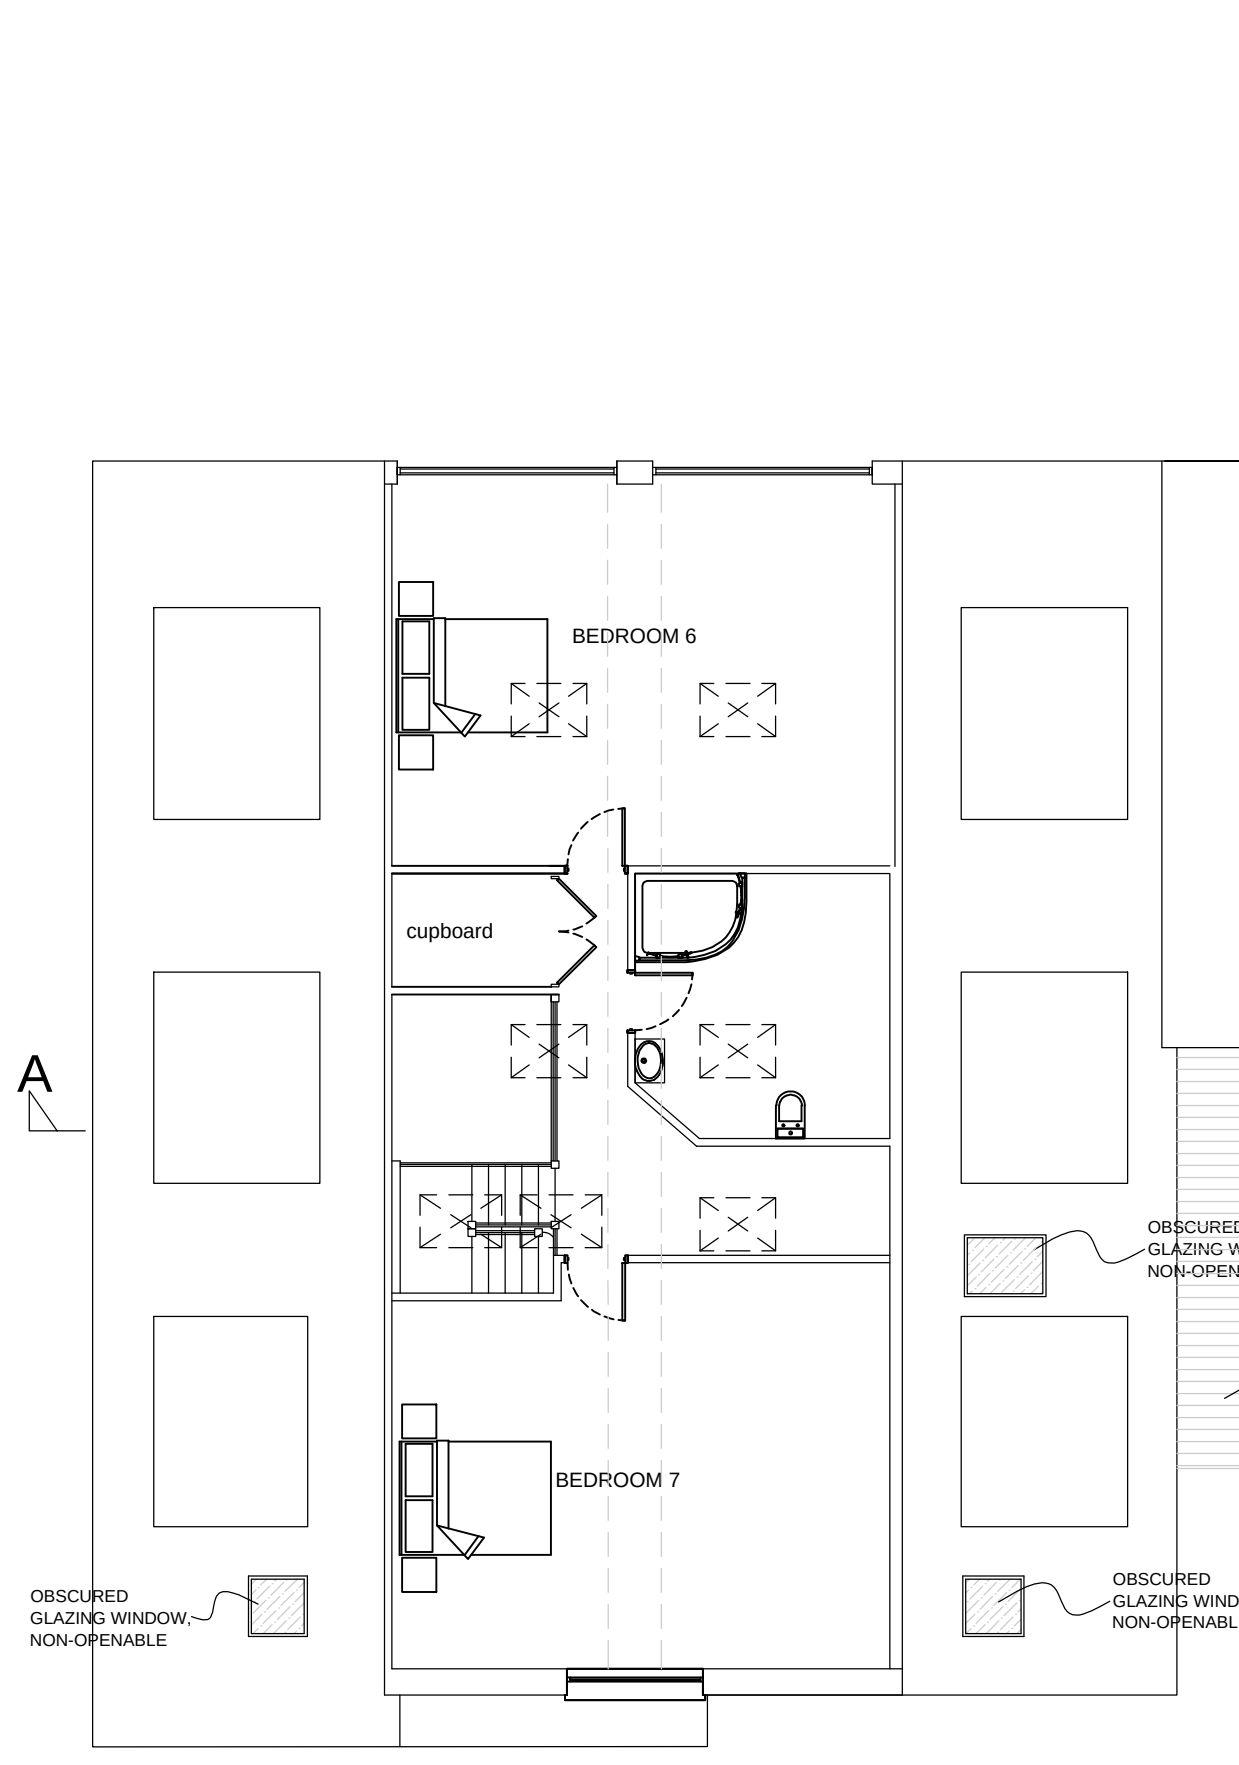


APPROVED LOFT FLOOR PLAN
SCALE 1:100

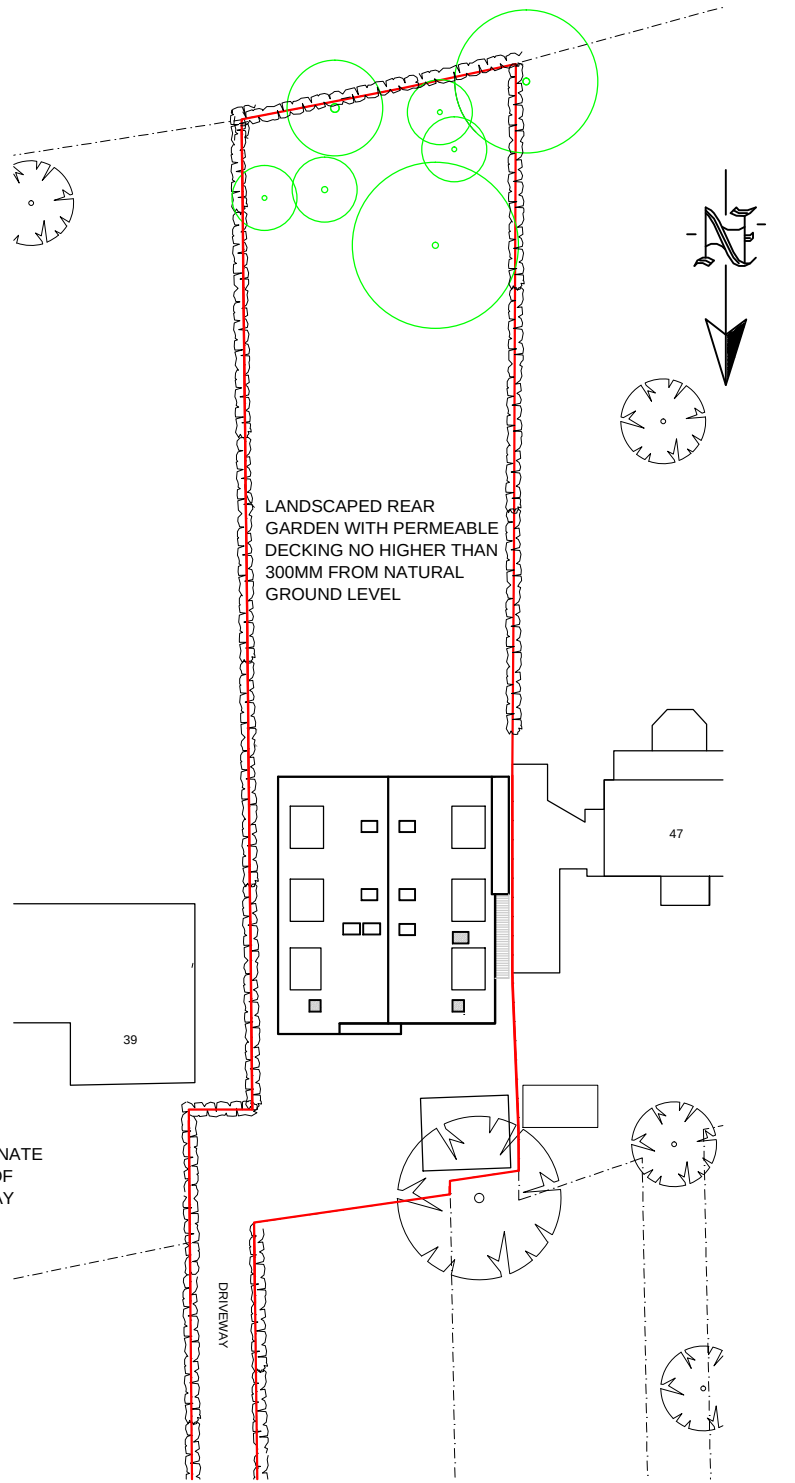

APPROVED SITE PLAN
SCALE 1:500

43 SWEETCROFT LANE, UXBRIDGE, UB10 9LE

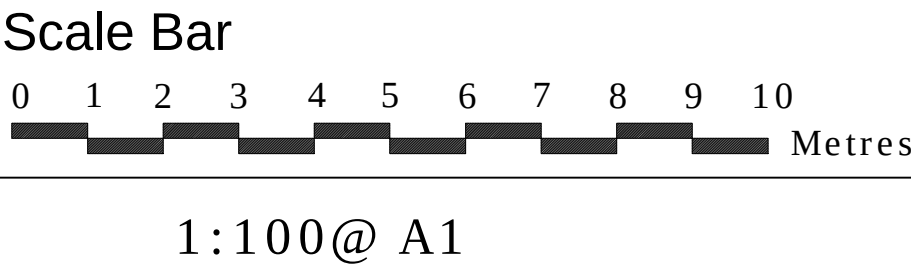

THE GILLETT MACLEOD PARTNERSHIP
Chartered Architects & Town Planning Consultants
1 High Road Old Eastcote Pinner Middlesex HA5 2EW tel. 0208 868 1333

Drg. No. 20/3379/201A
Scale 1:100@A1
Date 23/06/22
Drawn by AK

REVISION
A
(C) drawer