


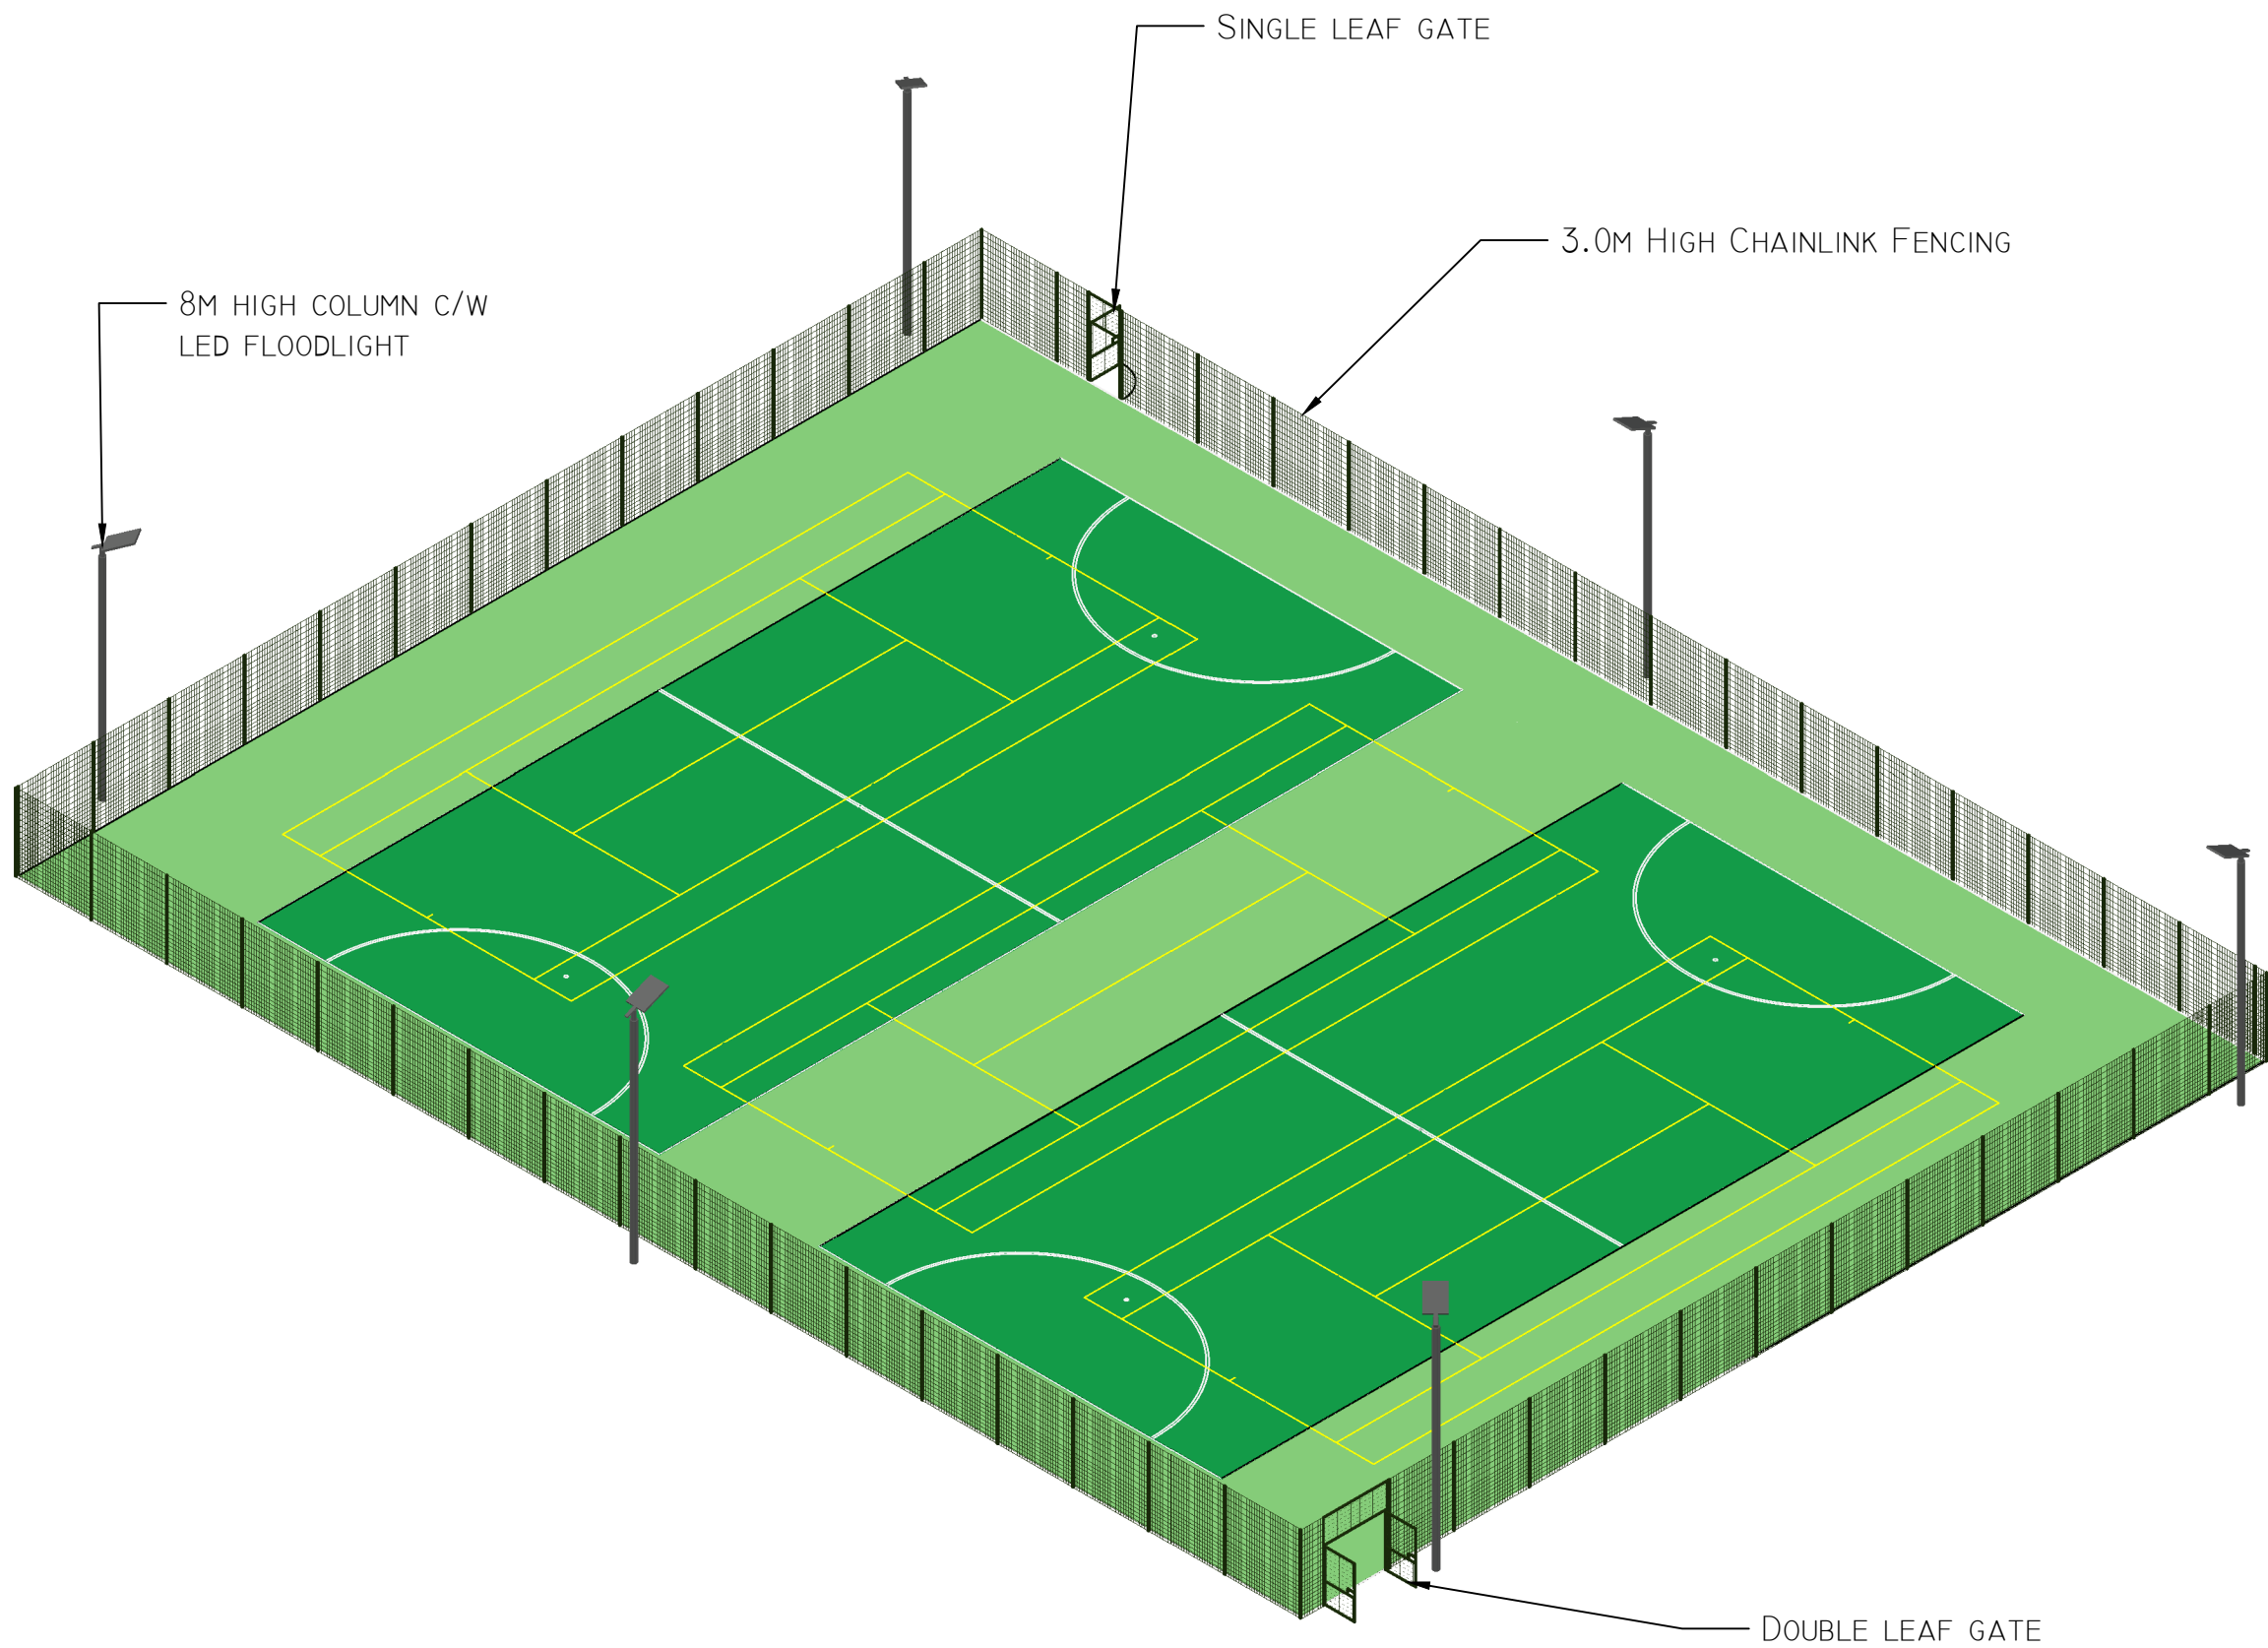

DRAWING NUMBERS EXPLAINED:

SXX-XXX	DWG OR VW	XX-0001.01
Project Number	Software in Which The File Was Saved (DWG or VectorWorks (VW))	Drawing Discipline Drawing Number Revision

DRAWING DISCIPLINES EXPLAINED:

- CS - CROSS SECTIONAL
- DL - DRAINAGE LAYOUT
- ED - EARTHWORKS DESIGN
- EP - ELEVATIONS PLAN
- FP - FENCING PLAN
- IP - ISOMETRIC PLAN
- LM - LINE MARKING
- LP - LOCATION PLAN
- SP - SITE PLAN
- BP - BLOCK PLAN
- TM - TRAFFIC MANAGEMENT
- TS - TOPOGRAPHICAL SURVEY
- CP - CONSTRUCTION PLAN

LEGEND

REV 02.	16/04/2021	RESCALE OF DRAWING. AC.
REV 01.	14/04/2021	ORIGINAL ISSUE. AC.
ALL DIMENSIONS TO BE CHECKED ON SITE PRIOR TO WORK COMMENCING. DO NOT SCALE FROM THIS DRAWING. THIS DRAWING IS COPYRIGHT BY S&C SLATTER LIMITED. DO NOT COPY, RE-PRINT OR RE-USE WITHOUT PERMISSION.		
PROJECT TITLE		
IMPERIAL COLLEGE		
DRAWING TITLE		
ELEVATION PLAN		
 SPORTS CONSTRUCTION SPECIALISTS		
STEPHEN'S YARD, ENBORNE, NEWBURY, BERKSHIRE, RG20 0HA TEL: 01635 345210 WWW.SANDSLATTER.COM		
DR. No.	(ORIGINAL RETAINED BY S&C SLATTER LTD) S20-261/DWG/IP0001	REV 02
PR. No.	S20-261	
SCALE	1:200_A3	DRAWN AC CHECKED MT