


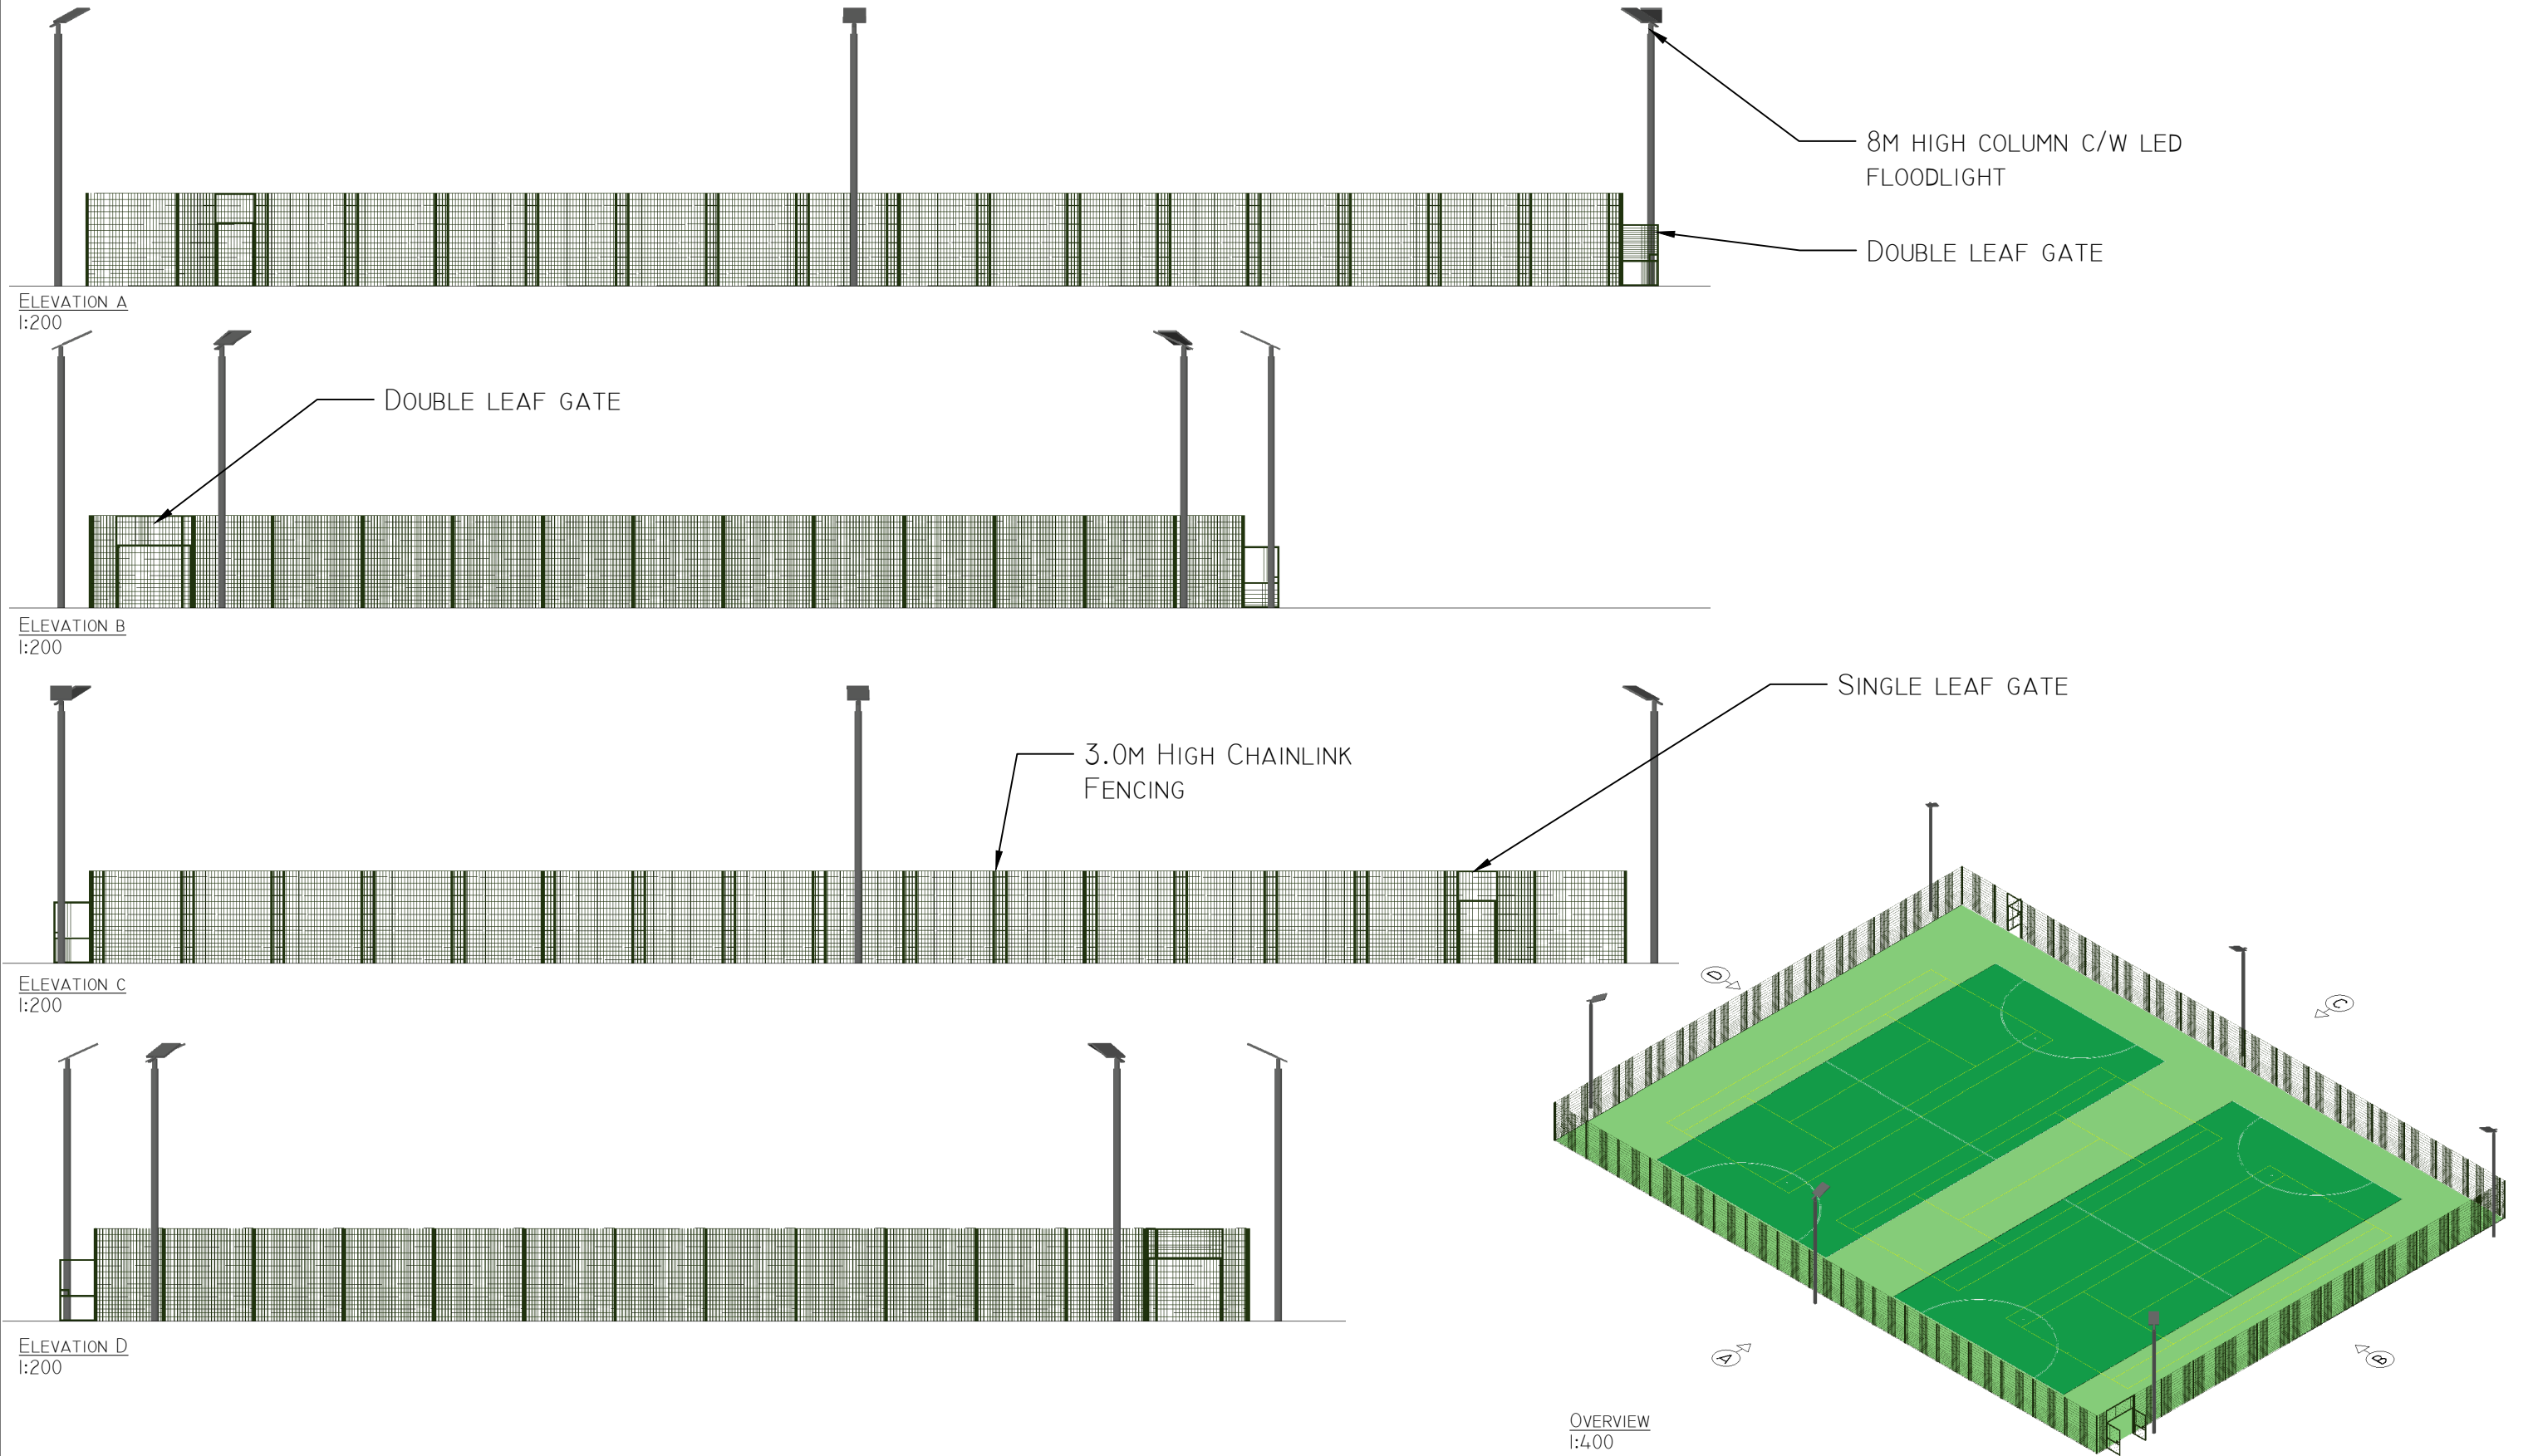

DRAWING NUMBERS EXPLAINED: SXX-XXX / DWG OR VW / XX-0001.01 Project NumberSoftware in Which The File Has Been Created - AutoCAD or VectorWorks (VW)Drawing DisciplineDrawing NumberRevision		DRAWING DISCIPLINES EXPLAINED: CS - CROSS SECTIONAL DL - DRAINAGE LAYOUT ED - EARTHWORKS DESIGN EP - ELEVATIONS PLAN FP - FENCING PLAN IP - ISOMETRIC PLAN LM - LINE MARKING LP - LOCATION PLAN SP - SITE PLAN BP - BLOCK PLAN TM - TRAFFIC MANAGEMENT TS - TOPOGRAPHICAL SURVEY CP - CONSTRUCTION PLAN		LEGEND		ALL DIMENSIONS TO BE CHECKED ON SITE PRIOR TO WORK COMMENCING. DO NOT SCALE FROM THIS DRAWING. THIS DRAWING IS COPYRIGHT BY S&C SLATTER LIMITED. DO NOT COPY, RE-PRINT OR RE-USE WITHOUT PERMISSION.		S&C SLATTER SPORTS CONSTRUCTION SPECIALISTS	
						PROJECT TITLE		STEPHEN'S YARD, ENBORNE, NEWBURY, BERKSHIRE, RG20 0HA	
						IMPERIAL COLLEGE		TEL: 01635 345210 www.sandcslatter.com	
						DRAWING TITLE		S20-261/DWG/IP0002	
						ELEVATION PLAN		PR. No. S20-261	
						SCALE		AS SHOWN	MT
						DRAWN		AC	CHECKED
						REV 01, 16/04/2021		ORIGINAL ISSUE. AC.	