


PROPOSED MATERIALS
WALLS: GREY METAL WALL CLADDING
ROOF: GREY SINGLE PLY MEMBRANE

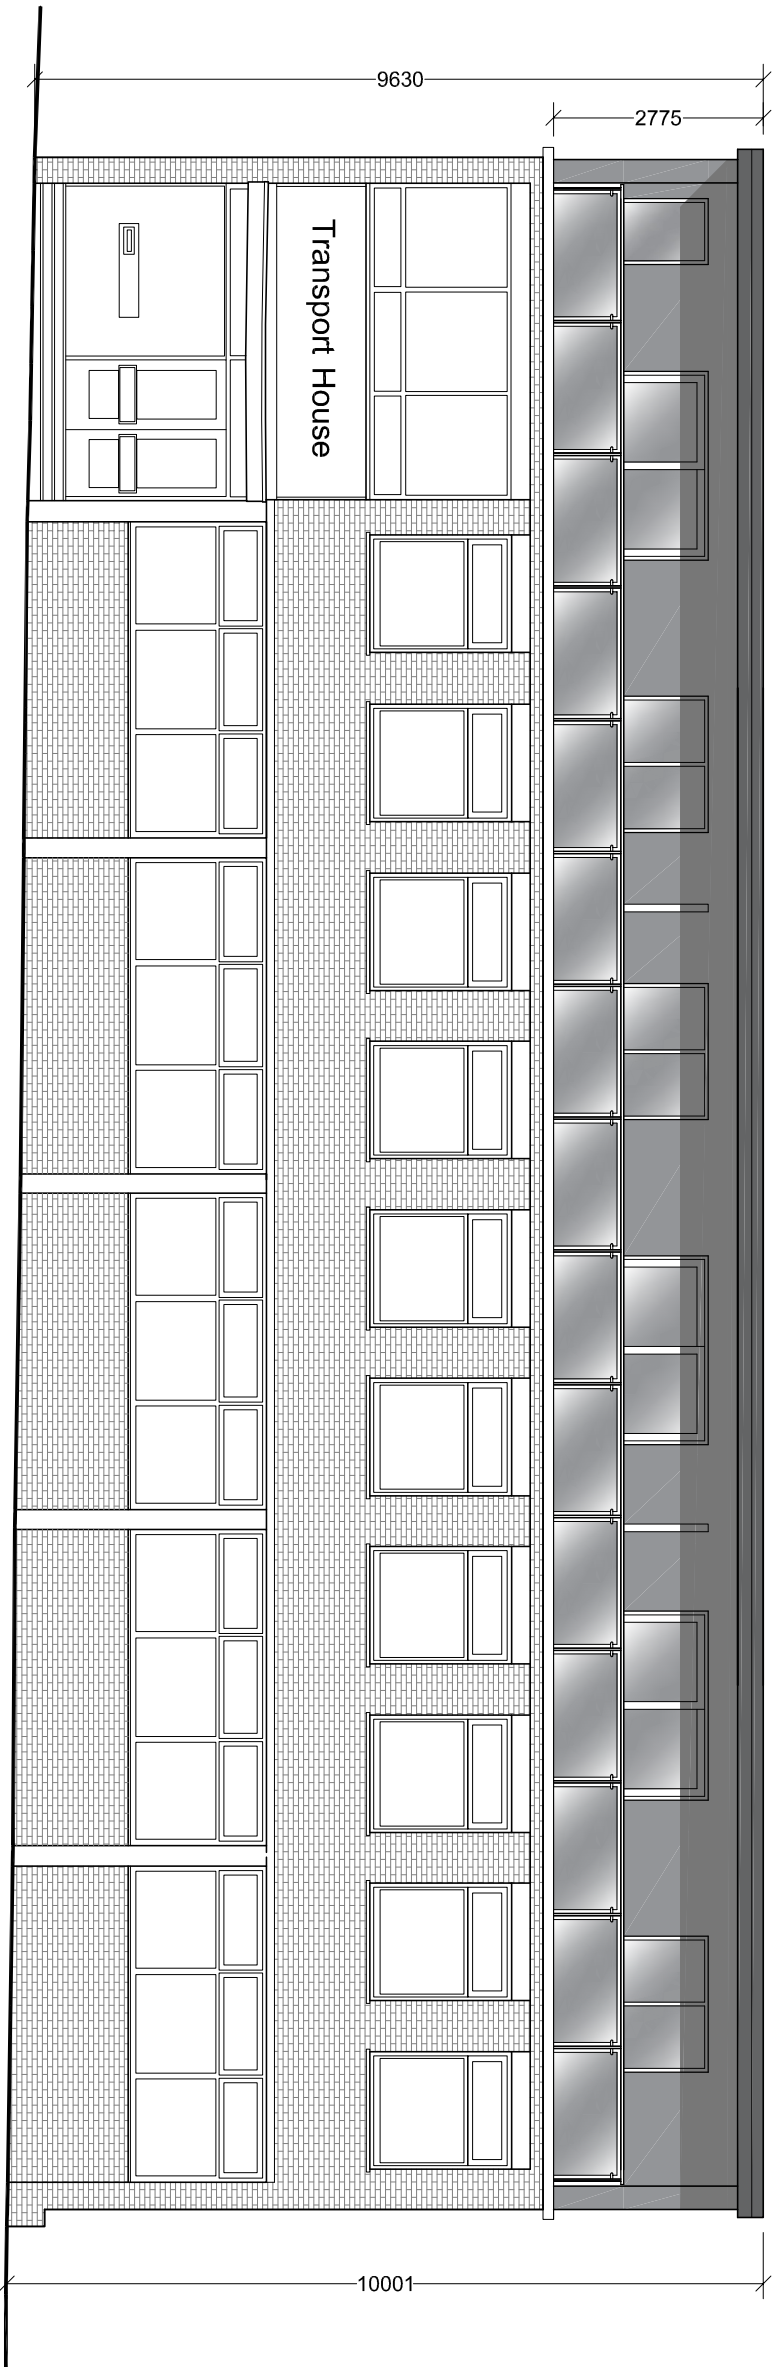

SOUTH ELEVATION



MATERIALS	DEC 2020	C
DIMENSIONS	JUL 2020	B
FLOOR LAYOUT	JUL 2020	A
AMENDMENTS	DATE	REV

Dimensions, areas and levels where given are only approximate and subject to site survey. All dimensions are to be checked on site. The client/consultant shall be responsible for checking dimensions and any discrepancies or variations are to be notified to the architect before the drawing is used for construction. The architect is not liable for any errors or omissions in the drawings.



bernard murray design
chartered architect

WWW.BMURRAYDESIGN.CO.UK
78 BRIDGE ROAD, UXBRIDGE, MIDDLESEX UB8 3QW
TEL: 07888 471714 EMAIL: BMURRAYDESIGN@YAHOO.CO.UK

PROJECT
TRANSPORT HOUSE
HILLINGDON
UB10 0LY

CLIENT
MR CM CHAYA

DRAWING
PROPOSED ELEVATIONS

SCALE	1:100 @ A3	DRAWING NUMBER	REV.
DATE	JUL 2020	1134-03	C
DRAWN	BM		

WEST ELEVATION

