


PROPOSED MATERIALS
WALLS: GREY METAL WALL CLADDING
ROOF: GREY SINGLE PLY MEMBRANE

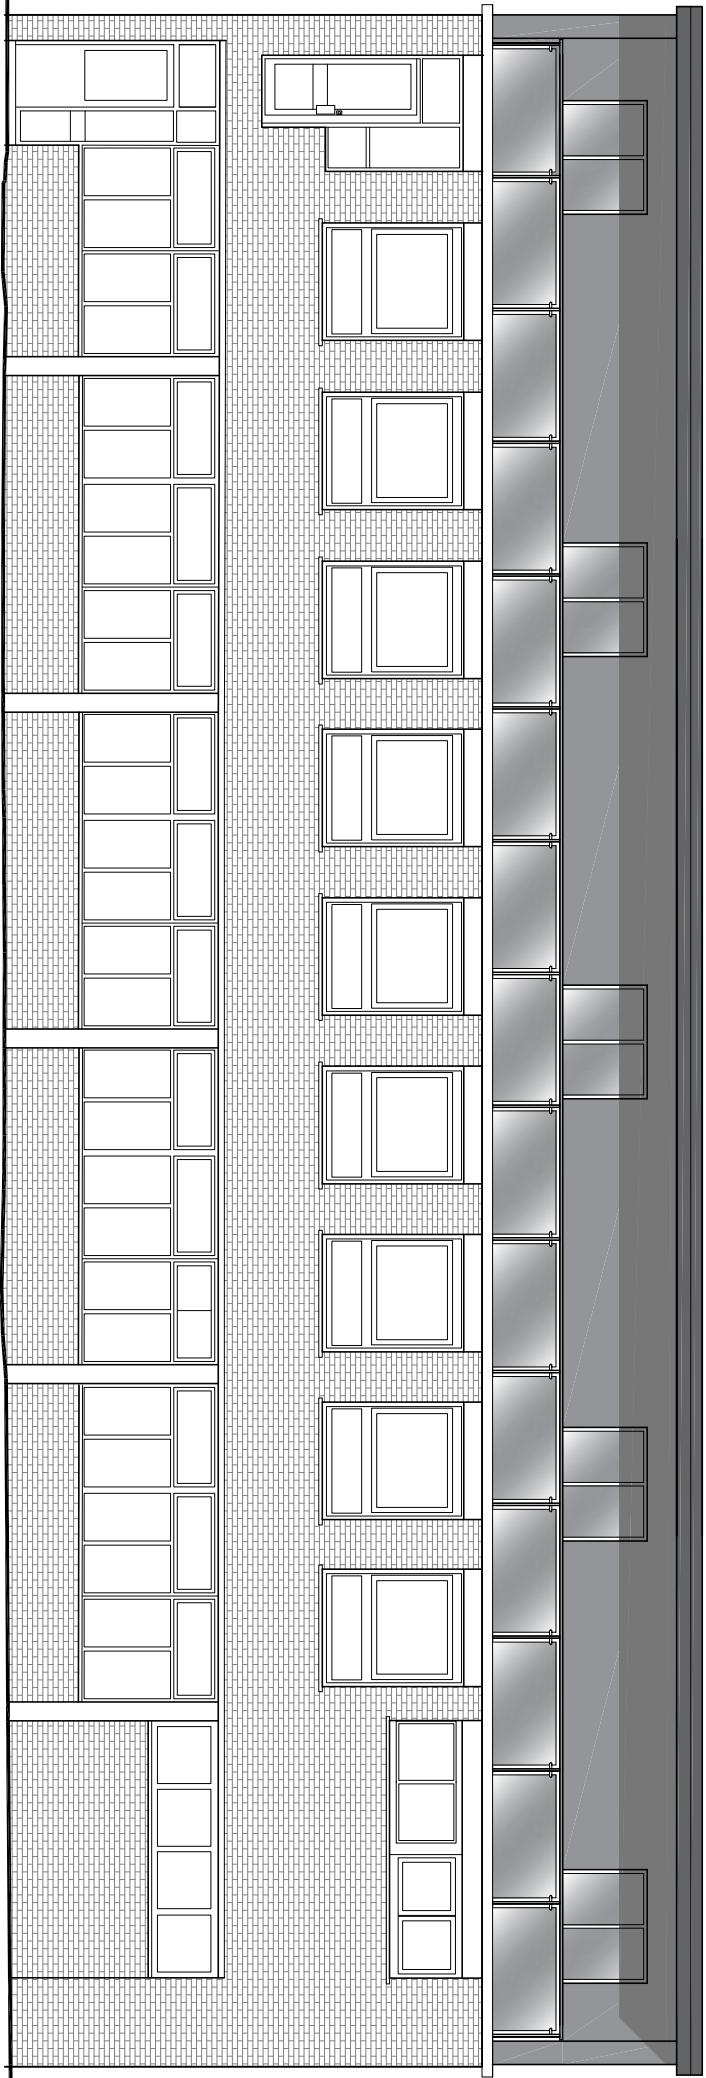

NORTH ELEVATION



MATERIALS	DEC 2020	C
MATERIALS	JUL 2020	B
FLOOR LAYOUT	JUL 2020	A
AMENDMENTS	DATE	REV.

MATERIALS	DEC 2020	C
MATERIALS	JUL 2020	B
FLOOR LAYOUT	JUL 2020	A
AMENDMENTS	DATE	REV.

Dimensions, areas and levels where given are only approximate and subject to site survey. All dimensions are to be checked on site. Figured dimensions only are to be taken from this drawing. This drawing is to be read in conjunction with all relevant consultants' order specifications drawings/ documents and any discrepancies or variations are to be noted by the architect before the affected work commences. This drawing is copyright and remains the property of the Architects.



bernard murray design
chartered architect

WWW.BMURRAYDESIGN.CO.UK
8 BRIDGE ROAD, UXBRIDGE, MIDDLESEX UB82QW
TEL: 07958 471714 EMAIL: BMURRAYDESIGN@YAHOO.CO.UK

PROJECT
TRANSPORT HOUSE
HILLINGDON
UB10 0LY

CLIENT
MR CM CHHAYA

**DRAWING
PROPOSED ELEVATIONS**

SCALE	1:100 @ A3	DRAWING NUMBER	REV.
DATE	JUL 2020	1134-04	C
DRAWN	BM		

SCALE	1:100 @ A3	DRAWING NUMBER	REV.
DATE	JUL 2020	1134-04	C
DRAWN	BM		