


|                |          |      |
|----------------|----------|------|
| PAVING         | DEC 2020 | B    |
| PARKING LAYOUT | AUG 2020 | A    |
| AMENDMENTS     | DATE     | REV. |

Dimensions, areas and levels where given are only approximate and subject to site survey. All dimensions are to be checked on site. The client, consultant, client's architect, planning authorities and any other parties are to be notified by the architect before the drawing is submitted. The architect is not responsible for the accuracy of the information provided by the client.

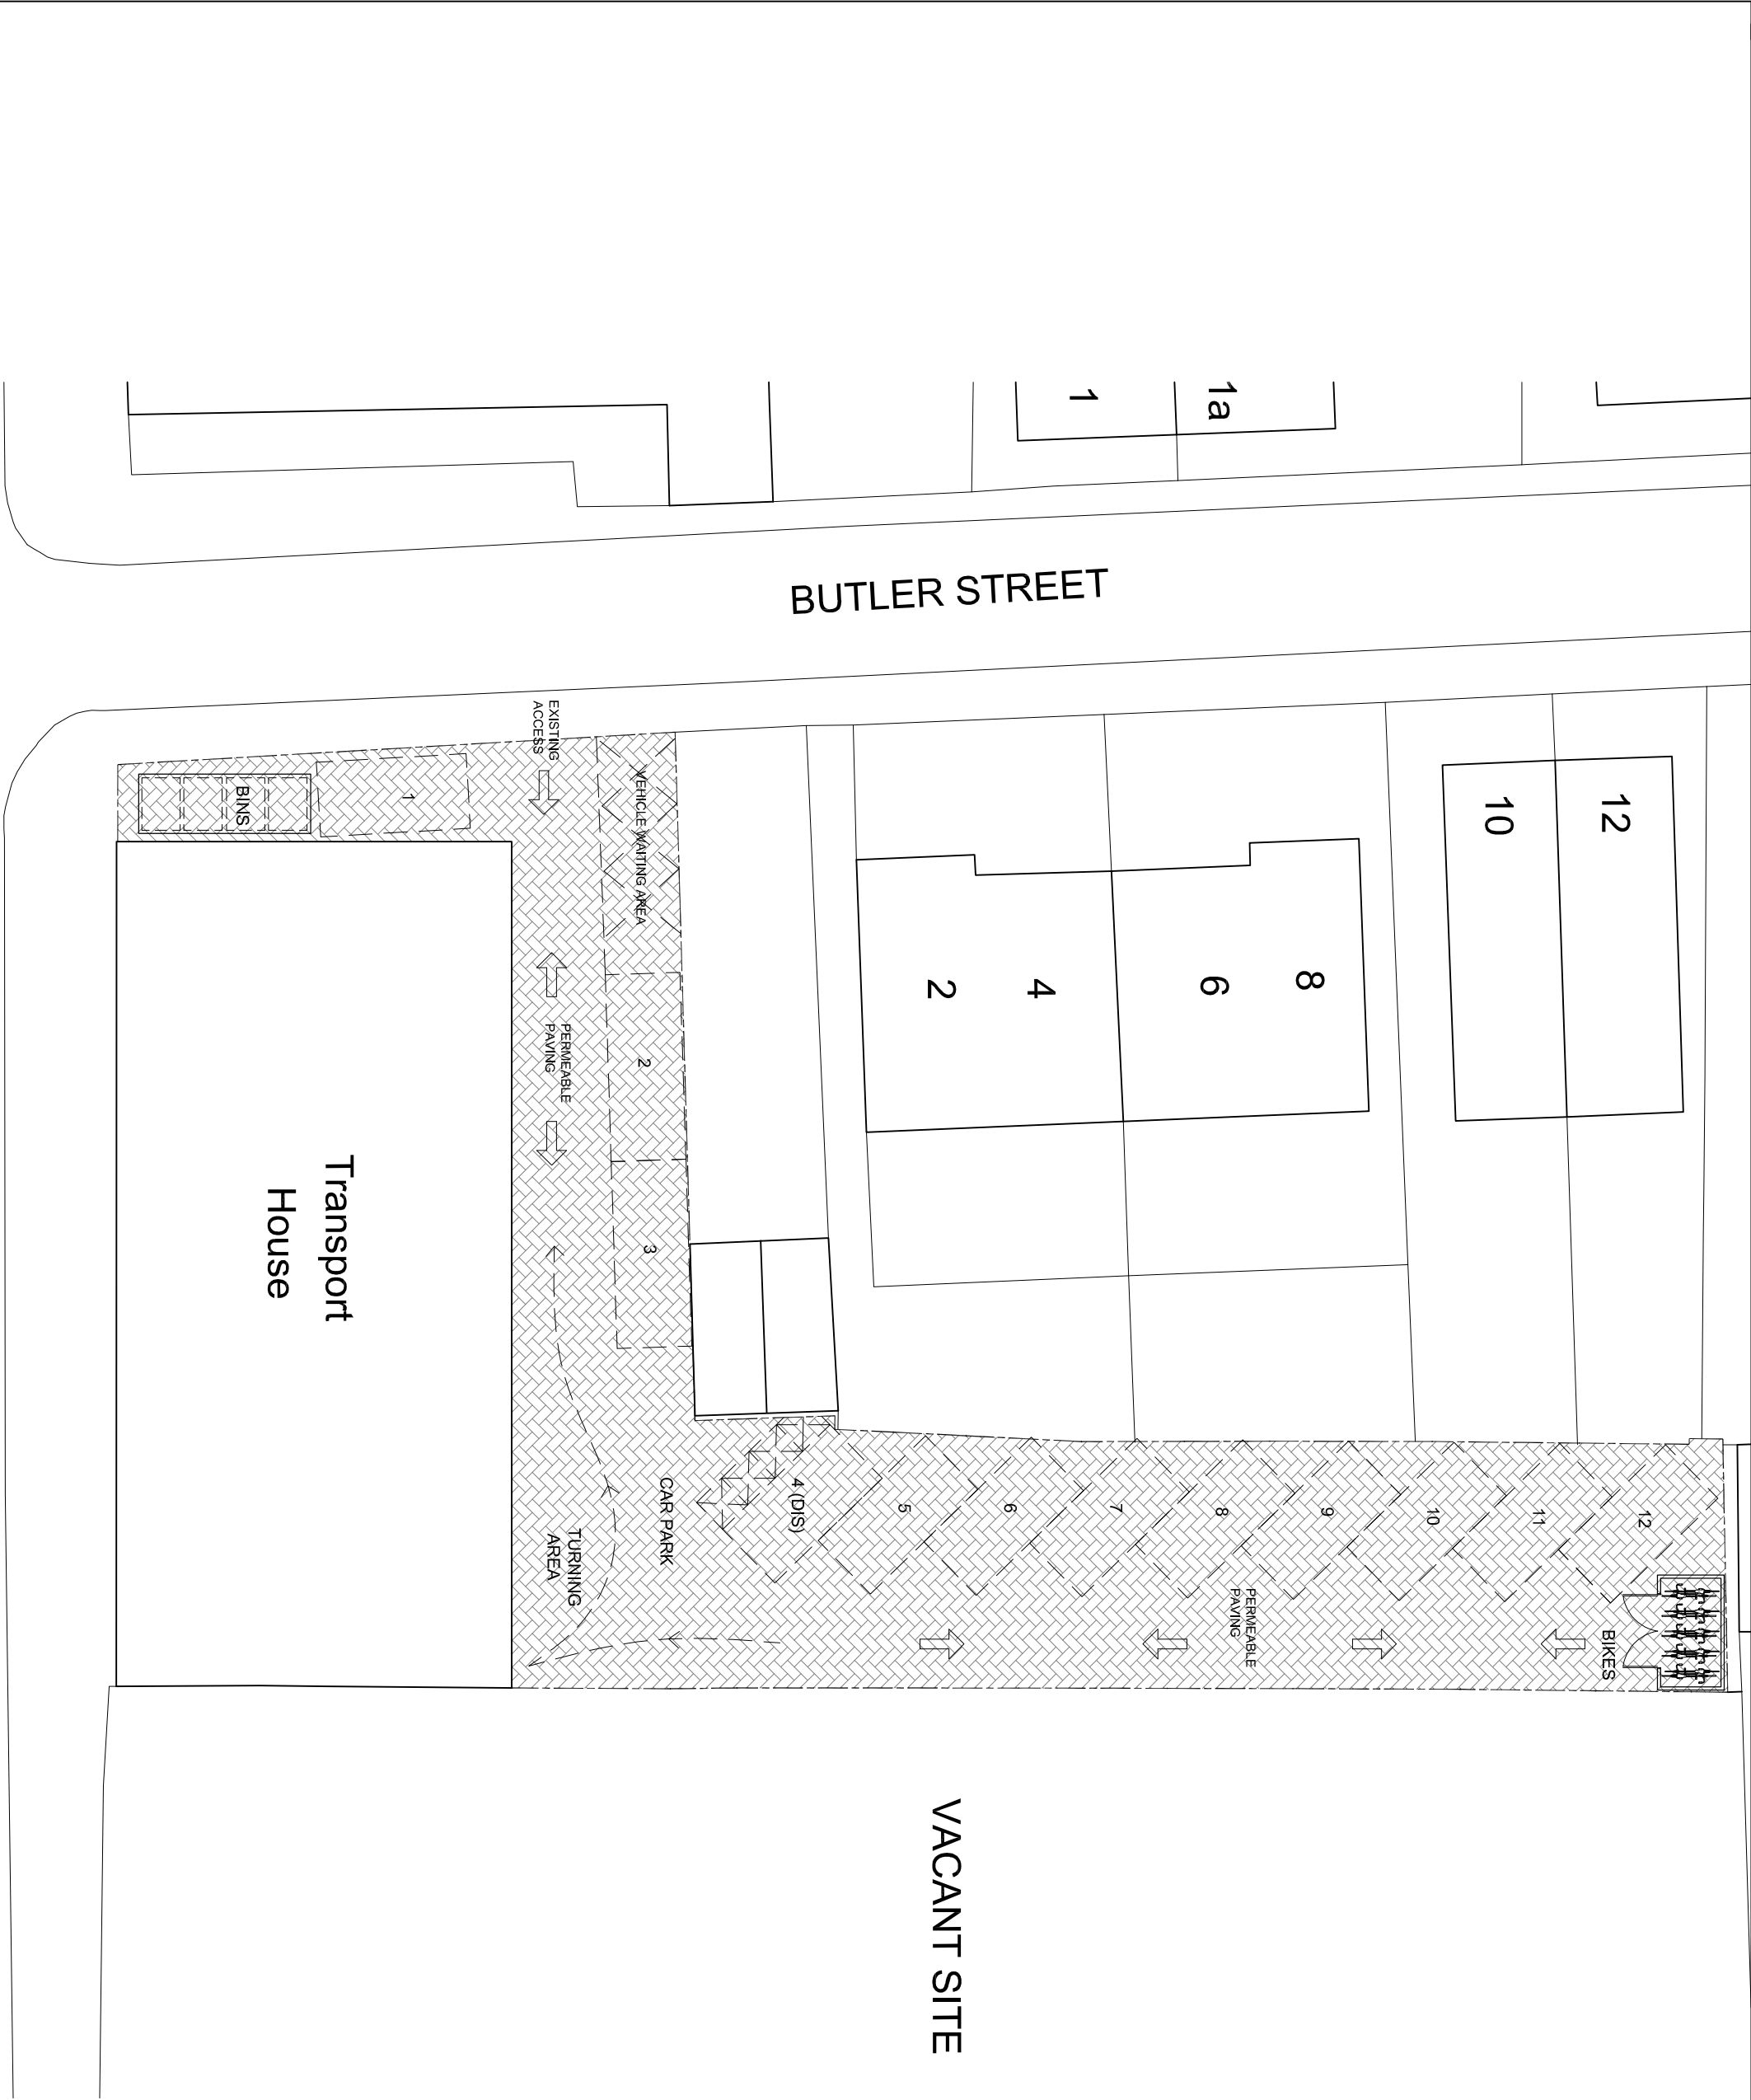

**bernard murray design**  
chartered architect  
www.bmurbaydesign.co.uk  
78 BRIDGE ROAD, UXBRIDGE, MIDDLESEX UB8 3QW  
TEL: 07958 477174 EMAIL: BMURRAYDESIGN@YAHOO.CO.UK

PROJECT  
TRANSPORT HOUSE  
HILLINGDON  
UB10 0LY

CLIENT  
MR CM CHHAYA

DRAWING  
PROPOSED SITE PLAN

|       |            |                |      |
|-------|------------|----------------|------|
| SCALE | 1:200 @ A3 | DRAWING NUMBER | REV. |
| DATE  | JUL 2020   | 1134-06        | B    |
| DRAWN | BM         |                |      |

UXBRIDGE ROAD