


| AMENDMENTS   |      |  |
|---|------|--|
| DATE   | REV. |  |
| <small>Dimensions, areas and levels where given are only approximate and subject to site survey. All dimensions are to be checked on site. The client, consultant, client's architect and contractor shall be responsible for checking and verifying all dimensions and any discrepancies or variations are to be notified to the architect before the building work commences. The architect is not responsible for the accuracy of the drawings.</small> |      |  |

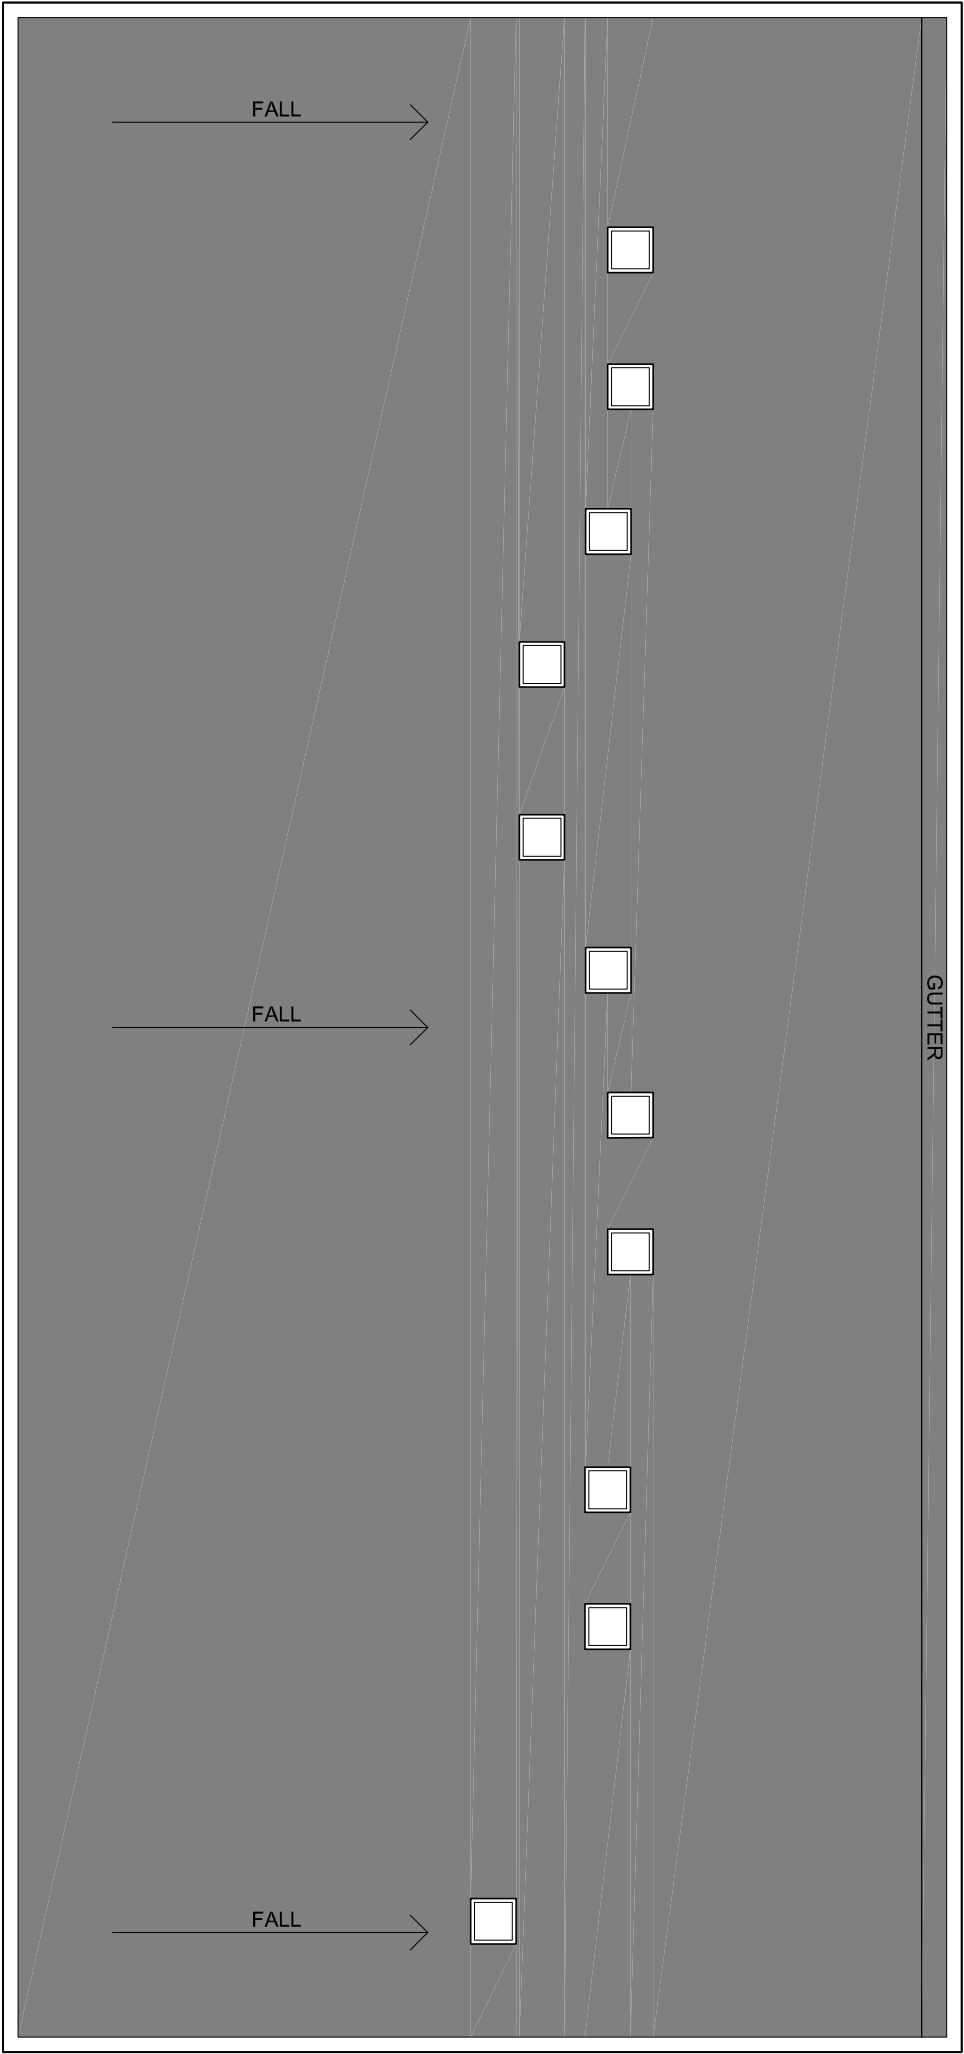

bernard murray design  
chartered architect  
www.bmurbaydesign.co.uk  
78 BRIDGE ROAD, UXBRIDGE, MIDDLESEX UB8 3QW  
TEL: 07988 477174 EMAIL: BMURRAYDESIGN@YAHOO.CO.UK

PROJECT  
TRANSPORT HOUSE  
HILLINGDON  
UB10 0LY

CLIENT  
MR CM CHAYA

DRAWING  
PROPOSED ROOF PLAN

| SCALE | 1:100 @ A3 | DRAWING NUMBER | REV. |
|-------|------------|----------------|------|
| DATE  | DEC 2020   | 1134-11        |      |
| DRAWN | BM         |                |      |