



PROPOSED MATERIALS
WALLS: GREY METAL WALL CLADDING
ROOF: GREY SINGLE PLY MEMBRANE

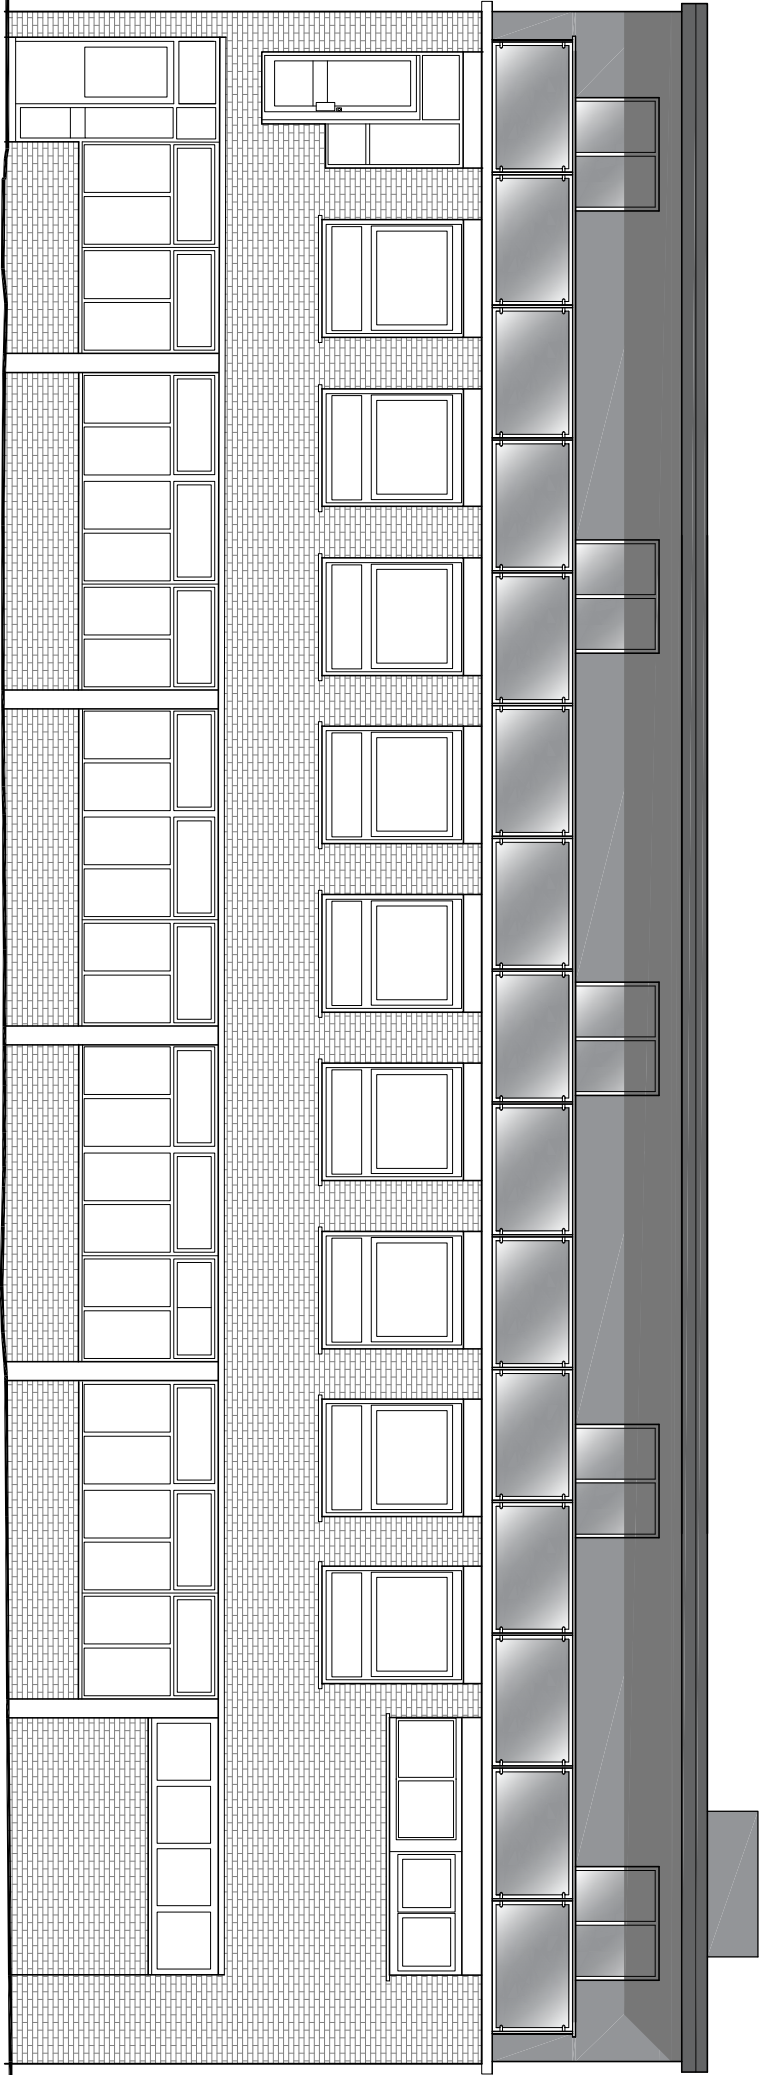

NORTH ELEVATION

 

LIFT SHAFT	FEB 2021	D
MATERIALS	DEC 2020	C
MATERIALS	JUL 2020	B
FLOOR LAYOUT	JUL 2020	A
AMENDMENTS	DATE	REV.

Dimensions, areas and levels where given are only approximate and subject to site survey. All dimensions are to be measured on site. The architect's drawings are to be taken from the original drawings and any discrepancies or variations are to be noted by the architect before the final construction. The drawings are to be taken from the original drawings and any discrepancies or variations are to be noted by the architect before the final construction. The drawings are to be taken from the original drawings and any discrepancies or variations are to be noted by the architect before the final construction.



bernard murray design
chartered architect
www.bmurraydesign.co.uk
78 BRIDGE ROAD, UXBRIDGE, MIDDLESEX UB8 3QW
TEL: 07988 471714 EMAIL: BMURRAYDESIGN@YAHOO.CO.UK

PROJECT
TRANSPORT HOUSE
HILLINGDON
UB10 0LY

CLIENT
MR CM CHAYA

DRAWING
PROPOSED ELEVATIONS

SCALE	1:100 @ A3	DRAWING NUMBER	REV.
DATE	JUL 2020	BM	1134-04 D
DRAWN	BM		

EAST ELEVATION

