


LIFT SHAFT		
AMENDMENTS	DATE	REV.

Drawings are to be based on the following information only and are not to be used for any other purpose. The drawings are not to be used for any other purpose and any discrepancies or variations are to be referred to the architect before the drawings are submitted. The drawings are not to be used for any other purpose and any discrepancies or variations are to be referred to the architect before the drawings are submitted.

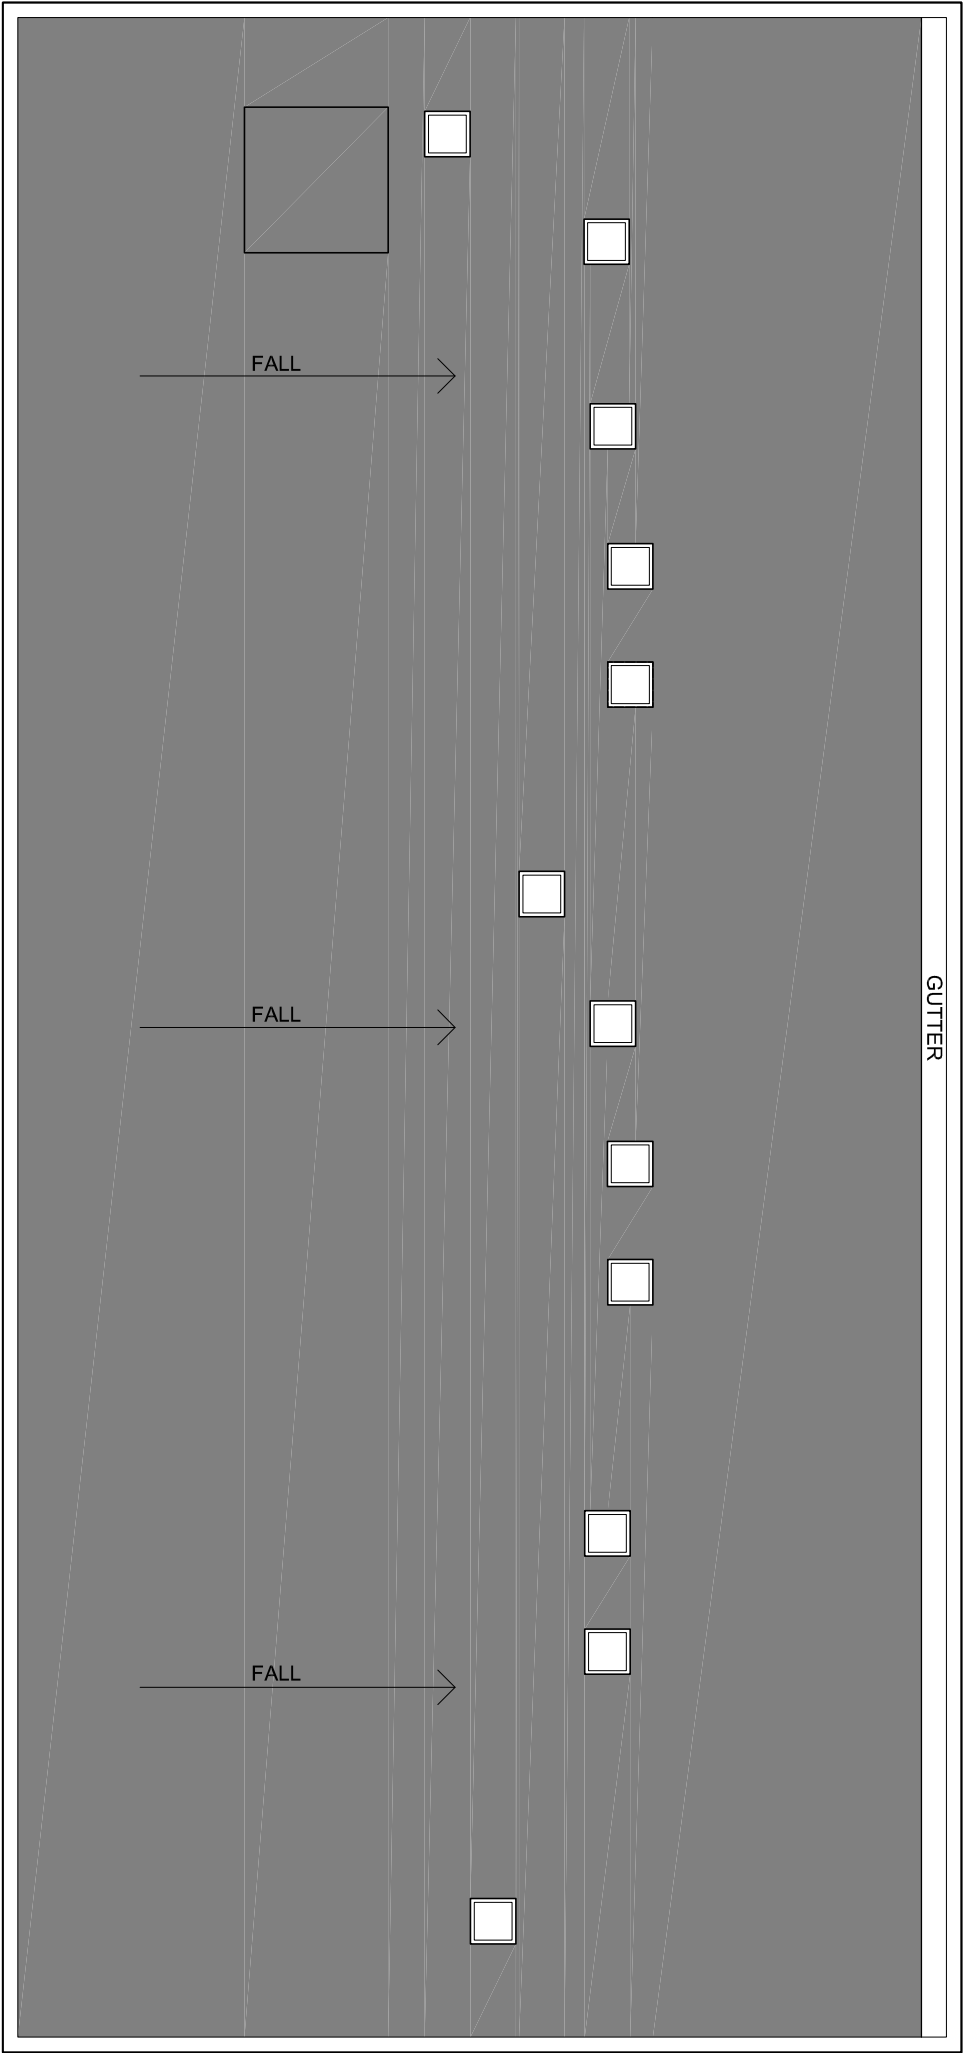

bernard murray design
chartered architect

76 BRIDGE ROAD, UXBRIDGE, MIDDLESEX UB8 3QW
TEL: 07988 477174 EMAIL: BMURRAYDESIGN@YAHOO.CO.UK

PROJECT
TRANSPORT HOUSE
HILLINGDON
UB10 0LY

CLIENT
MR CM CHAYA

DRAWING
PROPOSED ROOF PLAN

SCALE	1:100 @ A3	DRAWING NUMBER	REV.
DATE	DEC 2020	1134-11	A
DRAWN	BM		